

PLANTING SCHEDULE								
Name	Abb	Height	Root	Container	Habit	Breaks	Density	
Shrubs								
Berberis julianea	Bj	30-40	C	3L	Bushy	3	4/m²	
Berberis thunbergii 'Rose Glow'	BIRG	30-40	C	3L	Branched	4	4/m²	
Choisya temata 'Sundance'	CIS	40-60	C	3L	Branched	3	5/m²	
Eleagnus ebbingei 'Limelight'	EeL	40-60	C	3L	Branched	3	4/m²	
Escallonia 'Donard Star'	EDS	40-60	C	3L	Bushy	4	4/m²	
Euonymus fortunei 'Emerald & Gold'	EIEG	20-30D	C	3L	Bushy	7	5/m²	
Lavandula angustifolia 'Hidcote'	LaH	20-30	C	3L	Bushy	5	5/m²	
Lonicera nitida 'Maigreen'	LnM	30-40D	C	3L	Bushy	6	5/m²	
Mahonia aquifolium 'Appollo'	MaA	30-40	C	3L	Branched	6	4/m²	
Potentilla fruticosa 'Abbotswood'	PIA	40-60	C	3L	Bushy	3	5/m²	
Prunus laurocerasus 'Otto Luyken'	PIOL	40-60	C	3L	Leader & laterals	4	4/m²	
Rosa 'Fru Dagmar Hastrup'	RFDH	Budded	C	4L	Bush	Qual A	5/m²	
Viburnum davidii	Vd	20-30	C	3L	Bushy	3	5/m²	
Name	Abb.	Form	Age	Girth	Height (cm)	Clear stem	Root	Breaks
Trees								
Betula pendula	Bp	Standard (Extra Heavy)	3x	14-16	425-600	175-200	RB	/
Betula utilis 'Jacquemontii'	BuJ	Multi stem	4x	/	250-300	3 stems	RB	/
Pyrus calleryana 'Chanticleer'	PcC	Standard (Extra Heavy)	3x	18-20	min 450	min 200	RB	/
Quercus robur	Qr	Standard (Extra Heavy)	3x	16-18	min 450	min 200	RB	/
Sorbus aucuparia	Sa	Standard (Extra Heavy)	3x	14-16	425-600	175-200	C, 75L	5
Tilia cordata 'Greenspire'	TcG	Standard (Extra Heavy)	3x	16-18	min 450	min 200	RB	/
Name	Abb.	Height	Root	Container	Habit	Breaks	Density	
Specimen Shrubs								
Pieris 'Forest Flame'	PFF	40-60	C	10-12L	Bushy	7	Item	

LANDSCAPE SPECIFICATION

NOTE: All soft landscape works to be carried out in accordance with BS4428:1989.

SUBSOIL

Subsoil should be broken up to relieve compaction and aid drainage prior to topsoiling to the following depths:

- For light and non cohesive subsoils: 300mm
 - For stiff clay and cohesive subsoils: 450mm
- Immediately before spreading topsoil, remove stones larger than 50mm.

TOPSOIL

To be supplied and spread by the main contractor to the approval of the Landscape contractor, in accordance with BS 3882 :2007. To be a natural sandy loam, of medium texture, with a pH between 5.5 and 7.8, not more than slightly stony and free of pernicious weeds. Subsoil to be well broken up prior to top-soiling to relieve compaction. Topsoil depths should be:

Areas for Ornamental Shrub Planting: minimum 450mm

CULTIVATION

Weeds to be prevented from seeding or becoming established by applying a suitable herbicide and allowing the correct time to elapse, as directed by the manufacturer. Compacted soil to be broken up to a depth of 100mm, with any stones, grass tufts or rubbish larger than 50mm in any direction to be removed, leaving a regular and even surface. Suitable slow release fertiliser to be supplied and spread @ 50g/m² to all planted areas.

CLIMATIC CONDITIONS

Topsoiling should be carried out in the driest conditions possible - cultivation to be carried out when the soil is moist, friable and not waterlogged or frozen. Topsoil should not be handled during or after heavy rainfall or when it is wetter than the plastic limit as defined by BS 3882. Planting should not take place in waterlogged conditions or when the ground is frozen.

SOIL AMELIORANT

Peat free compost to be spread over ornamental shrub beds @ minimum 50mm depth prior to cultivation.

TREES

All trees within shrub beds to be planted in separate pits in accordance with tree planting details. Tree pit to be 1000mm depth including minimum 150mm thick drainage layer of well washed gravel with a geotextile layer separating growing medium from drainage layer. Pit bottom to be broken up to minimum depth of 250mm and sides to be scarified. Trees to be backfilled with topsoil : tree planting compost 1:6 by volume. All plant material to comply with BS 3936 Part 1 :1992, be obtained from a nursery certified by the HTA and transported to site in accordance with the HTA Plant Handling Guide: 1996. All trees to be planted to the original root collar and the following methods should be implemented to secure them: Trees in soft - double staked using 75mm dia. pressure treated timber stakes and cross bar, secured with tree tie and spacer at a height not exceeding 1/3 of the tree height. Trees in hard - Platypus underground guying system or equal approved.

SHRUB PLANTING

All shrubs to be positioned as shown on the drawing and to the density and specification listed in the plant schedule. Planting holes to be 150mm wider than the root spread, have the base ground thoroughly broken up before planting and backfilled with compost.


MIXES: To be arranged in groups of 3,5&7 with no two groups of the same species touching.

MULCH

75mm depth of 8-35mm ornamental bark mulch to be supplied and spread to all planting areas. Finished mulch level to be installed and maintained at 25mm below any adjacent kerbs or paving surfaces.

MAINTENANCE

All planting areas to be maintained to a high standard for 12 months after practical completion, to ensure the landscape scheme is successful, and discourage decline of the area. The site is to be visited at minimum once per month. Any defects or plant losses occurring in the first 12 months to be replaced at the contractors expense. All planting beds to be re-firmed and kept weed free through hand weeding and application of approved herbicide where appropriate. The specified thickness of mulch is to be maintained. The condition of all trees is to be regularly checked, with ties and stakes adjusted or replaced as necessary. Shrubs to be pruned at appropriate times of year to promote healthy growth and desirable ornamental features. All arisings to be removed. Watering should take place as necessary to ensure establishment and continued success of all planting.

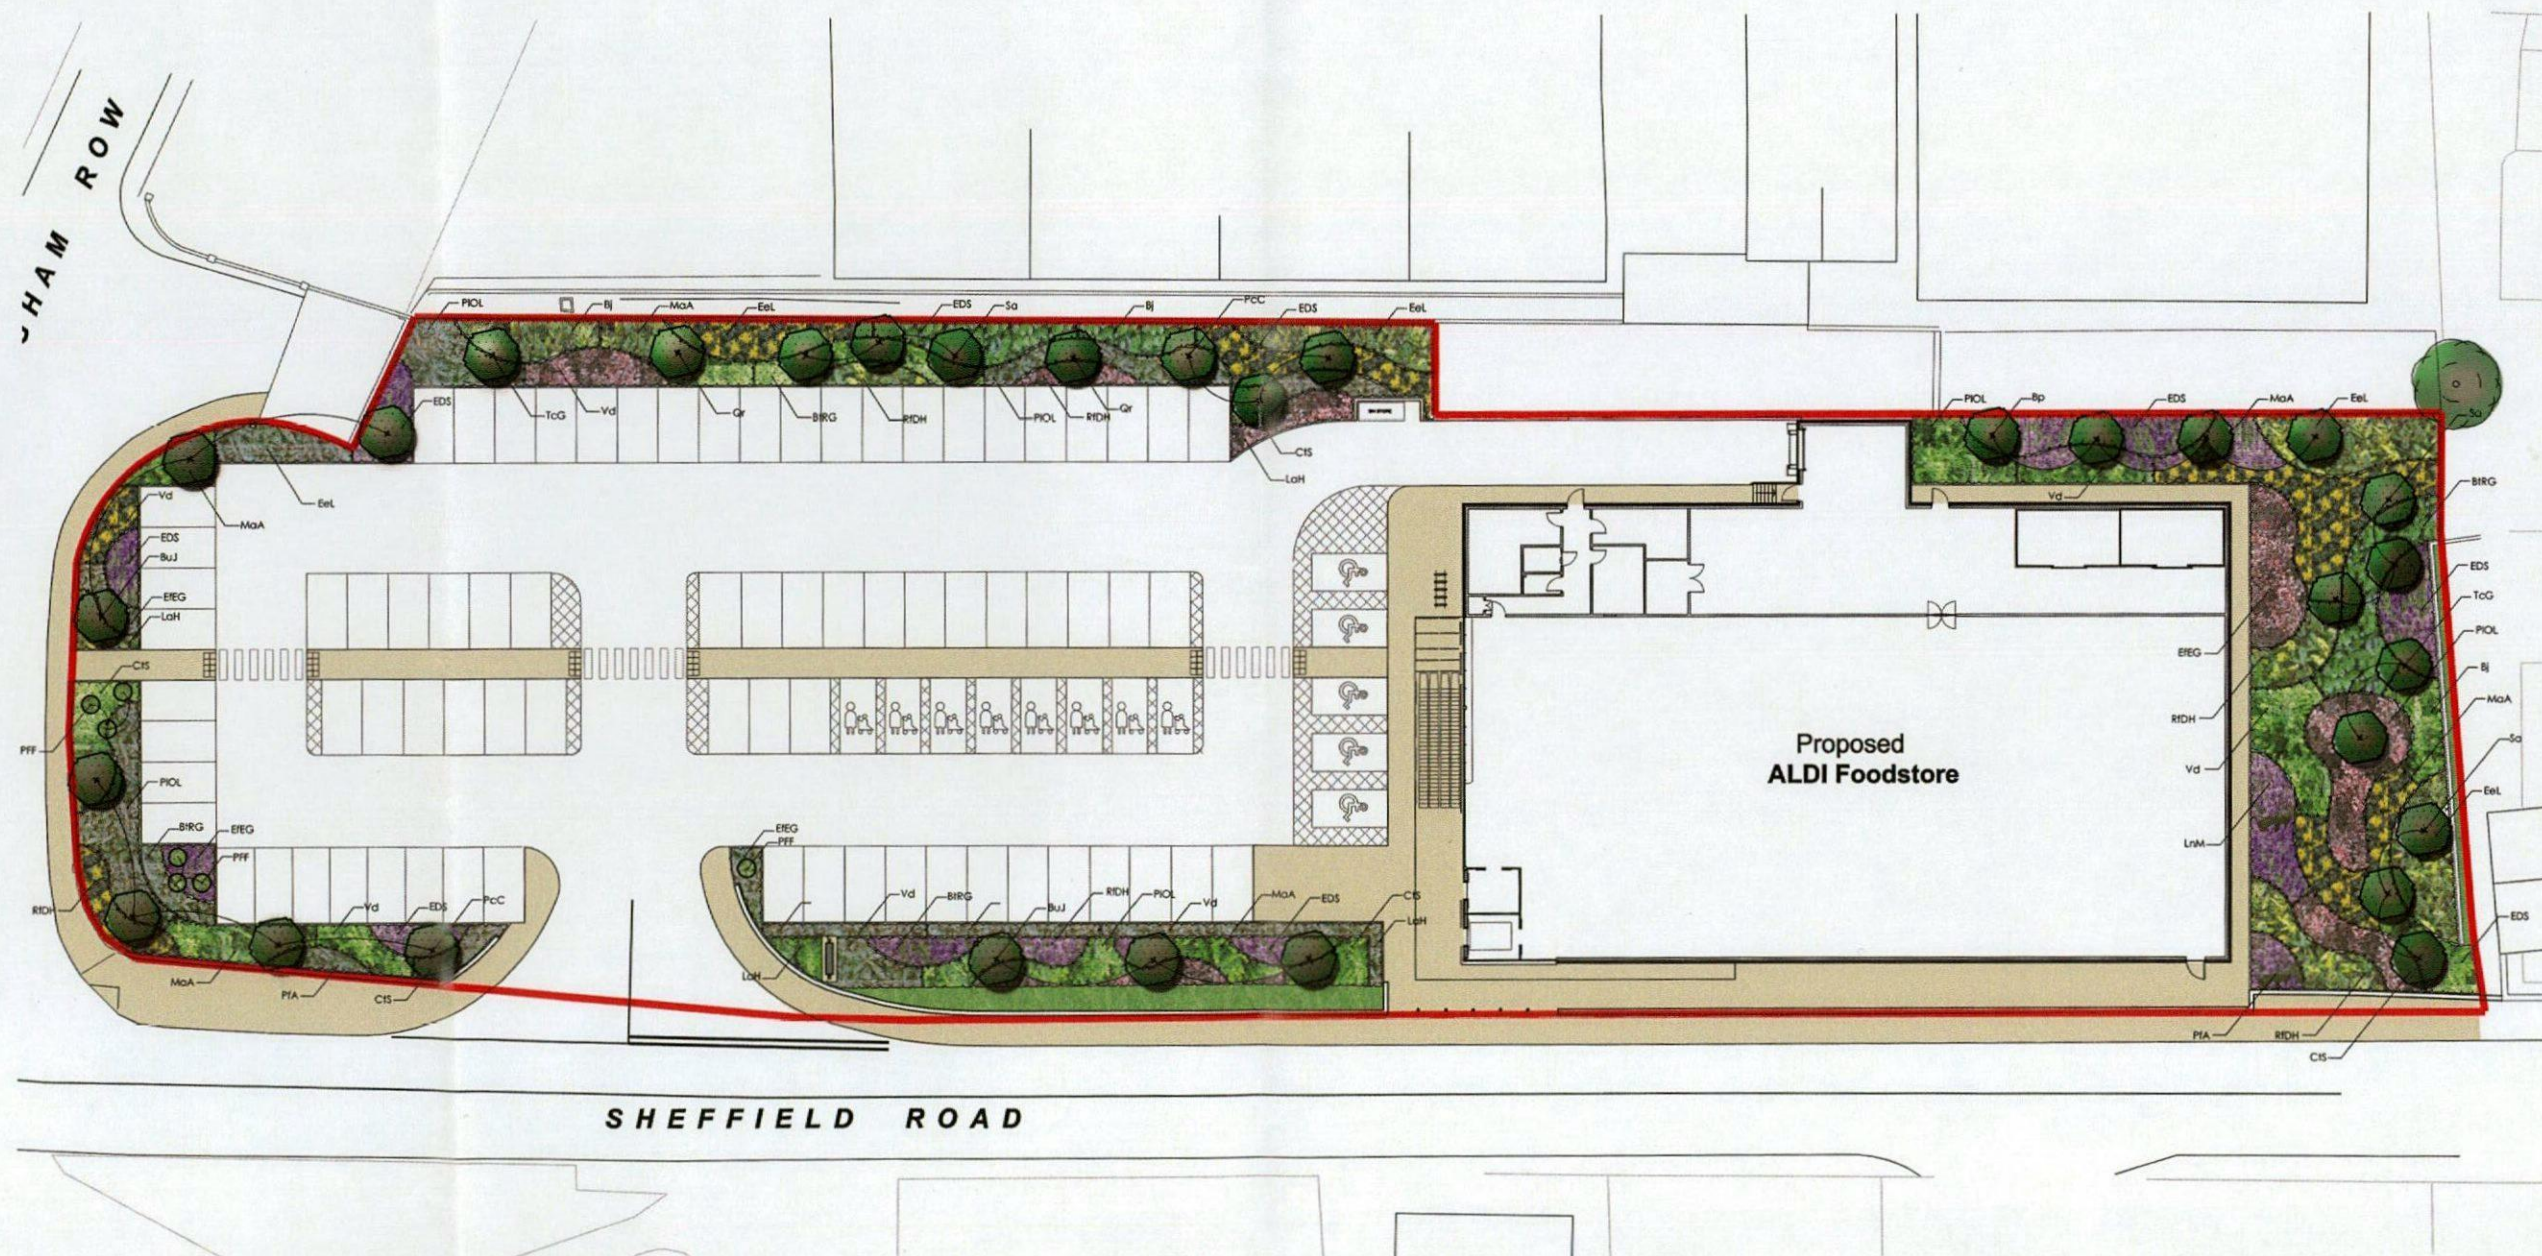


Proposed Foodstore Development - Sheffield Road, Birdwell

Client: Aldi Stores Limited

Date: 10/07/13


Job/Dwg: 0705SDAR-L01A-Proposed Landscaping Plan

Scale: 1:250@A1

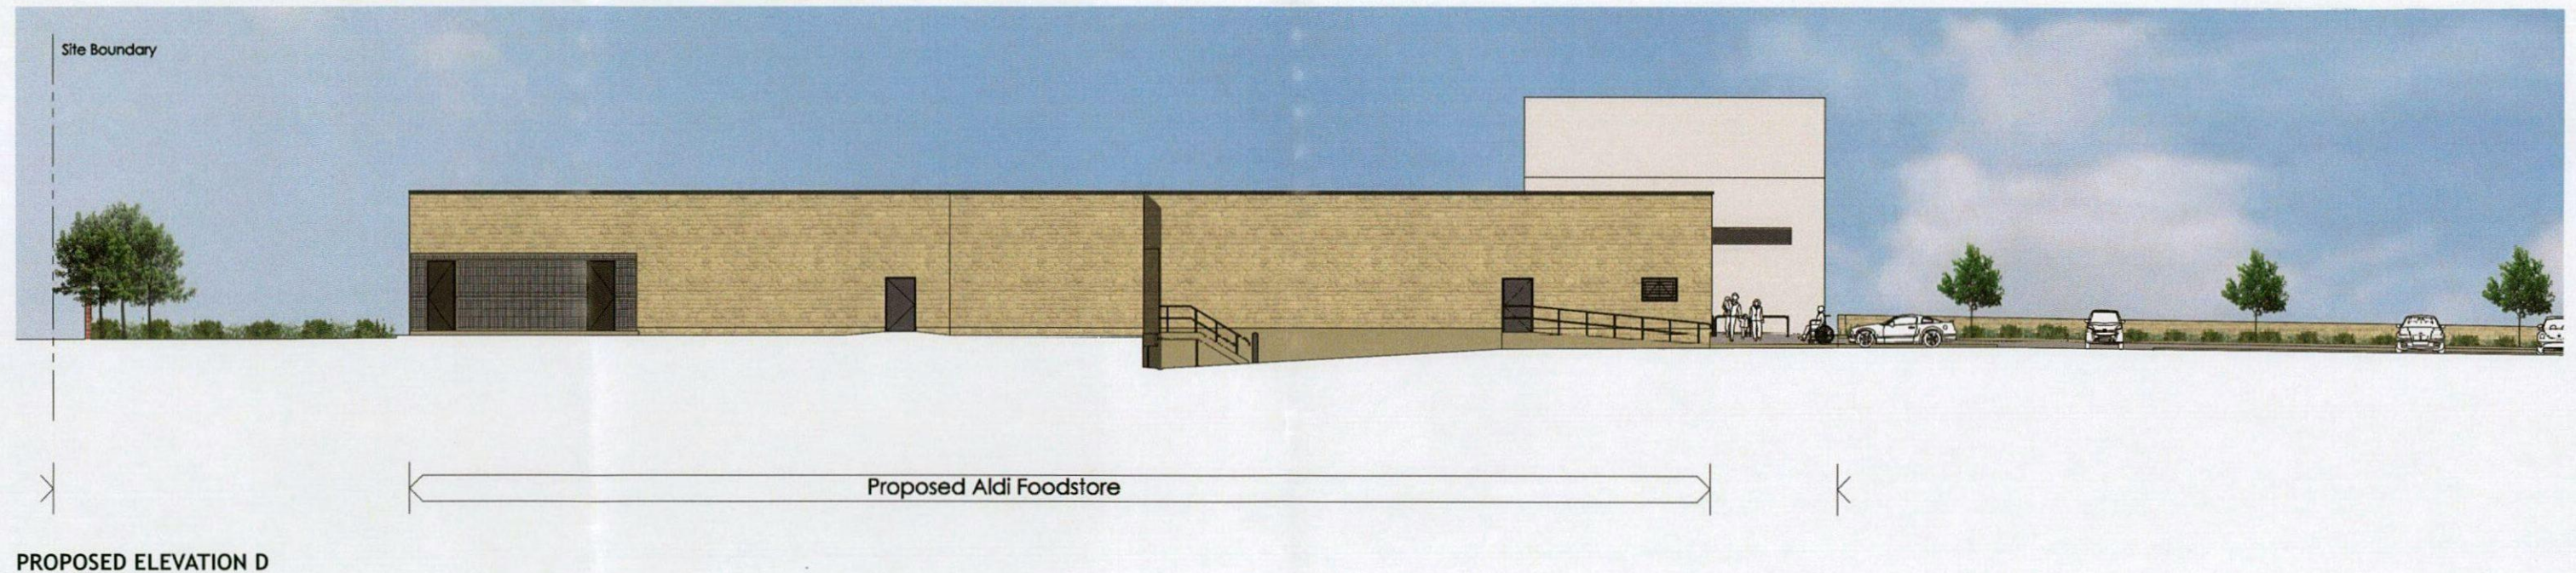

Materials Specification

Split faced stone
 Colour contrasting stone band
 Smooth stone recesses
 Polyester powder coated aluminium shop front glazing and doors - RAL 7016 (Anthracite)
 Polyester powder coated aluminium high level windows - RAL 7016 (Anthracite)
 Polyester powder coated aluminium canopy fascia - RAL 7016 (Anthracite)
 Satin polished stainless steel trolley bay rails
 Polyester powder coated mild steel FE & Personnel doors
 Doors and frames - RAL 7016 (Anthracite)

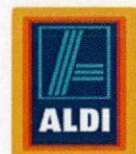

Proposed Foodstore Development - Sheffield Road, Birdwell


Client: Aldi Stores Ltd
 Date: 09/07/13
 Job/Dwg: 0705SDAR-V102-Elevations
 Scale: 1:250@A1





Materials Specification

Split faced stone
 Colour contrasting stone band
 Smooth stone recesses
 Polyester powder coated aluminium shop front glazing and doors - RAL 7016 (Anthracite)
 Polyester powder coated aluminium high level windows - RAL 7016 (Anthracite)
 Polyester powder coated aluminium canopy fascia - RAL 7016 (Anthracite)
 Satin polished stainless steel trolley bay rails
 Polyester powder coated mild steel FE & Personnel doors
 Doors and frames - RAL 7016 (Anthracite)

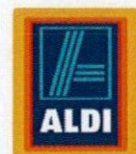

Proposed Foodstore Development - Sheffield Road, Birdwell

Client: Aldi Stores Ltd
 Date: 09/07/13
 Job/Dwg: 0705SDAR-V102-Elevations
 Scale: 1:250@A1





PROPOSED ELEVATION A



PROPOSED ELEVATION C



PROPOSED ELEVATION B



PROPOSED ELEVATION D


Materials Specification

- Split faced stone
- Colour contrasting stone band
- Smooth stone recesses
- Polyester powder coated aluminium shop front glazing and doors - RAL 7016 (Anthracite)
- Polyester powder coated aluminium high level windows - RAL 7016 (Anthracite)
- Polyester powder coated aluminium canopy fascia - RAL 7016 (Anthracite)
- Satin polished stainless steel trolley bay rails
- Polyester powder coated mild steel FE & Personnel doors
- Doors and frames - RAL 7016 (Anthracite)

Proposed Foodstore Development - Sheffield Road, Birdwell

Client: Aldi Stores Ltd
Date: 09/07/13
Job/Dwg: 0705SDAR-V102-Elevations
Scale: Not to scale



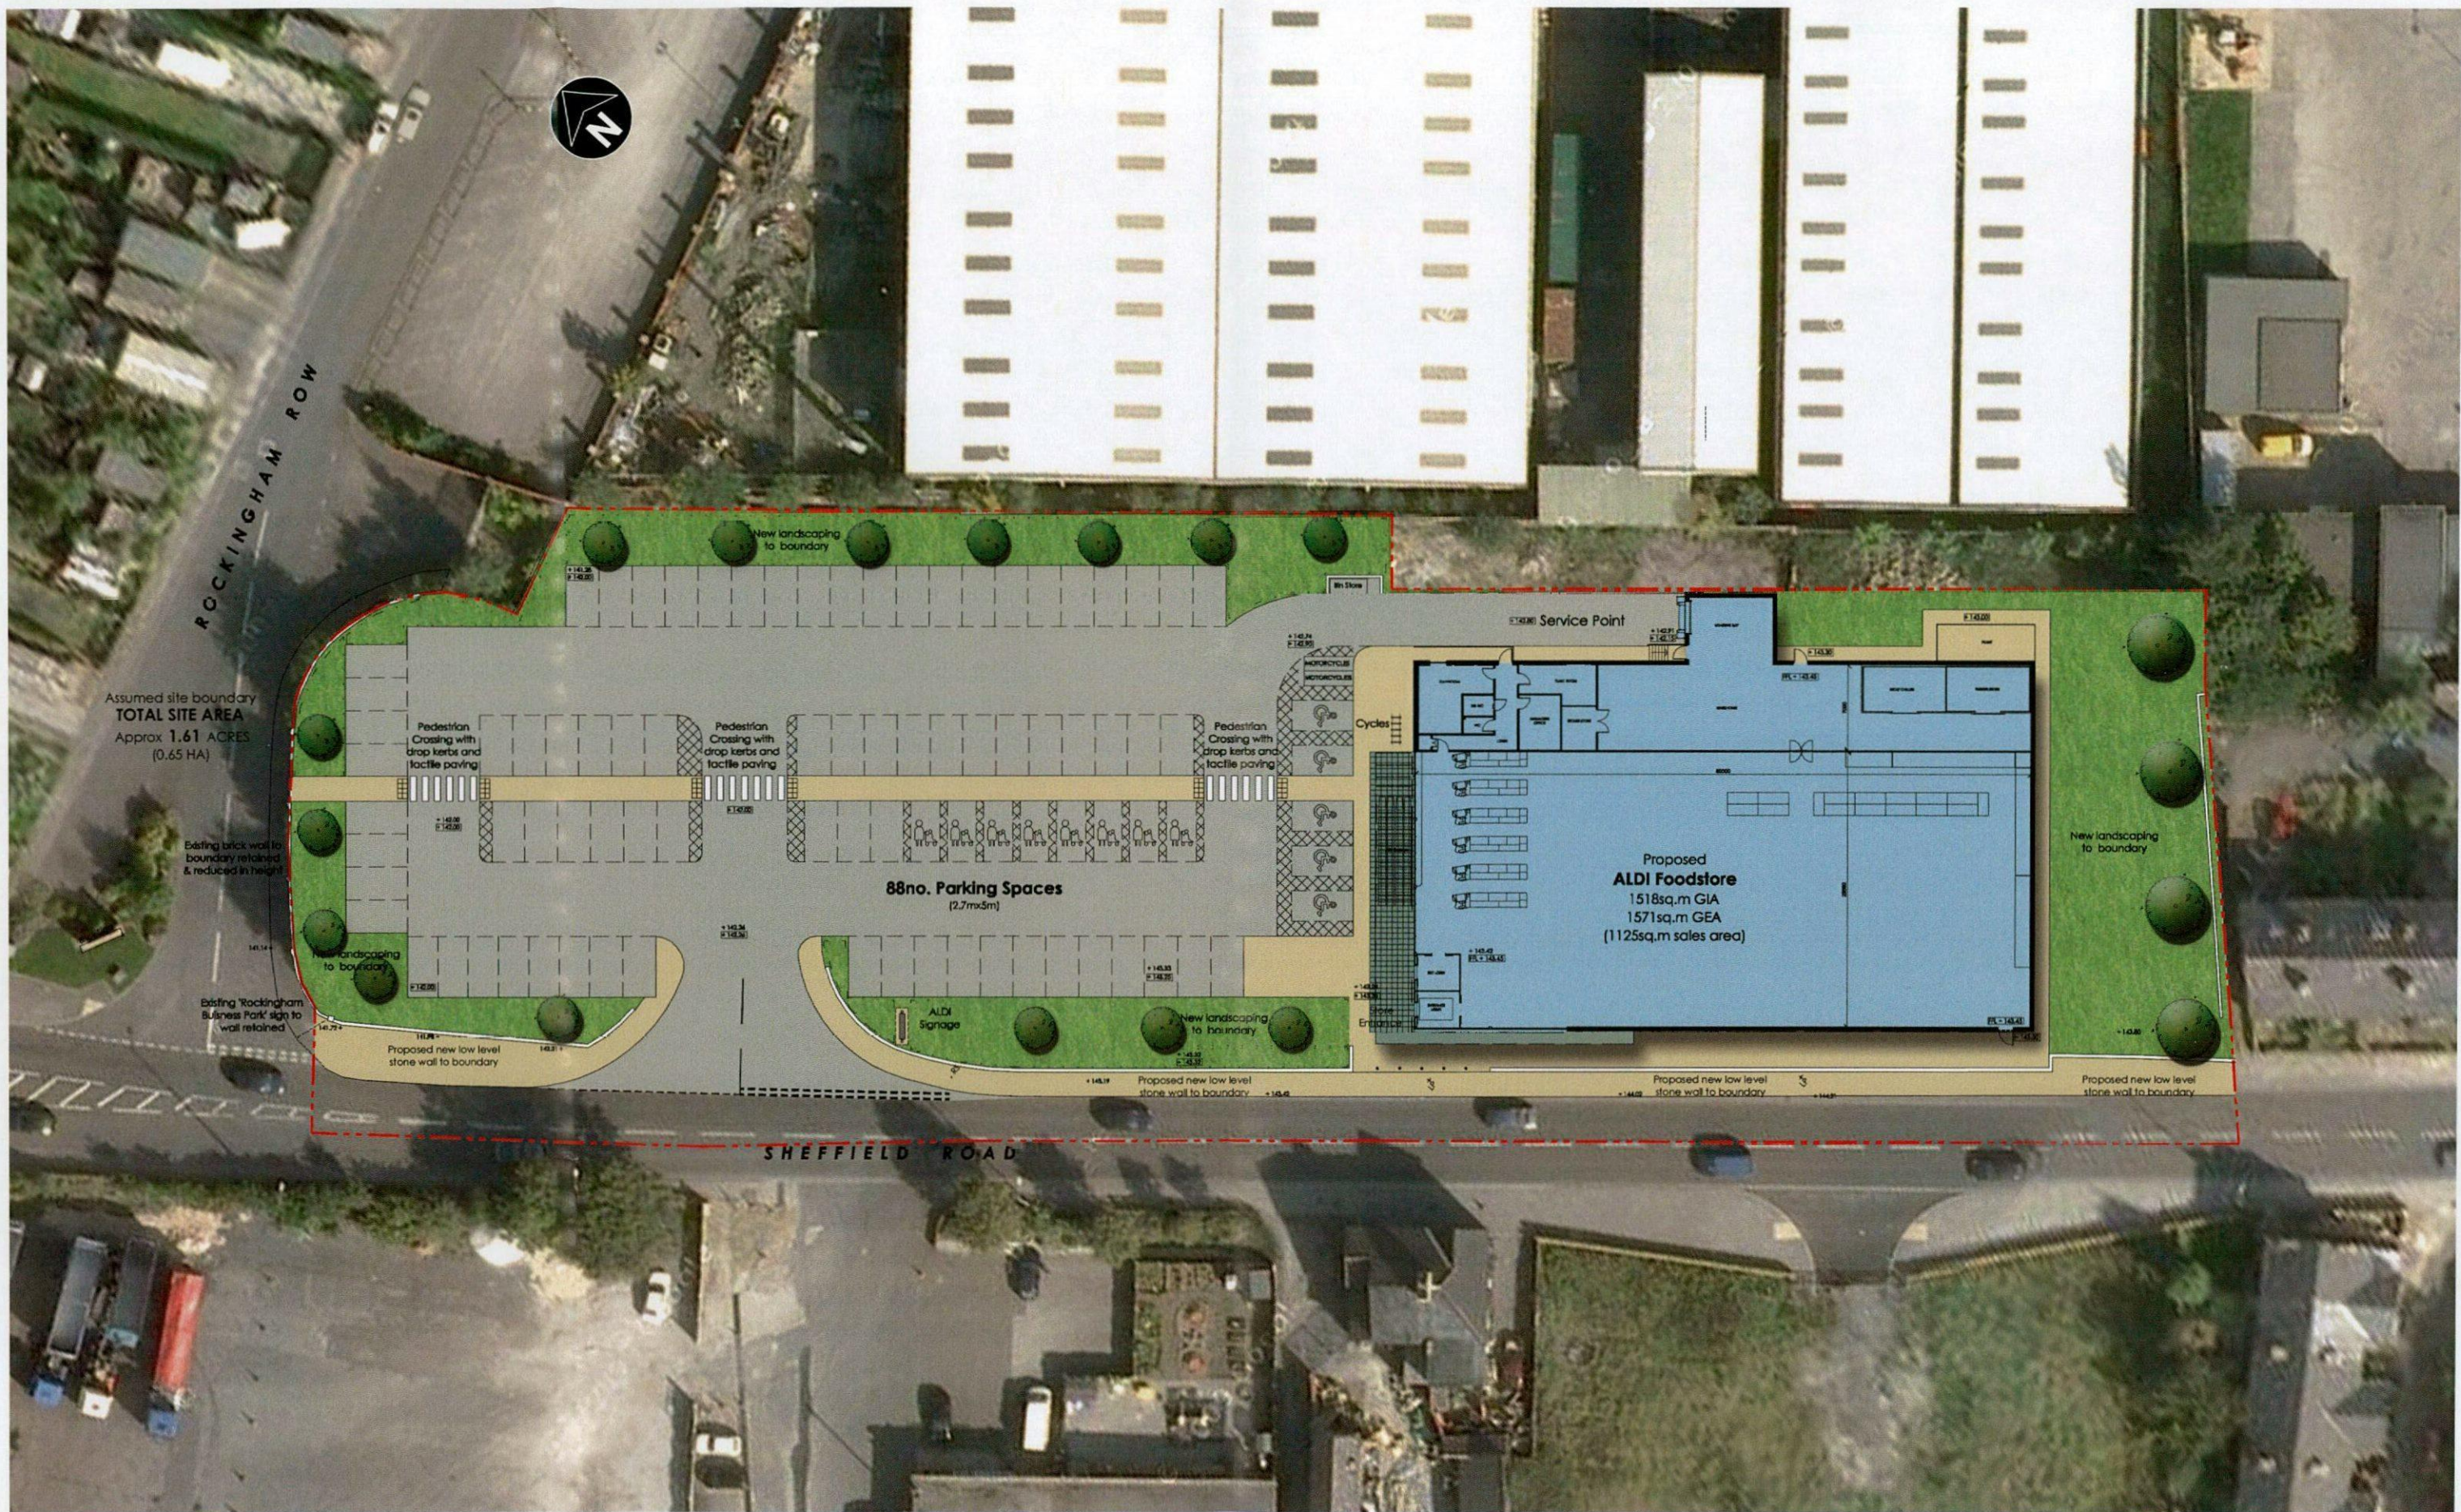

Proposed Foodstore Development - Sheffield Road, Birdwell

Client: Aldi Stores Limited

Date: 09/07/13

Job/Dwg: 0705SDAR-V100-Site Plan in Google Aerial Context

Scale: 1:500@A3



www.harrispartnership.com
0705 SDAR Birdwell Site Plan V100




Proposed Foodstore Development - Sheffield Road, Birdwell

Client: Aldi Stores Limited

Date: 09/07/13

Job/Dwg: 0705SDAR-CI03E

Not to Scale

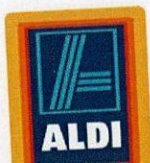



Proposed Foodstore Development - Sheffield Road, Birdwell

Client: Aldi Stores Limited



Date: 09/07/13

Job/Dwg: 0705SDAR-CI02E

Not to Scale



www.harrispartnership.com
0705 SDAR Birdwell CGI 02E & 03E

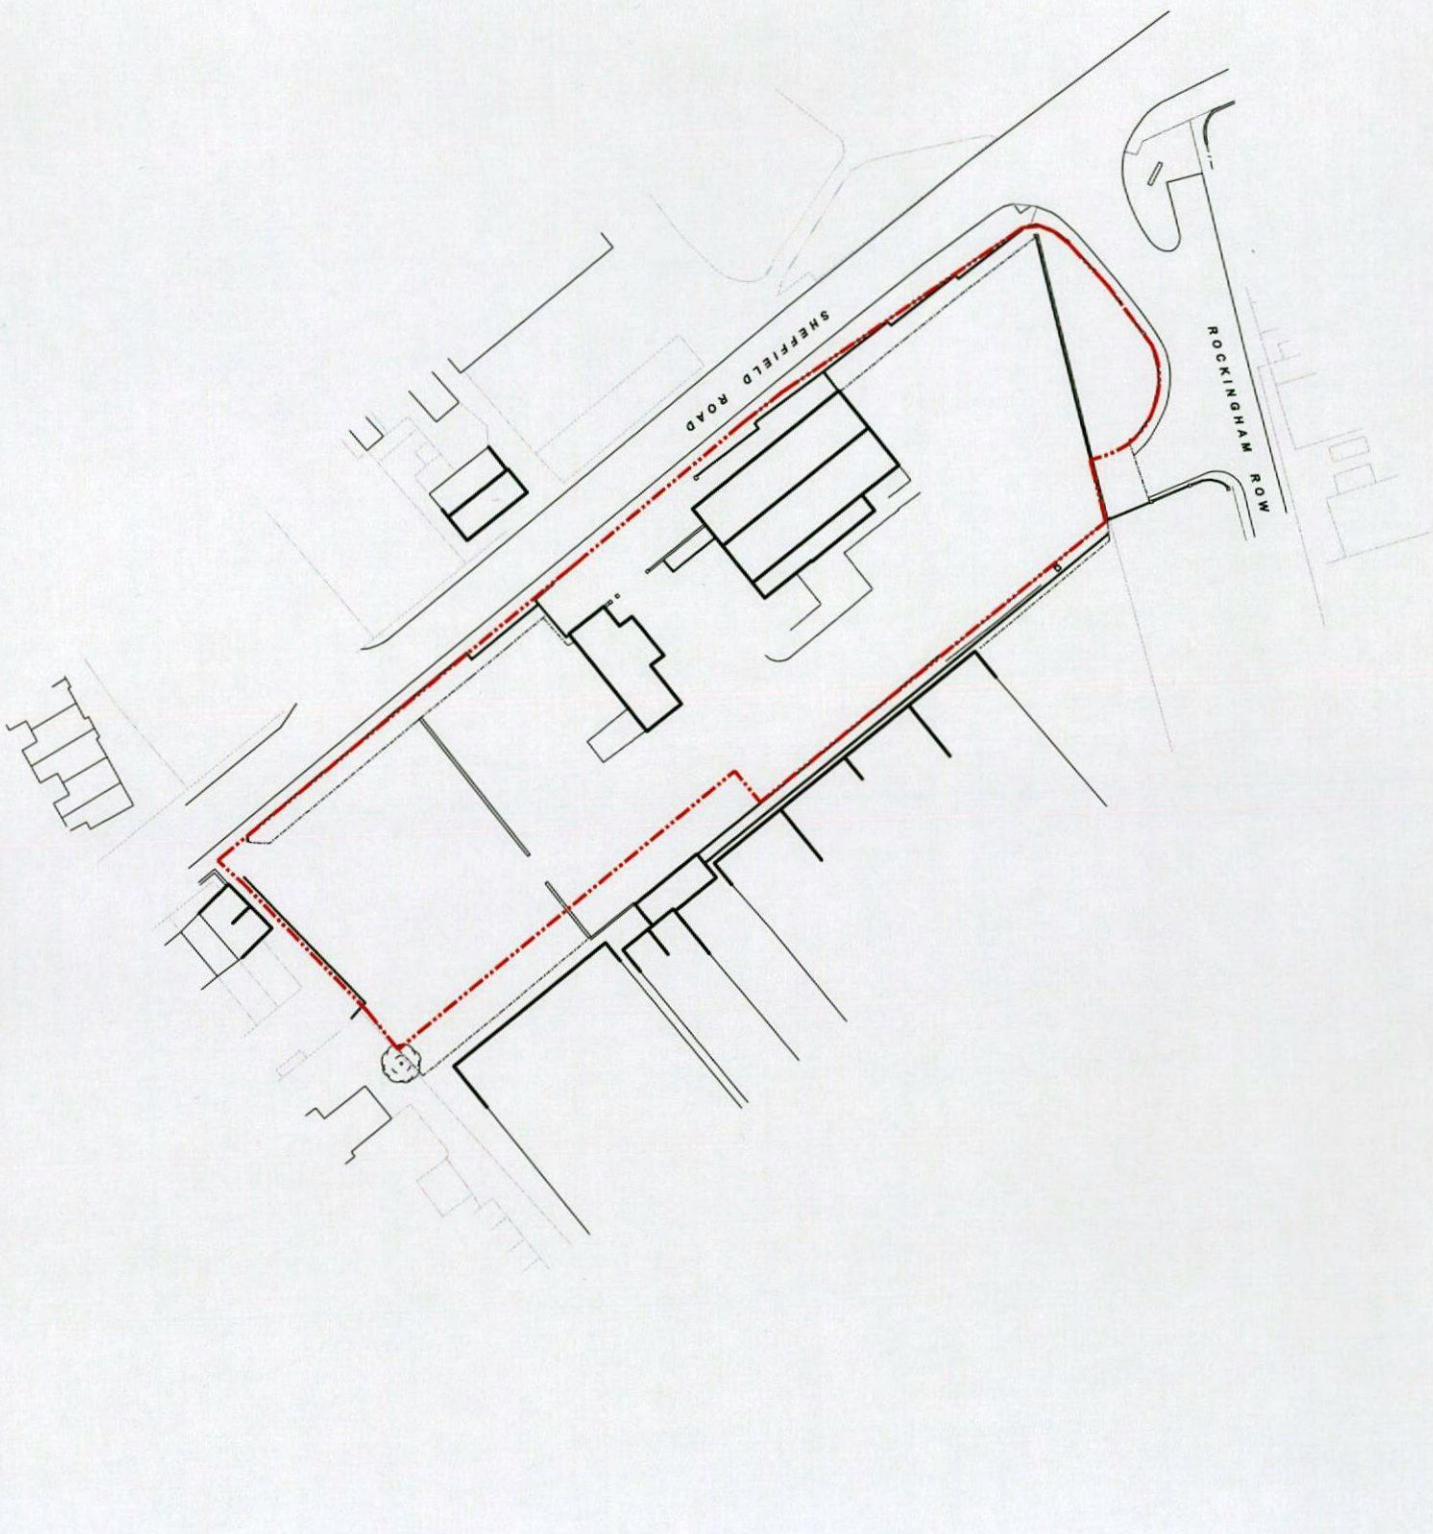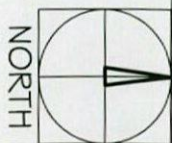

Rev	Date	Description	Rev By	CHK By
dd-mm-yy				

Project Title
Proposed Foodstore Development
Sheffield Road
BIRDWELL

Client
ALDI Store Ltd

Status
PLANNING

Scale
1:1250

Drawn By
LH

Checked By
JDB

Date
06/13

Drawing Title
OS Location Plan

Job/Dwg No
0705-50

- ☒ THE HARRIS PARTNERSHIP WAKEFIELD
2 St. Johns North, Wakefield, Wt1 3DA
T. 01924 291 800 F. 01924 290 072
- ☐ THE HARRIS PARTNERSHIP MANCHESTER
2nd Floor, Carver's Warehouse,
100-102, Market Street, Manchester, M1 1PQ
T. 0161 238 8555 F. 0161 244 6889
- ☐ THE HARRIS PARTNERSHIP MILTON KEYNES
Newport Road, MK15 6BA
T. 01908 211 571 F. 01908 211 722
- ☐ THE HARRIS PARTNERSHIP KENDAL
11-13, The Square, Kendal, LA9 4JY
T. 0118 950 7700 F. 0118 956 8462



A R C H I T E C T S
www.harrisarchitects.com

CAD file reference

This drawing is copyright and may not be reproduced in whole or part without written authority. Do not scale off this drawing.