




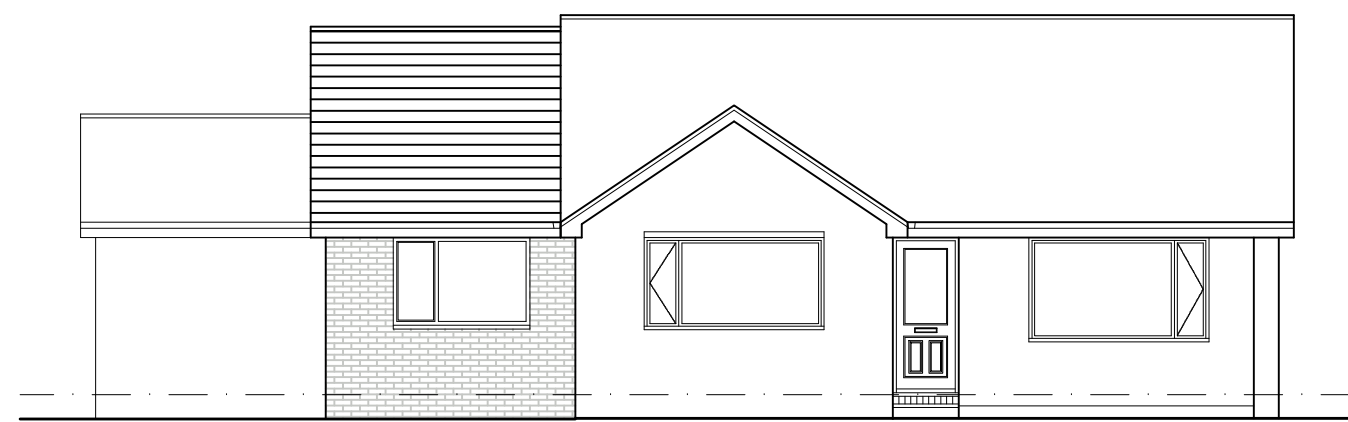


**PROPOSED
FRONT ELEVATION**
SCALE 1:100

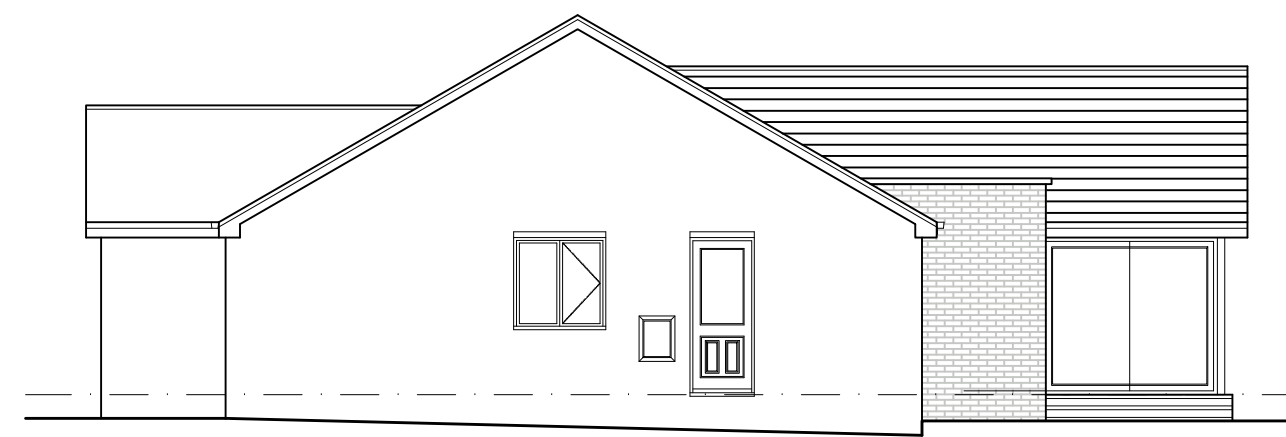


**PROPOSED
SIDE ELEVATION**
SCALE 1:100

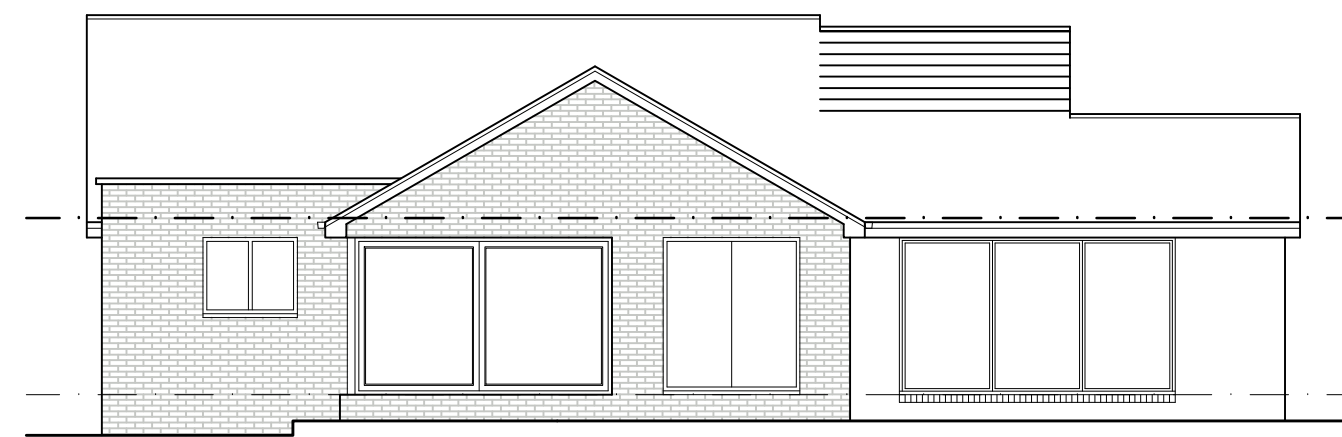


**PROPOSED
REAR ELEVATION**
SCALE 1:100

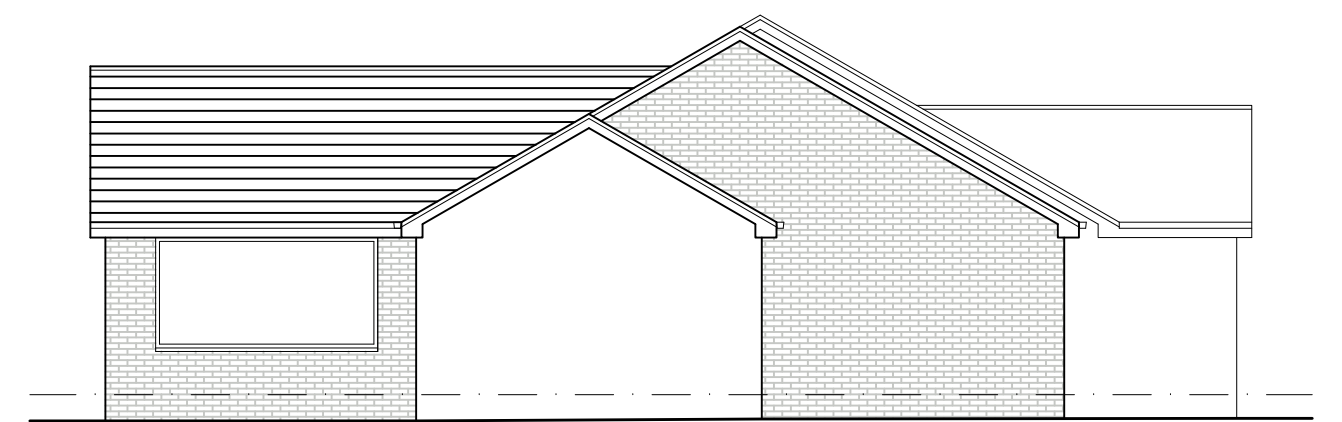


**PROPOSED
SIDE ELEVATION**
SCALE 1:100

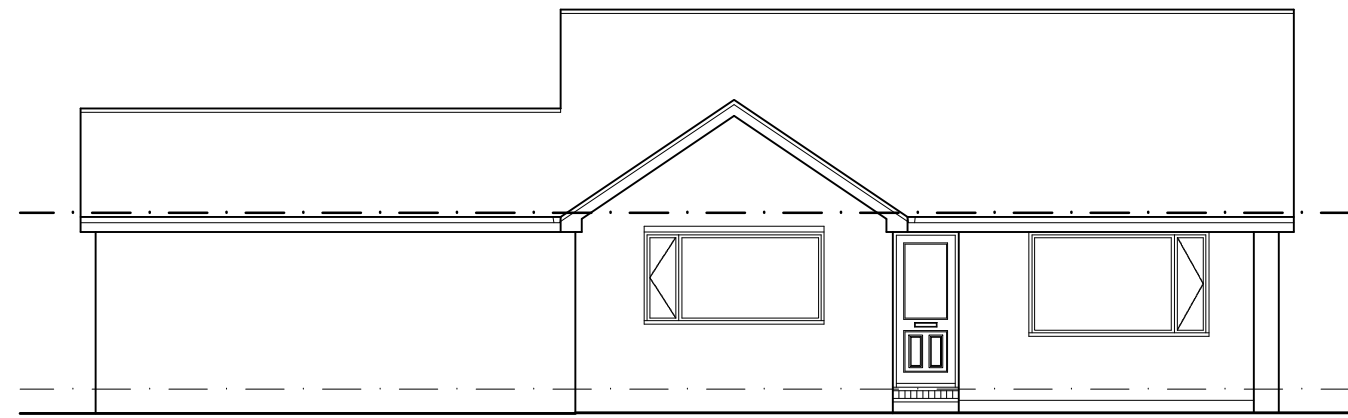


**EXISTING
FRONT ELEVATION**
SCALE 1:100

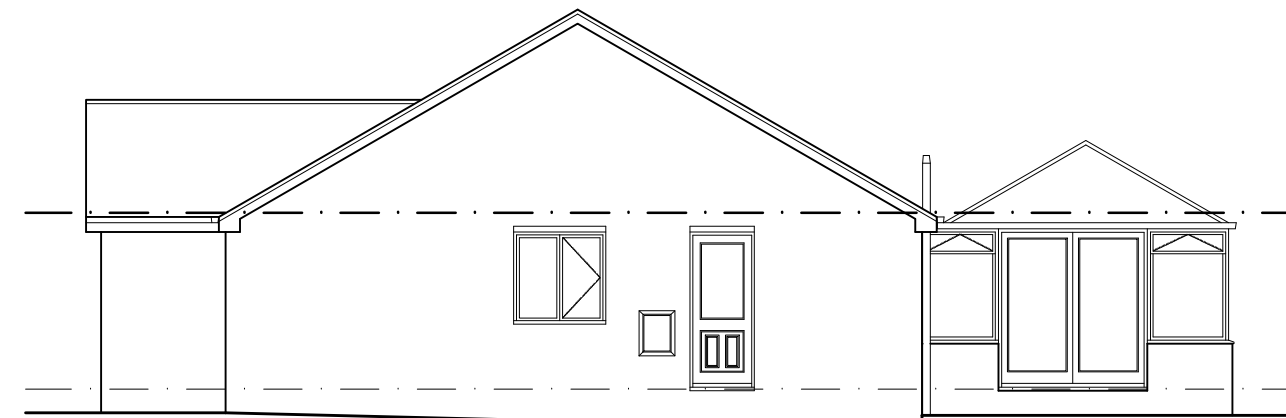


**EXISTING
SIDE ELEVATION**
SCALE 1:100

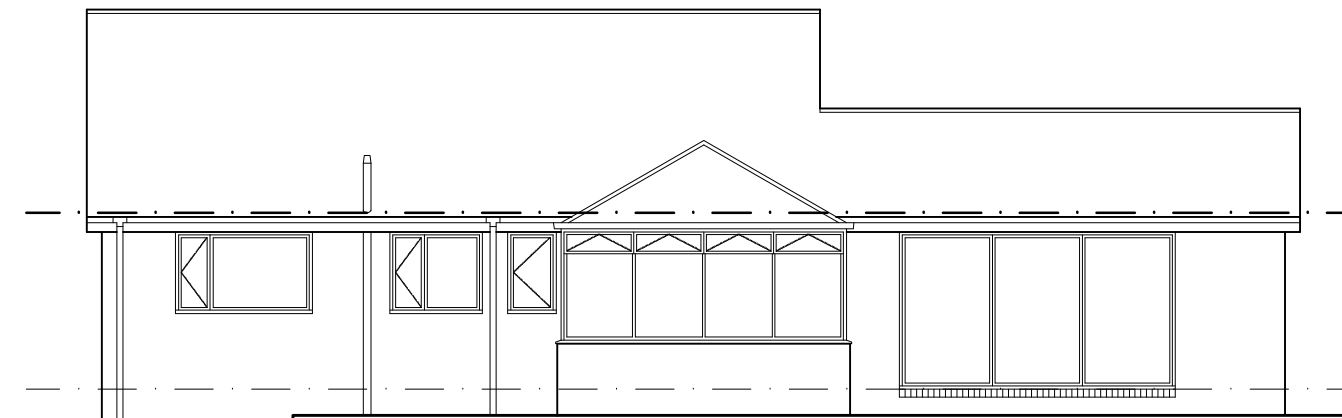


**EXISTING
REAR ELEVATION**
SCALE 1:100

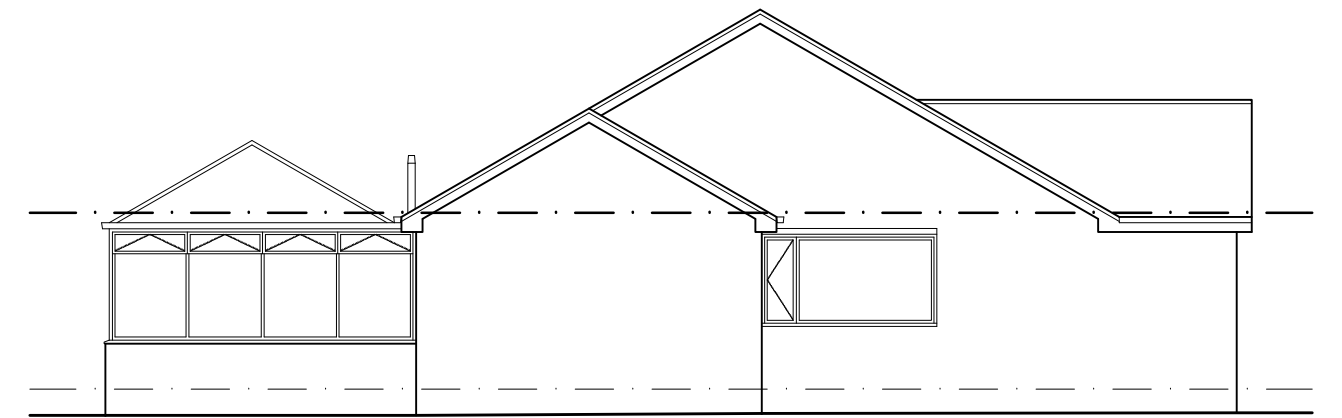


**EXISTING
SIDE ELEVATION**
SCALE 1:100

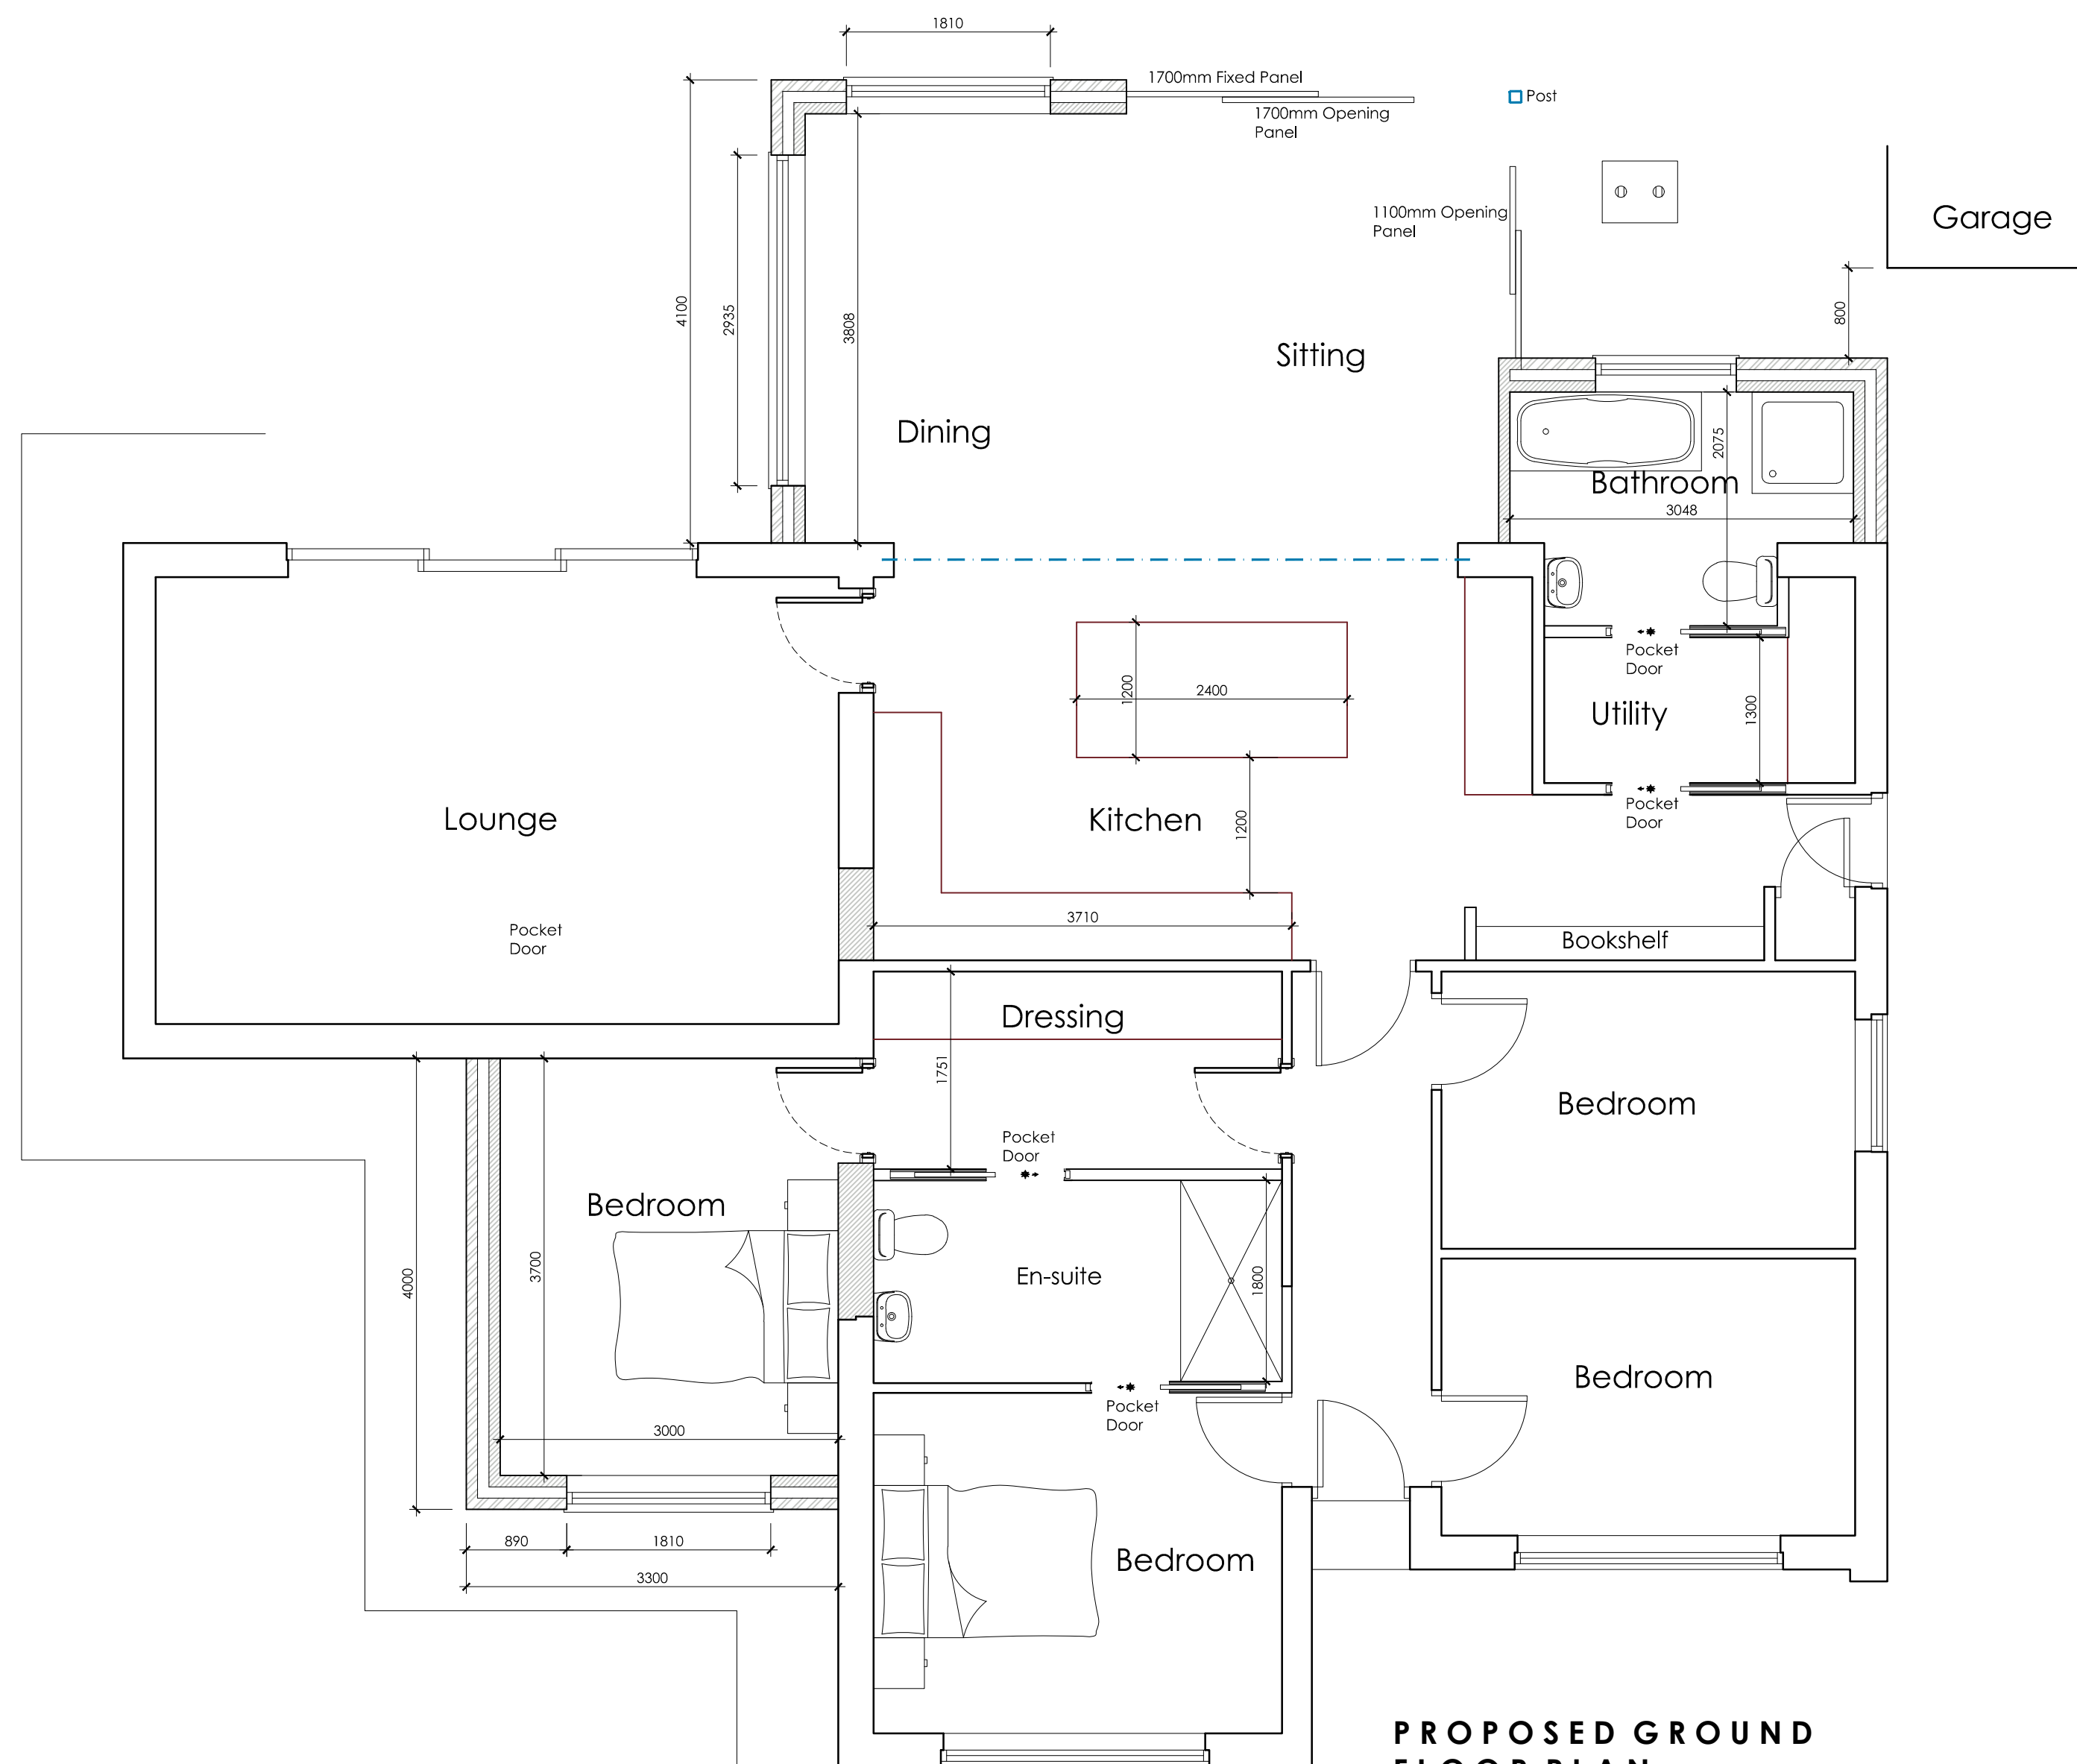

**PROPOSED GROUND
FLOOR PLAN**
SCALE 1:50

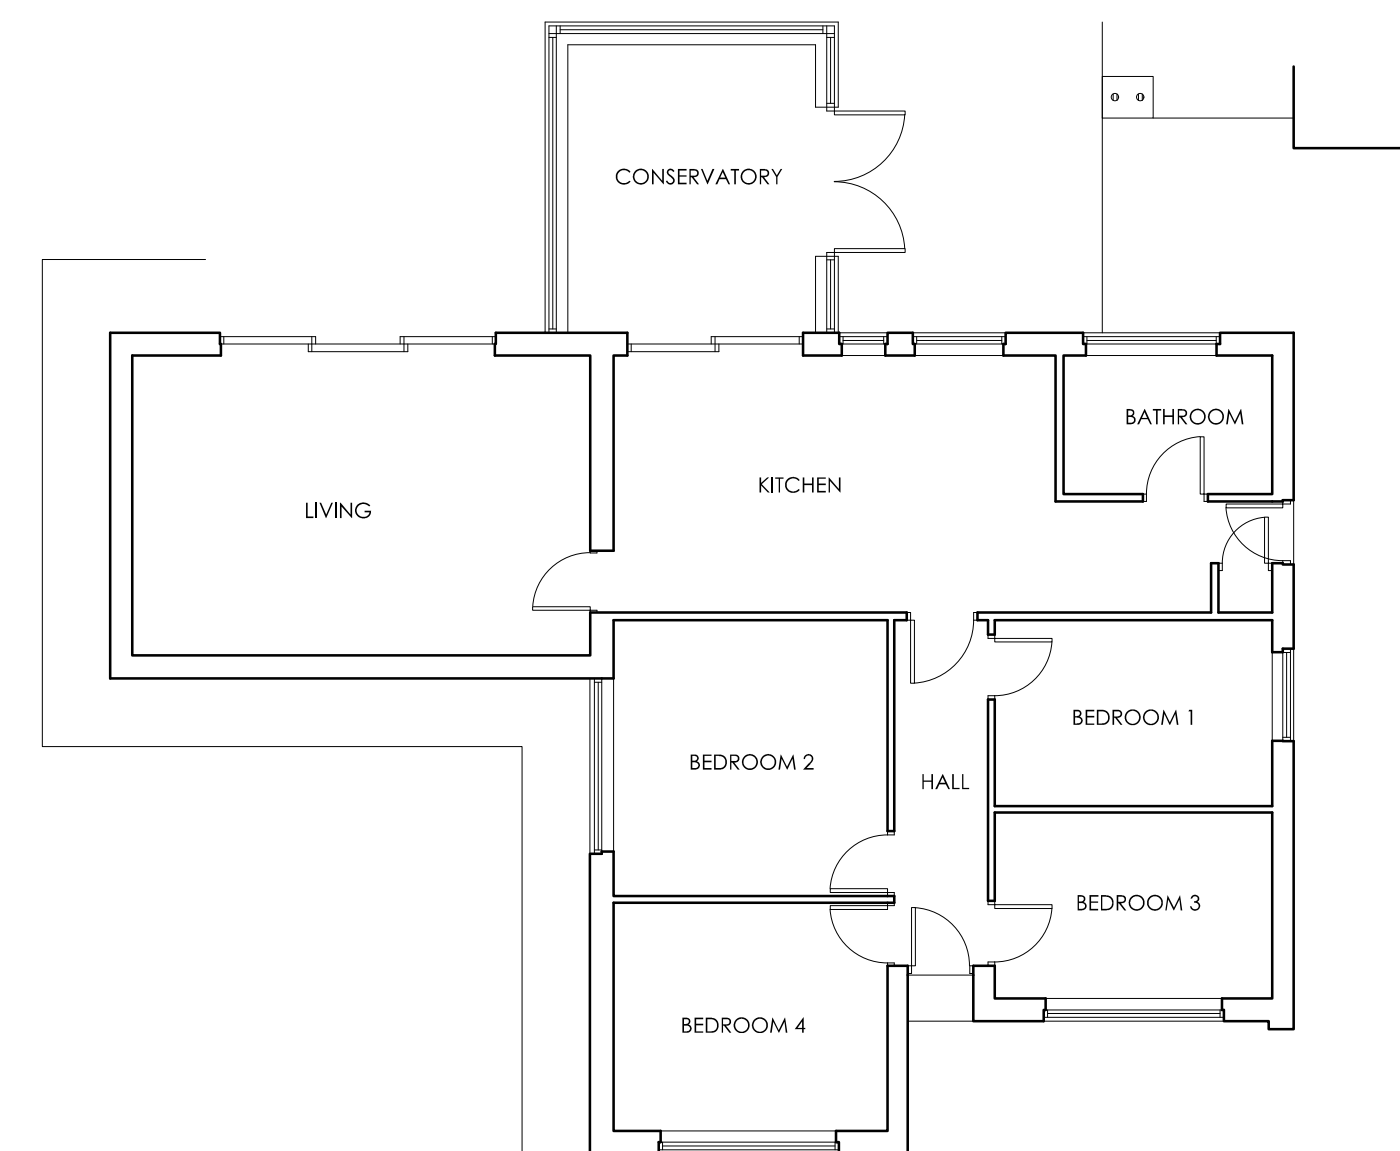

**EXISTING GROUND
FLOOR PLAN**
SCALE 1:100

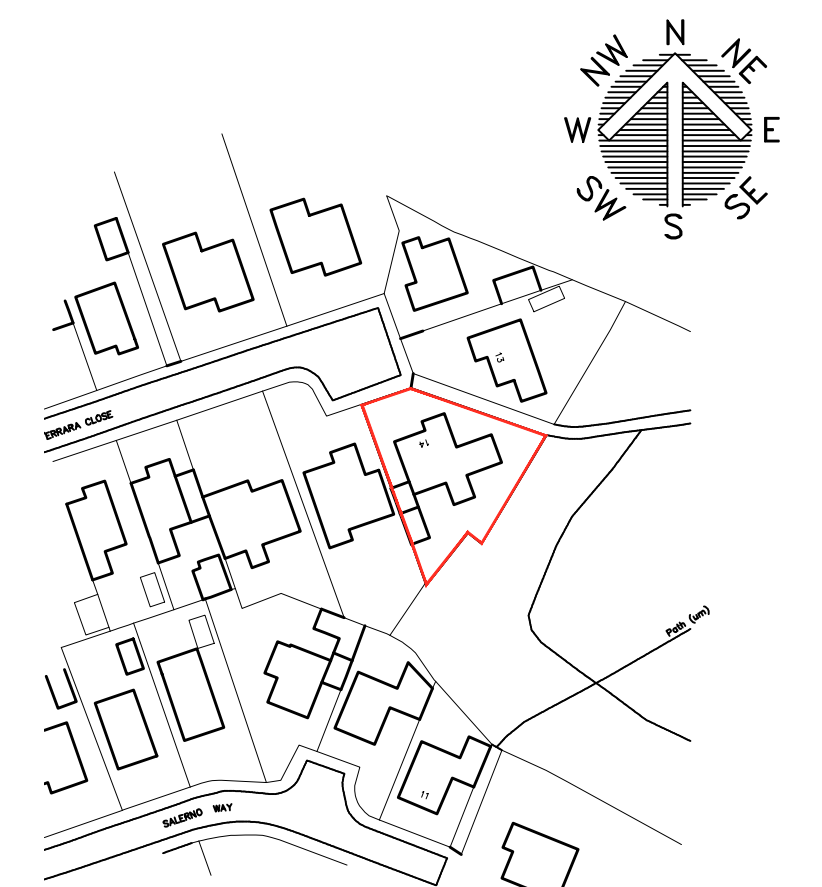

LOCATION PLAN
SCALE 1:1250



BLOCK PLAN
SCALE 1:500

White Agus PARTNERSHIP			OFFICE ONE, 34 VICTORIA ROAD, BARNSELY, S70 2BU			Phone: 01226 208482 Email: info@whiteaguspартnership.co.uk Web: www.whiteaguspартnership.co.uk		
ARCHITECTURAL SERVICES			Project.			Client.		
PROPOSED EXTENSION AT 14 FERRARA CLOSE, DARFIELD BARNSELY, S73 9RB			Date.			MR & MRS WILLIAMS		
Drawing Title.			MARCH 2021			Scale. 1:50 & 1:100 @ A1		
PLANS AND ELEVATIONS			Ref.			Dwg. No.		
20-201			01			Rev. B		
Date	Suffix	Description	Date	Suffix	Description	Date	Suffix	Description
02/06/2021	A	REVISED TO CLIENTS REQUIREMENTS						
06/07/2021	B	REVISED TO CLIENTS REQUIREMENTS						