




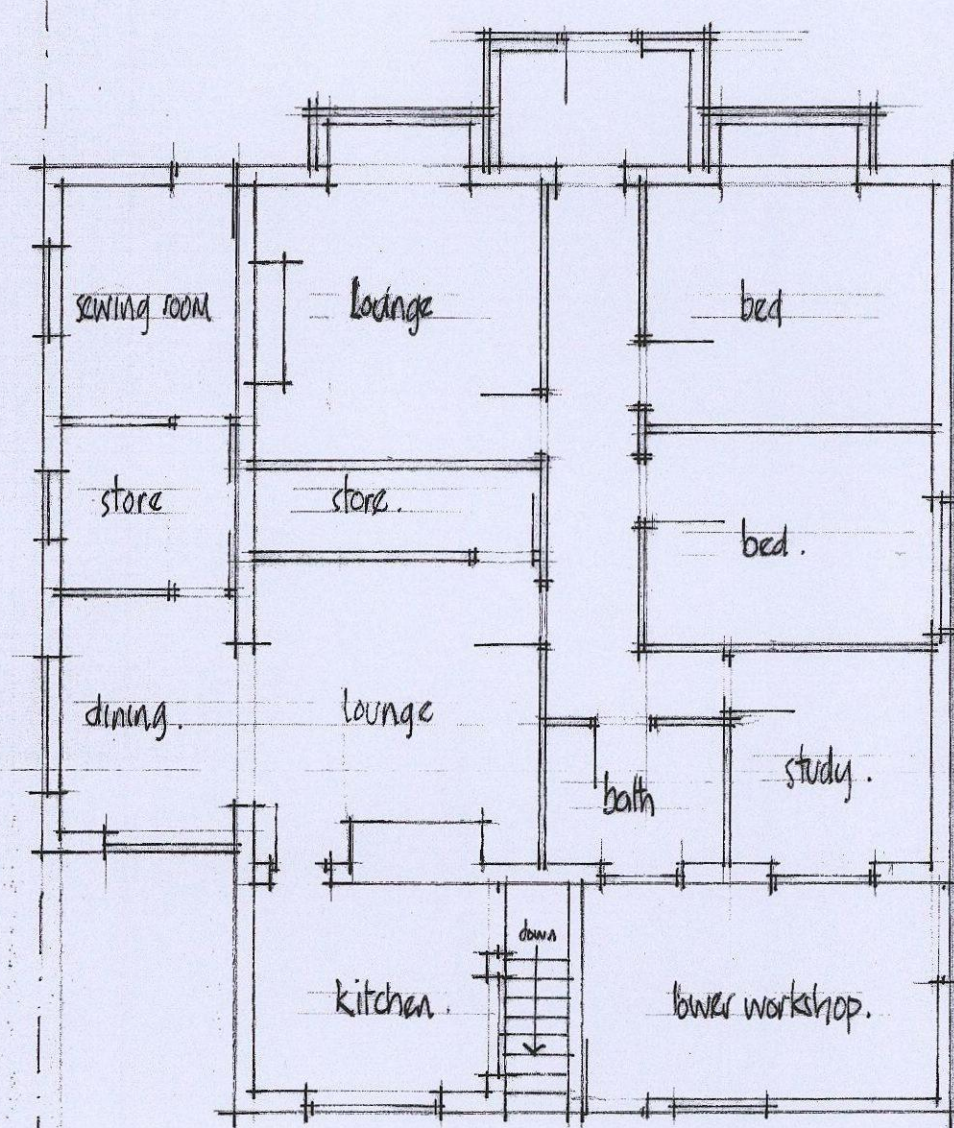


EXISTING FLOOR PLAN

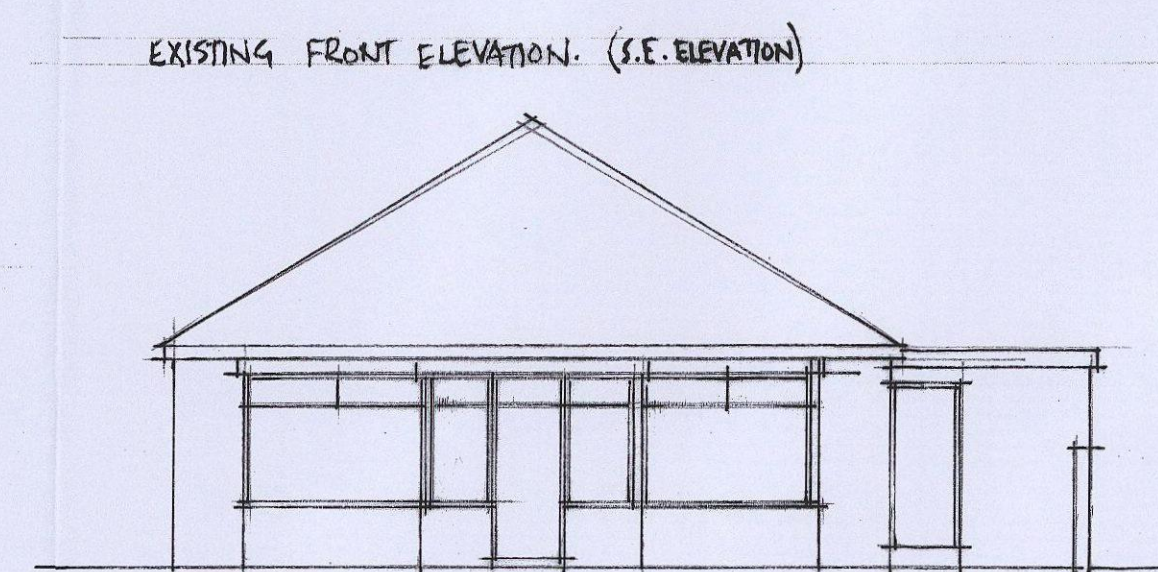


EXISTING FRONT ELEVATION. (S.E. ELEVATION)

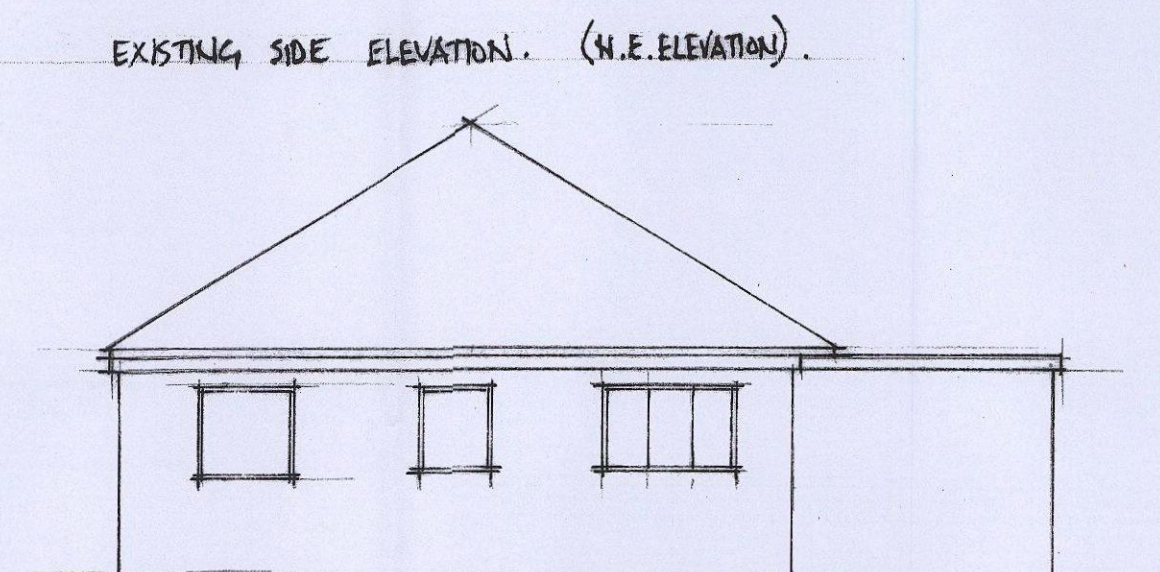

EXISTING SIDE ELEVATION. (N.E. ELEVATION)

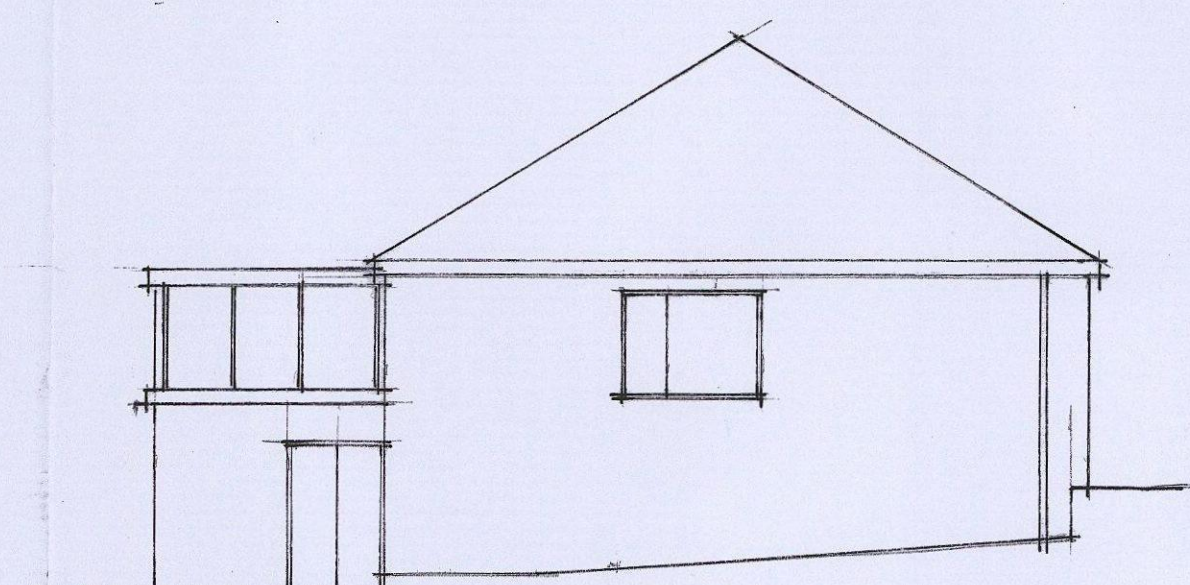


EXISTING SIDE ELEVATION.

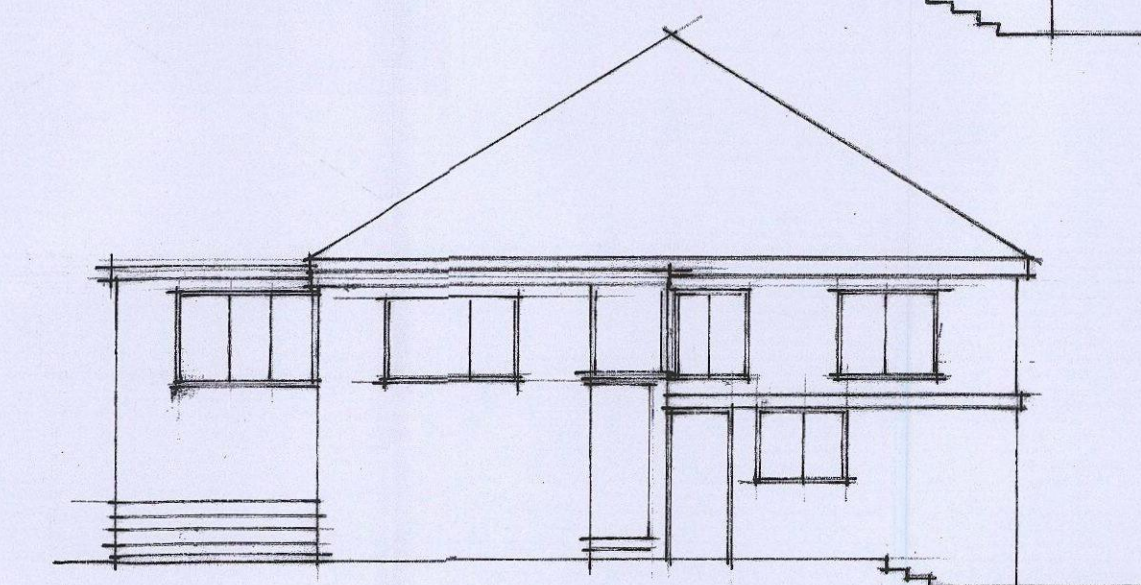


EXISTING REAR ELEVATION.

EXISTING PREMISES TO BE DEMOLISHED, NEW ON "FOOTPRINT" OF EXISTING.

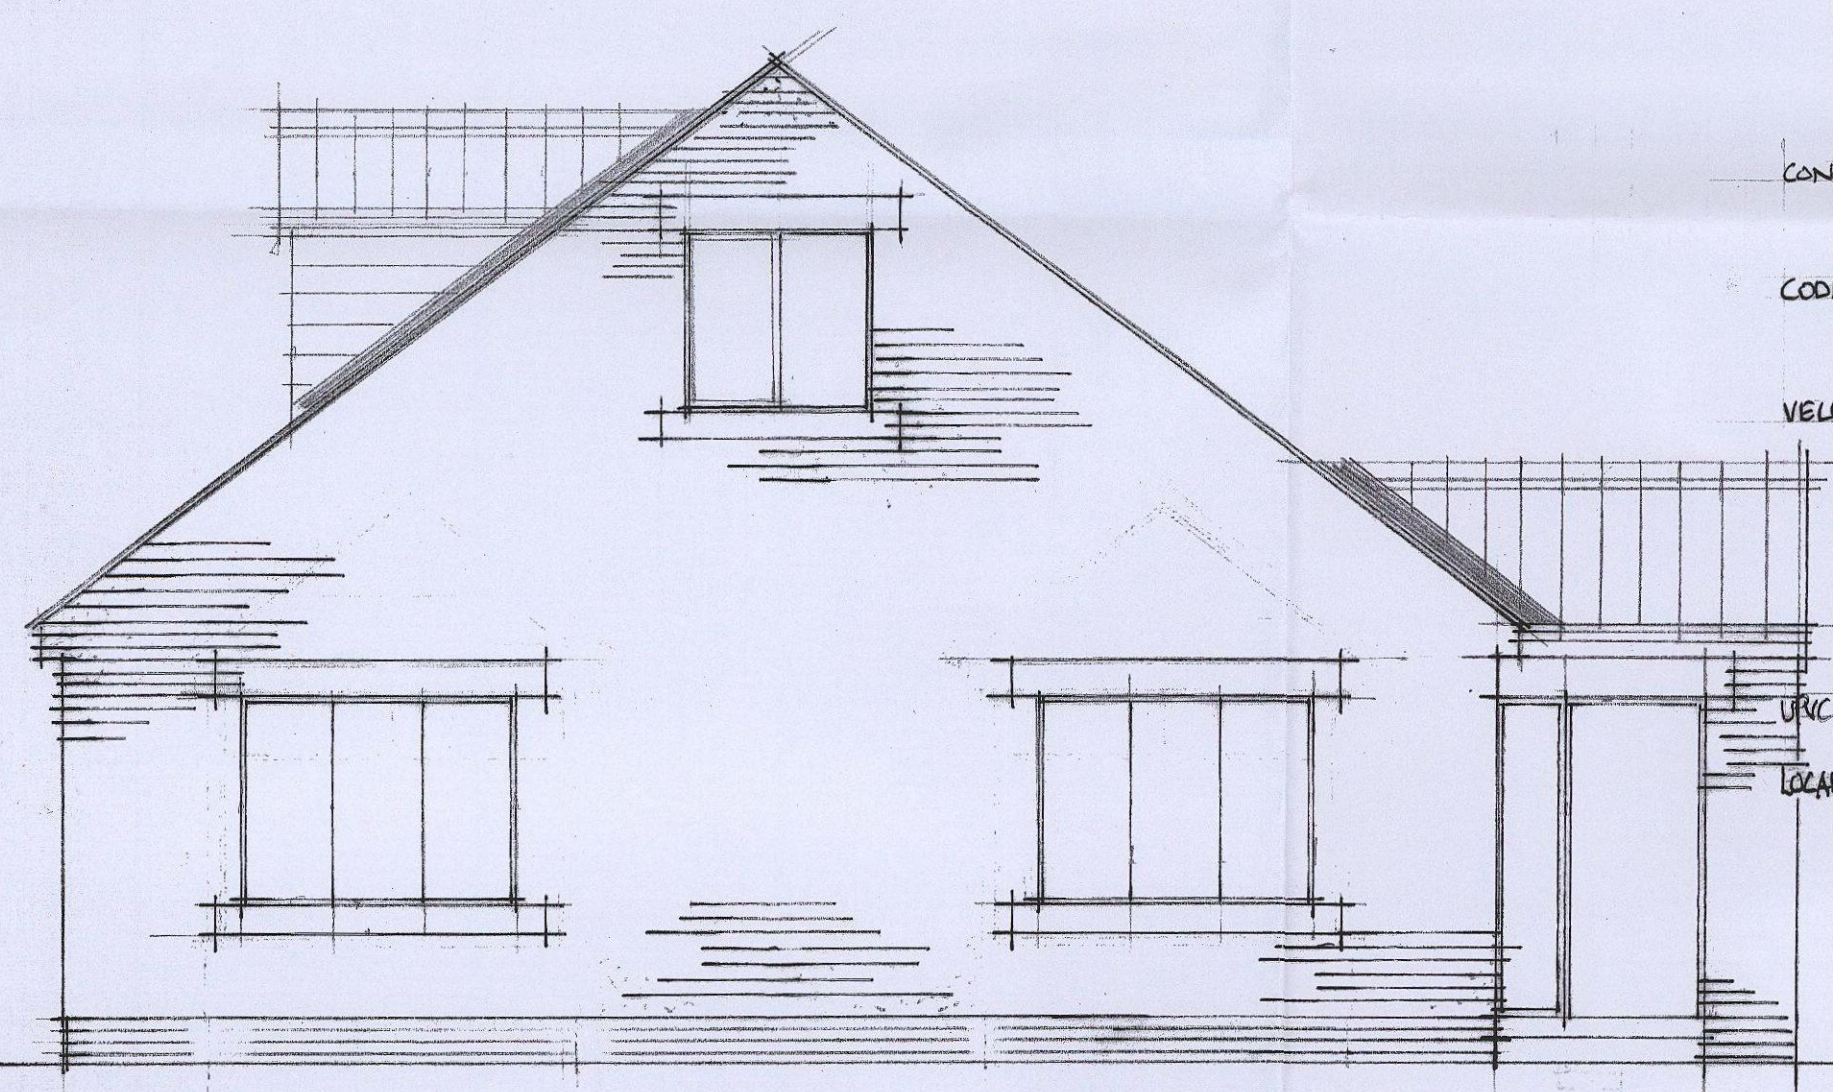

PROPOSED SOUTH EAST ELEVATION.

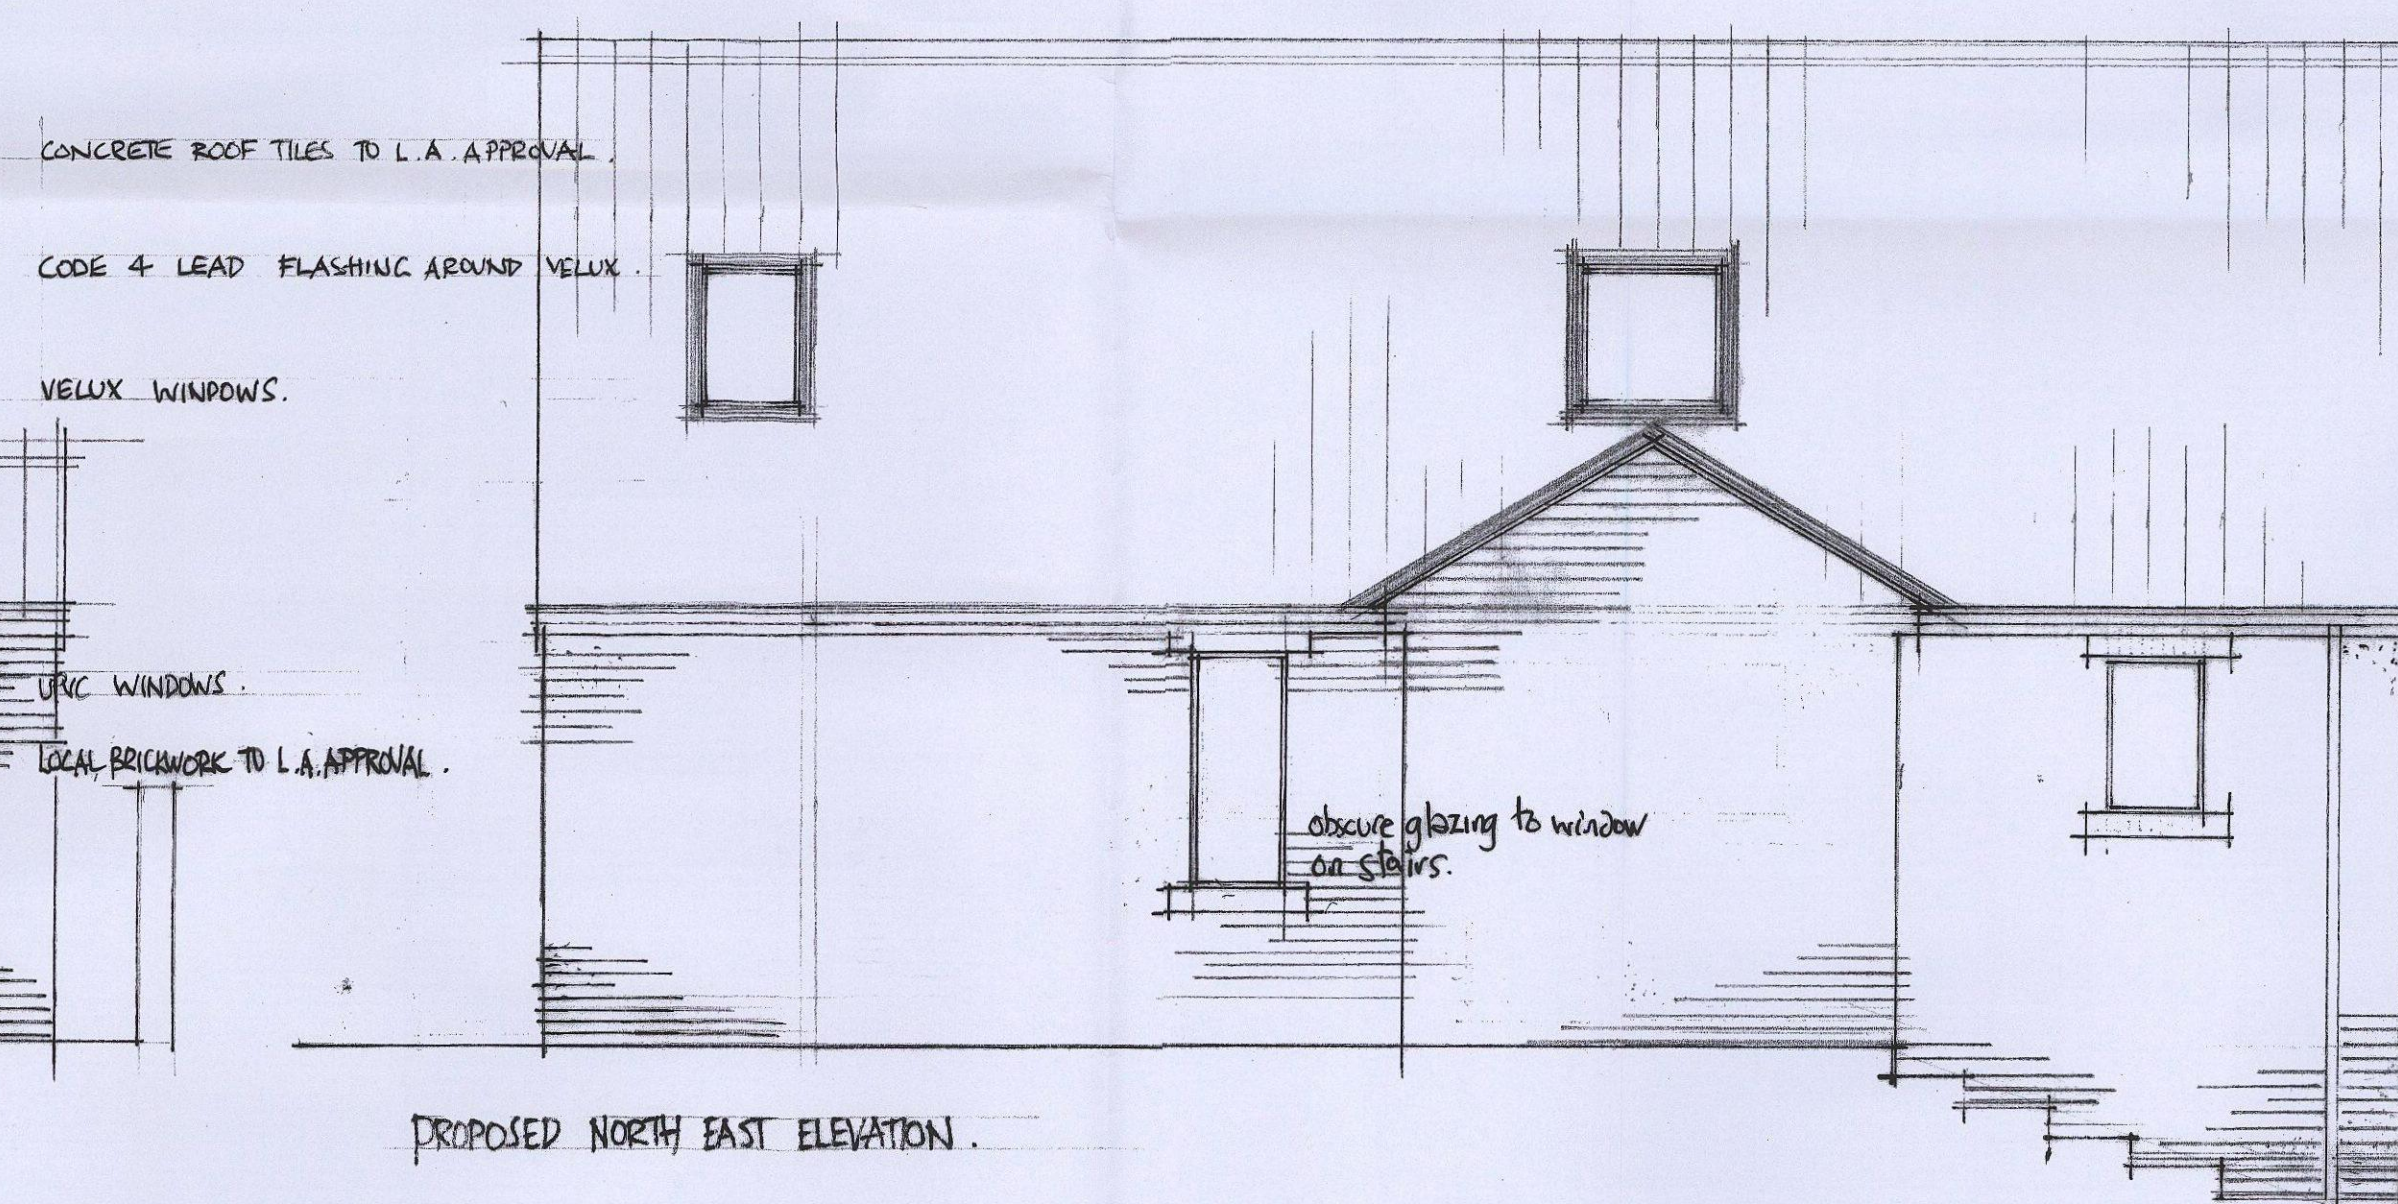

PROPOSED NORTH EAST ELEVATION.

CONCRETE ROOF TILES TO L.A. APPROVAL


CODE 4 LEAD FLASHING AROUND VELUX

VELUX WINDOWS.

IRVC WINDOWS

LOCAL BRICKWORK TO L.A. APPROVAL

obscure glazing to window
on stairs.

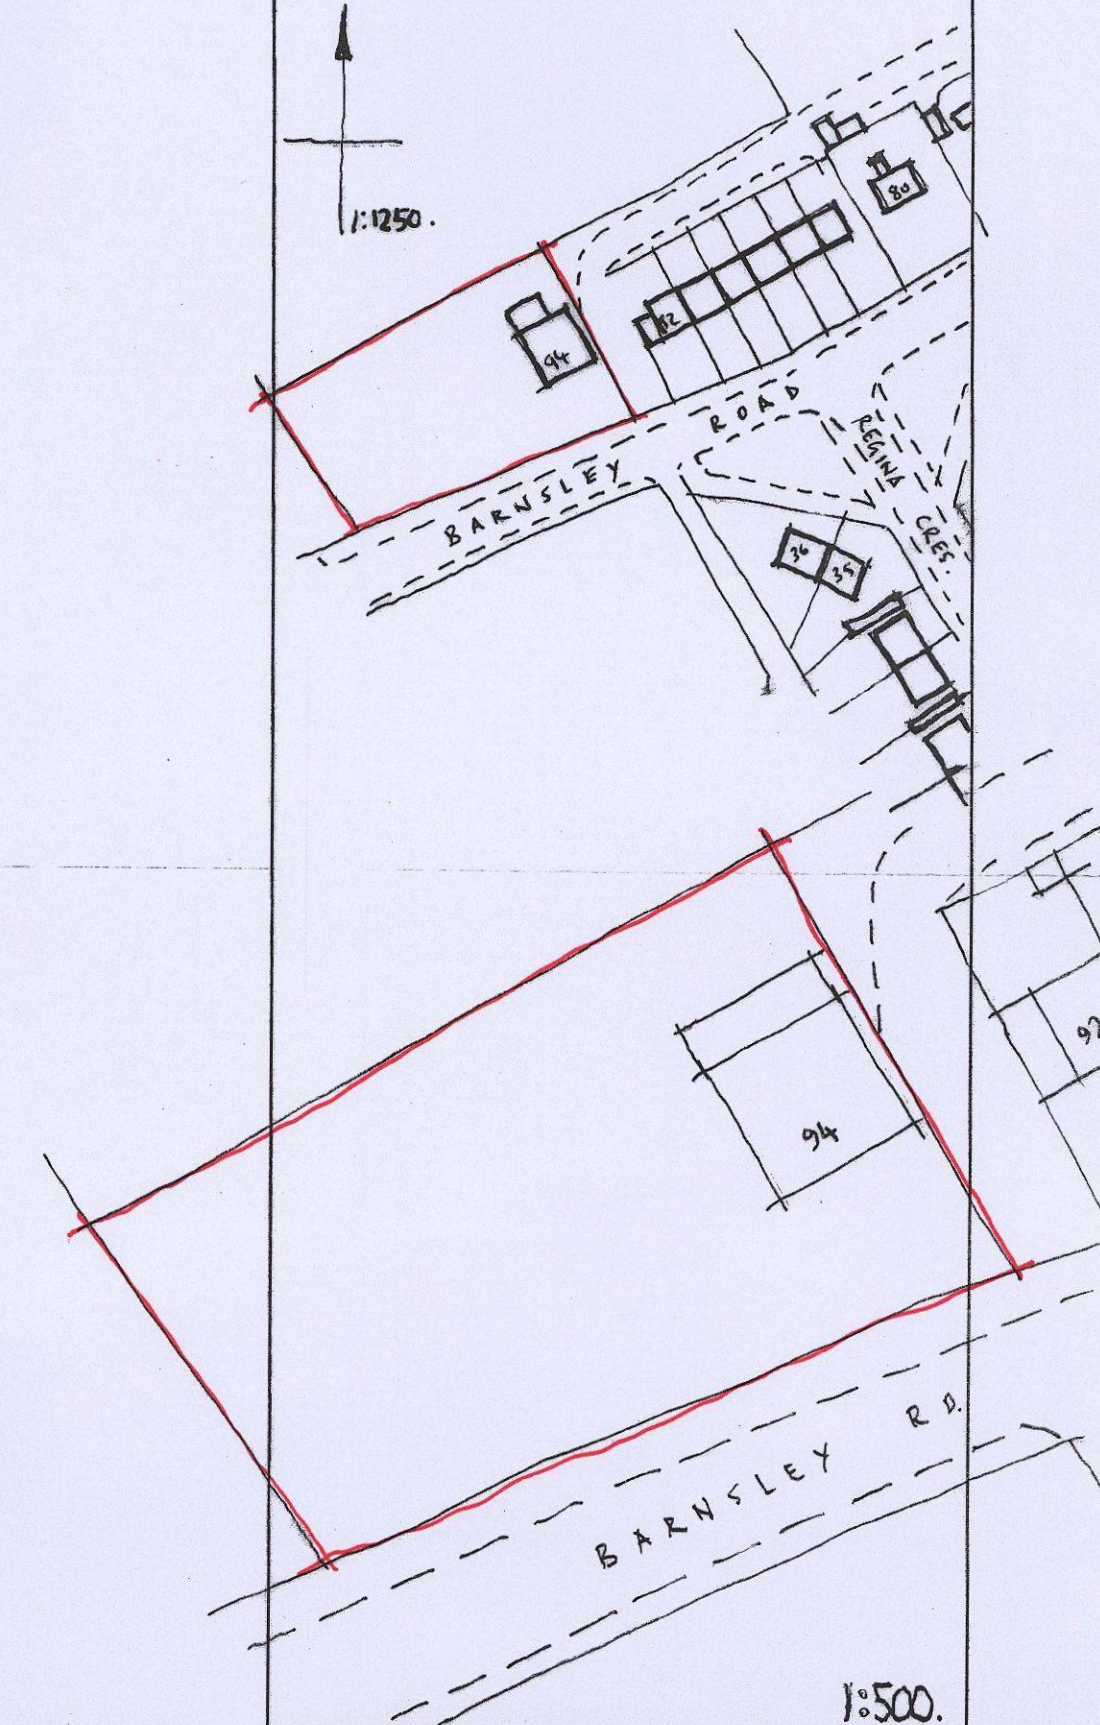

1:500

Rev	Date	Description	Drn.	Chk.
-----	------	-------------	------	------

Client

MR. MRS. E. PICKERING

Job title	
-----------	--

PROPOSED NEW DWELLING AT
94 BARNSELEY ROAD,
BRIERLEY

Drawing title

EXISTING AND PROPOSED
PLANS, ELEVATIONS.

Scale	Date	Drawn	Check
1:100, 1:50.	DEC 2012.		

B M B C
CORPORATE MAIL ROOM

25 JUL 2013


Received by:
ORIGINAL COPY

01.



THIS DRAWING IS COPYRIGHT
DO NOT SCALE FROM THIS DRAWING

Notes

PROPOSED GROUND FLOOR PLAN.

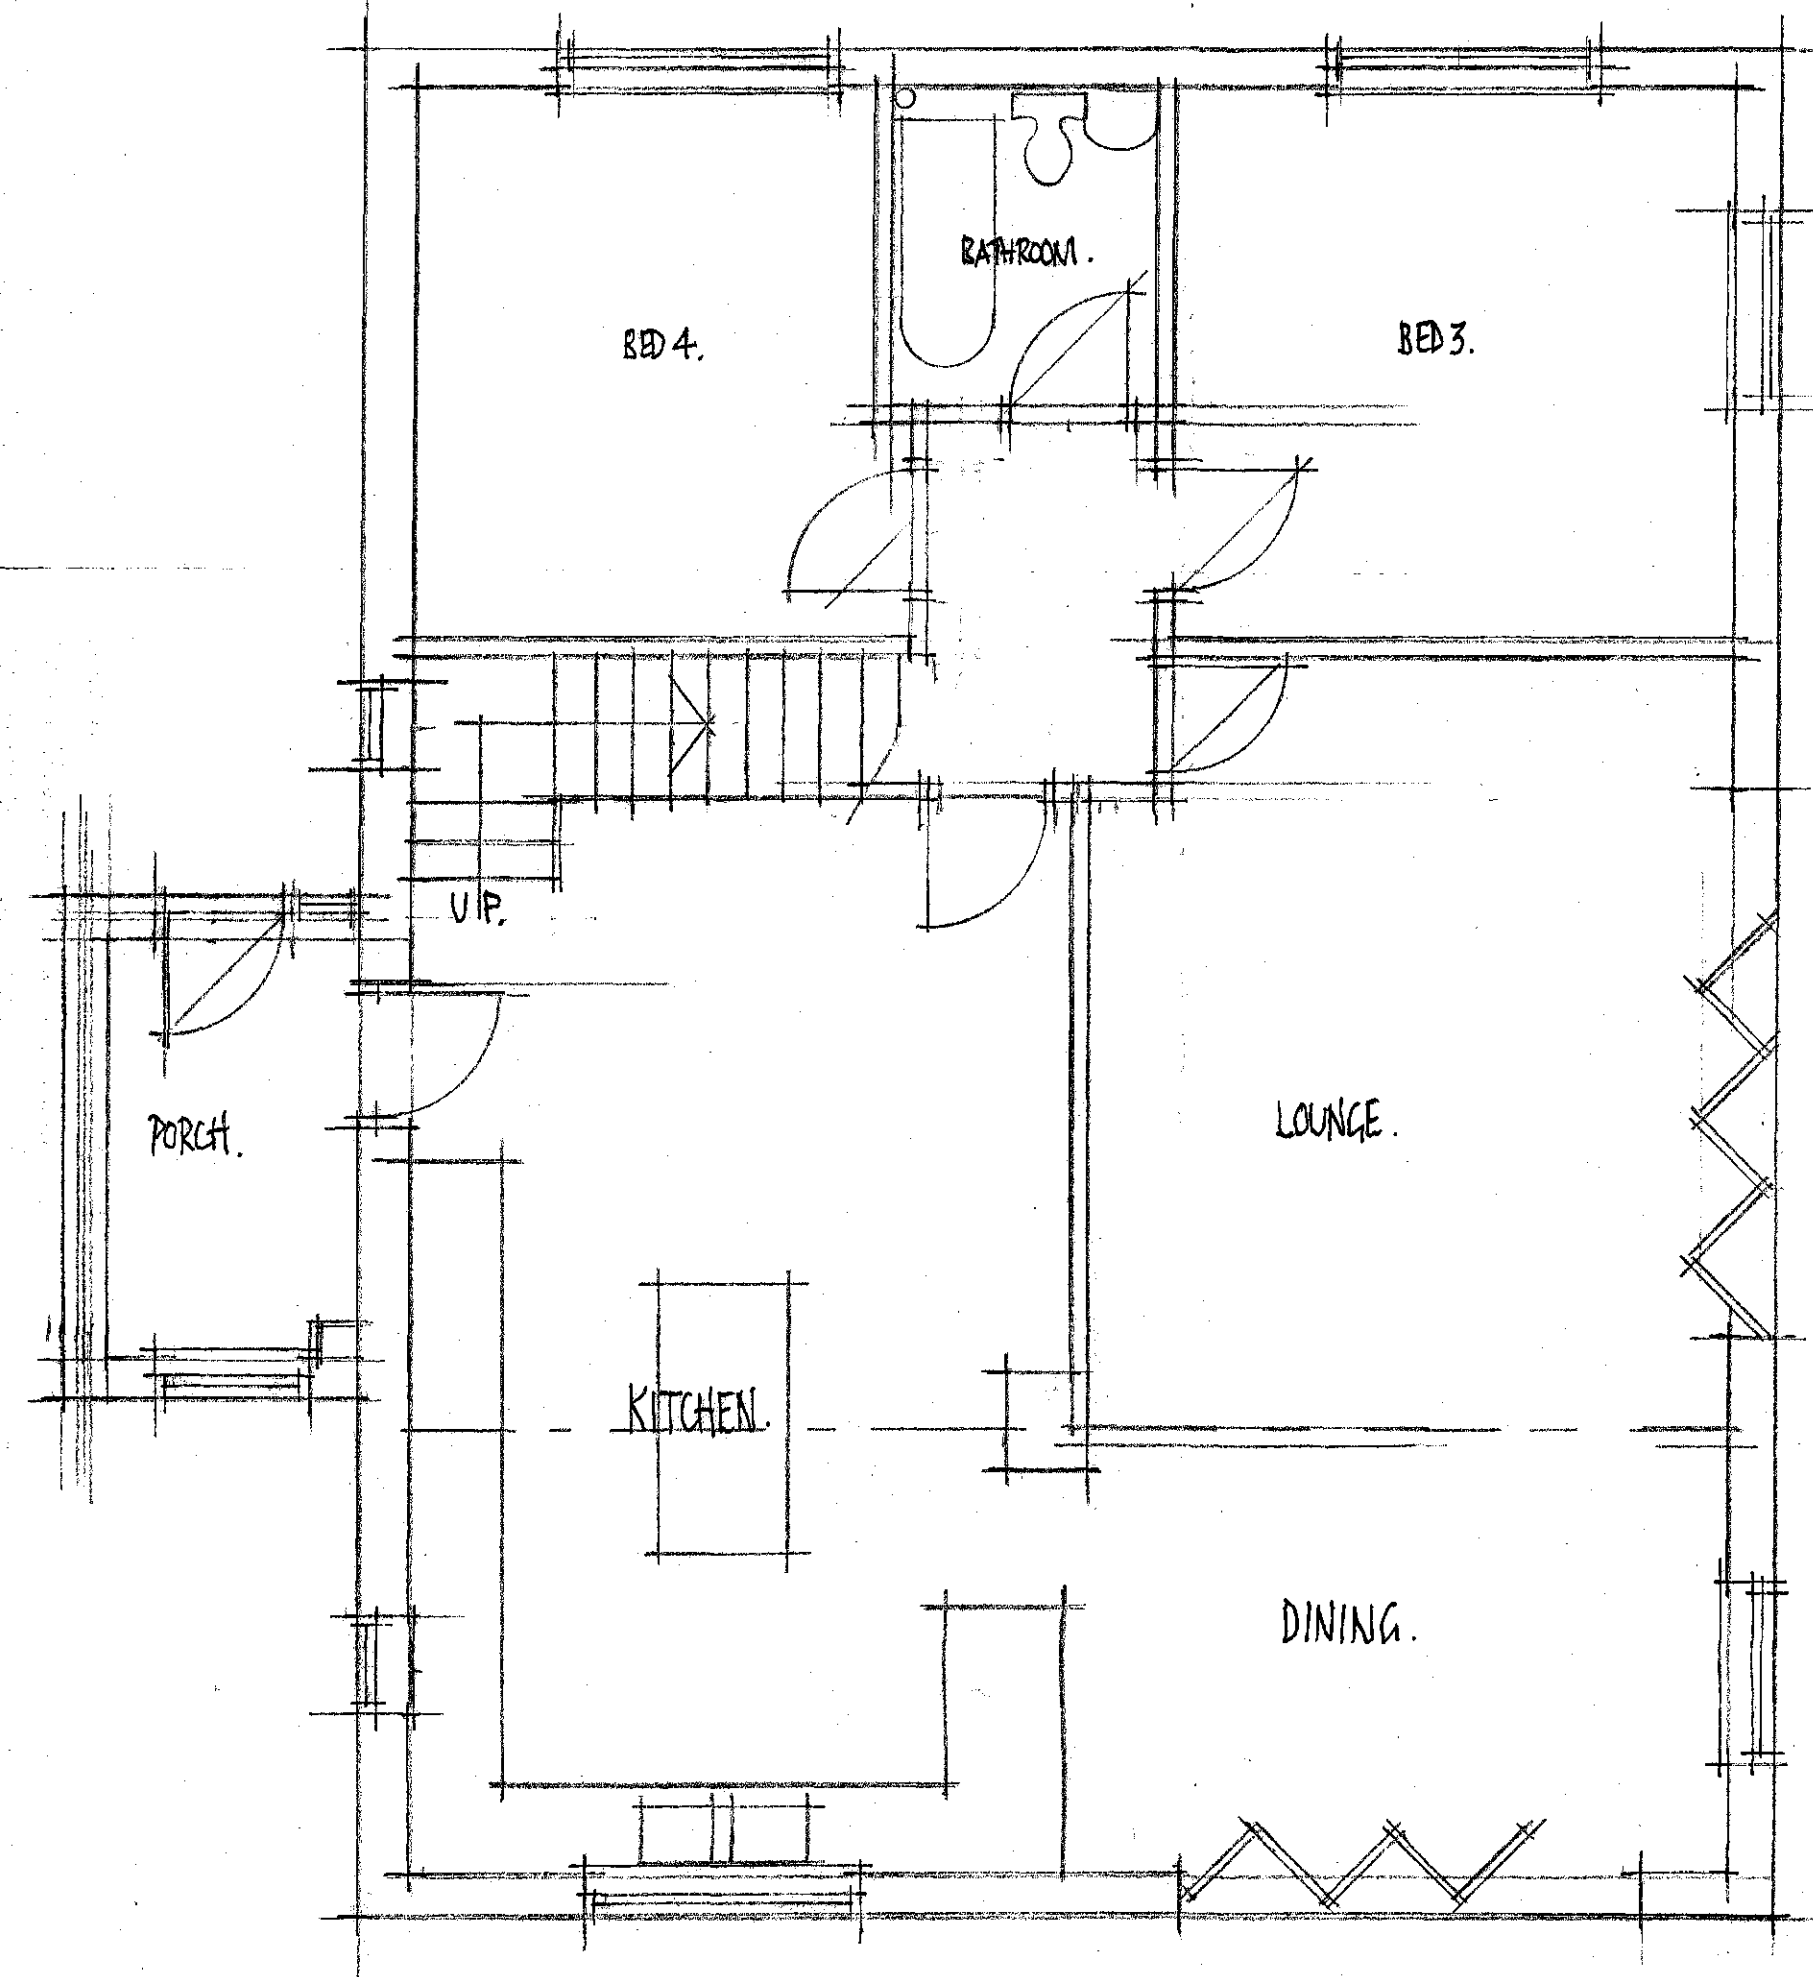


PROPOSED FIRST FLOOR PLAN.

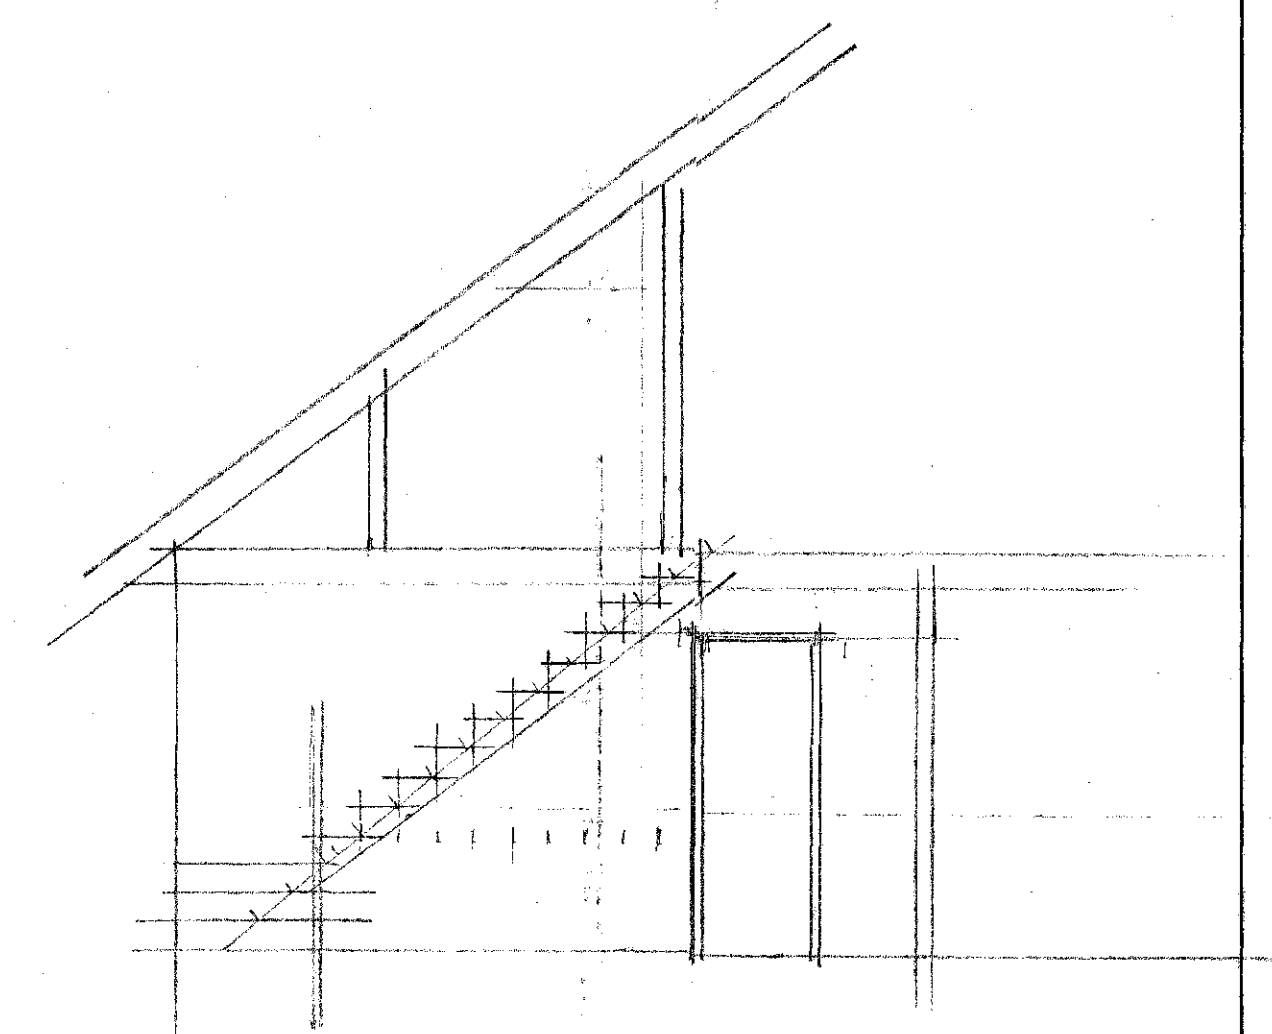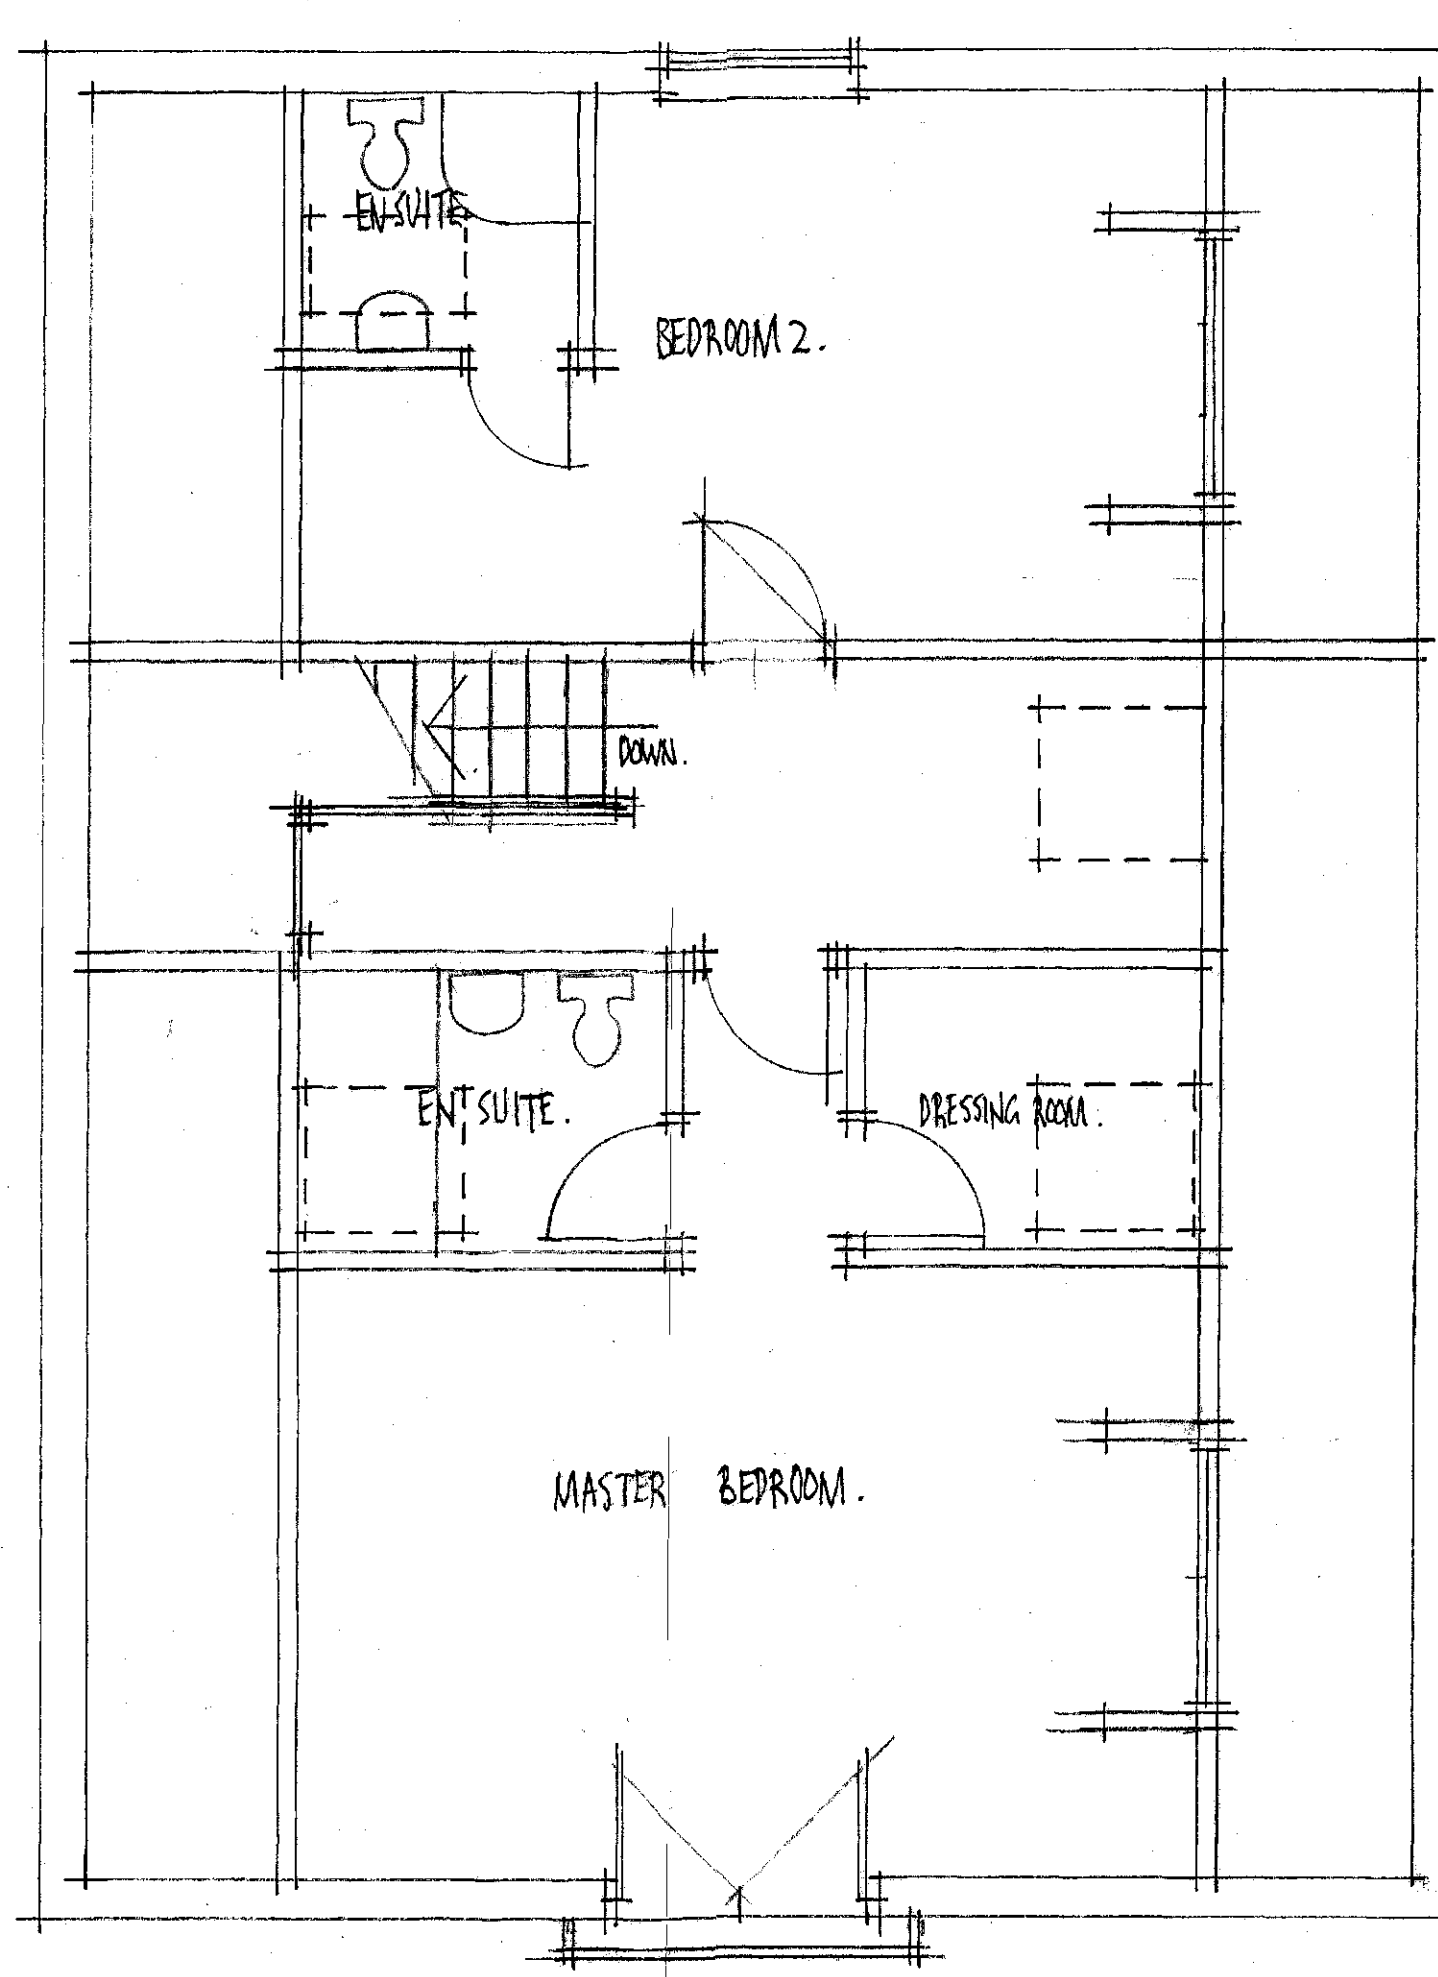

PROPOSED NORTH WEST ELEVATION

WOOD FINISH UPVC DOORS/WINDOWS.

STONE HEADS AND CILLS

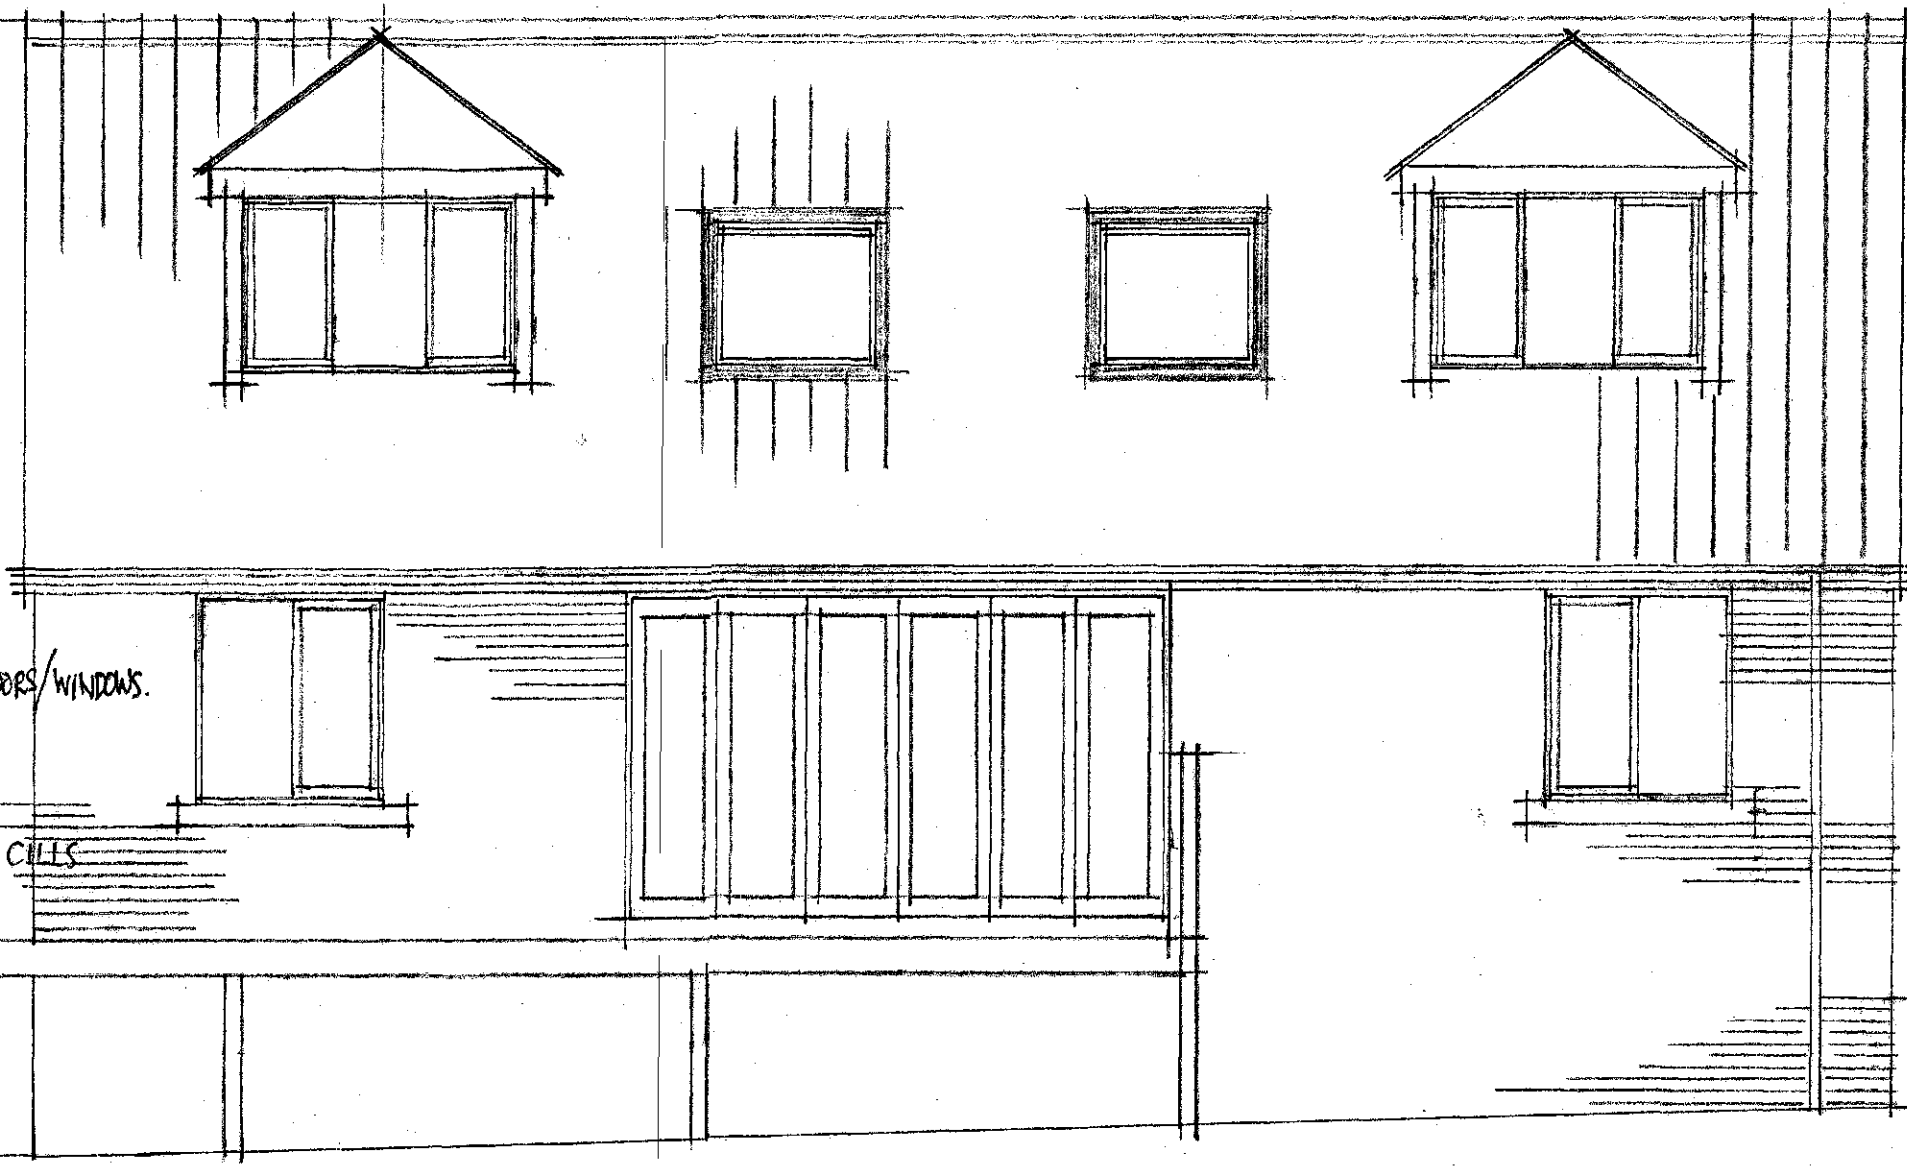

PROPOSED SOUTH WEST ELEVATION

Rev	Date	Description	Drn	Chk
-----	------	-------------	-----	-----

Client
MR & MRS. E. PICKERING.

Job title
PROPOSED NEW FORMER BUNGALOW
24 BARNISLEY ROAD,
BRIERLEY

Drawing title
PLANS, ELEVATIONS.

Scale	Date	Drawn	Checked
1:50	JUL 2013		

D M B C
CORPORATE MAIL ROOM
25 JUL 2013
Received by:
ORIGINAL COPY

