

Notes:

PLANNING DRAWINGS - THIS DRAWING SHOULD NOT BE USED FOR ANY OTHER PURPOSES THAN THAT SPECIFIED HERE

COPYRIGHT - THIS DRAWING MAY NOT BE REPRODUCED OR MODIFIED IN WHOLE OR PART BY ANY PERSON OR ORGANISATION WITHOUT THE ARCHITECTS CONSENT. ISUING COPIES TO THIRD PARTIES MAY NOT BE DONE WITHOUT THE ARCHITECTS CONSENT

Revision: --

Revision List:

0 5m

MATERIALS - EXISTING
Walls - buff brick
Roof - grey concrete tiles


Project/ Client: 6 Saunderson Road / Vines

Drawing Title: Elevations - EXISTING


Drawing Number: 2200/TP/004

Scale at A3: 1:100


Date: Sept 26

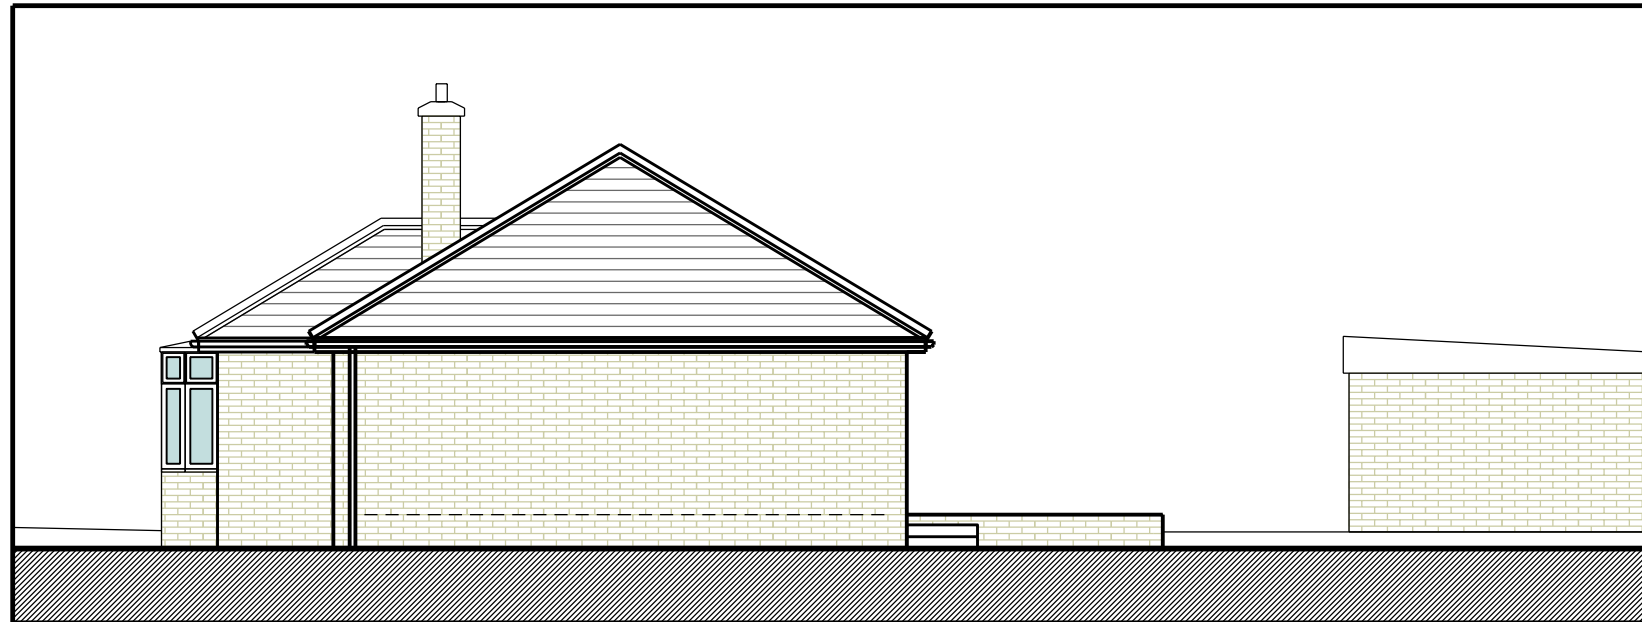


North Elevation

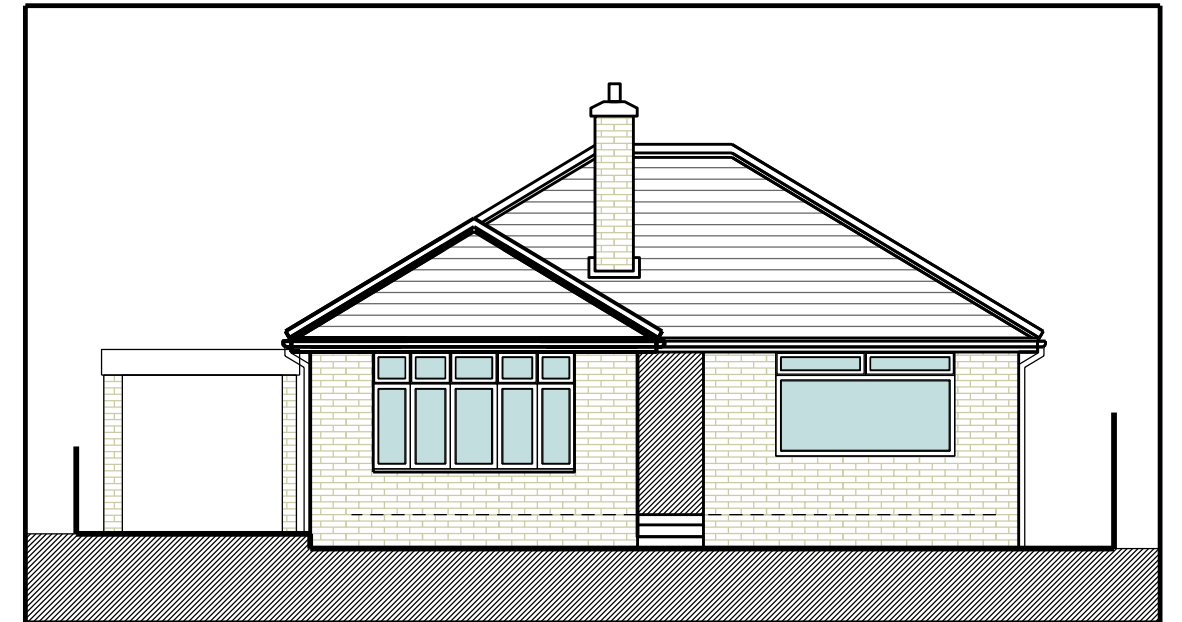


East Elevation

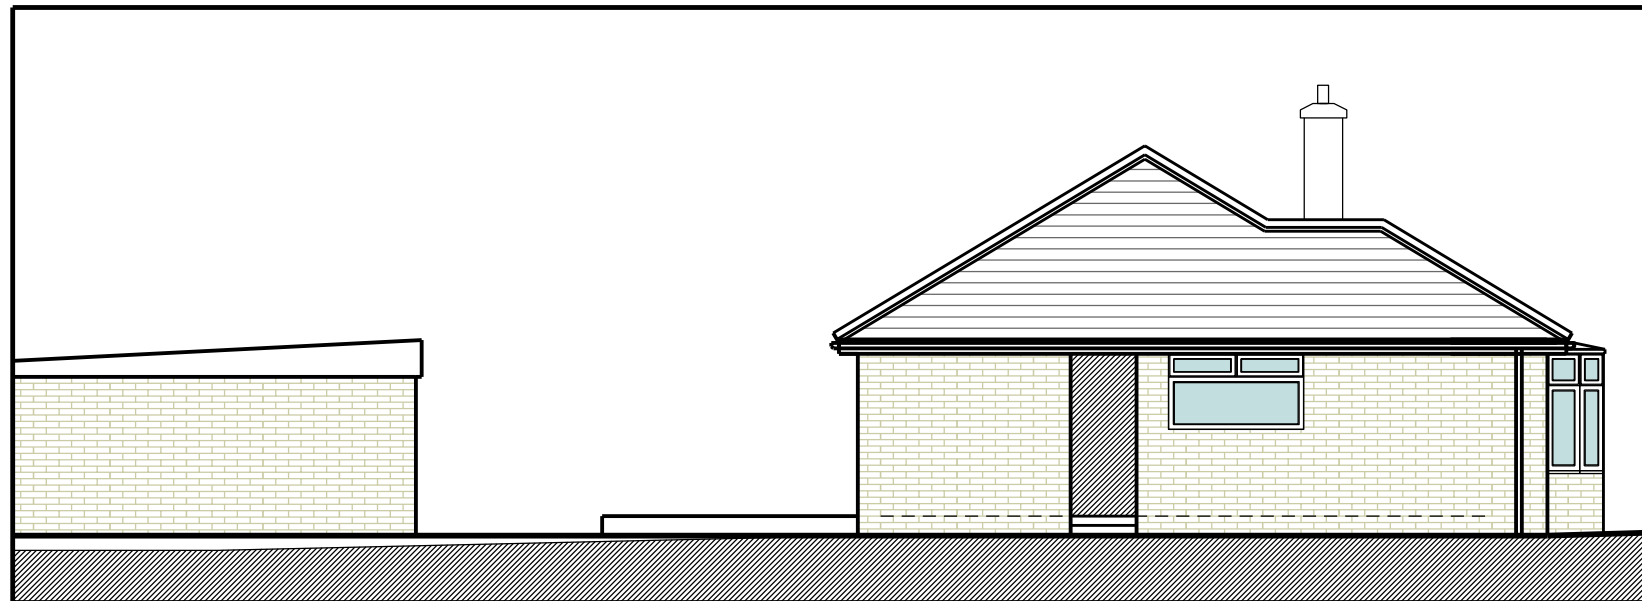

South Elevation

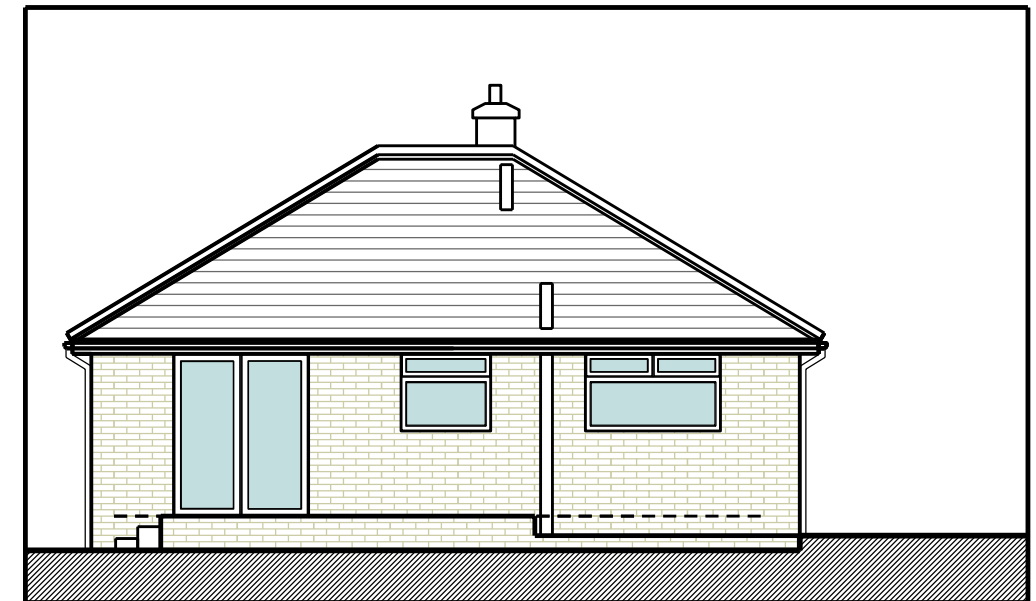

West Elevation

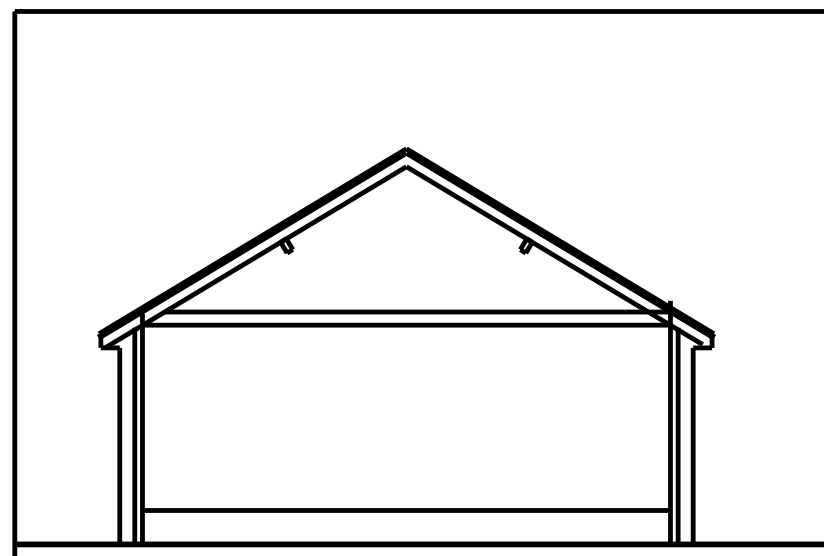

Cross Section