




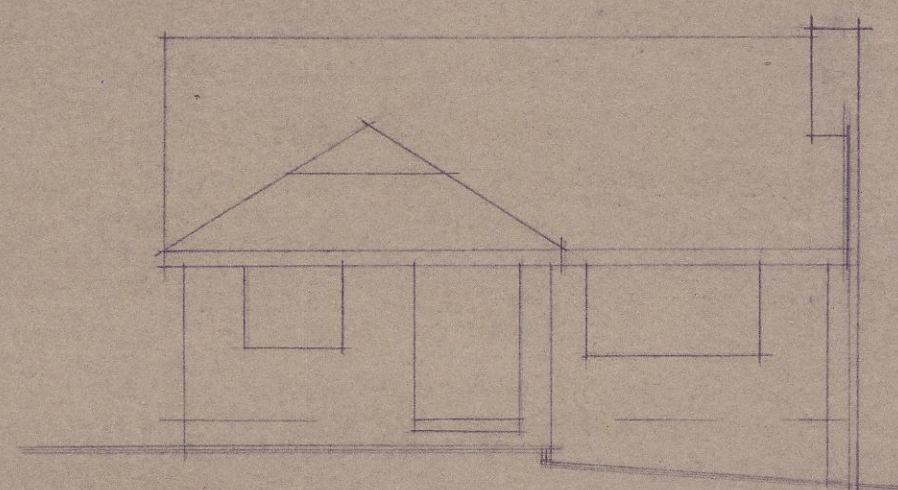


EXISTING FRONT ELEVATION.

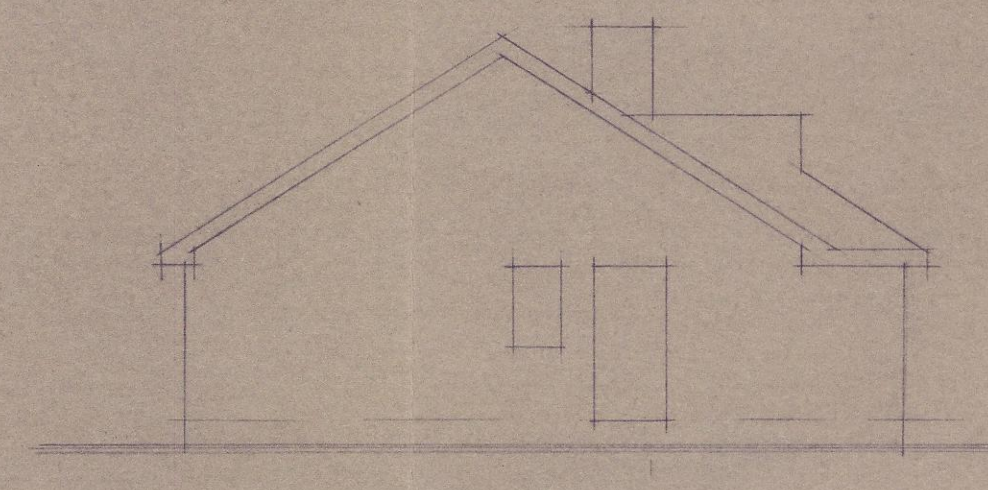


EXISTING SIDE ELEVATION.

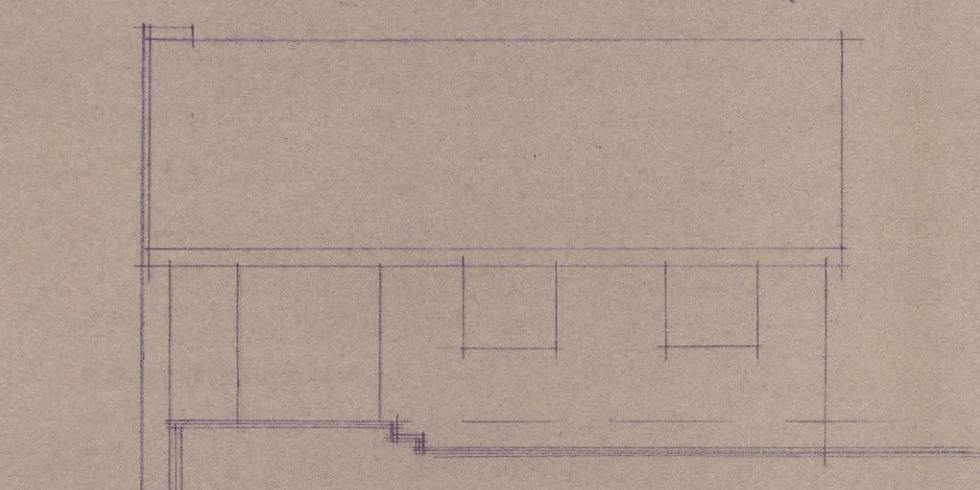


EXISTING REAR ELEVATION.

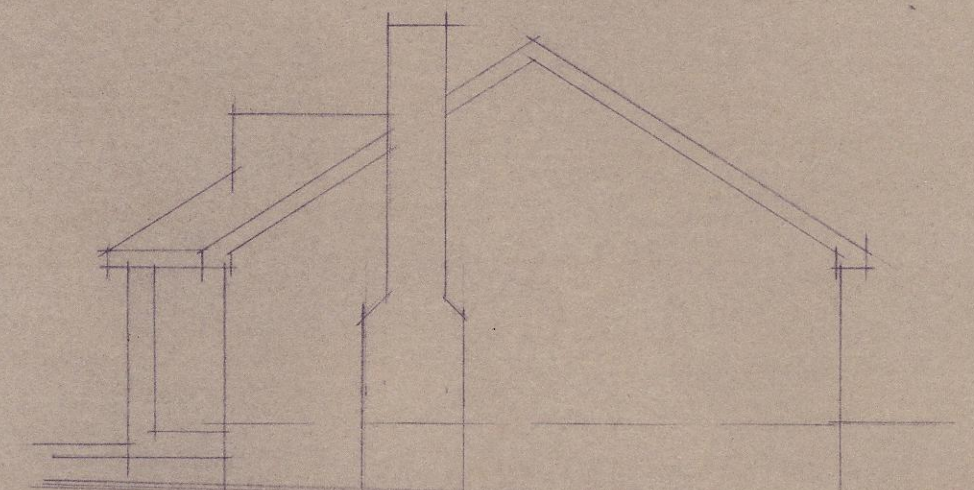


EXISTING SIDE ELEVATION.

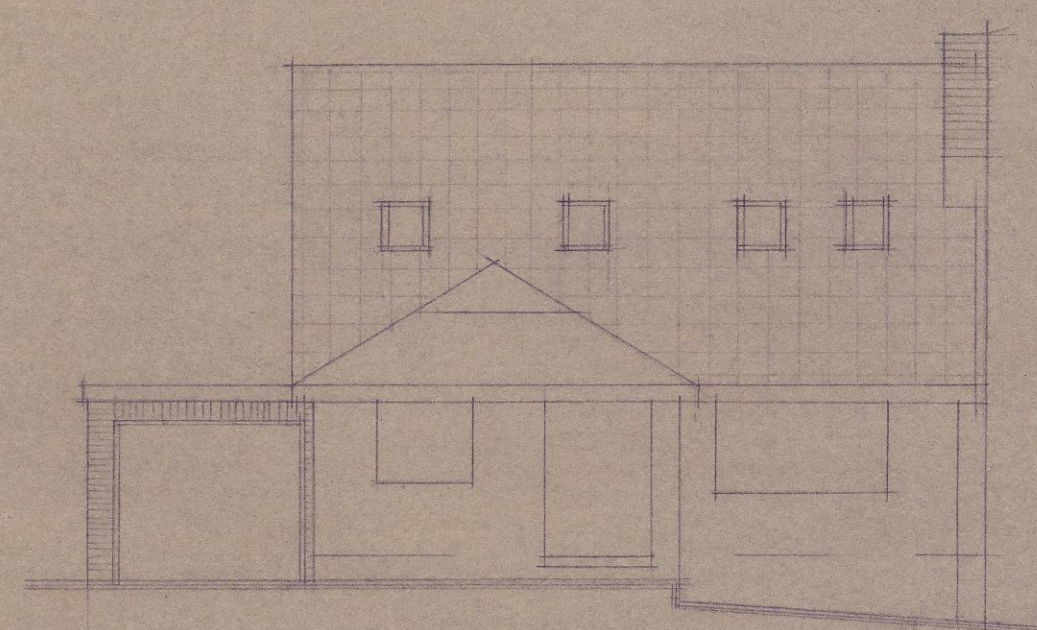


PROPOSED FRONT ELEVATION.

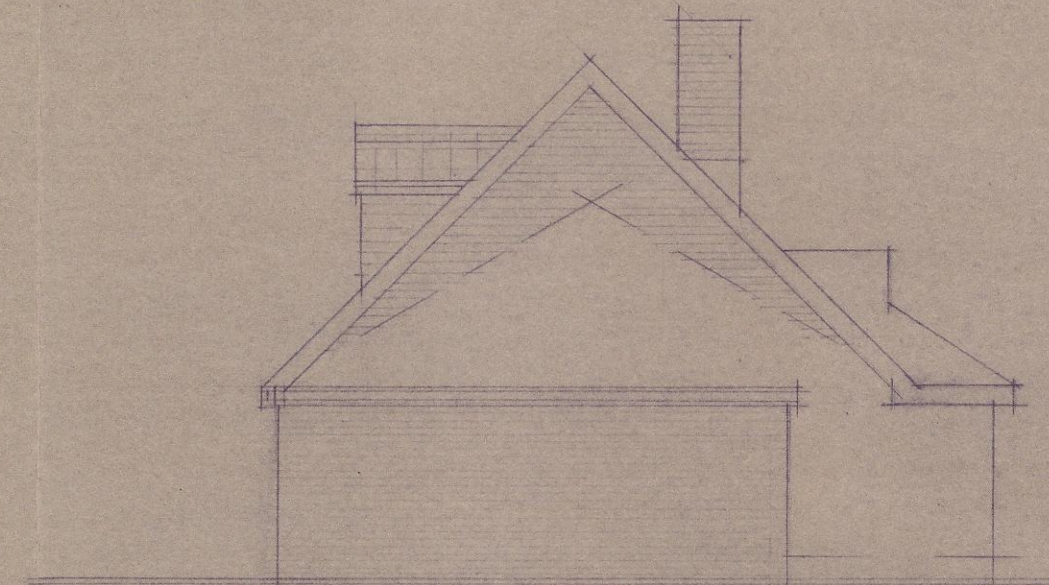


PROPOSED SIDE ELEVATION.

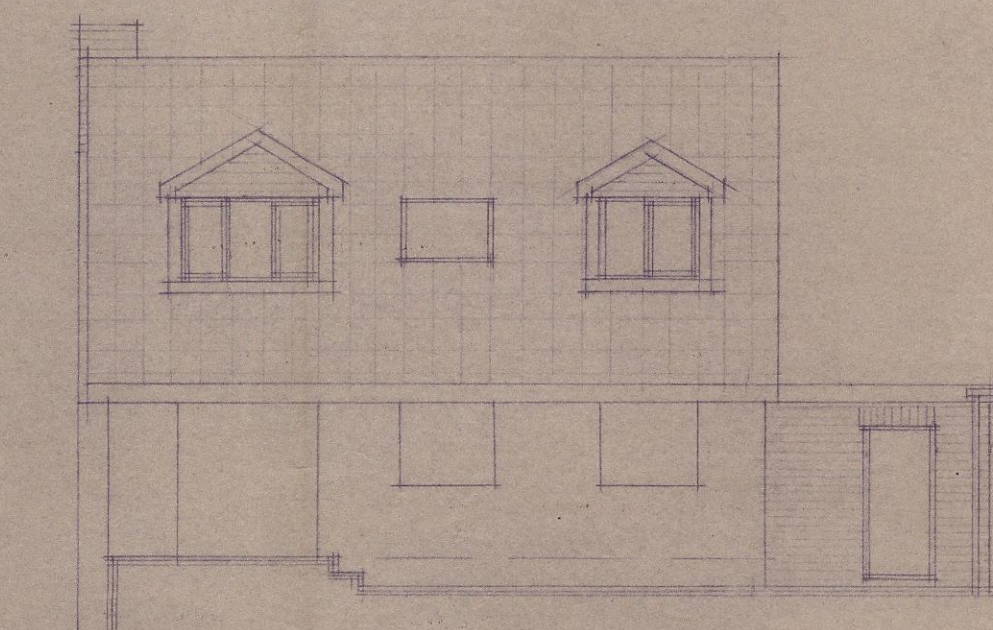

PROPOSED REAR ELEVATION.

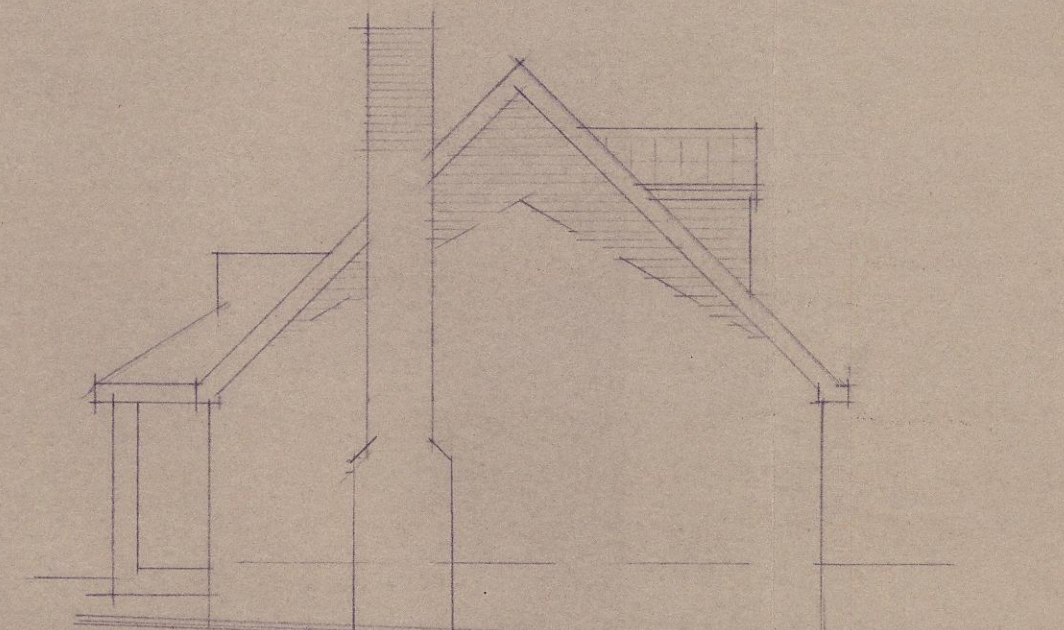

PROPOSED SIDE ELEVATION.

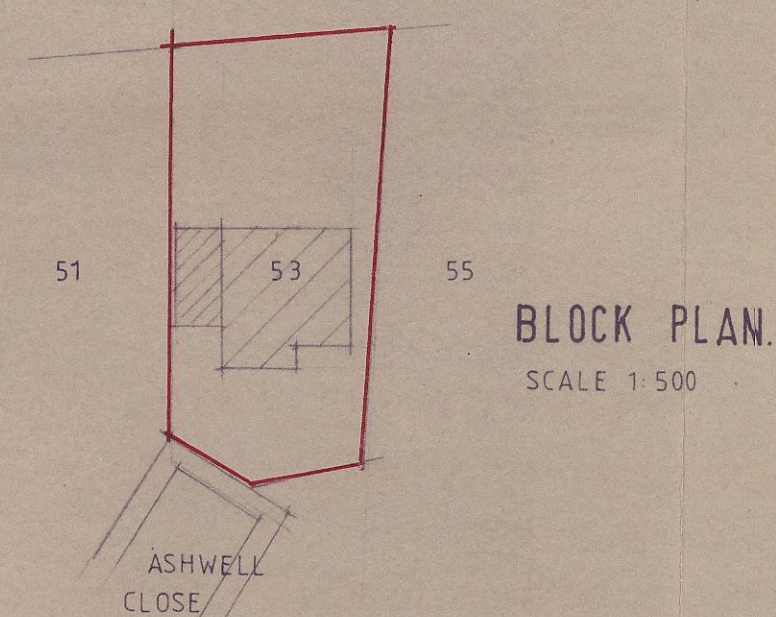

BLOCK PLAN.
SCALE 1:500

NOTES

The contractor is to check and verify all building and site dimensions, levels and sewer invert levels at connection points before tendering and work commences.
This drawing must read with and checked against any structural or other specialist drawings provided.
The contractor is to comply in all respects with the current building regulations whether specifically stated on these drawings or not. Internal dimensions exclude plaster thickness.
Do not scale off this drawing.



© Copyright


Job Title	ATTIC & GARAGE.		
Client	MR & MRS R. WEEKS.		
Drawing Title	ELEVATIONS.		
Drawn By	Date	Scale	
I.W.	JANUARY 14.	1:100	

**IAN WILLIAMS
DESIGN AND BUILD**


FAIRFIELDS, CHURCH ROAD,
ALTOFTS, W. YORKS WF6 2NU

Telephone: 01924 893311


DRG. No. 29. 02. 01. 14.

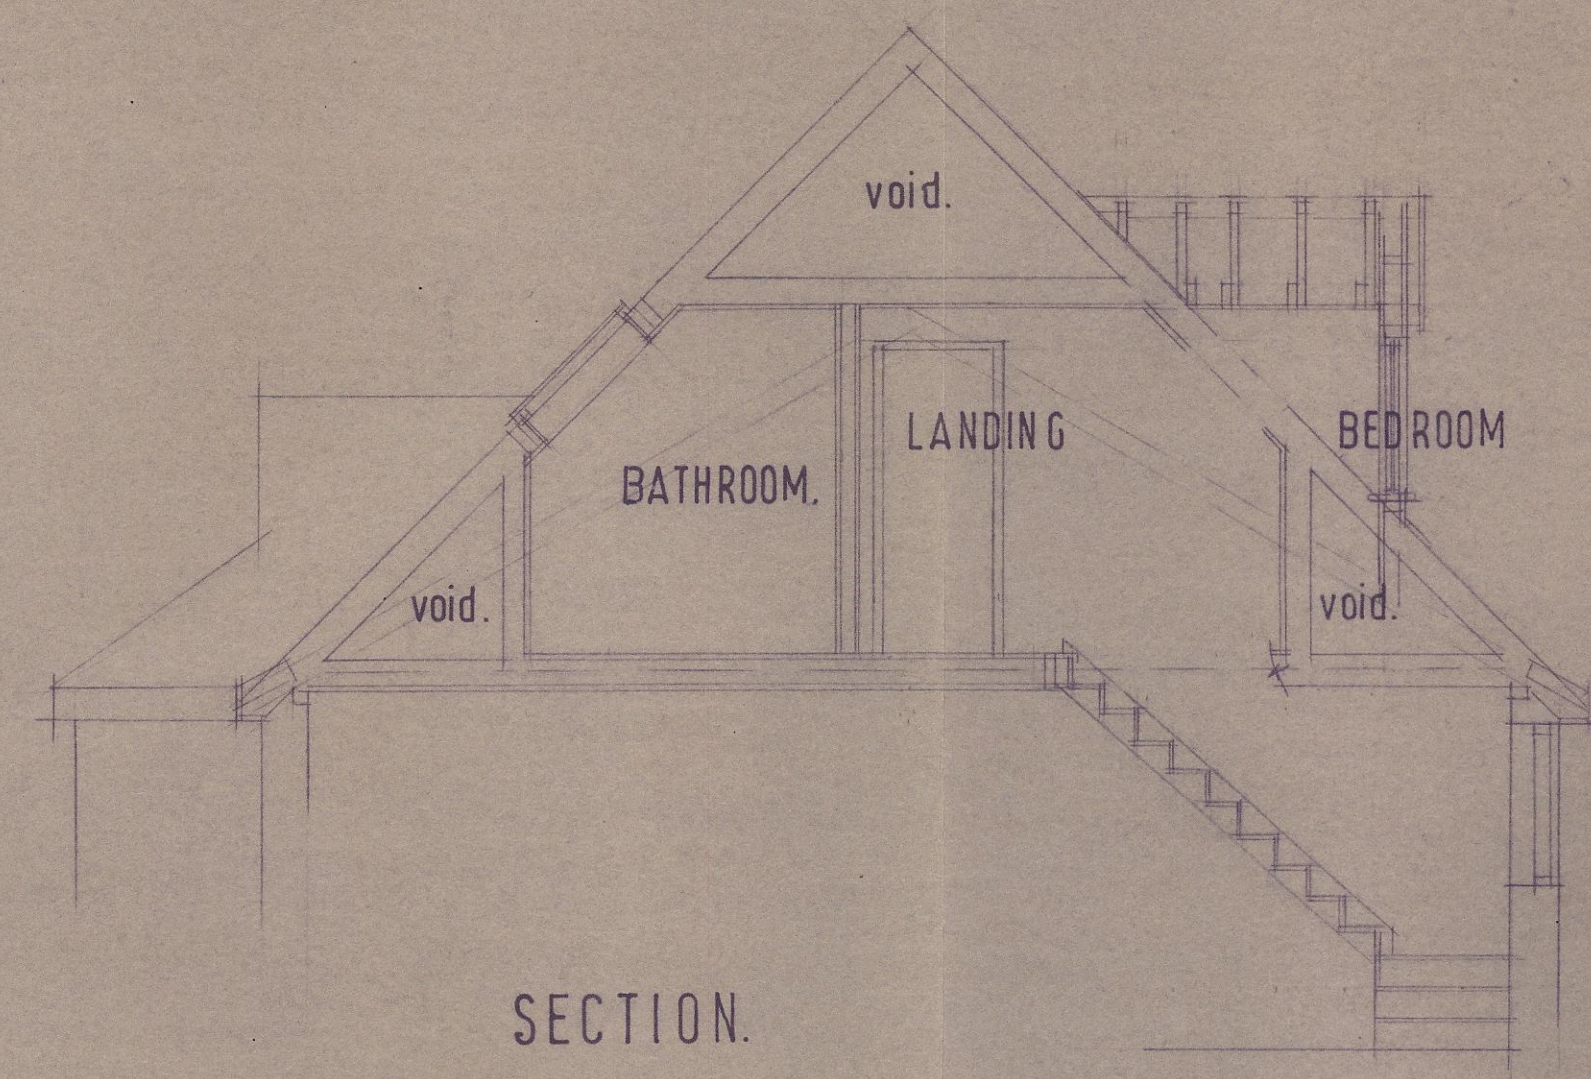


SECTION.

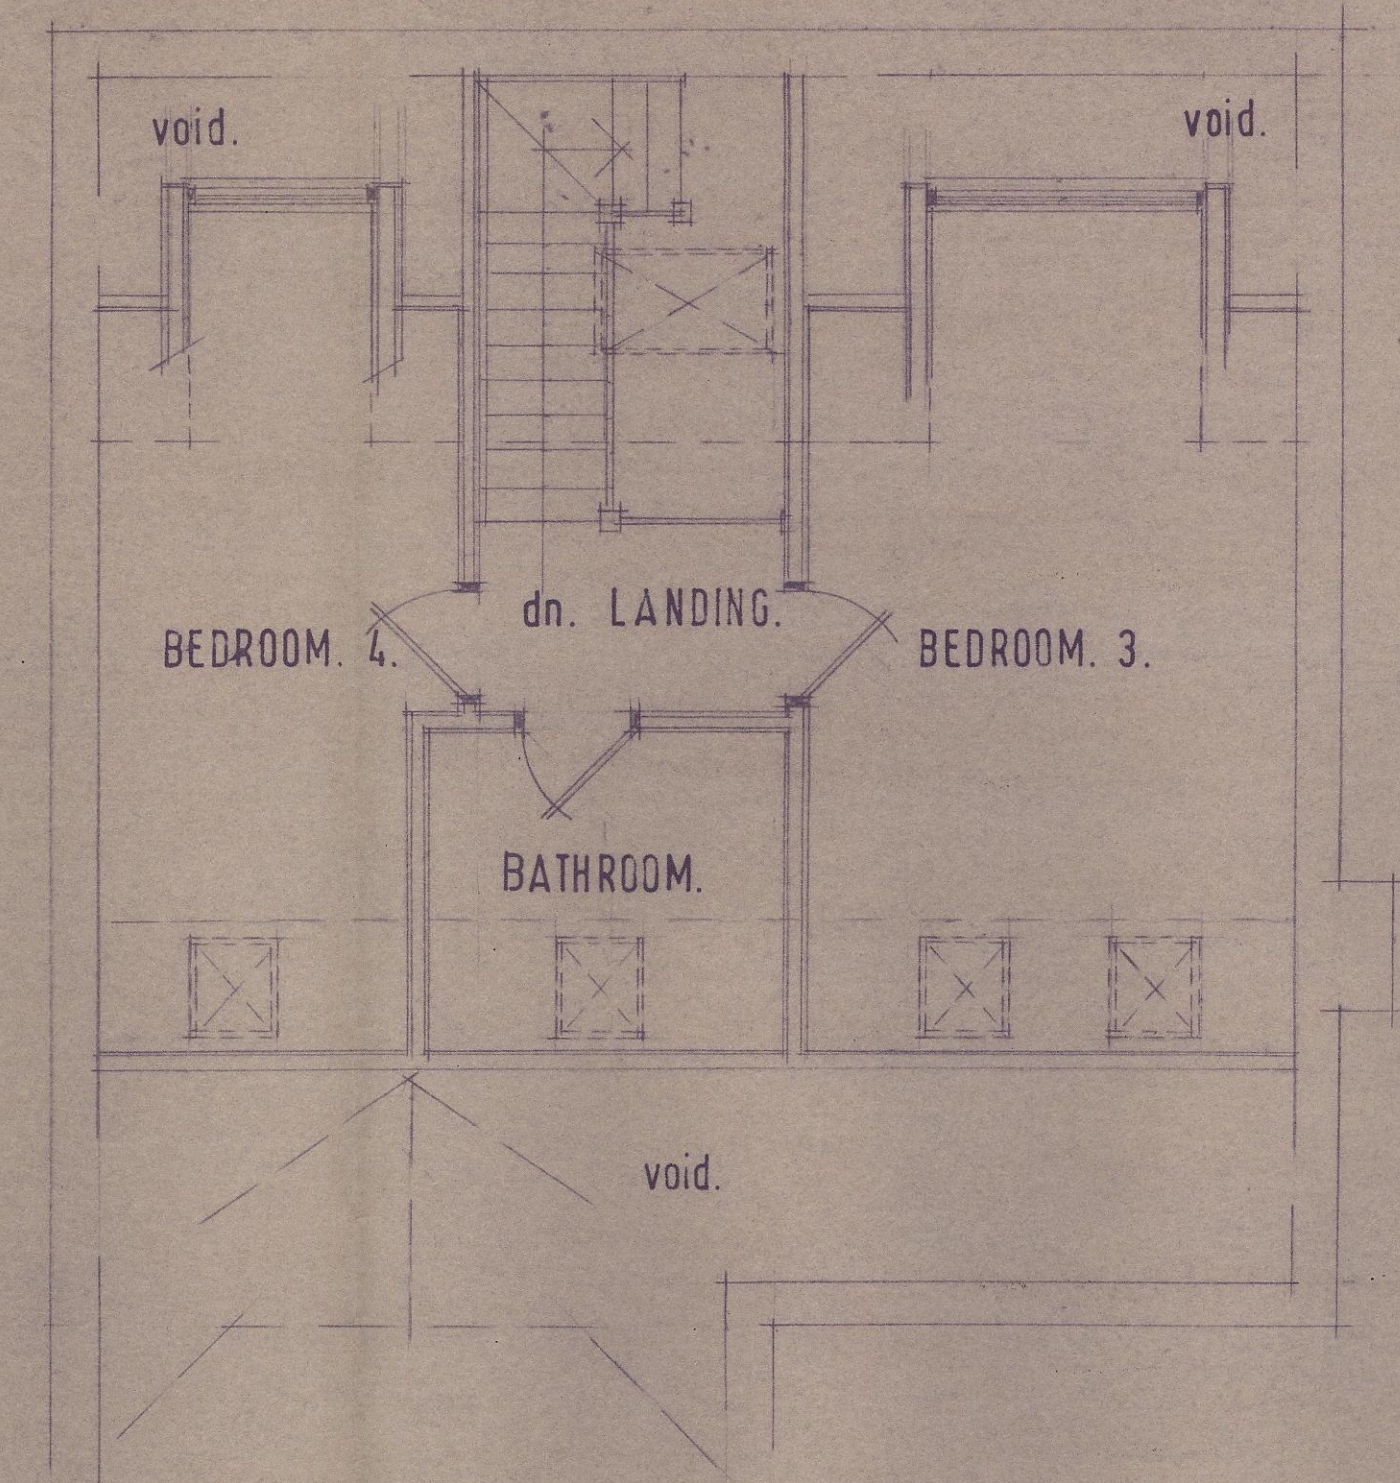

PROPOSED FIRST FLOOR LAYOUT.

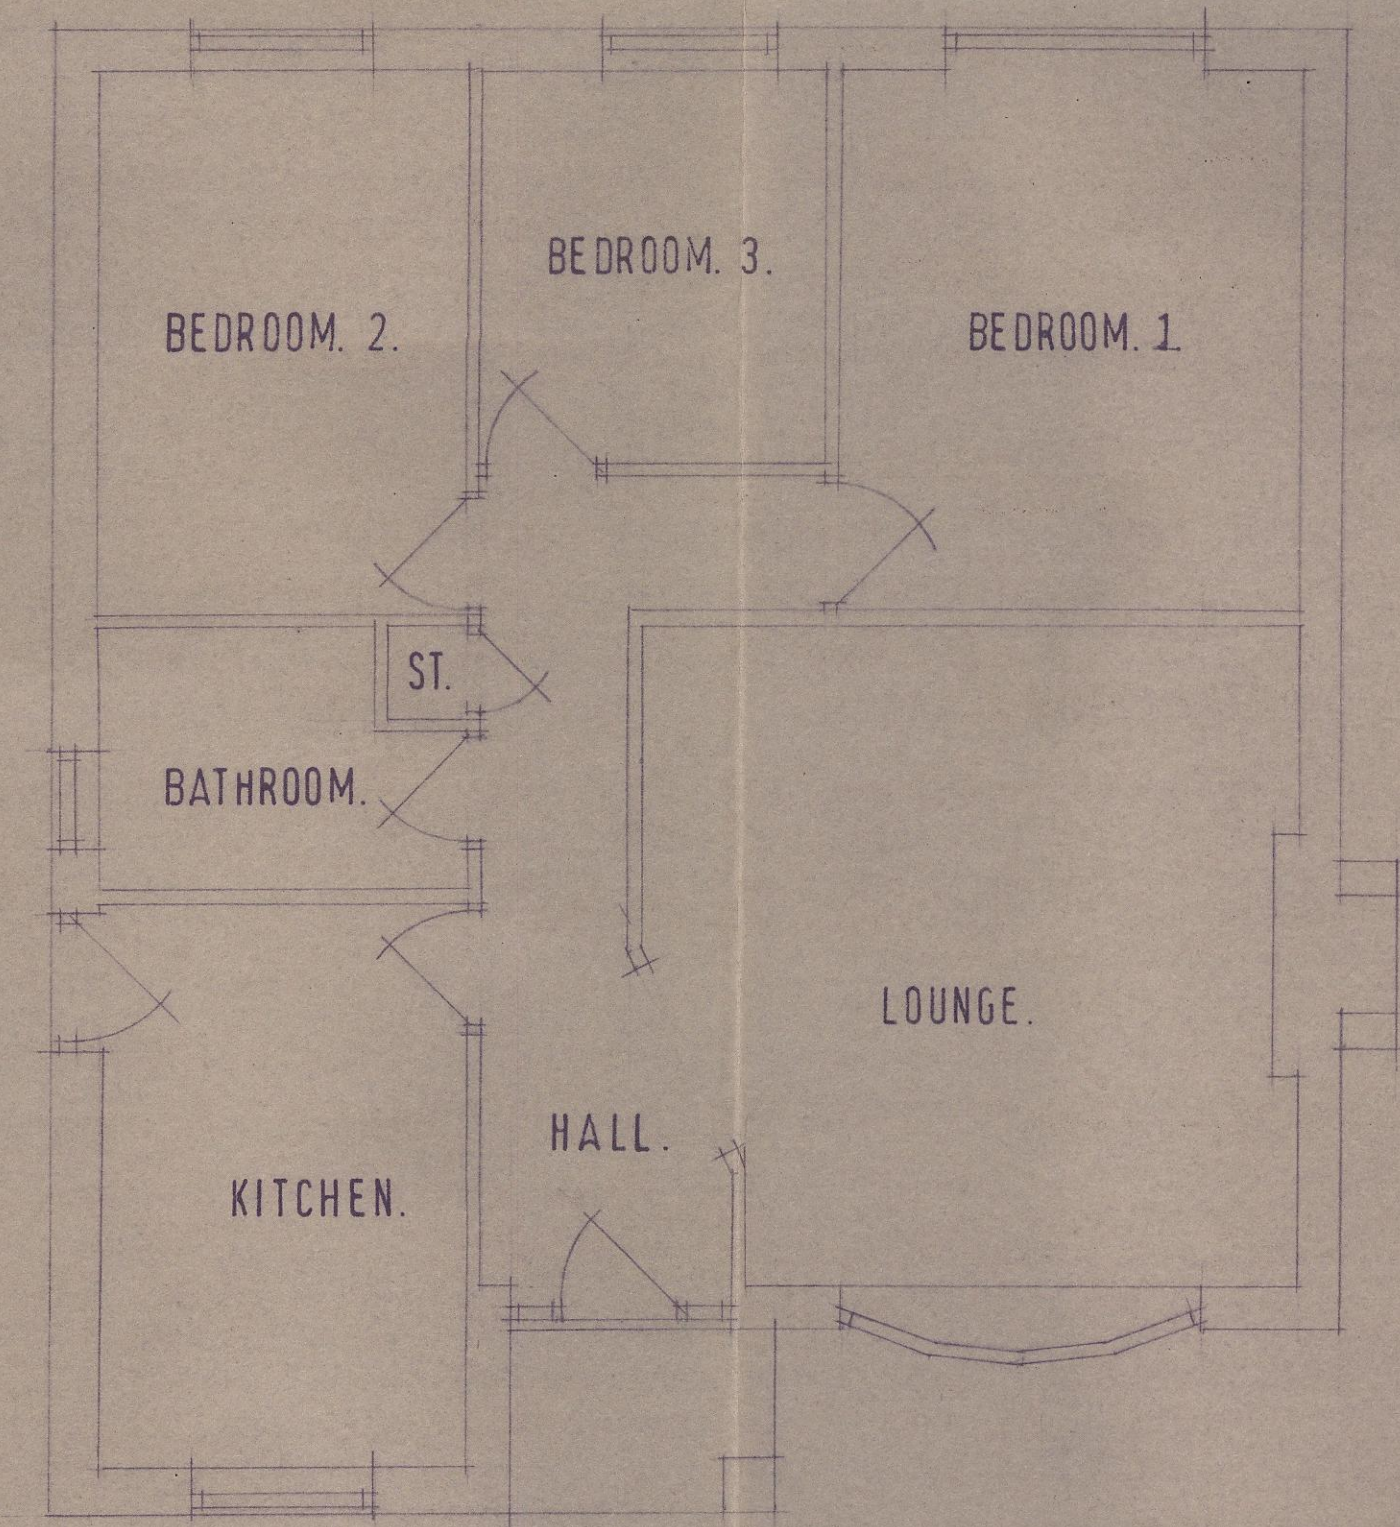

EXISTING GROUND FLOOR LAYOUT.

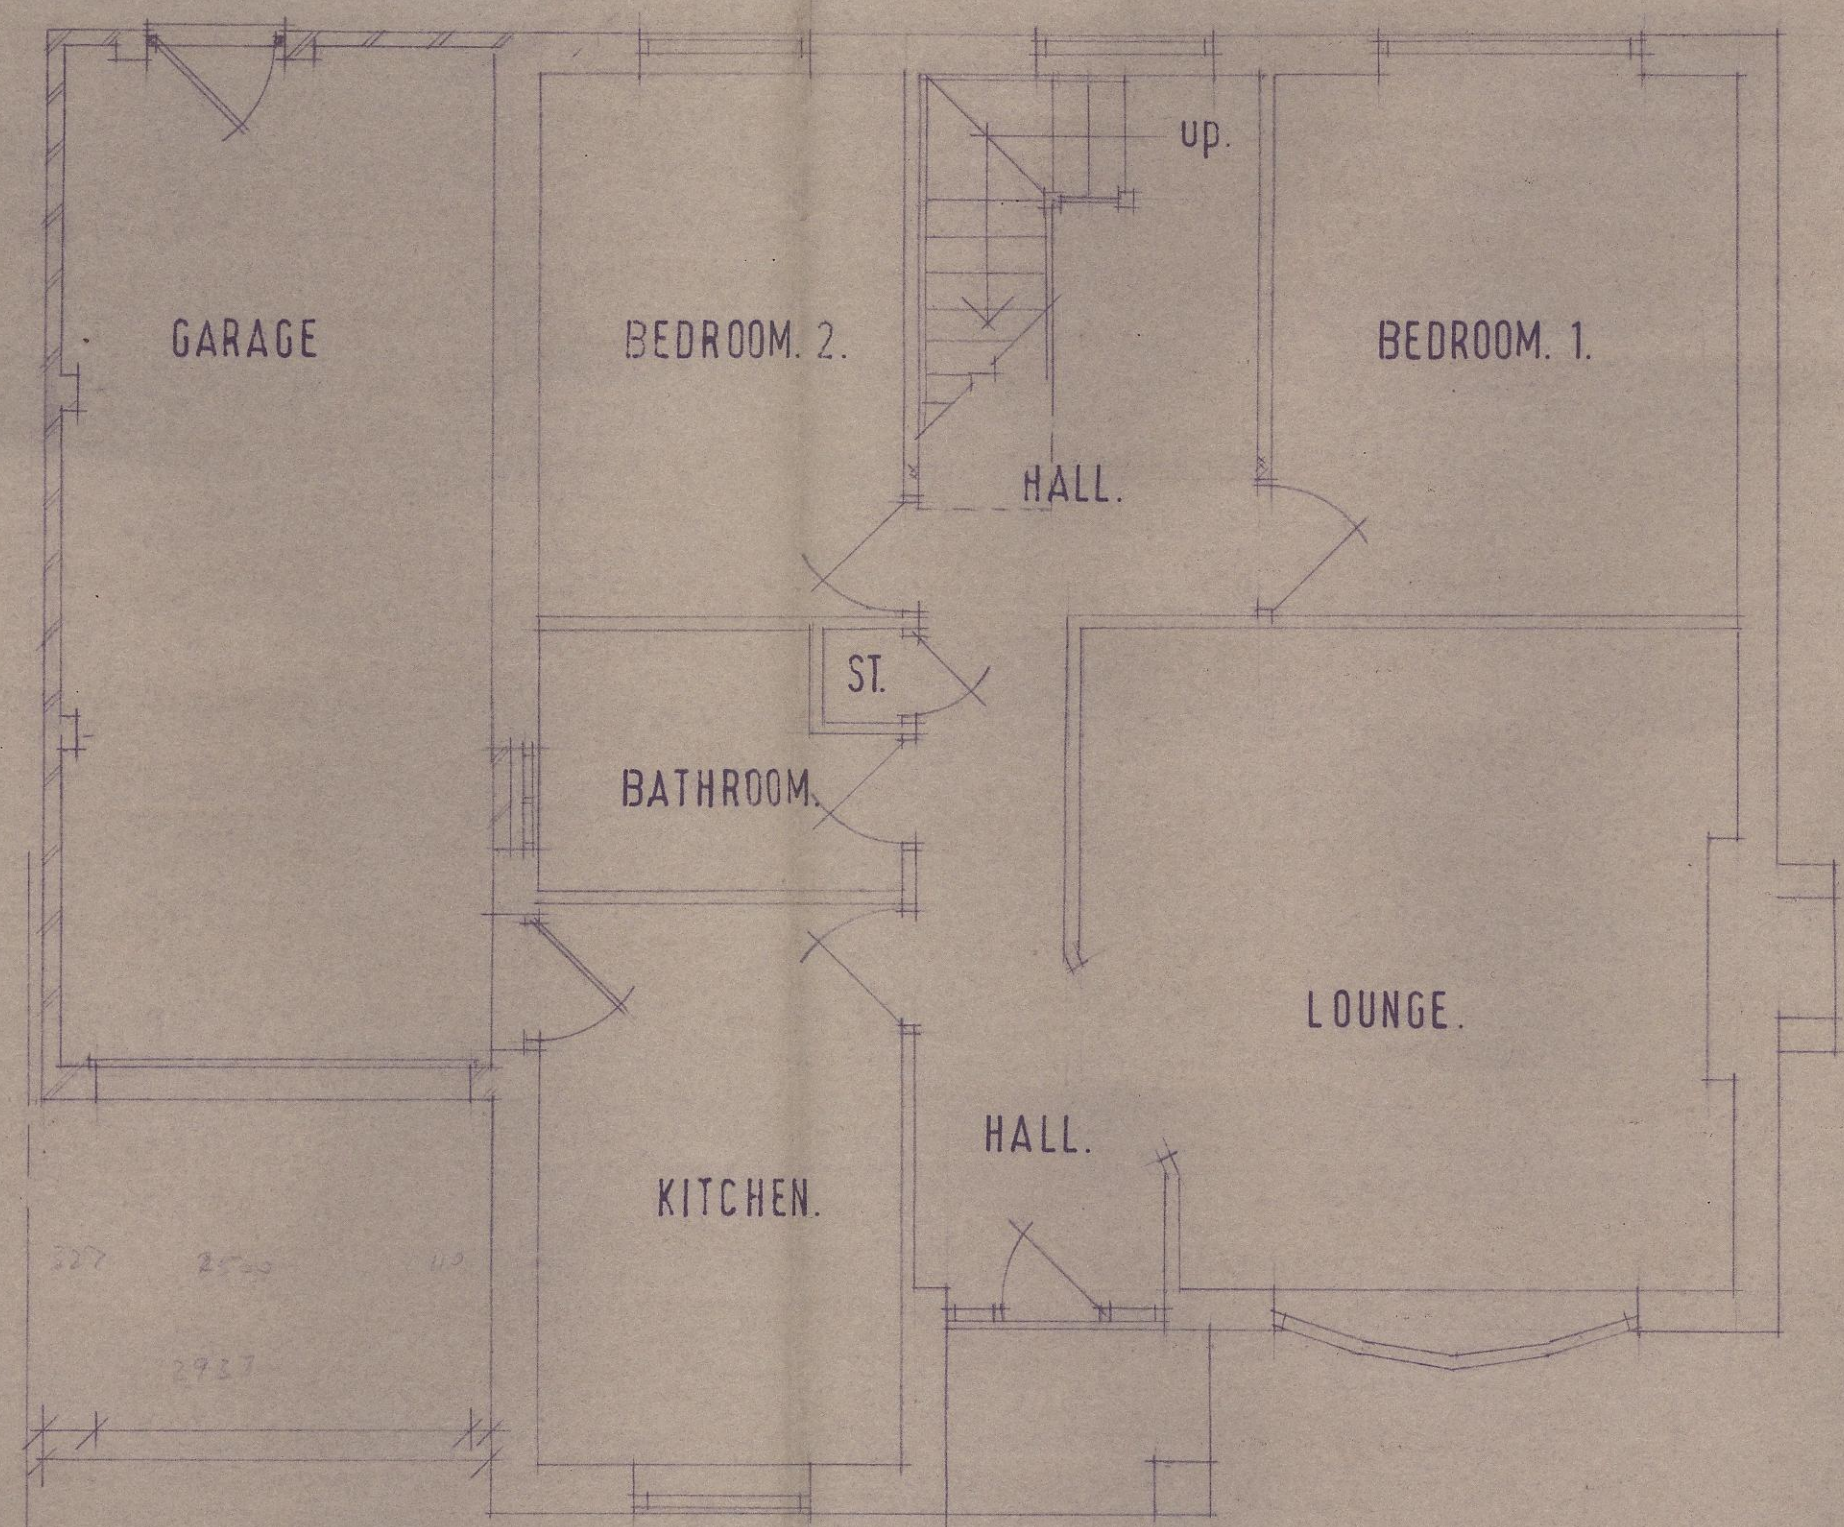

PROPOSED GROUND FLOOR LAYOUT.

NOTES
The contractor is to check and verify all building and site dimensions, levels and sewer invert levels at connection points before tendering and work commences.
This drawing must read with and checked against any structural or other specialist drawings provided. The contractor is to comply in all respects with the current building regulations whether specifically stated on these drawings or not. Internal dimensions exclude plaster thickness.
Do not scale off this drawing.



© Copyright

Job Title	ATTIC & GARAGE.	
Client	MR & MRS R. WEEKS.	
Drawing Title	SECTION & LAYOUTS.	
Drawn By	Date	Scale
I W	JANUARY 14.	1:50

**IAN WILLIAMS
DESIGN AND BUILD**
FAIRFIELDS, CHURCH ROAD,
ALTOFTS, W. YORKS WF6 2NU
Telephone: 01924 893311

DRG. No. 29. 01. 01. 14.