


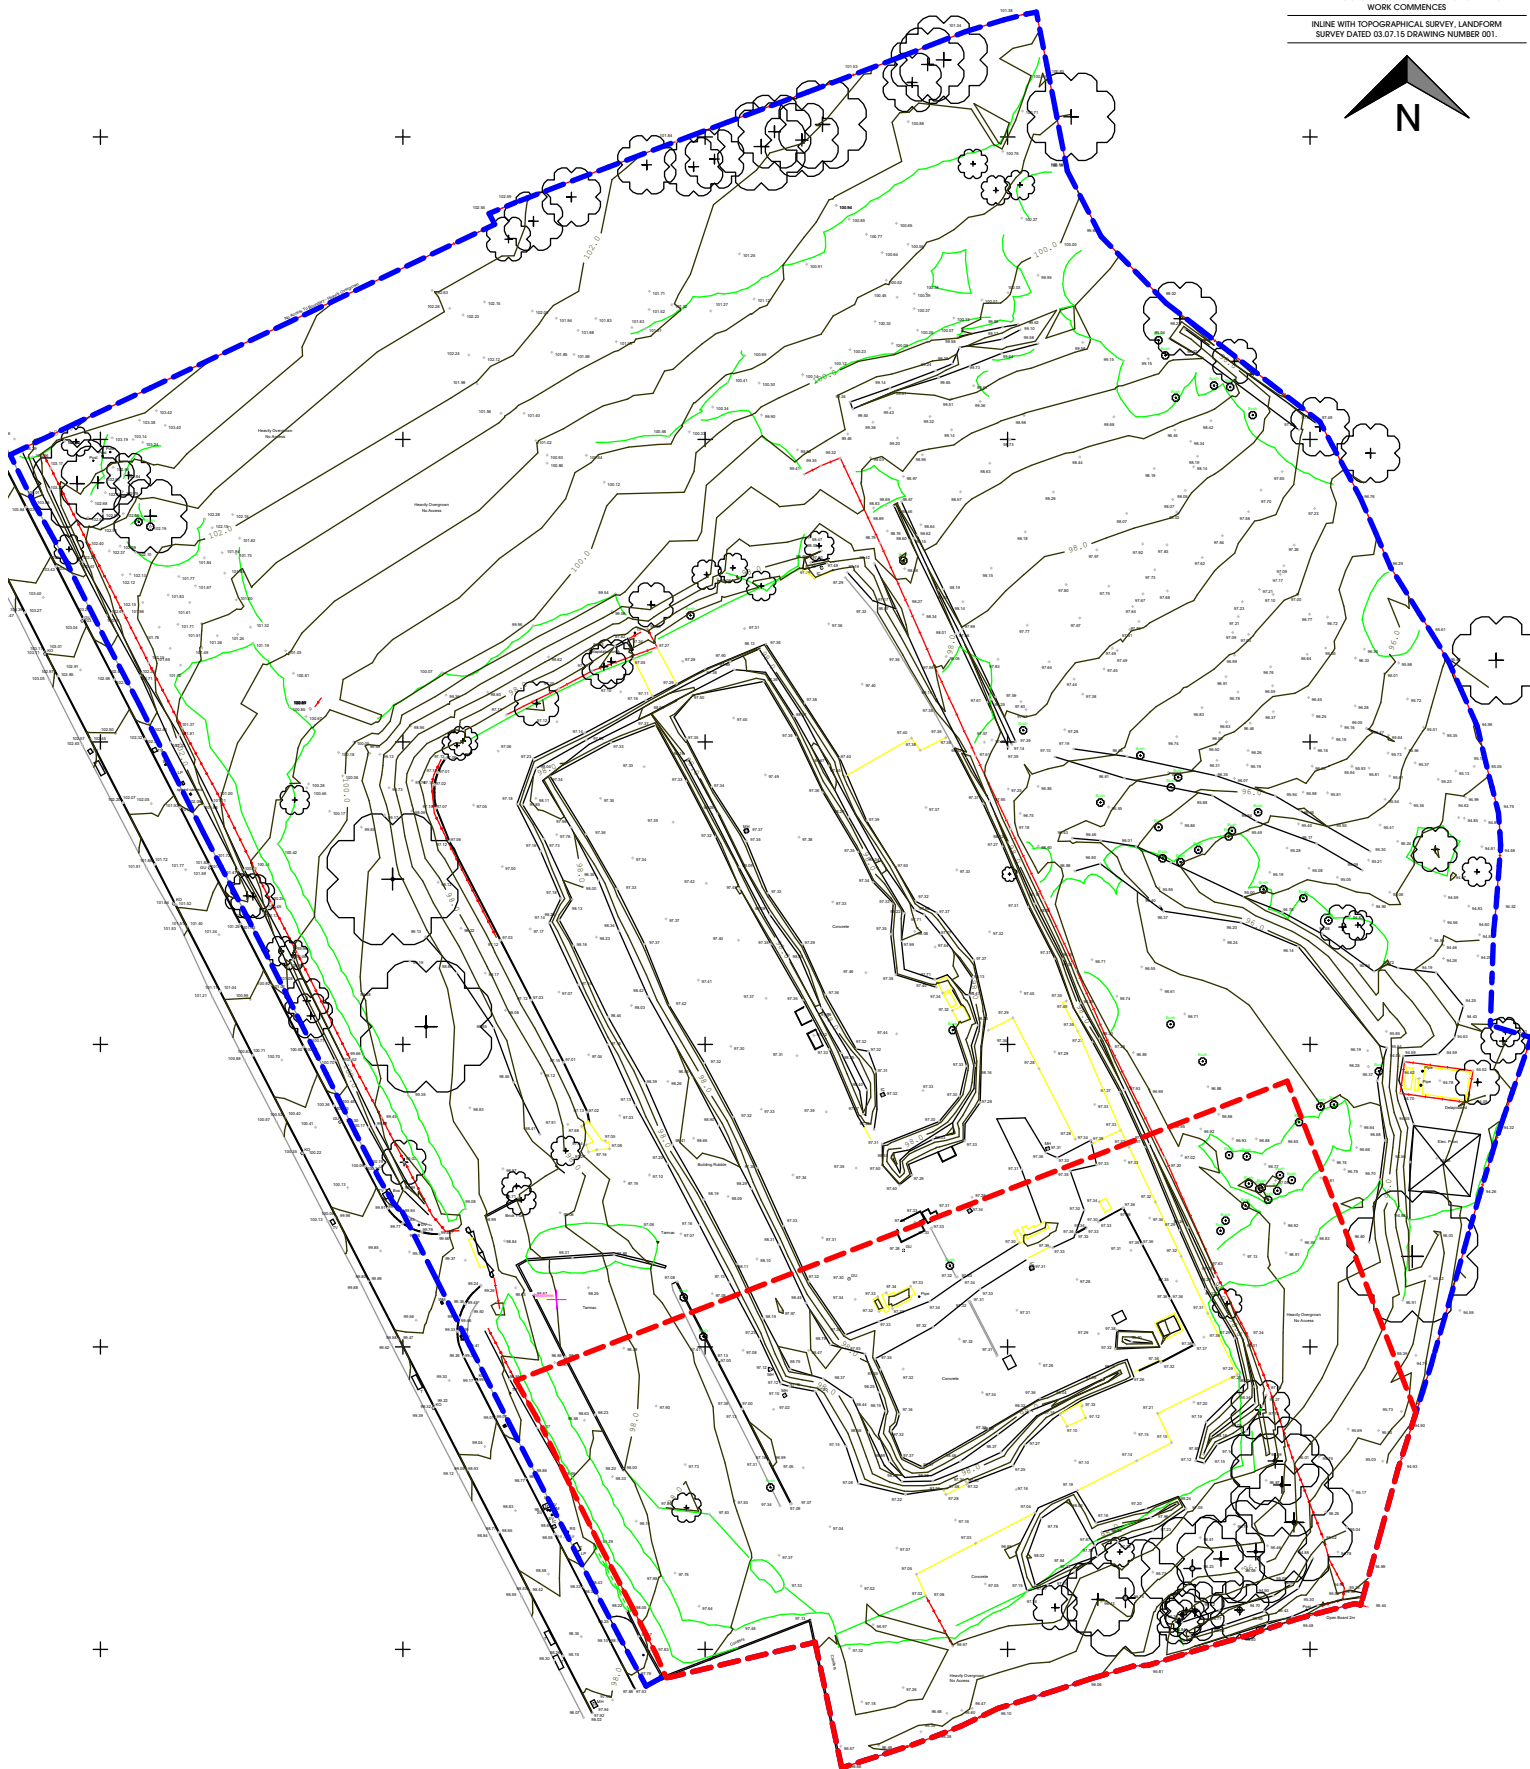

A. 20.06.18 Boundary updated in line with latest site plans			AB
Rev	Date	Description	Drawn

client
Lidl UK GmbH



project
New Store
Wakefield Road,
Mapplewell
drawing title
Site Location Plan

date July 2017
status Planning Issue
scale 1:1250 @ A4
drawn AB checked LS
job no. 1744 dwg no. P405 rev. A

htcarchitects

York Place Studio
8 Britannia Street
Leeds
LS1 2DZ
T: (0113) 244 3457

W: www.htcarchitects.co.uk
E: info@htcarchitects.co.uk