



Drawing No.	Rev No.
MID001 -001	A

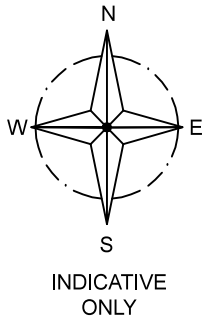

LOCATION PLAN
SCALE 1:1250 AT A3

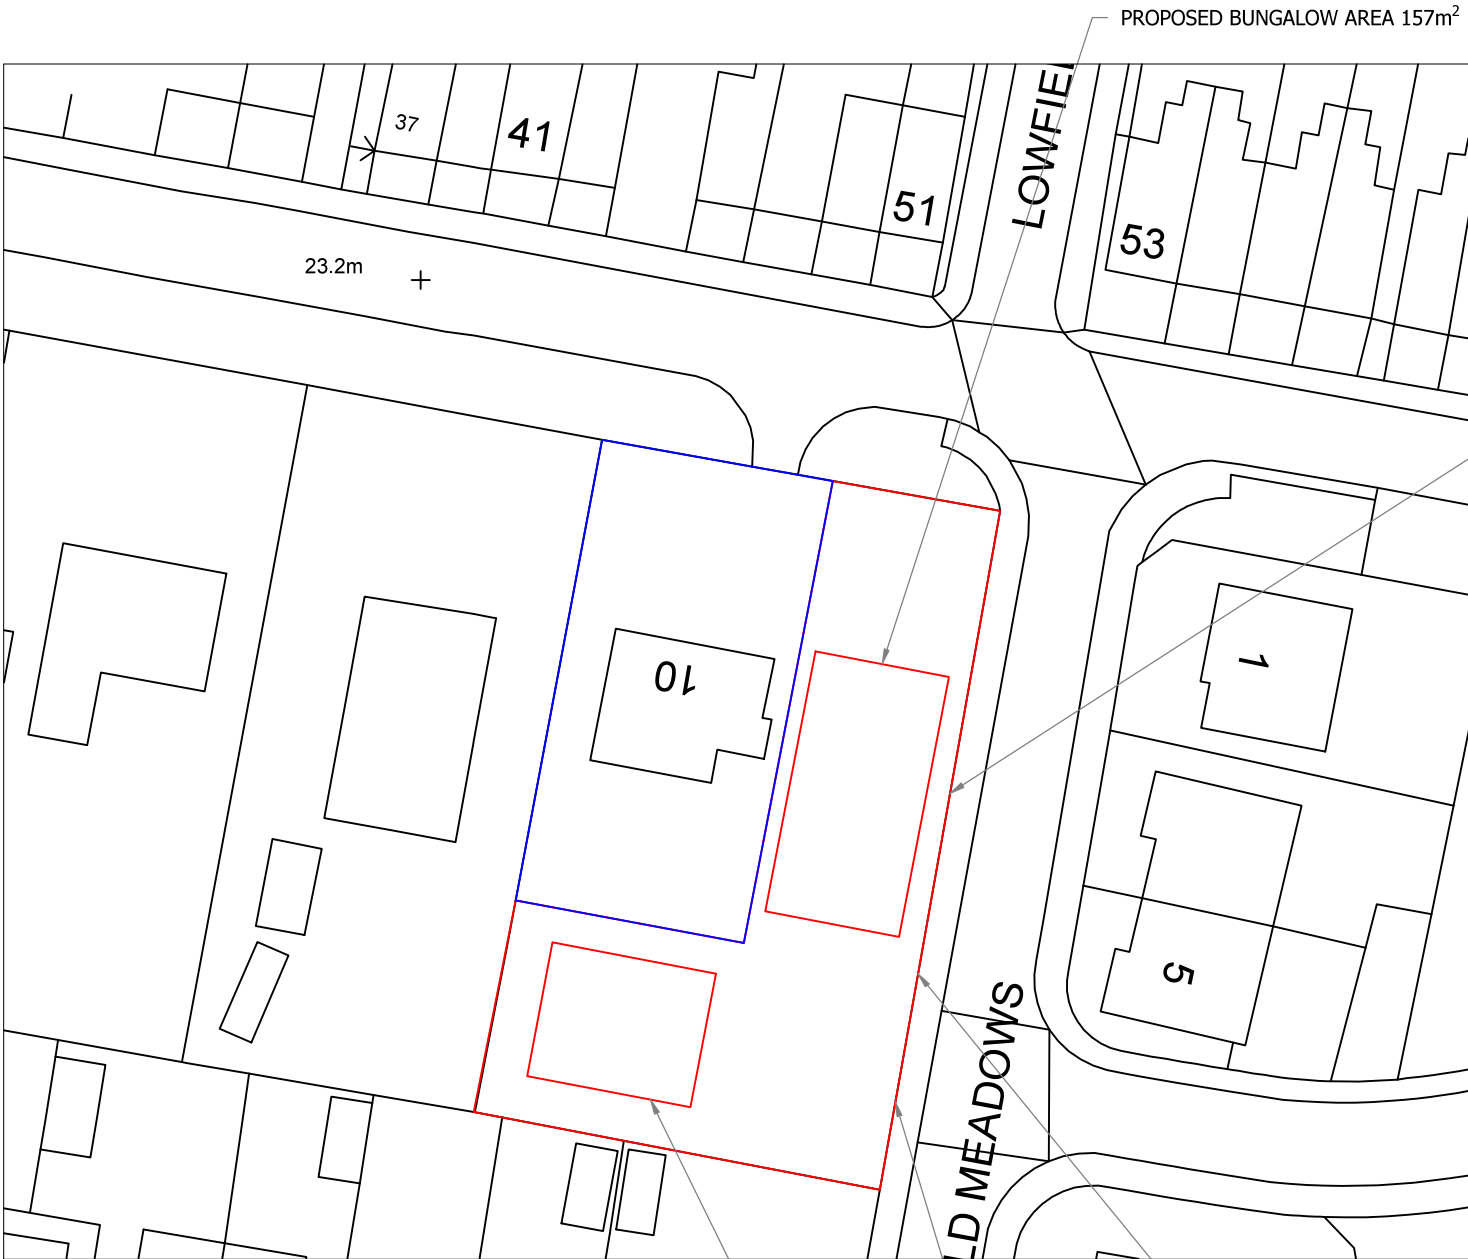

SITE PLAN
SCALE 1:500 AT A3

DO NOT SCALE: Contractor to check all dimensions and report any omissions or errors

NOTES

A	Garage redesigned and moved	JRB			26/06/18
Rev	Description	By	Chk	App	Date

JRB DESIGNS Ltd
1 Saville Road
Cudworth
Barnsley
S72 8LT
Tel: 01226 383542
Fax: 01226 380078
Mob: 07970 541192
Email: john@jrbdesigns.co.uk
This drawing is copyright. © jrbdesigns Ltd.

Client
MR. I DANIEL

Drawing Title
SITE PLANS

Address
**10 LOWFIELD ROAD
BOLTON-UPON-DEARNE
ROTTERHAM
S63 8JF**

Project Title:
**NEW DETACHED BUNGALOW
WITH DETACHED GARAGE**

Purpose of Issue:
PLANNING

Drawing Status
FIRST ISSUE

Scale at A3 AS SHOWN	Drawn By JRB	Date 08/03/2018
Checked By	Date 08/03/2018	Approved By Date 08/03/2018

Project No. MID001	Drawing No. 001	Revision A
------------------------------	---------------------------	----------------------

APPROVAL ☒ INFORMATION ☐ TENDER ☐ CONTRACT ☐ CONSTRUCTION ☐