




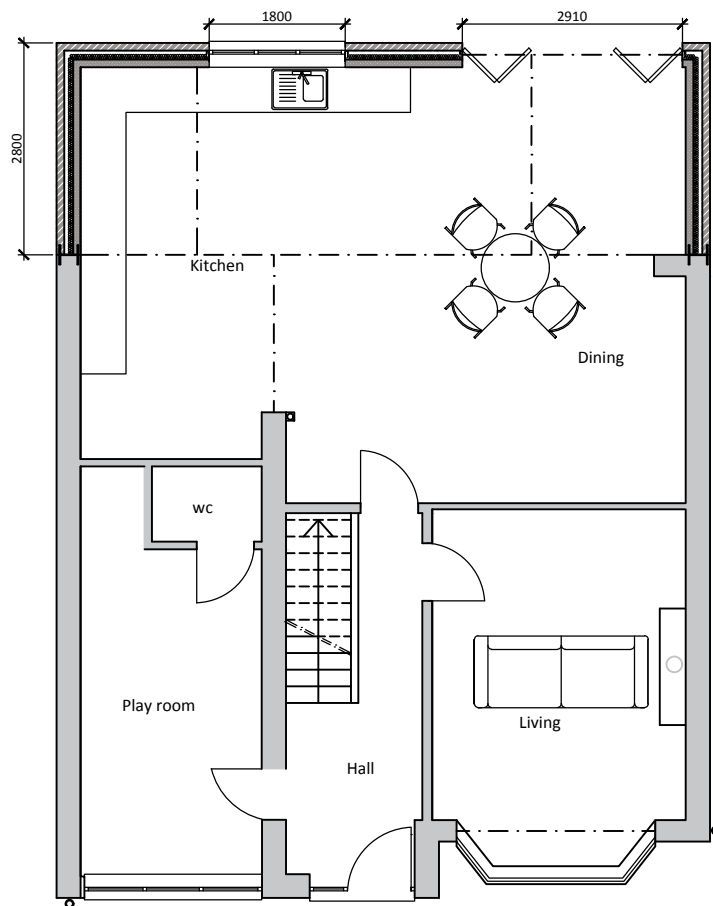

PROPOSED GROUND FLOOR 1:100

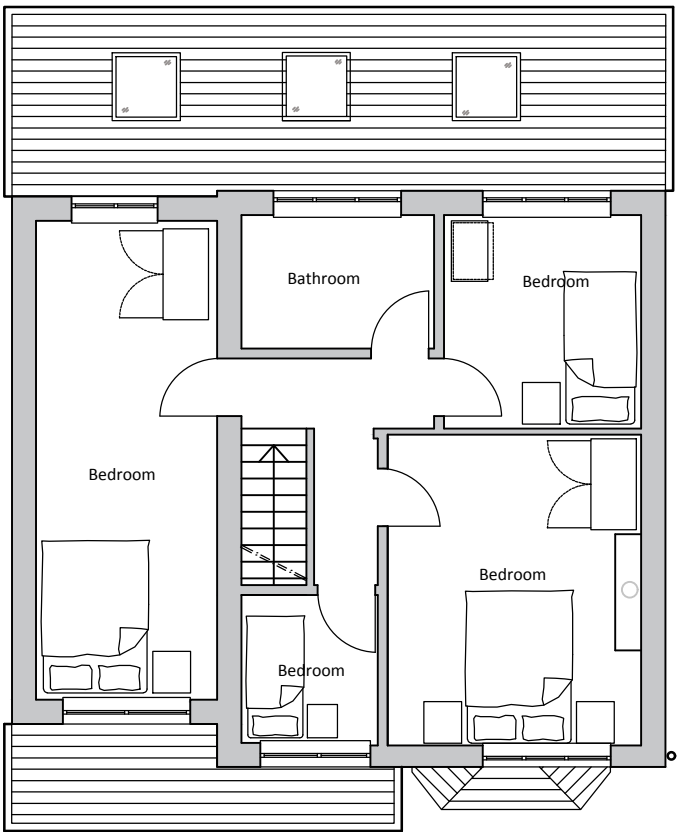

PROPOSED FIRST FLOOR 1:100

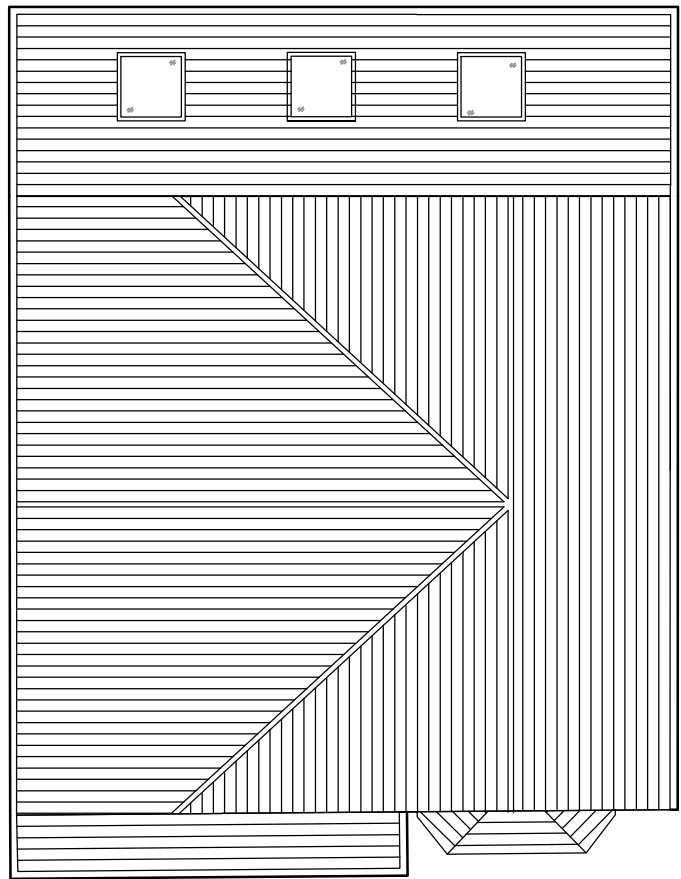

PROPOSED ROOF PLAN 1:100

Notes

1. Do not scale drawing. If in doubt contact DMS Architecture Ltd.
2. All dimensions are in millimetres unless noted otherwise.
3. Not for construction unless otherwise shown.
4. When appropriate, this drawing to be read in conjunction with project specific Designers Risk Assessments, produced in accordance with requirements of Regulation 13 of the Construction (Design and Management) Regulations 2007.
5. The design shown on this drawing is the property of DMS Architecture Ltd and is not to be used or the drawing copied, communicated or disclosed, in whole or in part, except in accordance with a contract, licence or agreement in writing with DMS Architecture Ltd.



PROPOSED SITE BLOCK PLAN 1:500

REV.	DATE	DESCRIPTION	DRN.	CKD.
DMS ARCHITECTURE THE OLD POLICE STATION, HIGH STREET NORMANTON, WF6 2AL Tel: 01924 899749 E-mail: mail@dmsarchitecture.co.uk www.dmsarchitecture.co.uk				
PROJECT				
6 BROWNING CLOSE MONK BRETTON S7 1DW				
TITLE				
PROPOSED FLOOR PLANS, BLOCK PLAN & SITE LOCATION				
STAGE				
PLANNING				
PROJECT No. 1436		DRAWING No. A(20)002		REV. -
SCALE 1:500 @ A3		DATE FEB 2019		
DRAWN ES		CHECKED JH		