



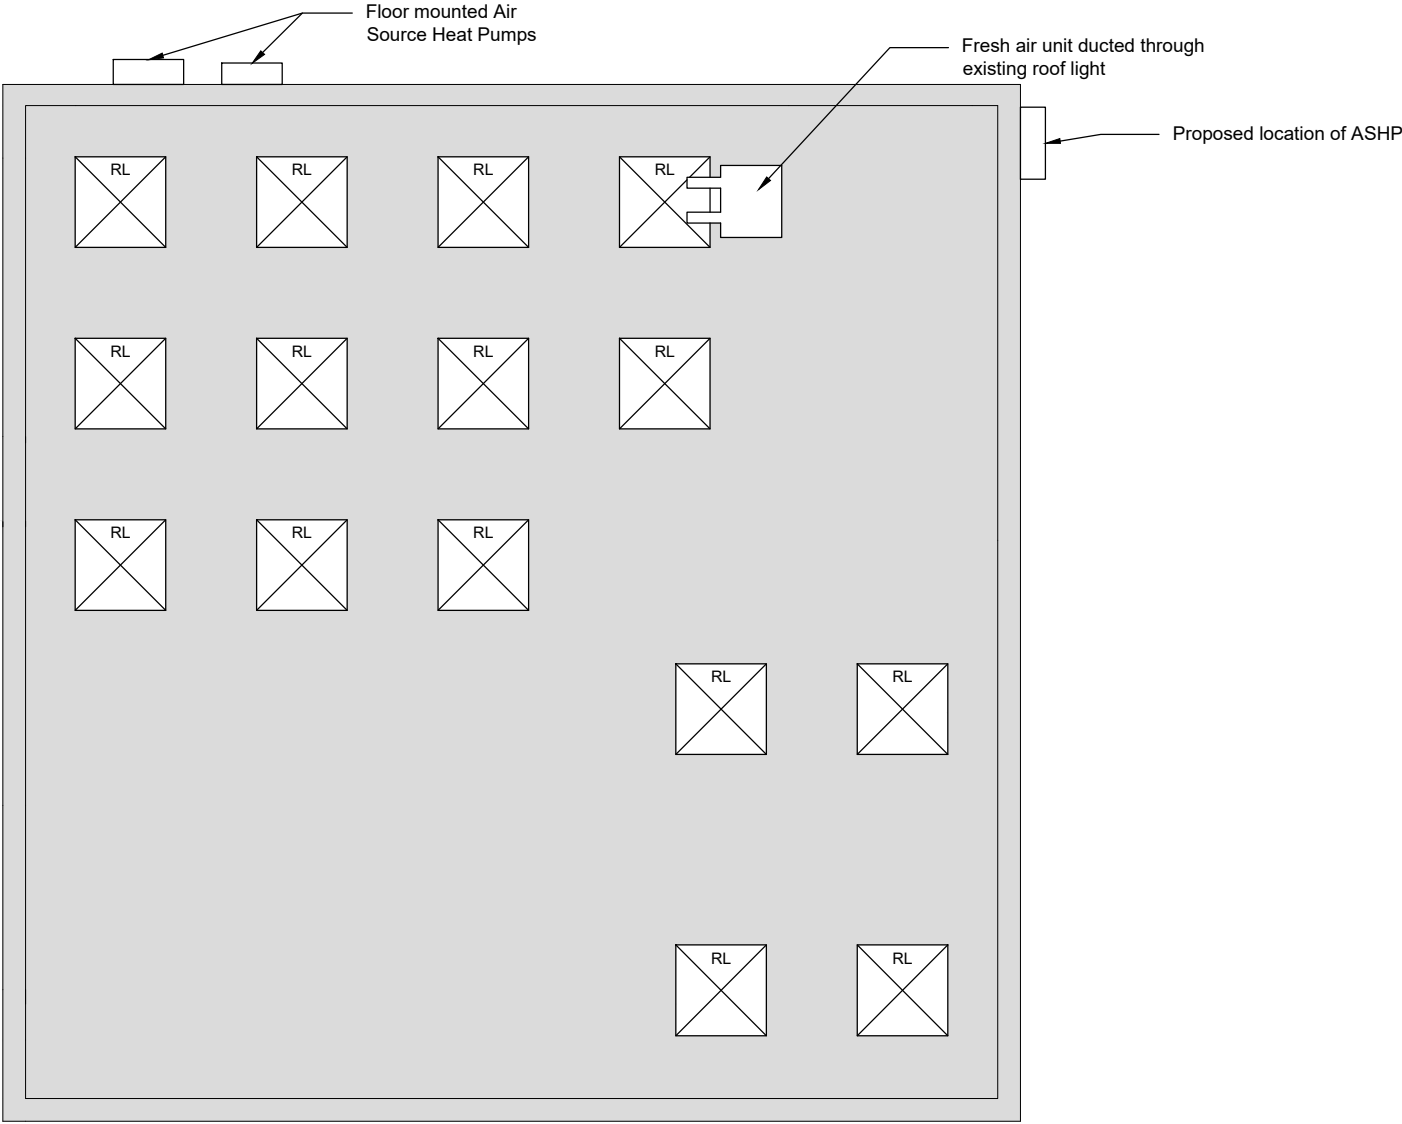

Proposed Roof Plan
Scale 1:100

 

Notes

This Drawing is an instrument of service and shall remain the property of Align Property Partners Ltd copyright ©. It may not be reproduced or copied in any form. It shall not be used for the construction, enlargement or alteration of a building or area other than the said project without the authorisation of the issuing office.

Contractors shall verify and be responsible for all dimensions and conditions and shall report any discrepancies to the issuing office before proceeding with any work. Drawings shall not be scaled.

T1	Tender	LB 11/07/22	BJL 11/07/22	SAS 11/07/22
Ver.	Details	Author & Date	Checked & Date	Approv'd & Date
 Mount View, Standard Way, Northallerton, North Yorkshire, DL6 2YD Tel: 01609 797373				
Client Barnsley Metropolitan Borough Council				
Project name Dodworth Library Refurbishment Works				
Drawing Title Proposed Roof Plan				
Purpose Tender				
Scale 1:100	Drawn LB	Checked BJL	Approved SAS	
Original Size A3	Date 11/07/22	Date 11/07/22	Date 11/07/22	
Drawing Number BC2202-APP-XX-XX- M2-000130				Version T1