

Notes:

PLANNING DRAWINGS - THIS DRAWING SHOULD NOT BE USED FOR ANY OTHER PURPOSES THAN THAT SPECIFIED HERE

COPYRIGHT - THIS DRAWING MAY NOT BE REPRODUCED OR MODIFIED IN WHOLE OR PART BY ANY PERSON OR ORGANISATION WITHOUT THE ARCHITECTS CONSENT. ISSUING COPIES TO THIRD PARTIES MAY NOT BE DONE WITHOUT THE ARCHITECTS CONSENT

Revision: --

Revision List:

0 5m

Project/ Client: 8 Wellthorne Av / McCrea

Drawing Title: Elevations


Drawing Number: 2061/TP/004

Scale at A3: 1:100

Date: Aug 18



South West Elevation - Existing

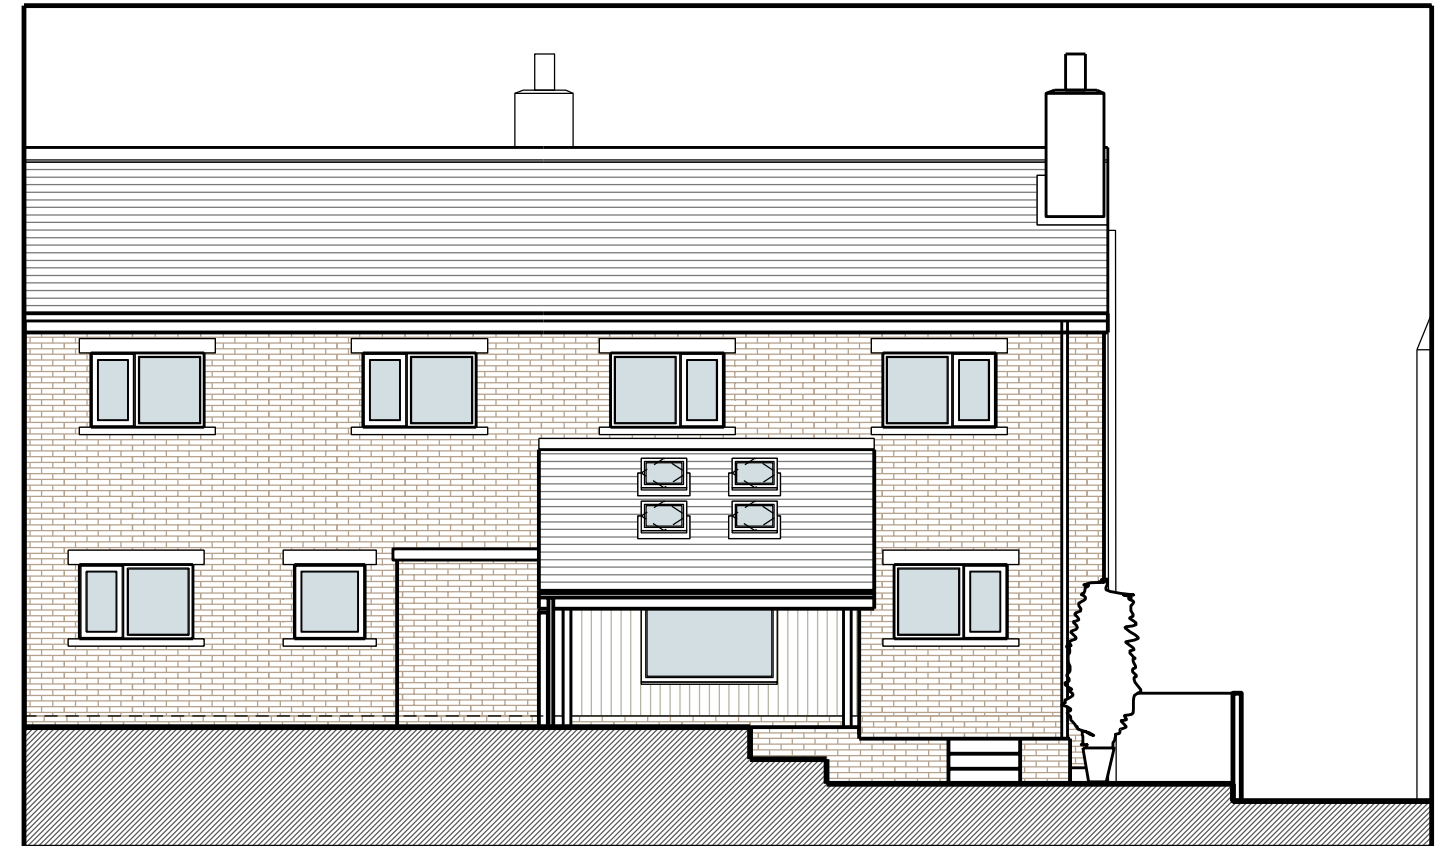


South West Elevation - Proposed

EXISTING MATERIALS
Walls - Red Brick
Roof - Concrete tiles
Windows/ Doors - Grey PVC
Gutters/ Pipes/ Fascias - Black PVC



South East Elevation - Existing

PROPOSED MATERIALS
Walls - Cedar cladding
Roof - Concrete tiles
Windows/ Doors - Grey aluminium
Gutters/ Pipes/ Fascias - Black or grey
PVC/ aluminium or timber

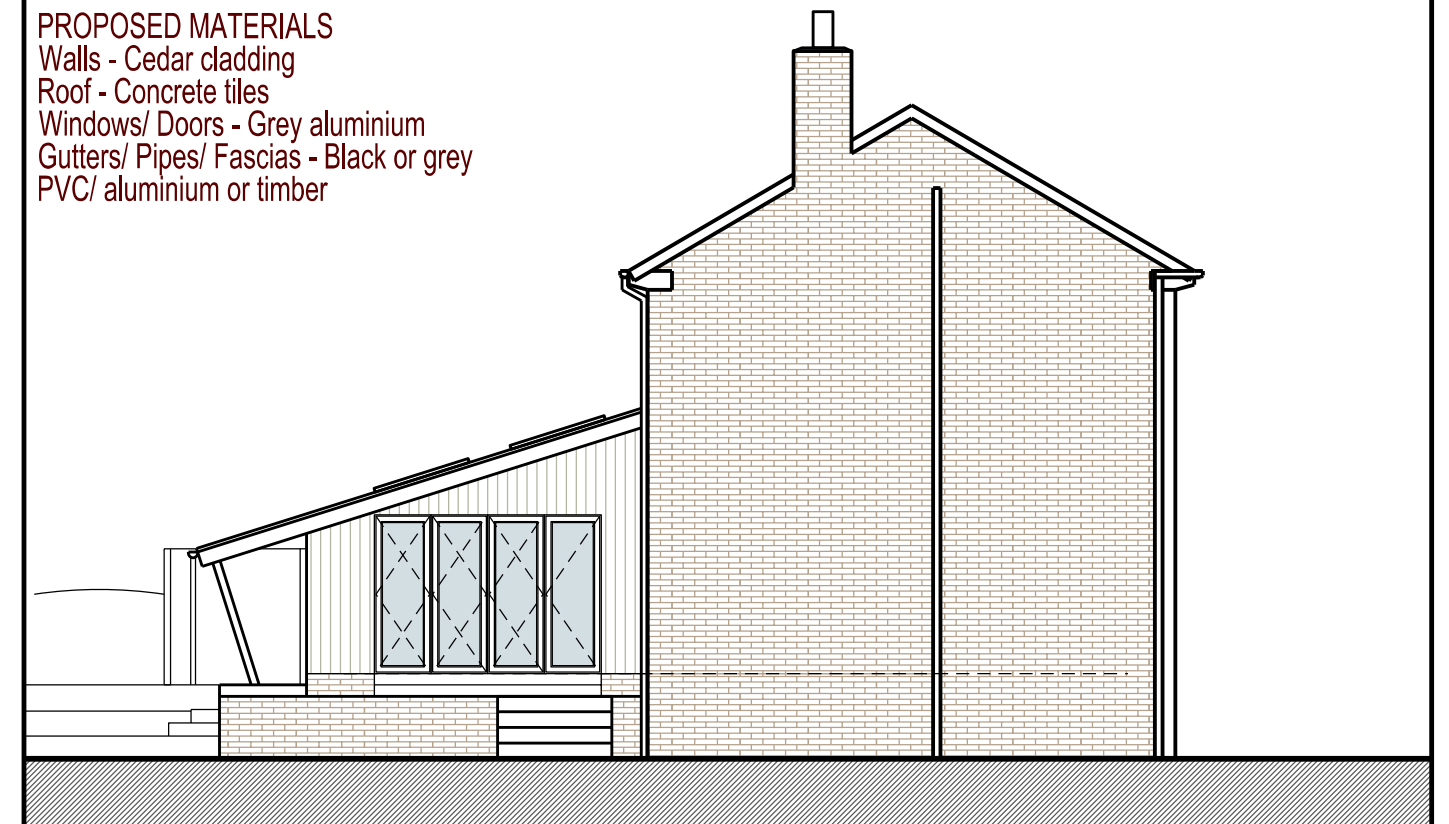

South East Elevation - Proposed