


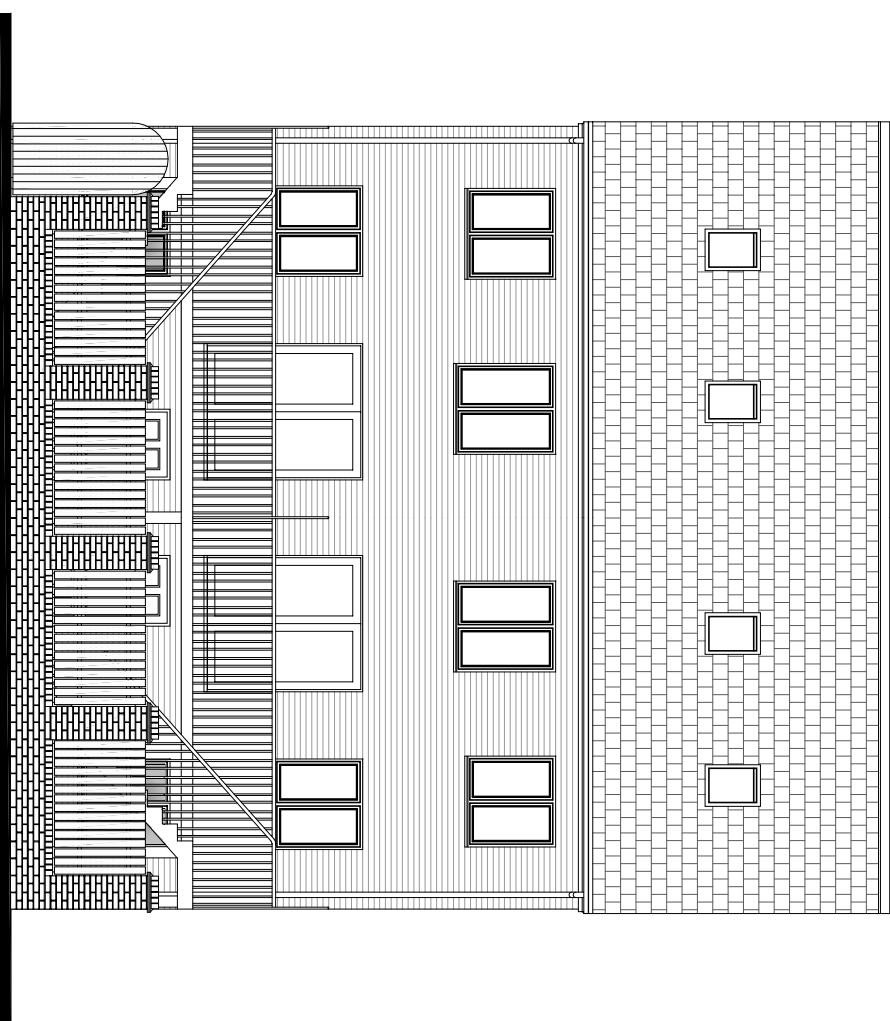


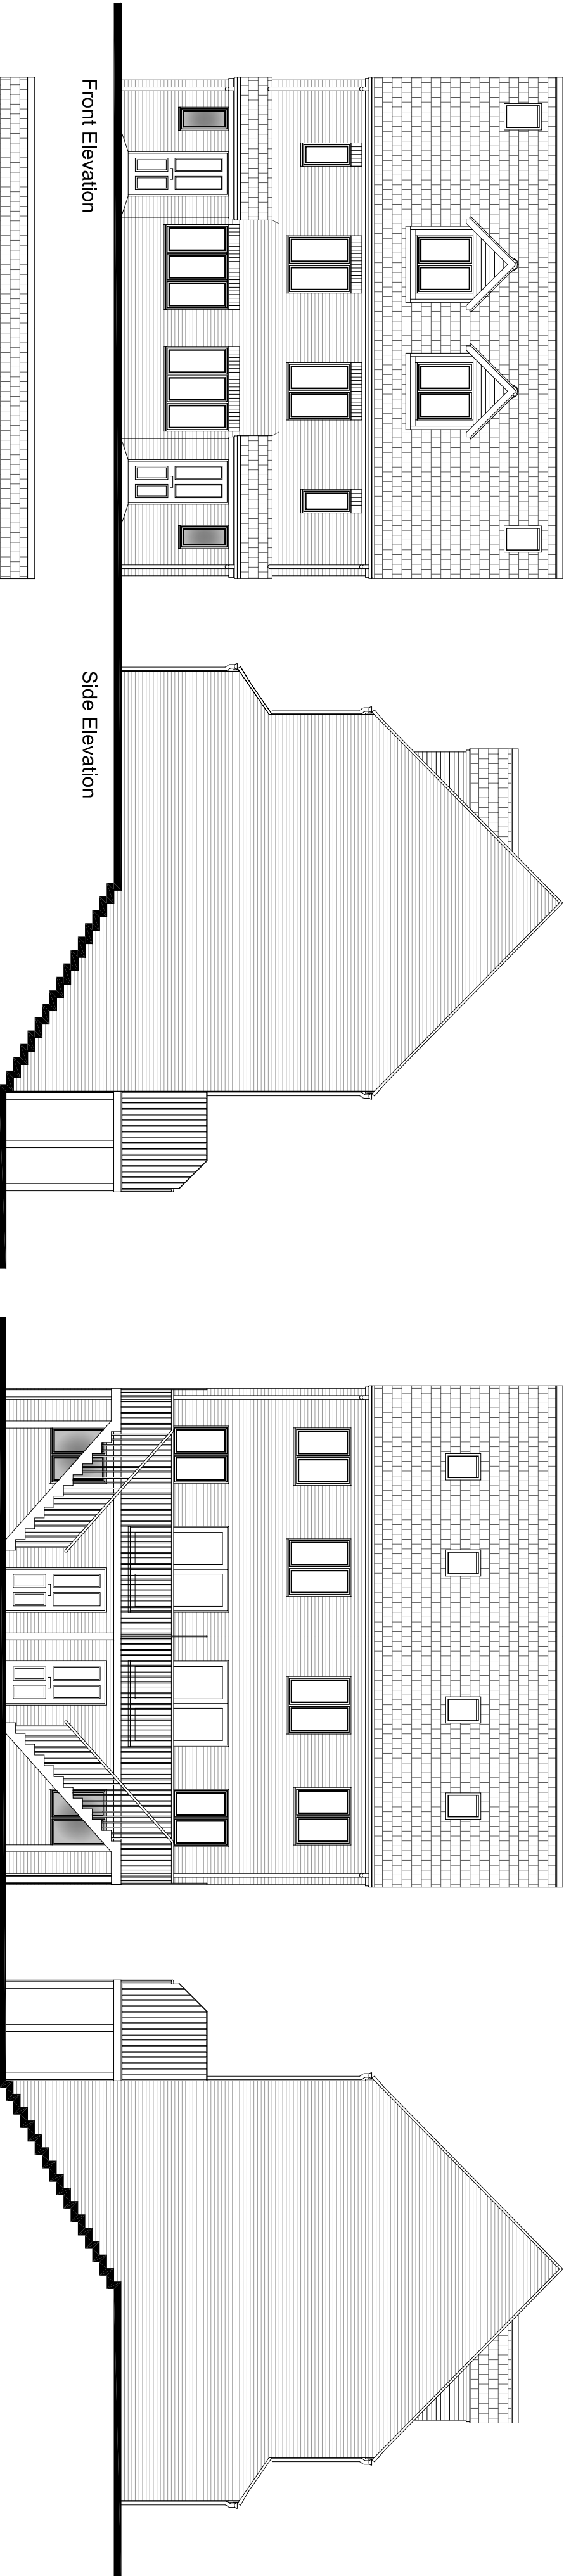


Rear Elevation (From Parking)

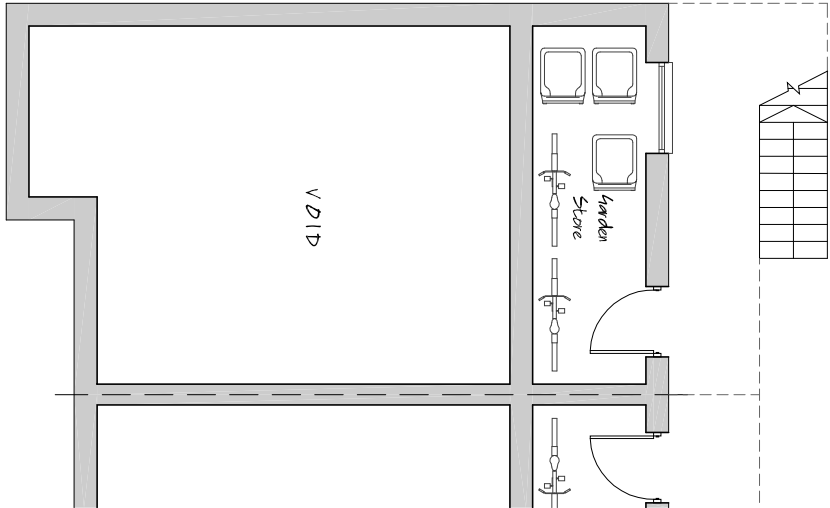


Garden Store at Lower Level

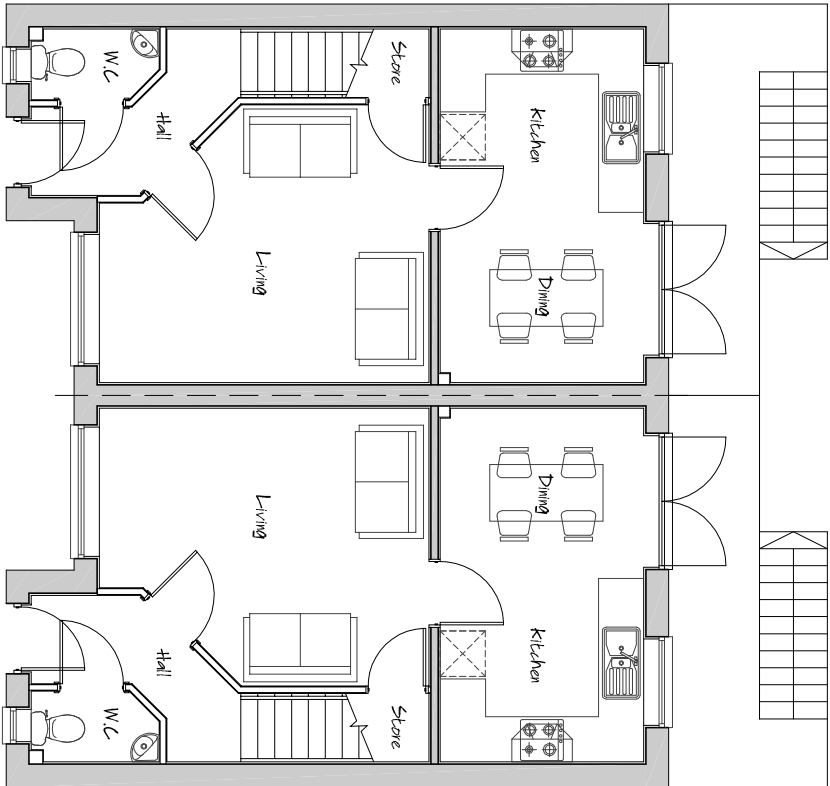


Ground Floor Layout

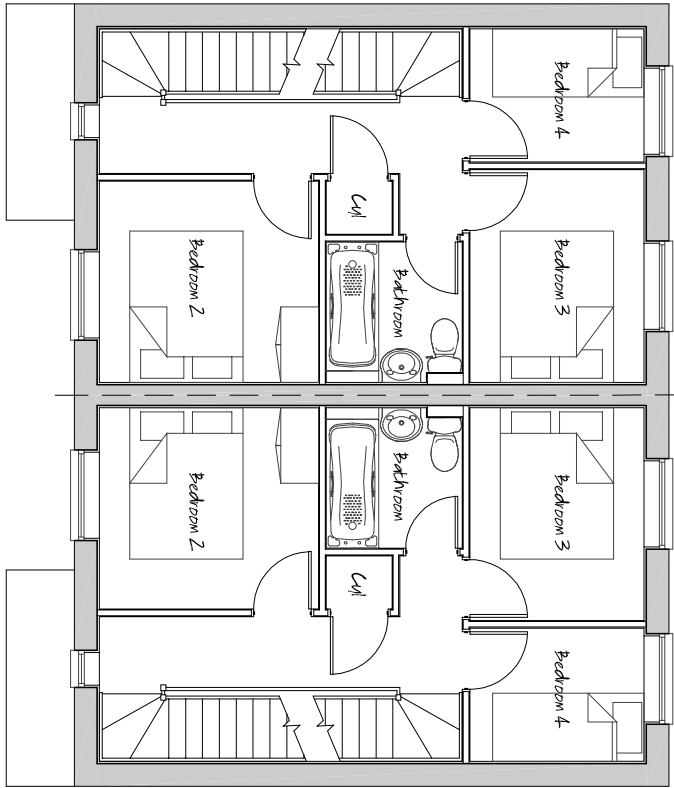

First Floor Layout

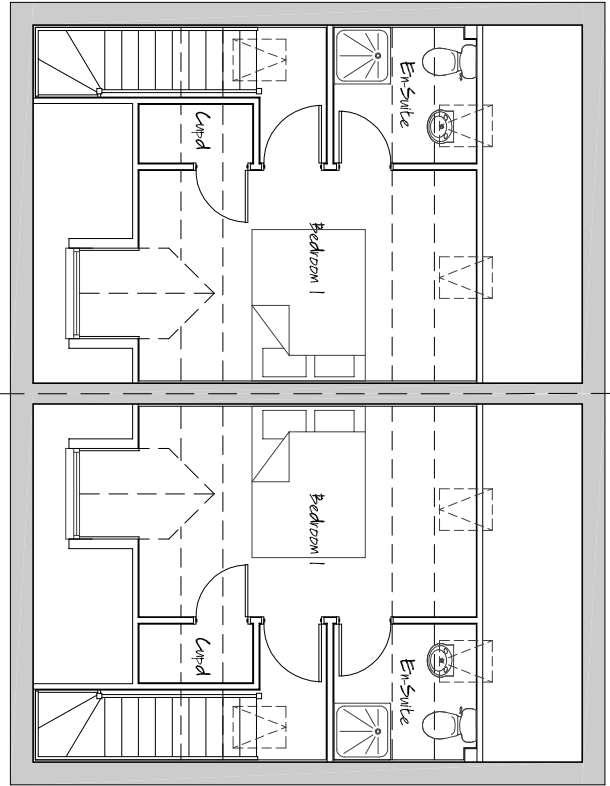

Second Floor Layout

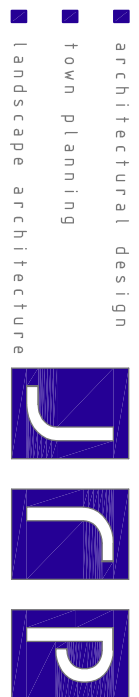

John R Paley Associates

CLIENT
PERSIMMON WEST YORKSHIRE

PROJECT
RESIDENTIAL DEVELOPMENT
UPPER SHEFFIELD ROAD
BARNSELEY

DRAWING OF
PLOTS 14-15
PLOT SPECIFIC PLANNING DRAWING
MARKETING NAME

drawing no	rev	date
P09:4234:105	0	JULY 10
scale @ A2	drawn	check
1:100	RAN	CAH
		JULY 10
1 Red Hall Crescent Paragon Business Village Wakefield WF1 2DF		
t-01924 383322 f-01924 384382 e-info@jrpassoc.co.uk		

PLOTS 14-15 – PLANNING DRAWING