


This is a detailed architectural elevation drawing of a building facade. The drawing shows a two-story structure with a gabled roof. On the right side, there is a small gabled section with a window. Below this, there is a larger window with a decorative pediment. The drawing includes vertical dimension lines and labels such as '2nd' and '1st' indicating floor levels. The drawing is a black and white line drawing with a stippled background.


Front

3600


778 2044 778

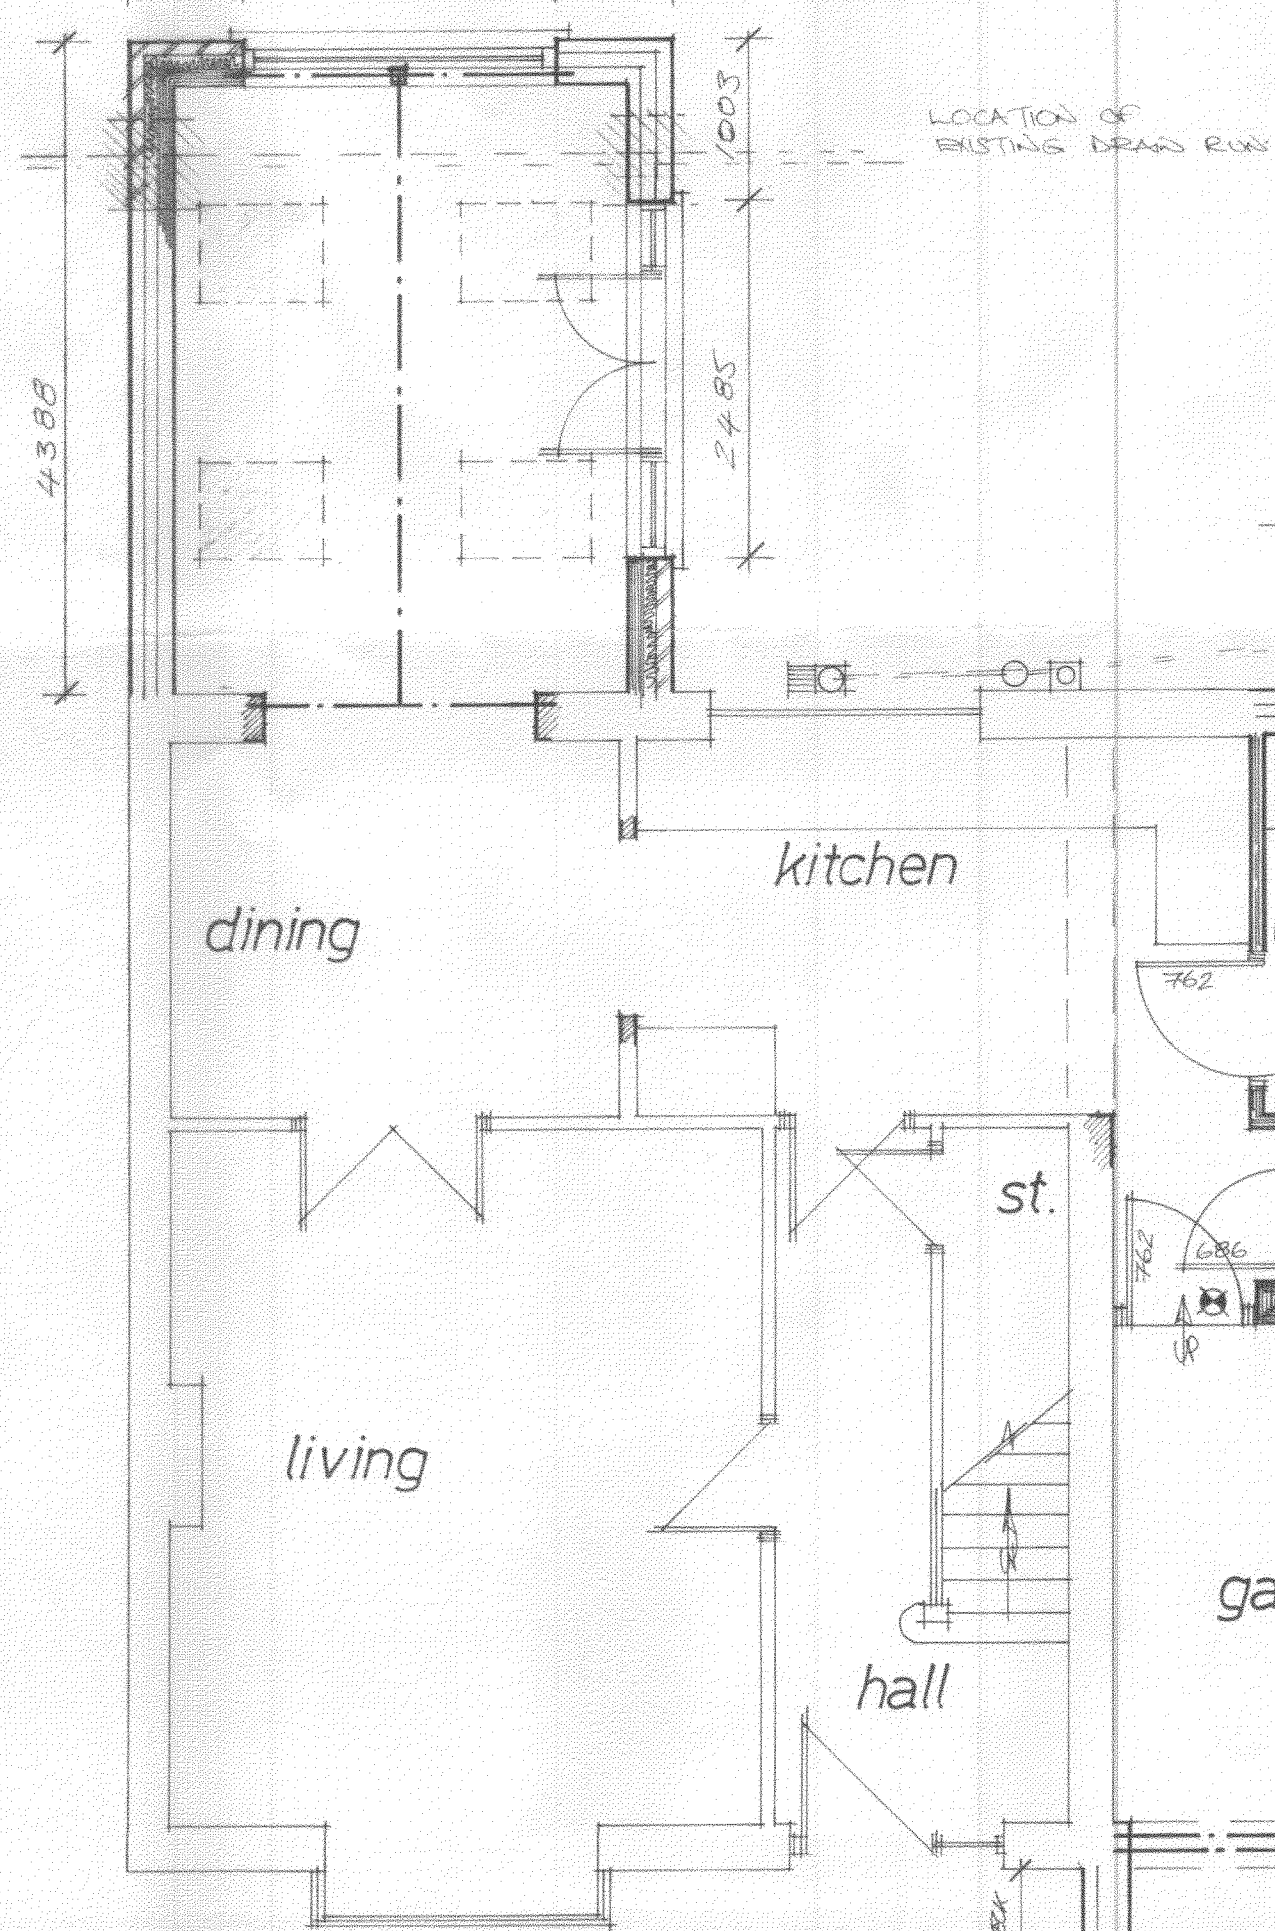


Ground Floor

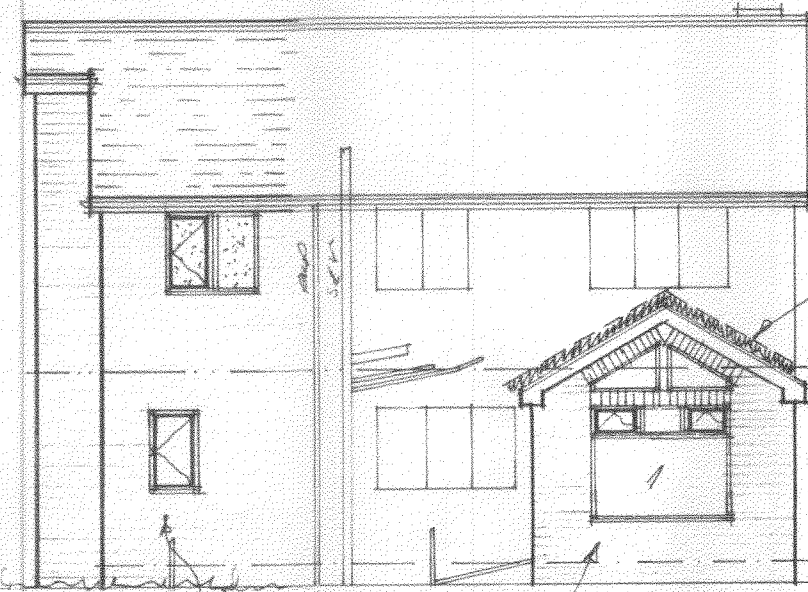


Rear MATCHING MULTI-BUFF BRICKWORK
WITH DARK BROWN BRICKWORK
TO BELOW D.P.C.

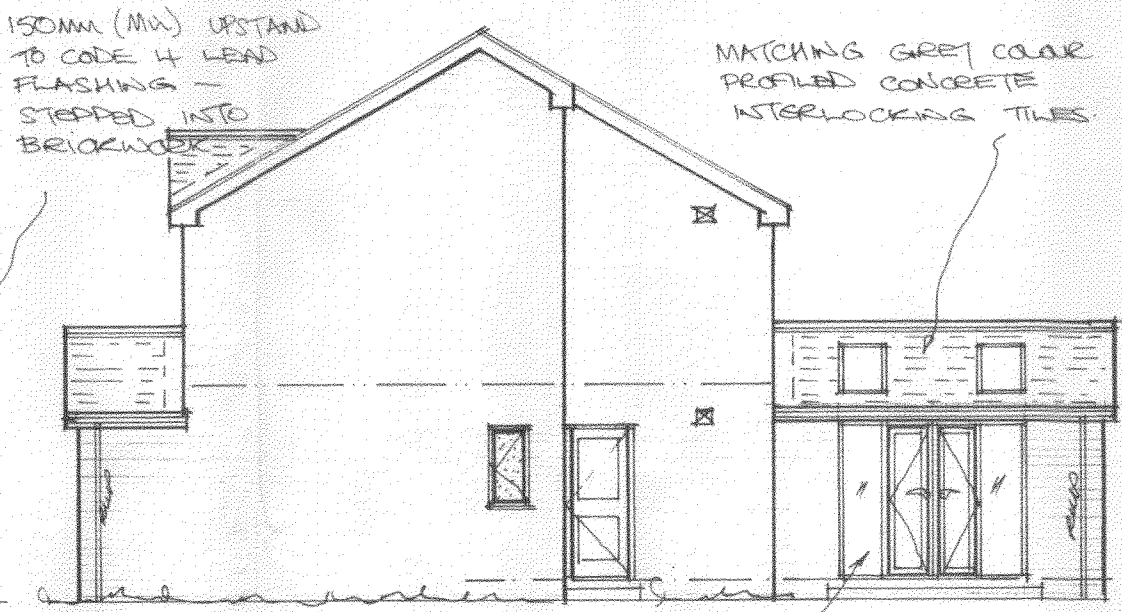

Side

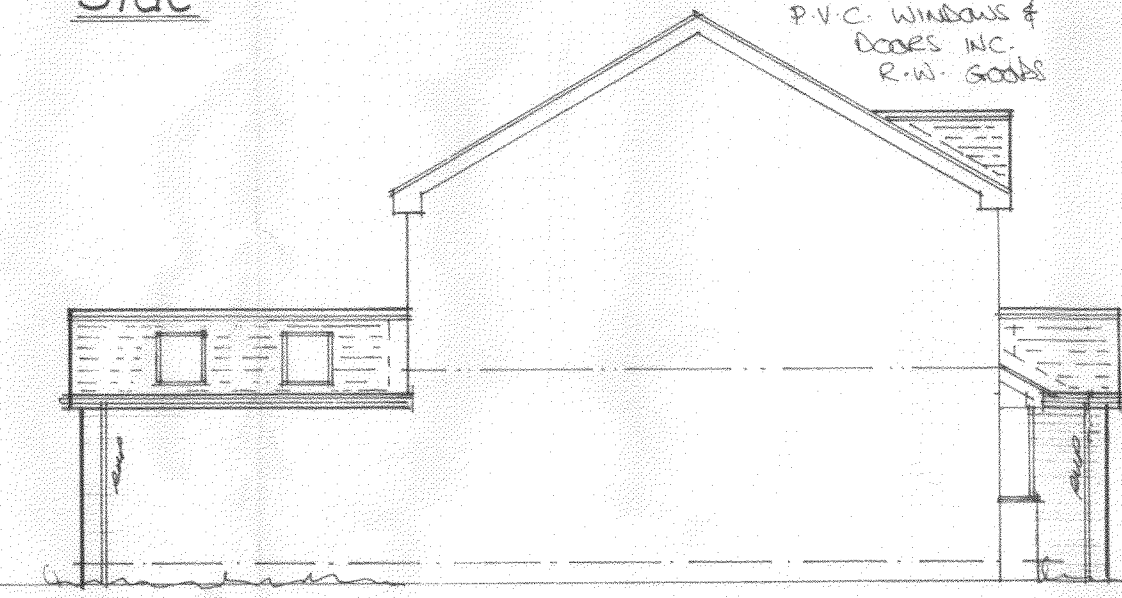

Side

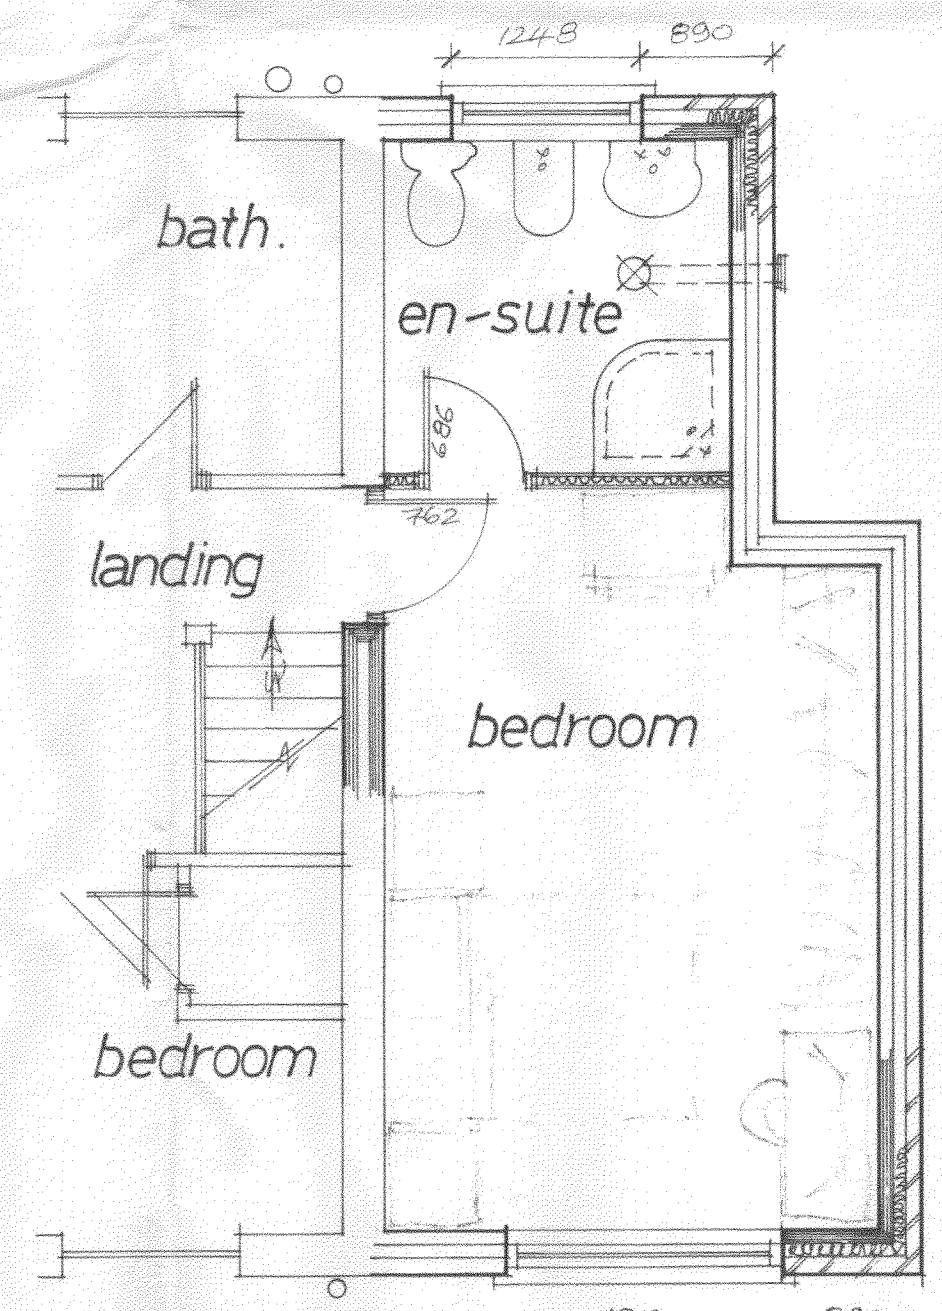

First Floor

All the electrical and heating information are to be calculated by specialist contractors and to ensure are all under the "competent person's scheme" – the electrical/heating layouts, (if shown) are indicative only.

Rev	Notes	Date
-----	-------	------

Planning:

**Garry
Greetham
Associates Ltd**
Residential
Design Consultant
Westwood House
18 Carr Lane
Tankersley
Barnsley S75 3BE
Tel(01226)746573

PROJECT	Various Extensions		
CLIENT	Mr. & Mrs. P. Clegg		
TITLE	Property as Proposed		
ADDRESS	43 Pilley Green, Tankersley, Barnsley. S75 3AB		
DRAWN BY	ggg		
SCALE	1:100; 1:50	DATE	Sept. 10
DRAWING No.	727-02		REV
Member of the Chartered Institute			