



- KEY
- 1 RED FACING BRICKWORK
 - 2 FEATURE FACING BRICKWORK DETAILING
 - 3 WESTERN RED CEDAR BOARDING
 - 4 OFF WHITE THROUG COLOURED RENDER
 - 5 GREY PLAIN CONCRETE ROOF TILES
 - 6 PPC ALUMINIUM FRAMED SHOPFRONT WINDOWS
 - 7 UPVC WHITE FRAMED WINDOWS
 - 8 UPVC FASCIAS, SOFFITS AND RAINWATER GOODS
 - 9 COLOUR COATED EXTERNAL SECURITY SHUTTERS
 - 10 PAINTED/COLOUR COATED FLUSH TIMBER/STEEL DOOR
 - 11 SIGNAGE ZONE
 - 12 STEEL AND GLAZED ENTRANCE CANOPY

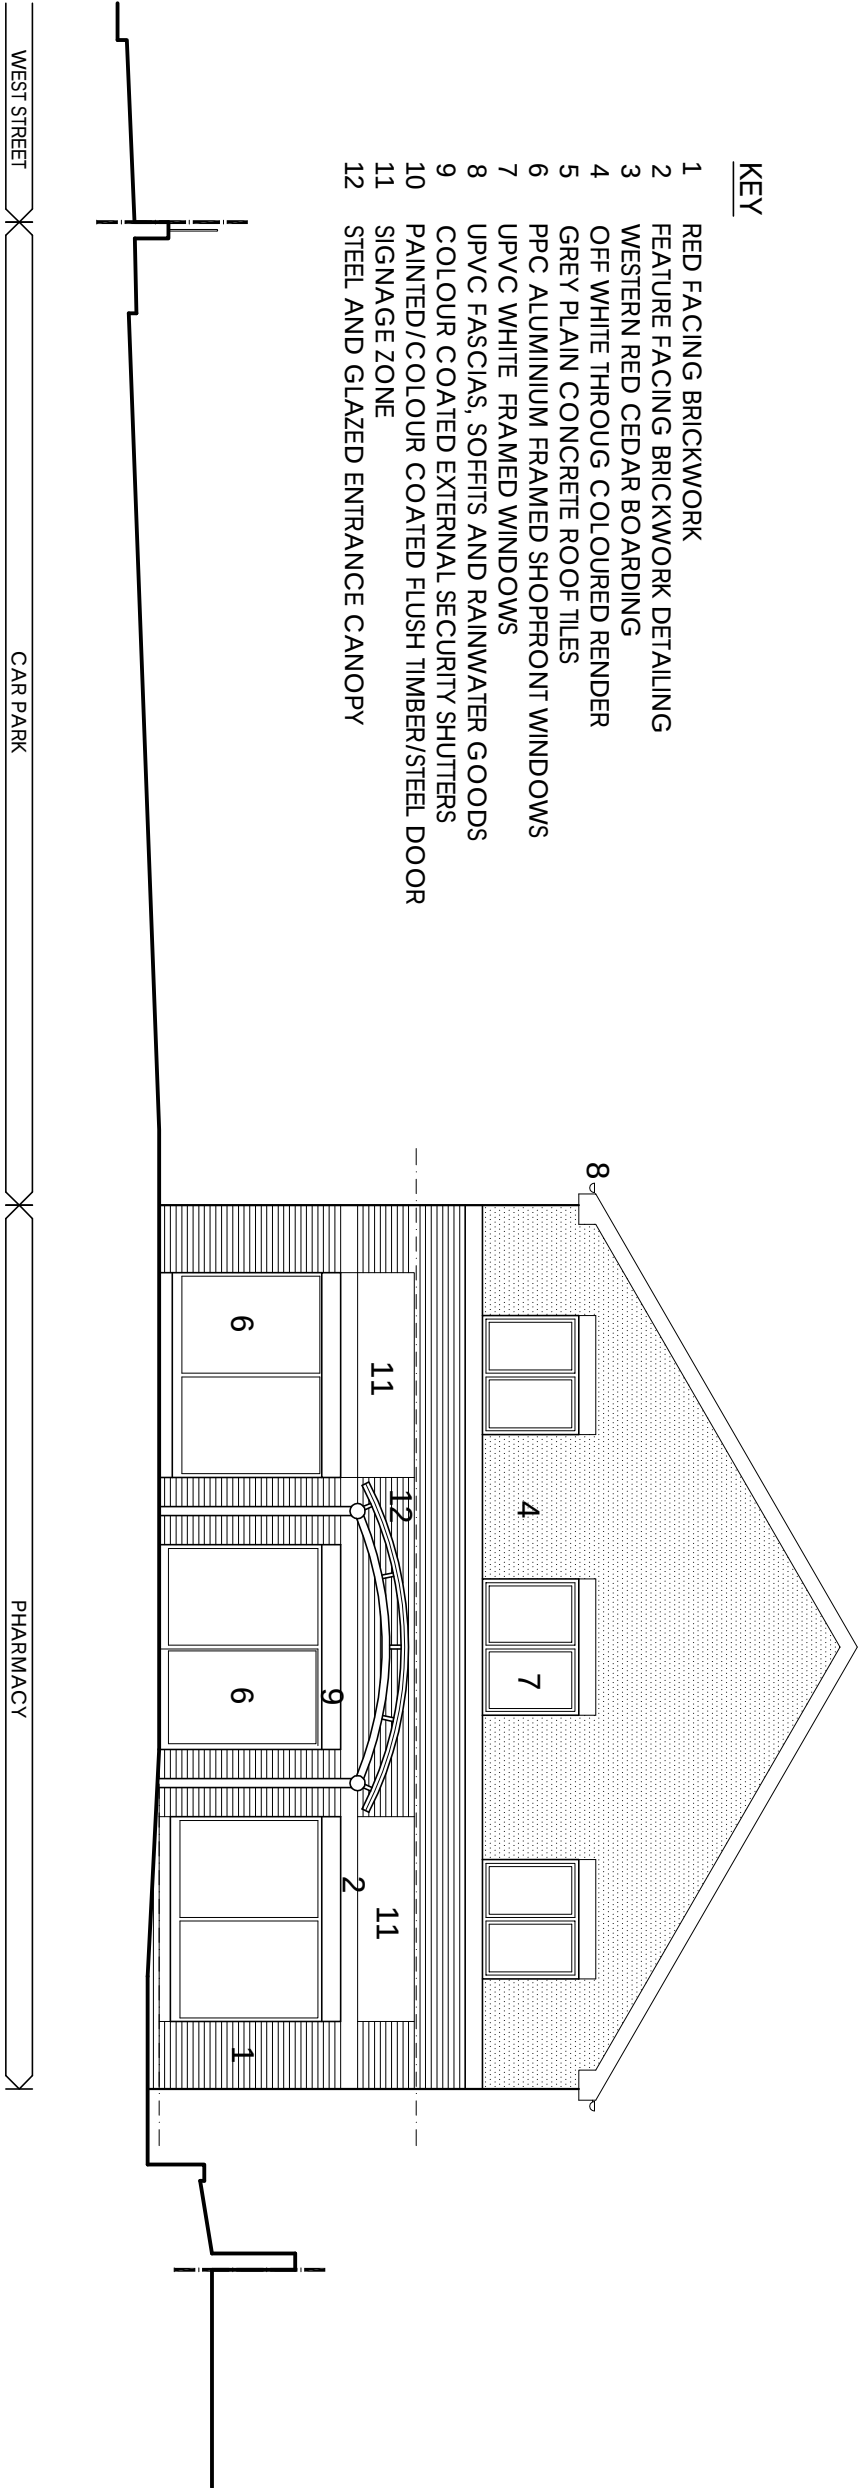

EAST ELEVATION (FROM BADEN STREET)

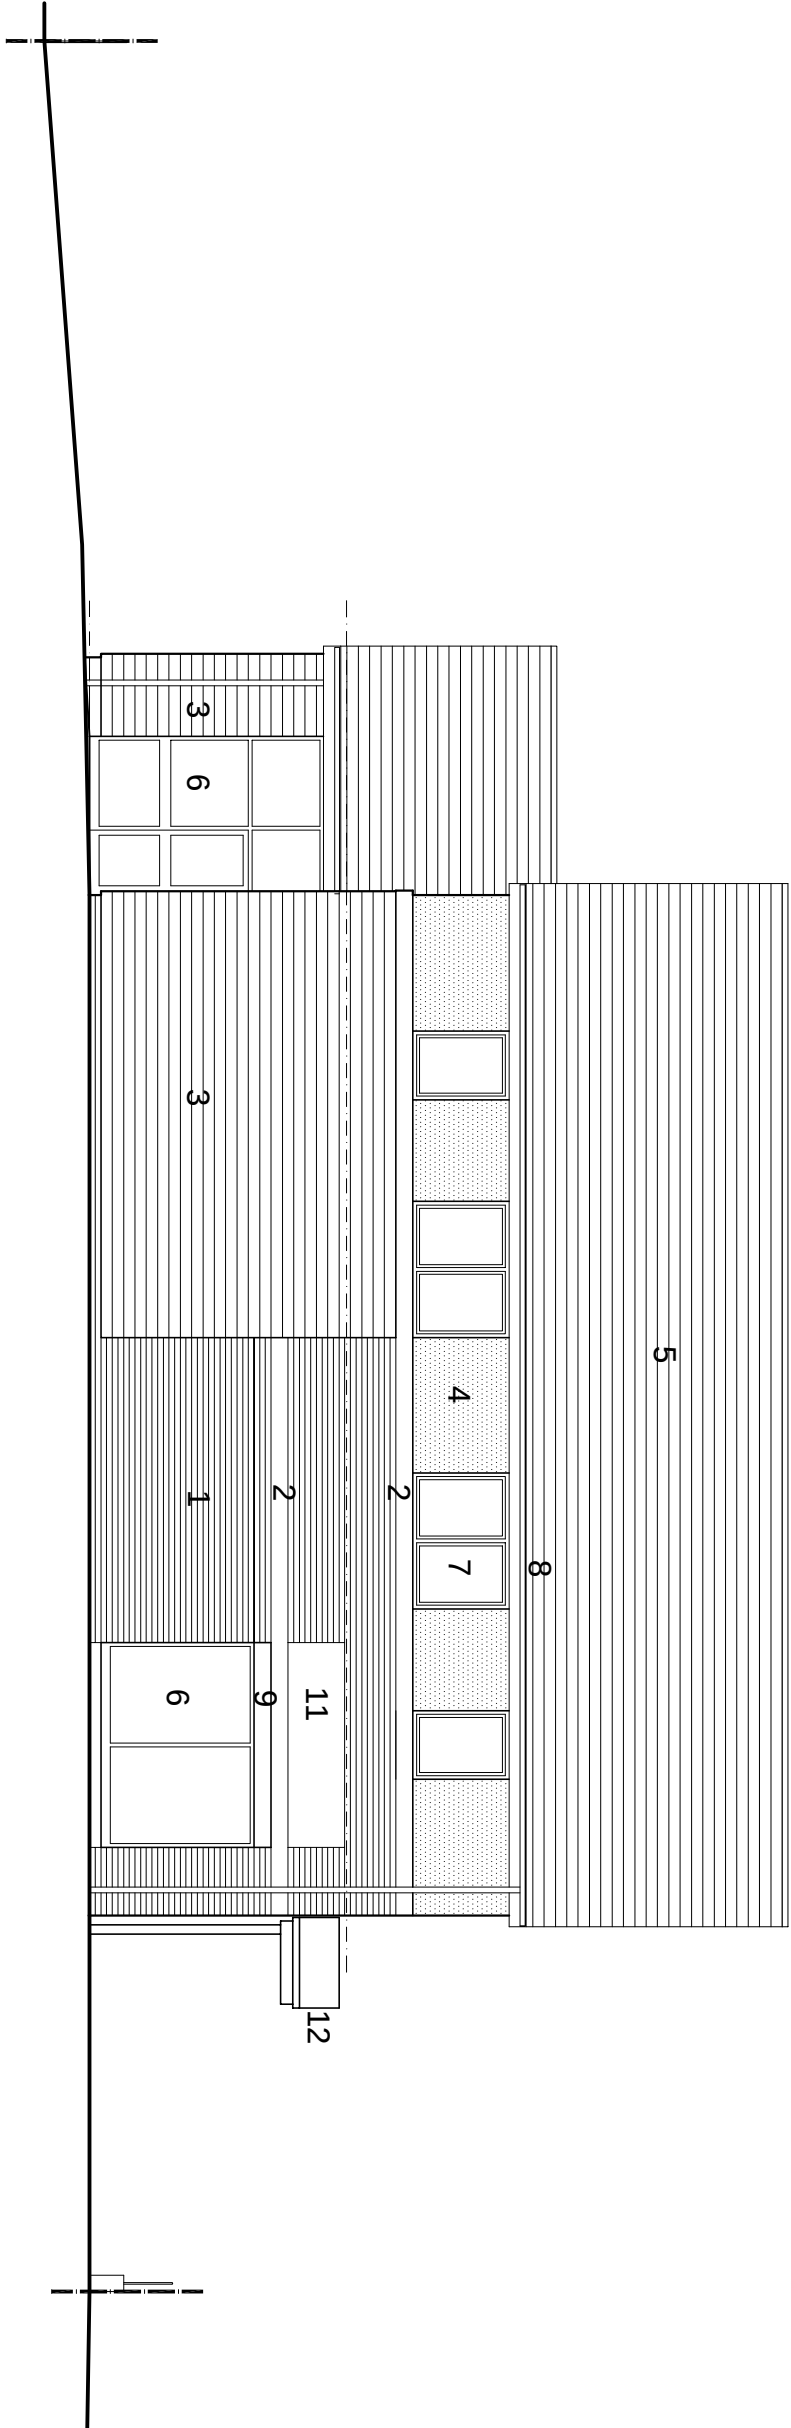

SOUTH ELEVATION (FROM WEST STREET)

TP ARCHITECTURE

2 STRICKLAND AVENUE
LEEDS
LS17 8JU

T: 0113 2732706
M: 07766 015350
E: tony@tparchitecture.co.uk

PHARMACY & RESIDENTIAL DEVELOPMENT
WEST STREET
WORSBOROUGH
for
LO'S PHARMACY

PROPOSED EAST AND SOUTH
ELEVATIONS

Date: FEBRUARY 2015
Project no: 1209
Drawing no: 011
Scale (at A3): 1:100
Revision: -