

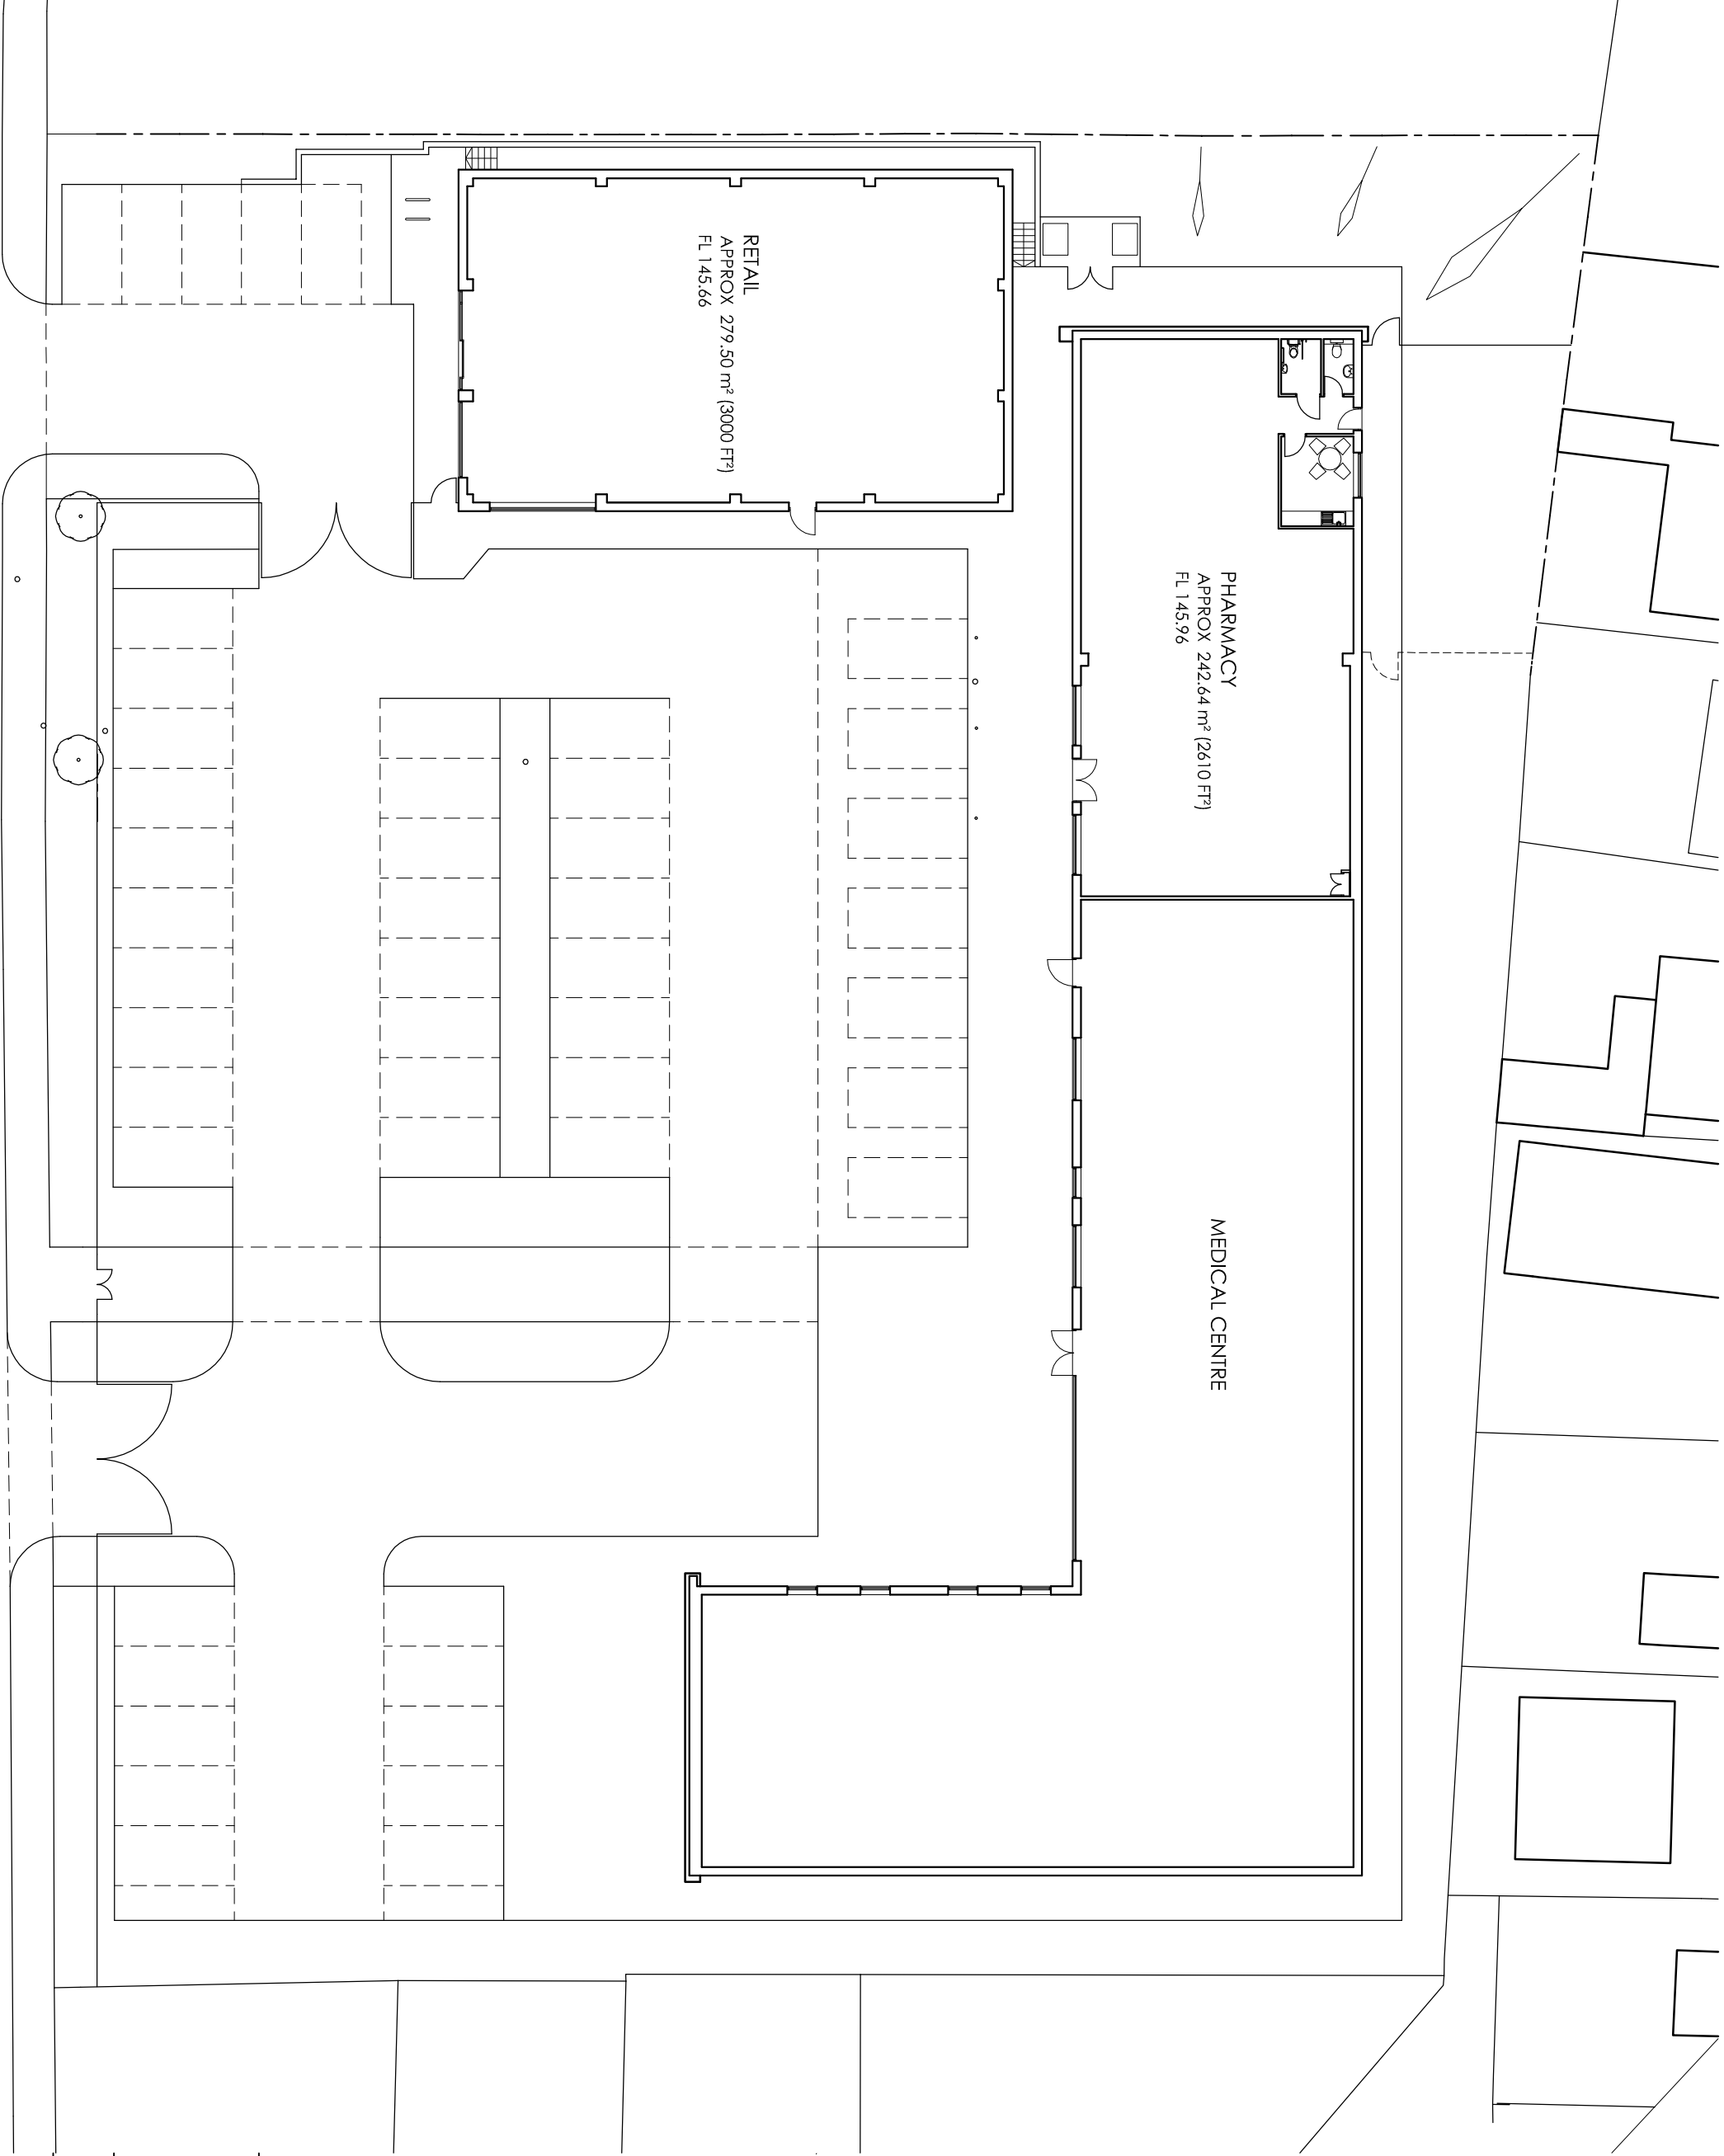


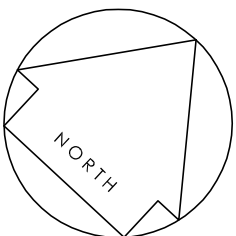

TP ARCHITECTURE

2 STRICKLAND AVENUE
LEEDS
LS17 8JU

T: 0113 2732706
M: 07766 015350
E: tony@tparchitecture.co.uk

 

PROPOSED DEVELOPMENT
WOODLAND DRIVE MEDICAL CENTRE
BARNSELEY
for
LO'S PHARMACY

PROPOSED SITE PLAN

Date:	DECEMBER 2016	Scale (at A3):	1:250
Project no:	1271	Drawing no:	007
Revision:	-	Revision:	-