




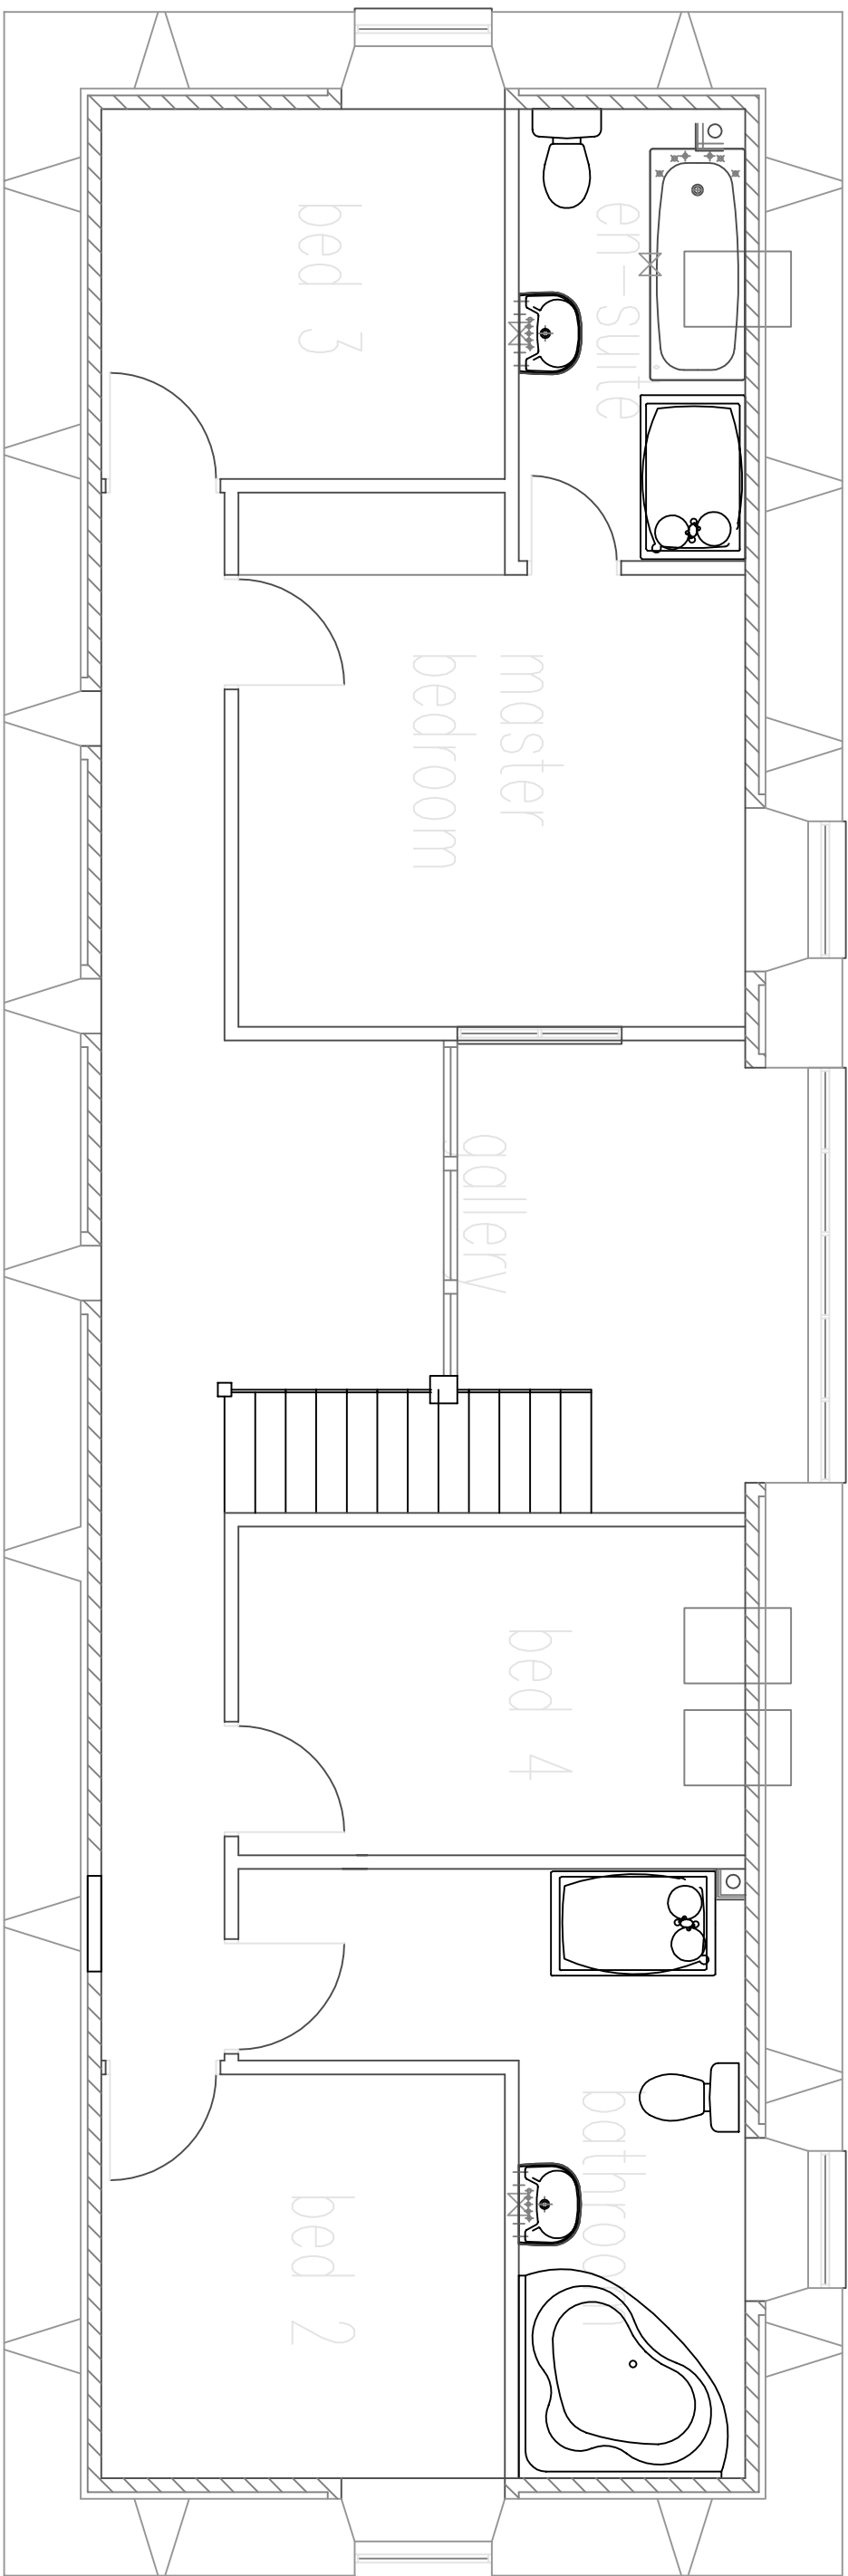


EXISTING FIRST FLOOR PLAN SCALE 1:50

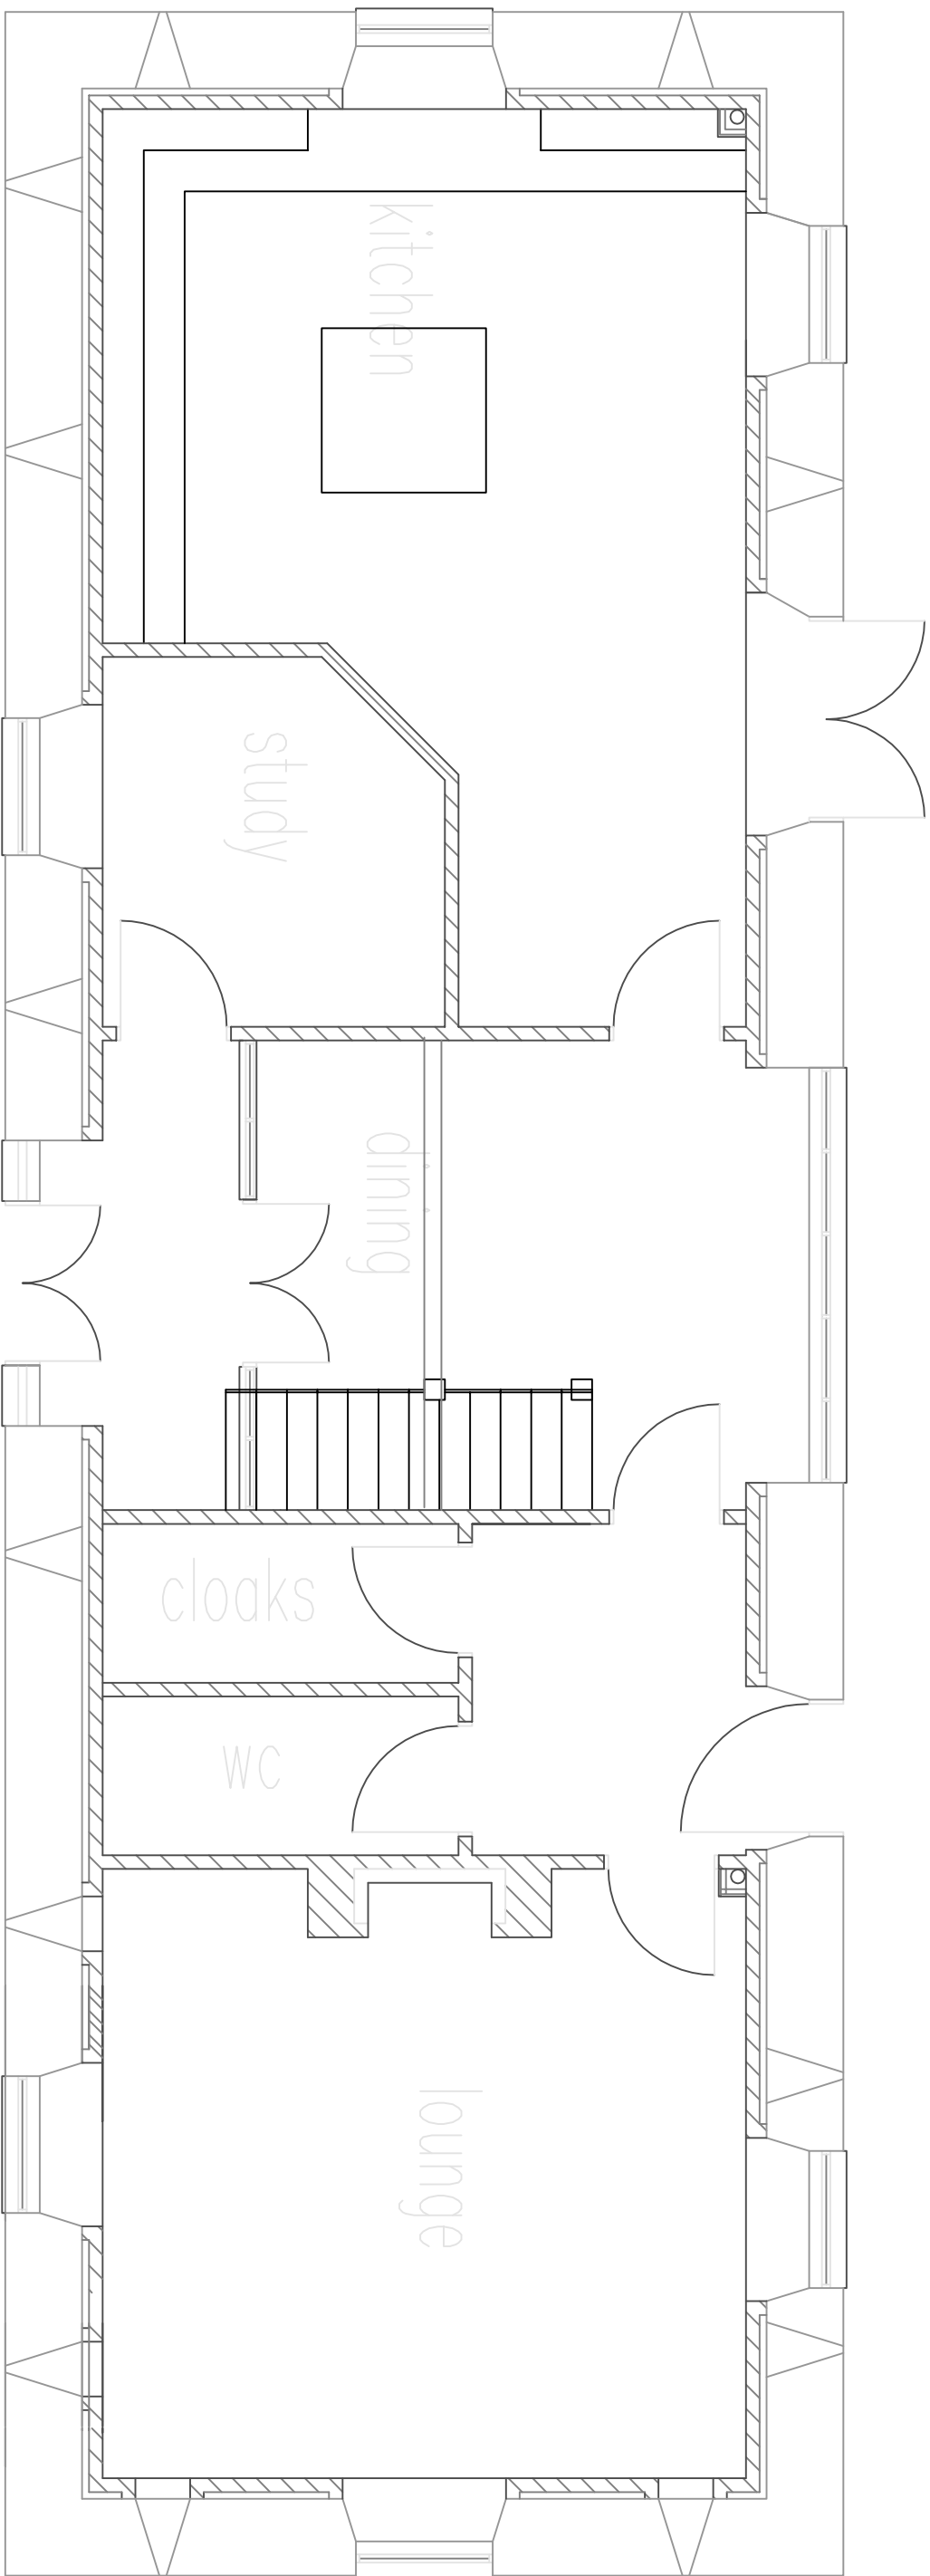


EXISTING GROUND FLOOR PLAN

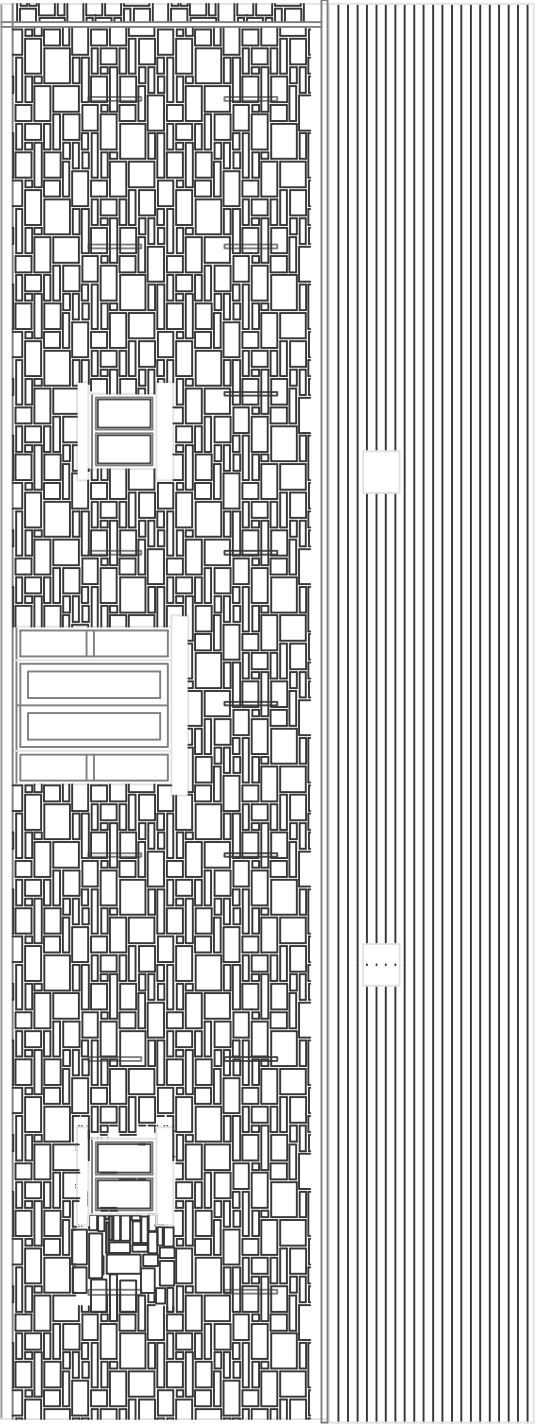

EXISTING ELEVATION TO ROAD SCALE 1:100

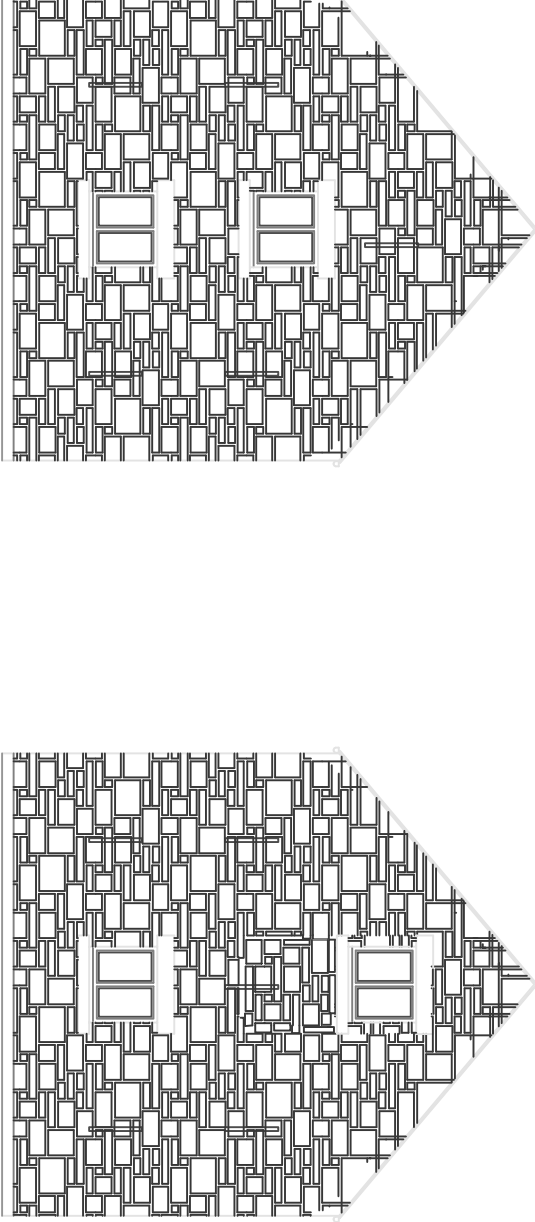

EAST ELEVATION WEST ELEVATION

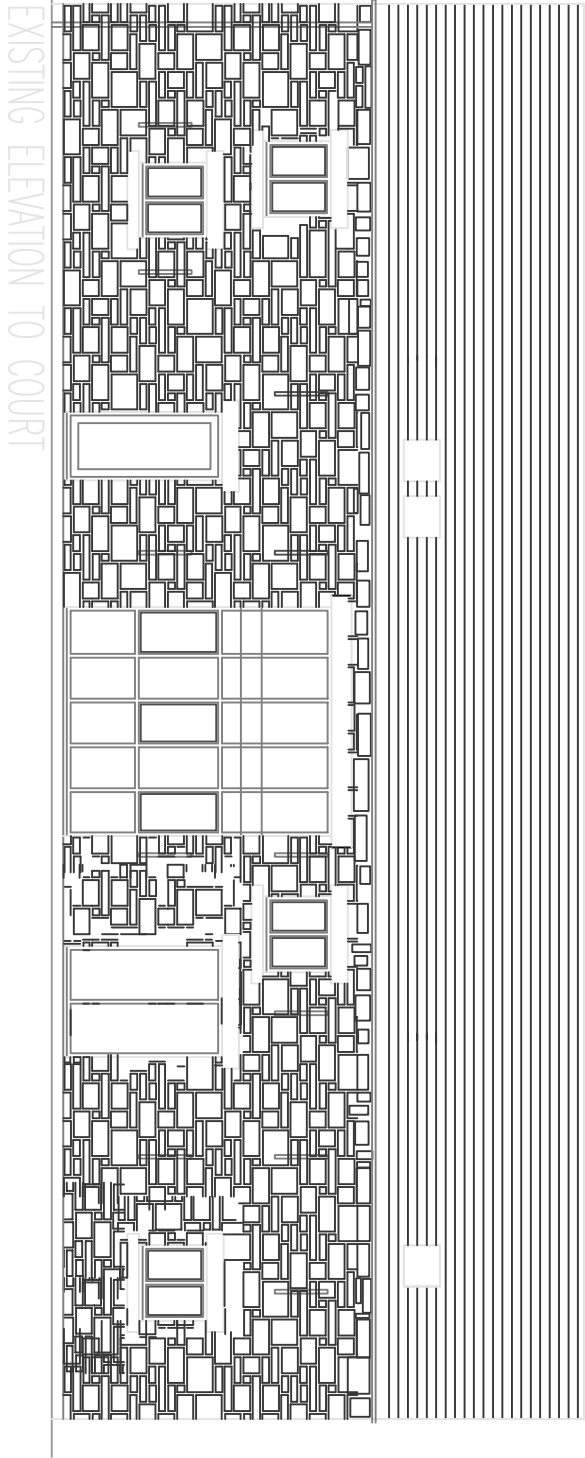

EXISTING ELEVATION TO COURTYARD

REVISIONS:	
THE GRANARY HAY GREEN LANE BIRDWELL	EXISTING PLANNING DRAWING