




Drawing No.	Rev No.
MLB001 -004	

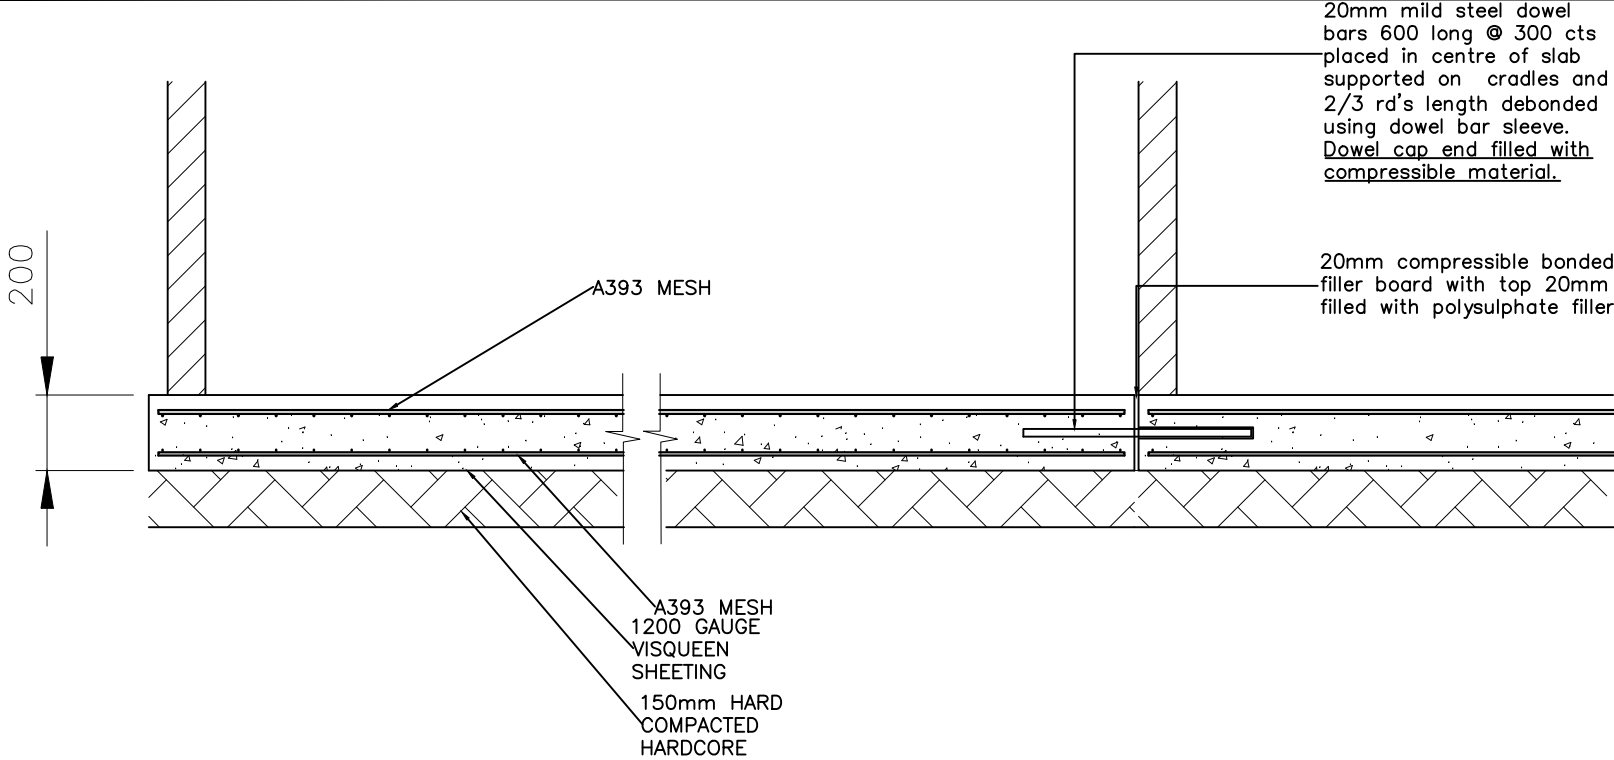

RAFT DETAIL
(1:20)

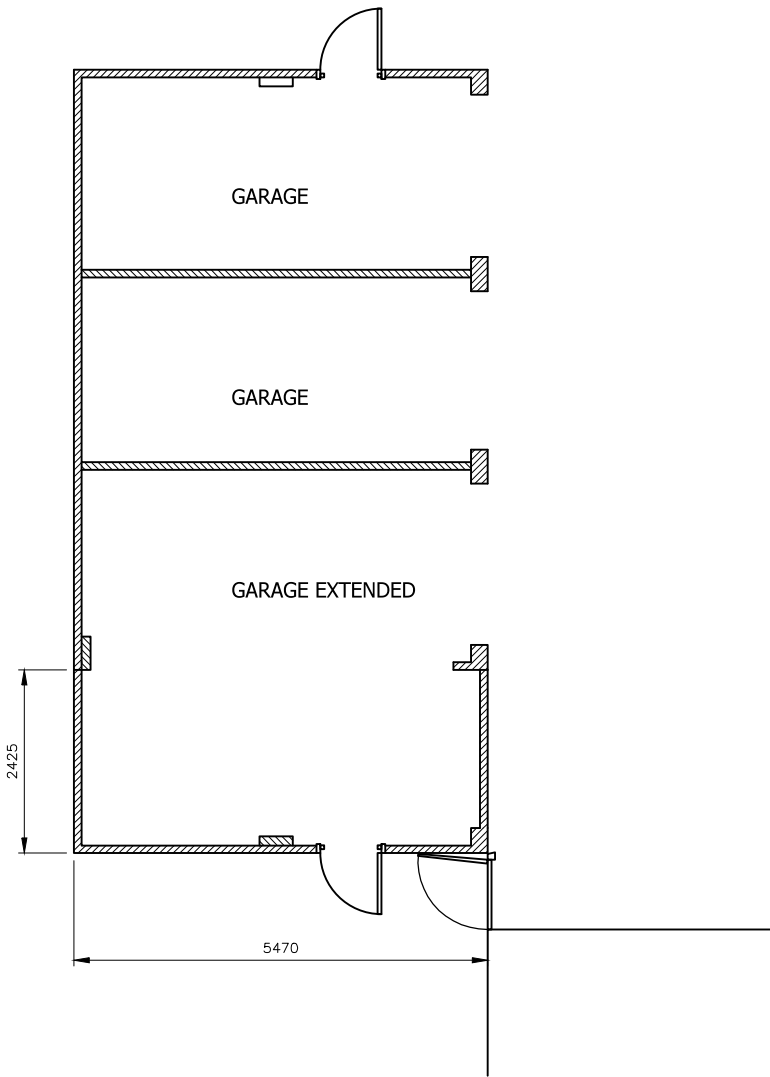

PROPOSED GROUND FLOOR PLAN
SCALE 1:100 AT A3

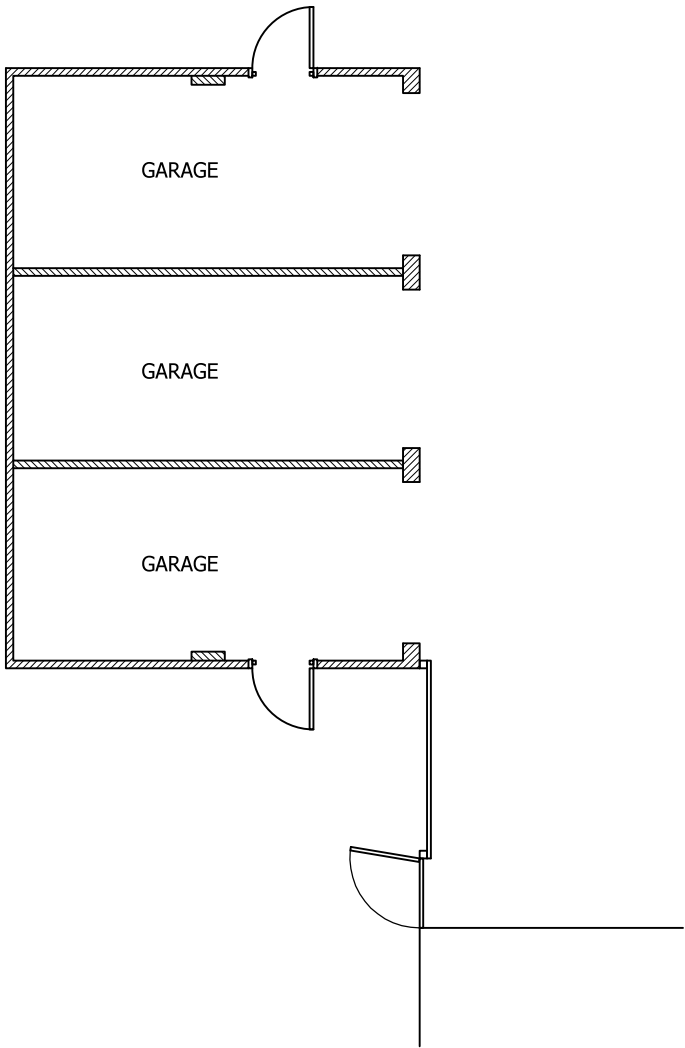

EXISTING GROUND FLOOR PLAN
SCALE 1:100 AT A3

DO NOT SCALE: Contractor to check all dimensions and report any omissions or errors

NOTES

Rev	Description	By	Chk	App	Date
JRB DESIGNS LTD 1 Saville Road Cudworth Barnsley S72 8LT Tel: 01226 383542 Fax: 01226 380078 Mob: 07970 541192 Email: john@jrbdesigns.co.uk This drawing is copyright. © jrbdesigns Ltd.					
Client		MR. L BELL			
Drawing Title		PROPOSED PLANS			
Address		18 NEATHERCROFT BAURGH GREEN BARNLEY S75 1QB			
Project Title:		PROPOSED SINGLE STOREY GARAGE EXTENSION			
Purpose of Issue:		PLANNING			
Drawing Status		FIRST ISSUE			
Scale at A3 AS SHOWN	Drawn By JRB	Date 10/11/2016			
Checked By	Date 10/11/2016	Approved By	Date 10/11/2016		
Project No. MLB001		Drawing No. 004		Revision -	
APPROVAL ☒		INFORMATION ☐		TENDER ☐	
		CONTRACT ☐		CONSTRUCTION ☐	