



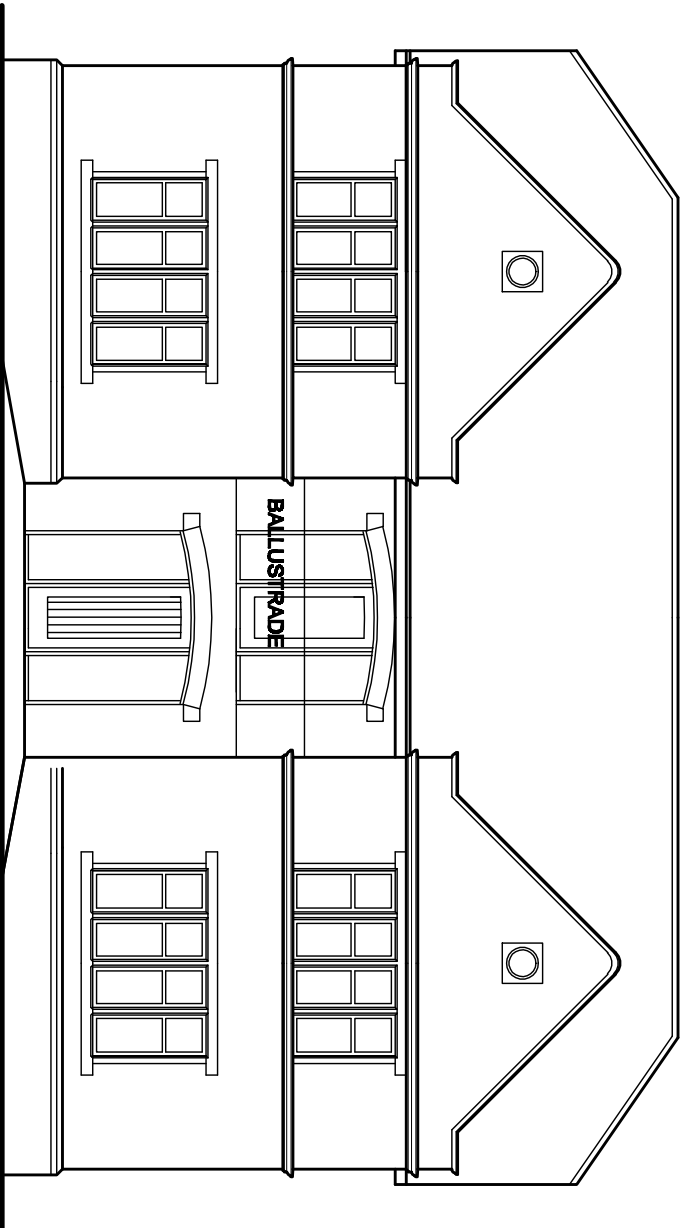


FRONT ELEVATION

SCALE 1:100

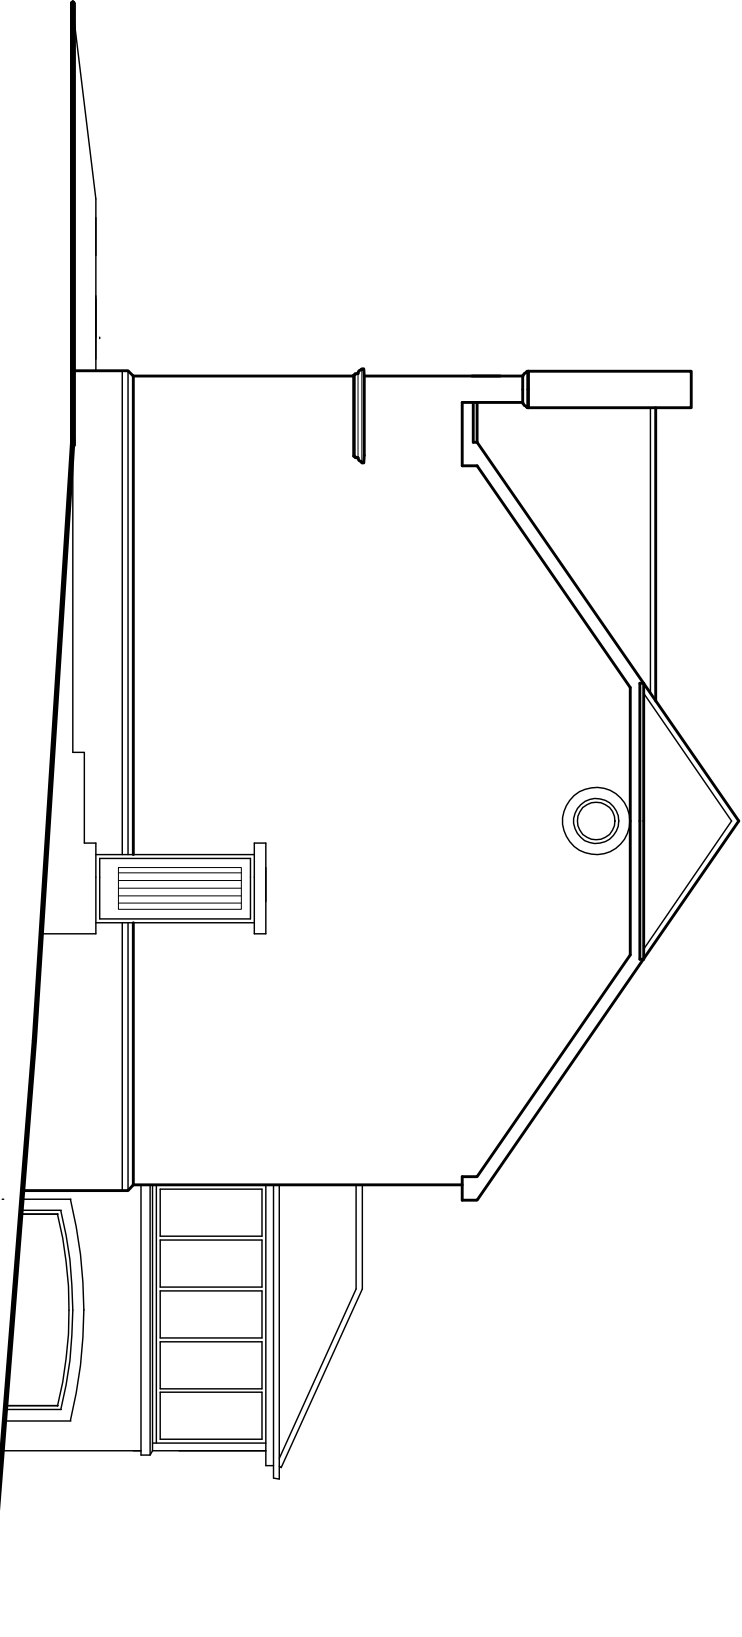

SIDE ELEVATION

SCALE 1:100

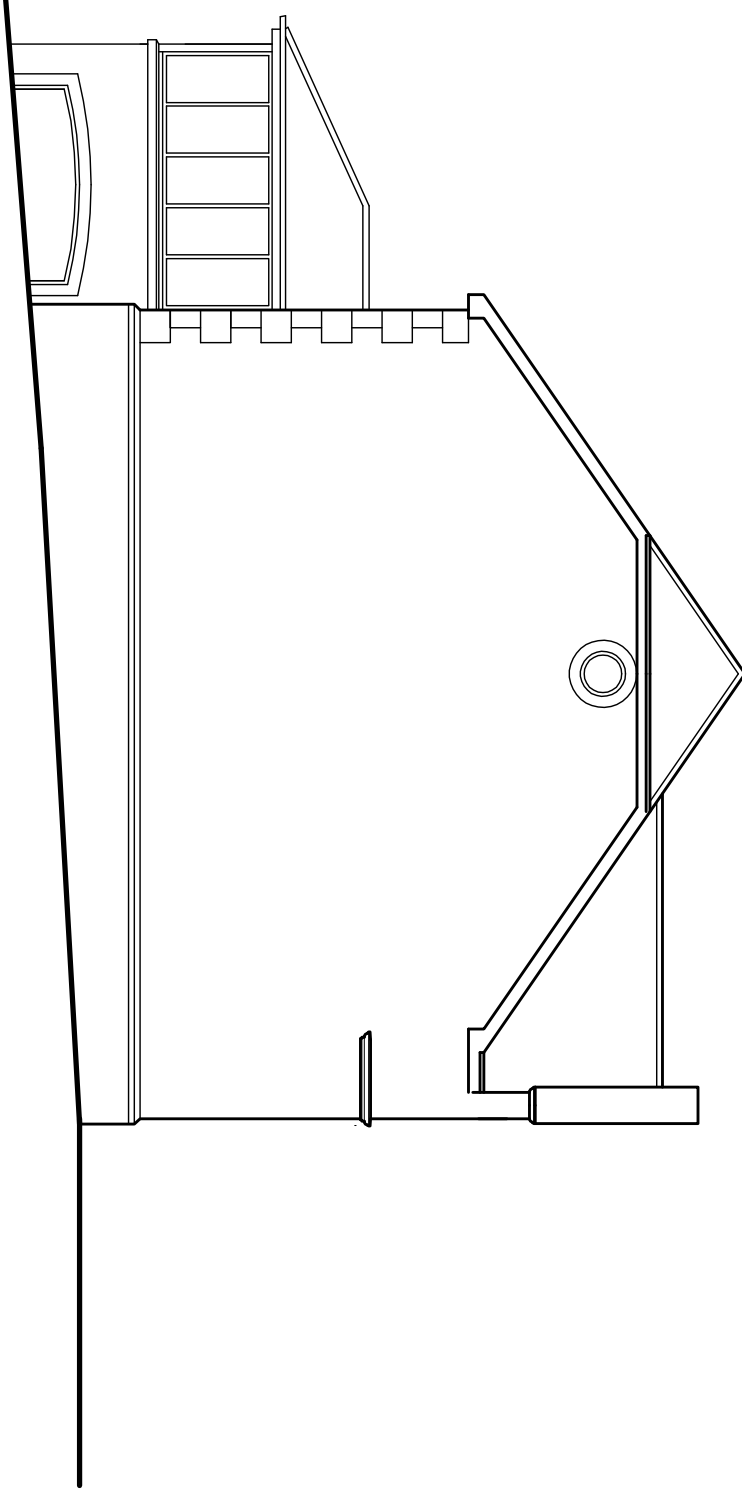

SIDE ELEVATION

SCALE 1:100