




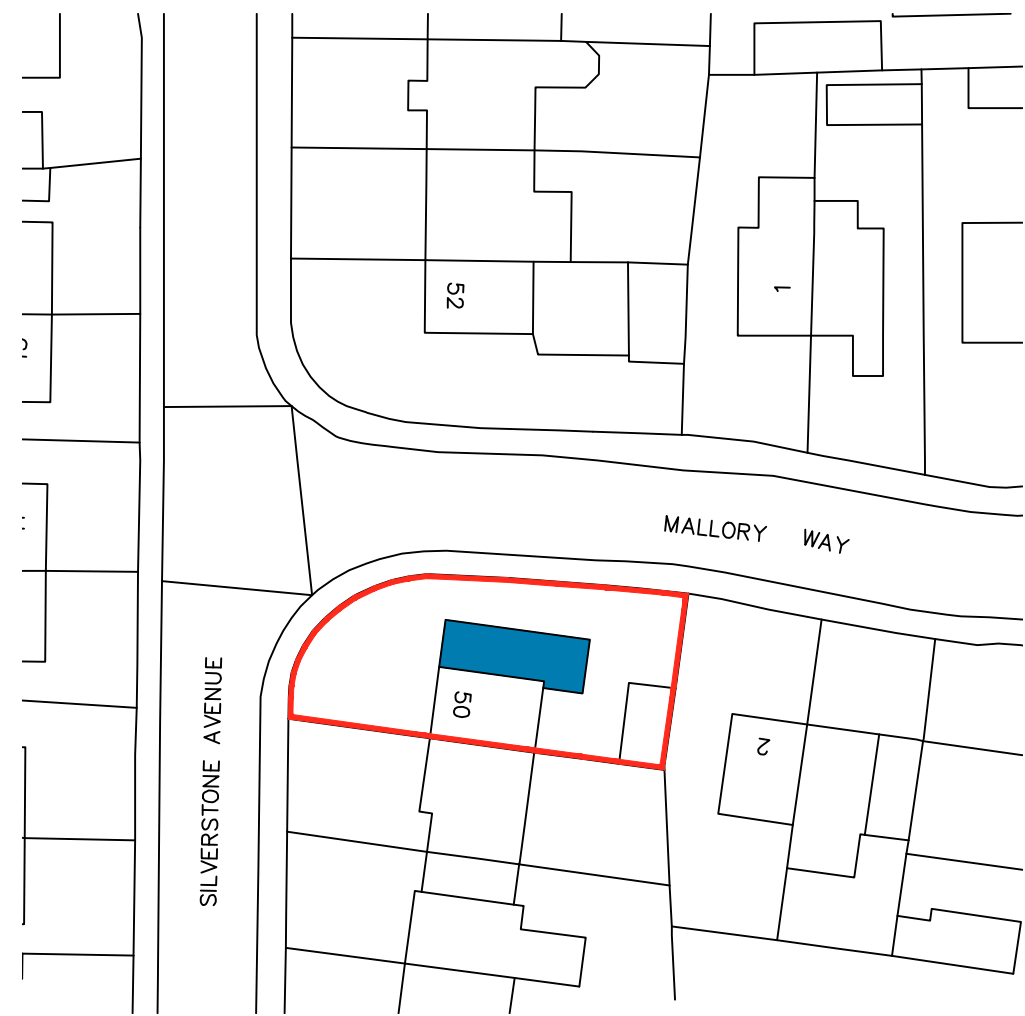


BLOCK PLAN
SCALE 1:500

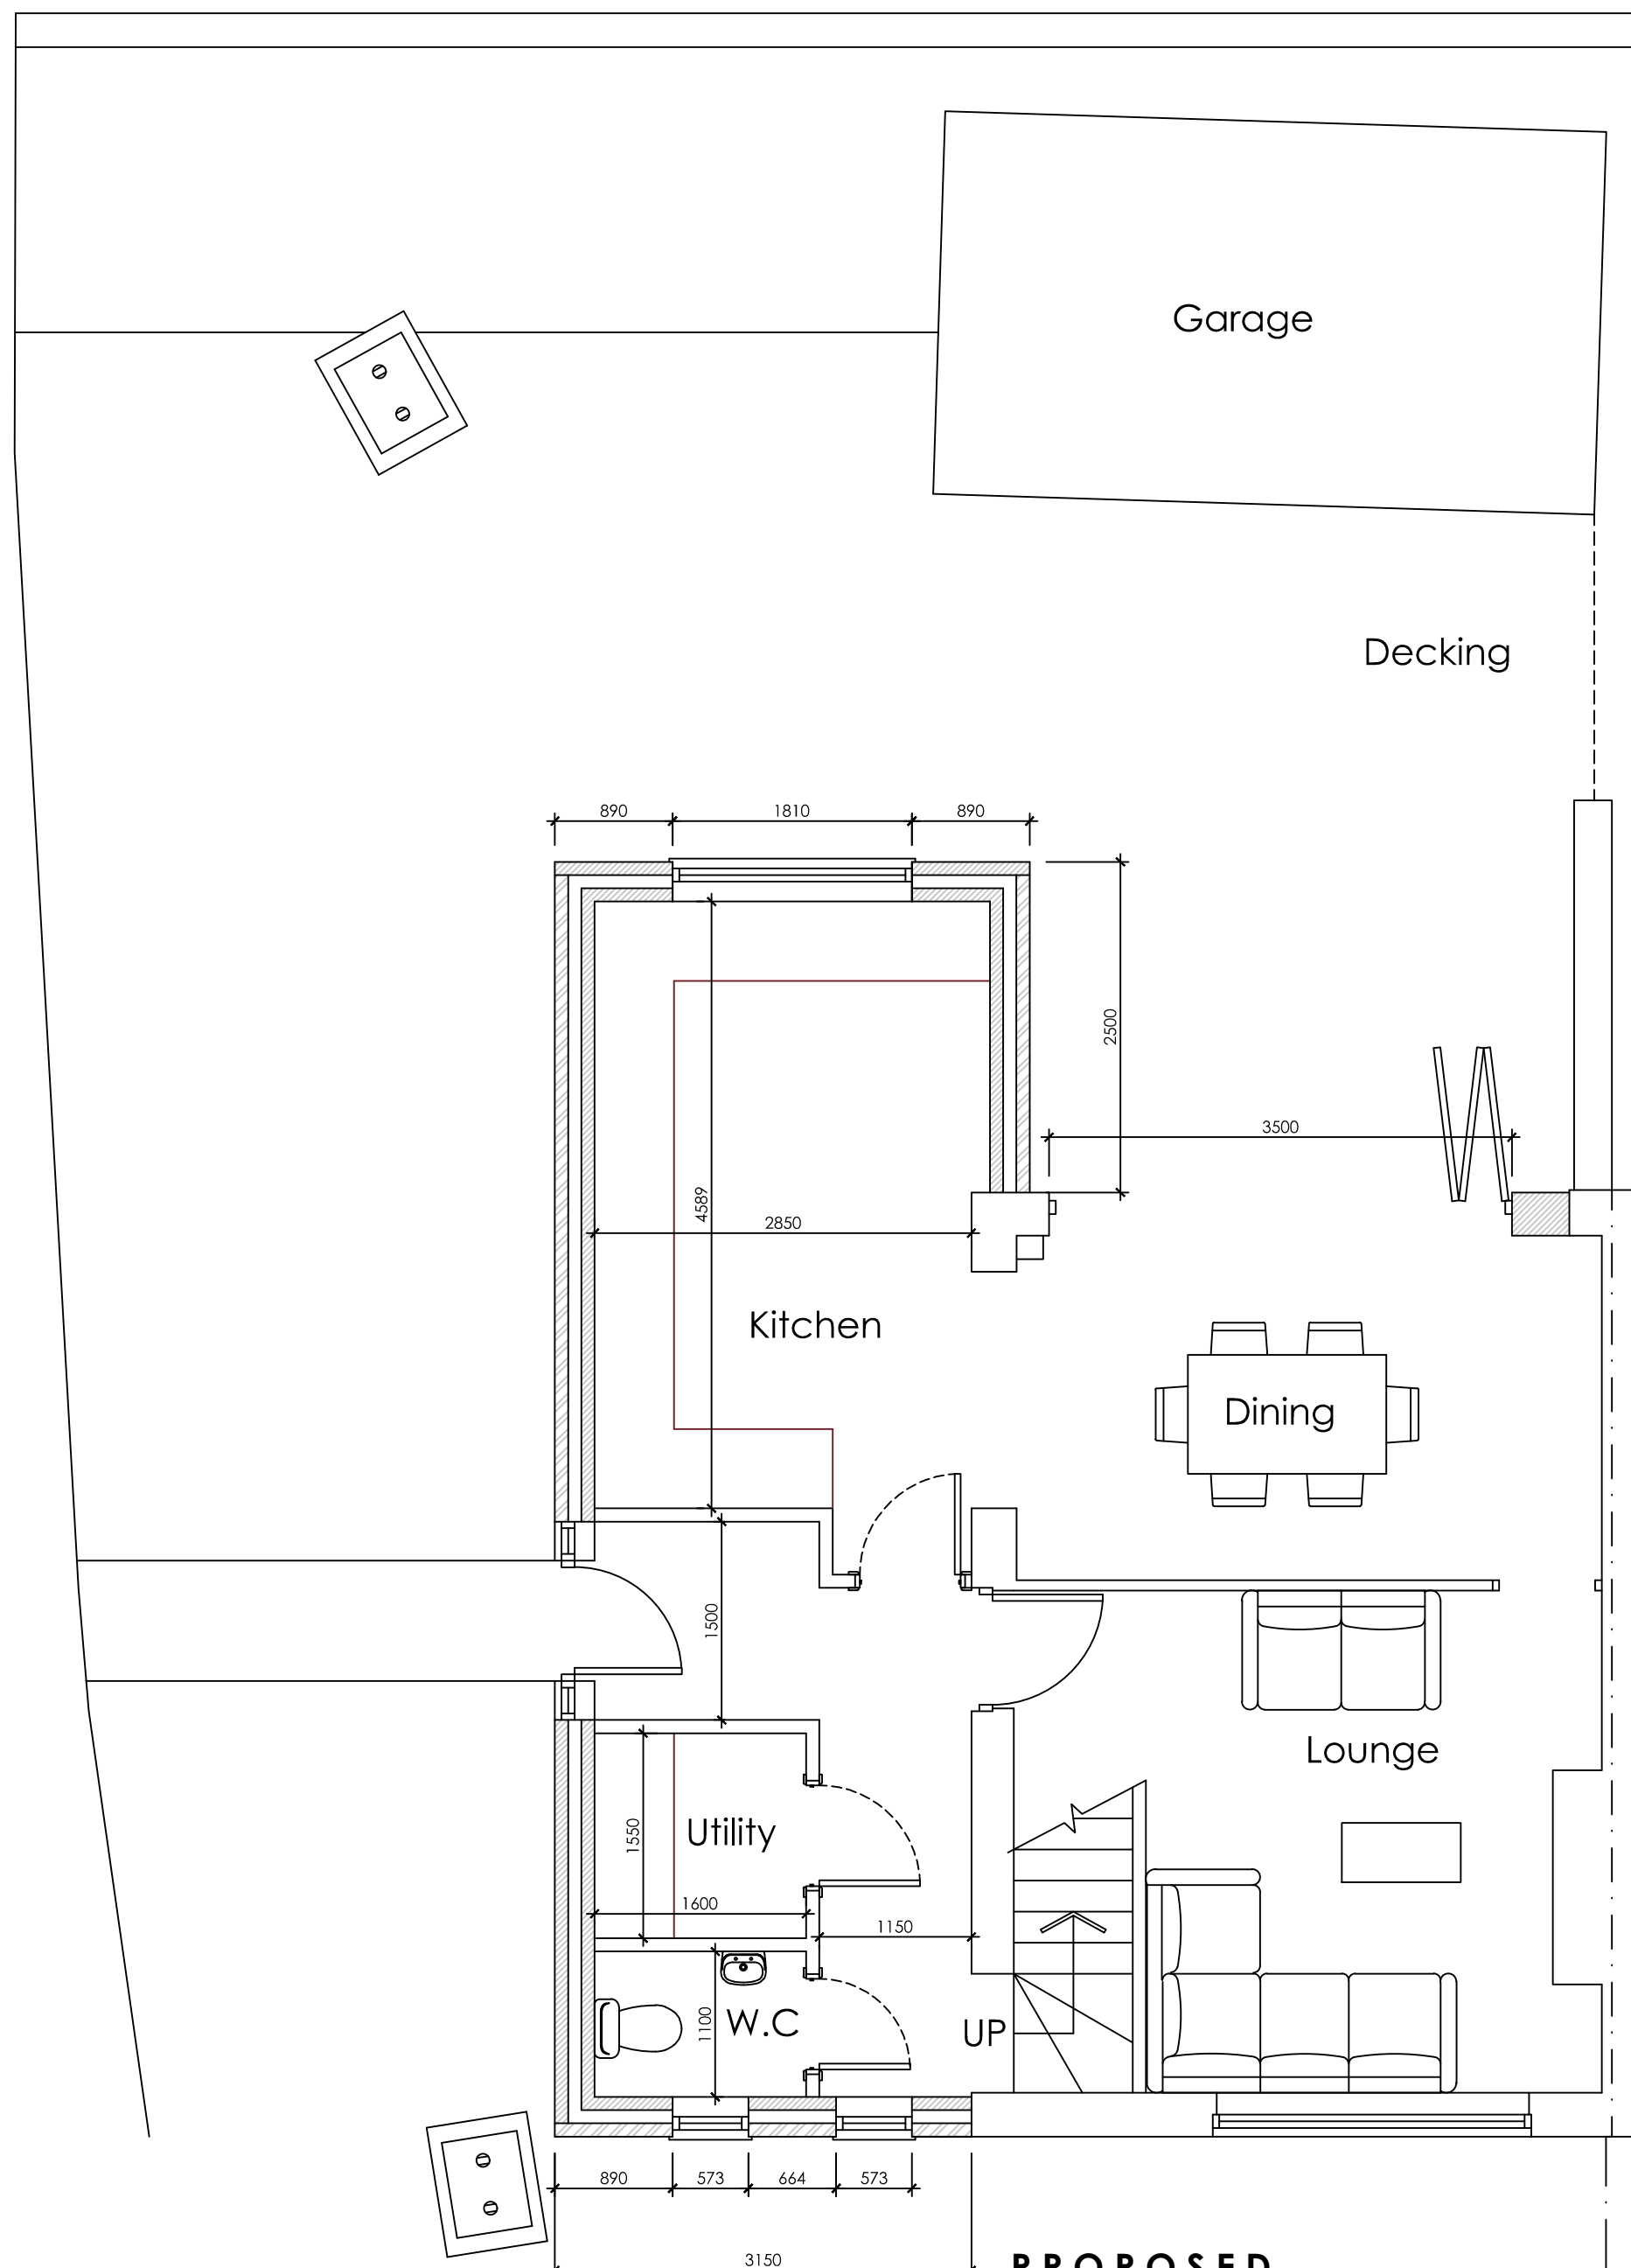


**PROPOSED
GROUND FLOOR PLAN**
SCALE 1:50

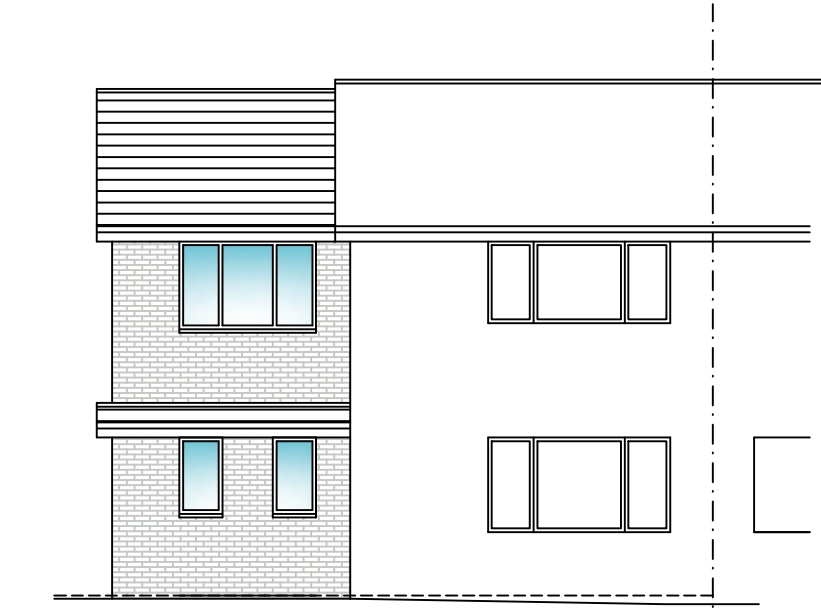


**PROPOSED
FRONT ELEVATION**
SCALE 1:100

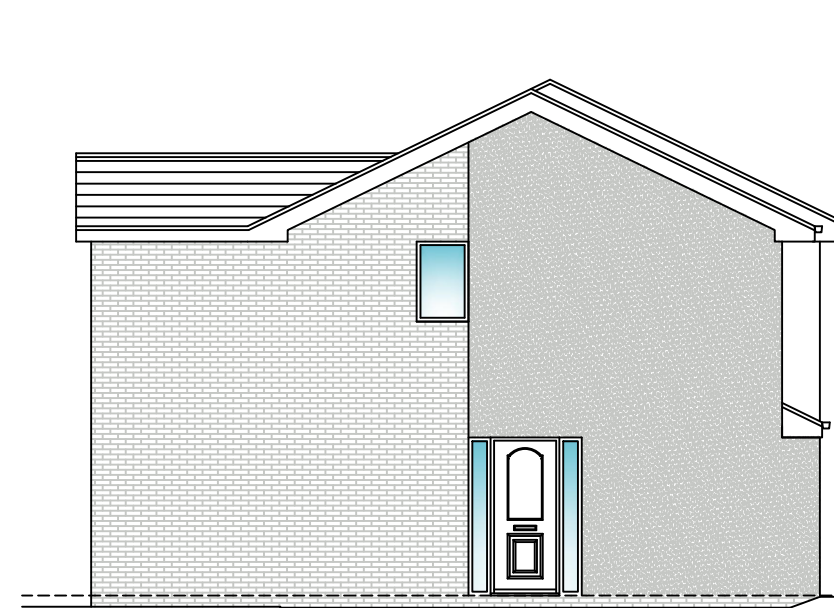


**PROPOSED
SIDE ELEVATION**
SCALE 1:100

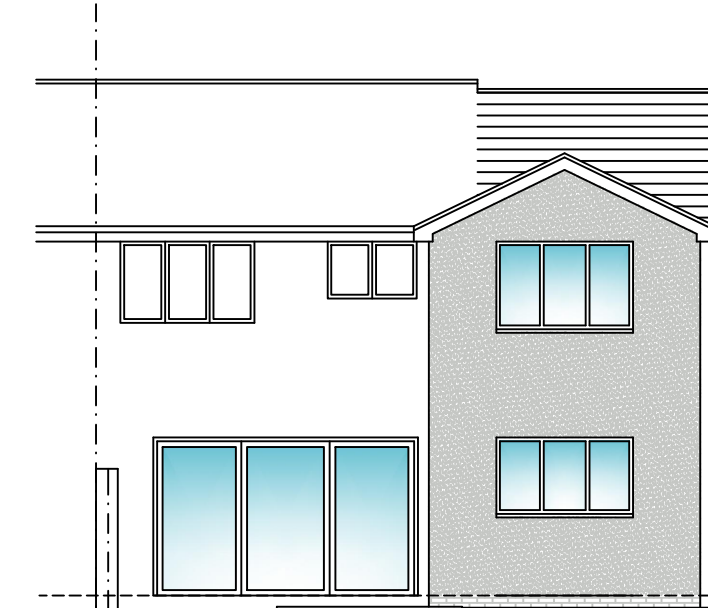

**PROPOSED
REAR ELEVATION**
SCALE 1:100

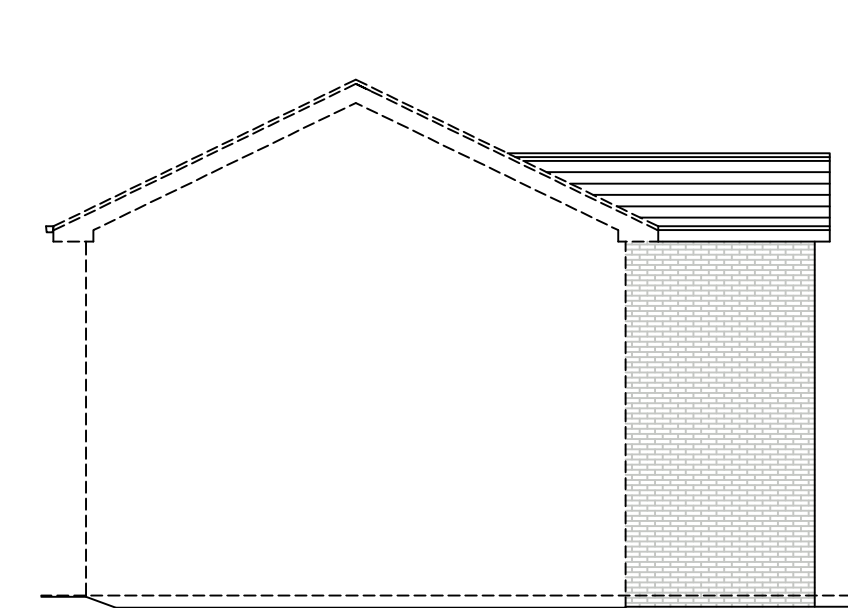

**PROPOSED
SIDE ELEVATION**
SCALE 1:100

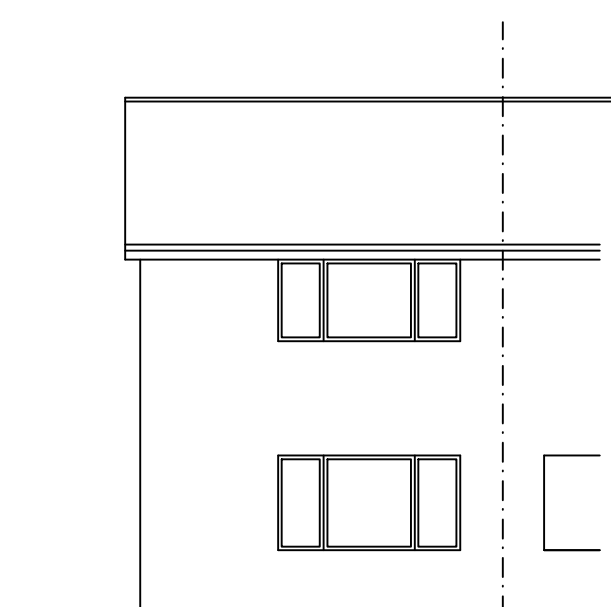


**EXISTING
FRONT ELEVATION**
SCALE 1:100




**EXISTING
SIDE ELEVATION**
SCALE 1:100




**EXISTING
REAR ELEVATION**
SCALE 1:100

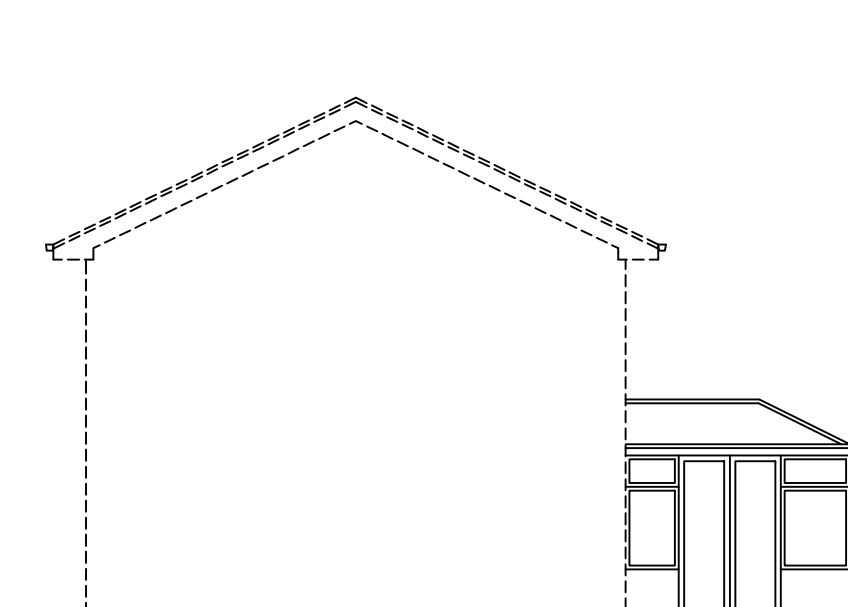


**EXISTING
SIDE ELEVATION**
SCALE 1:100

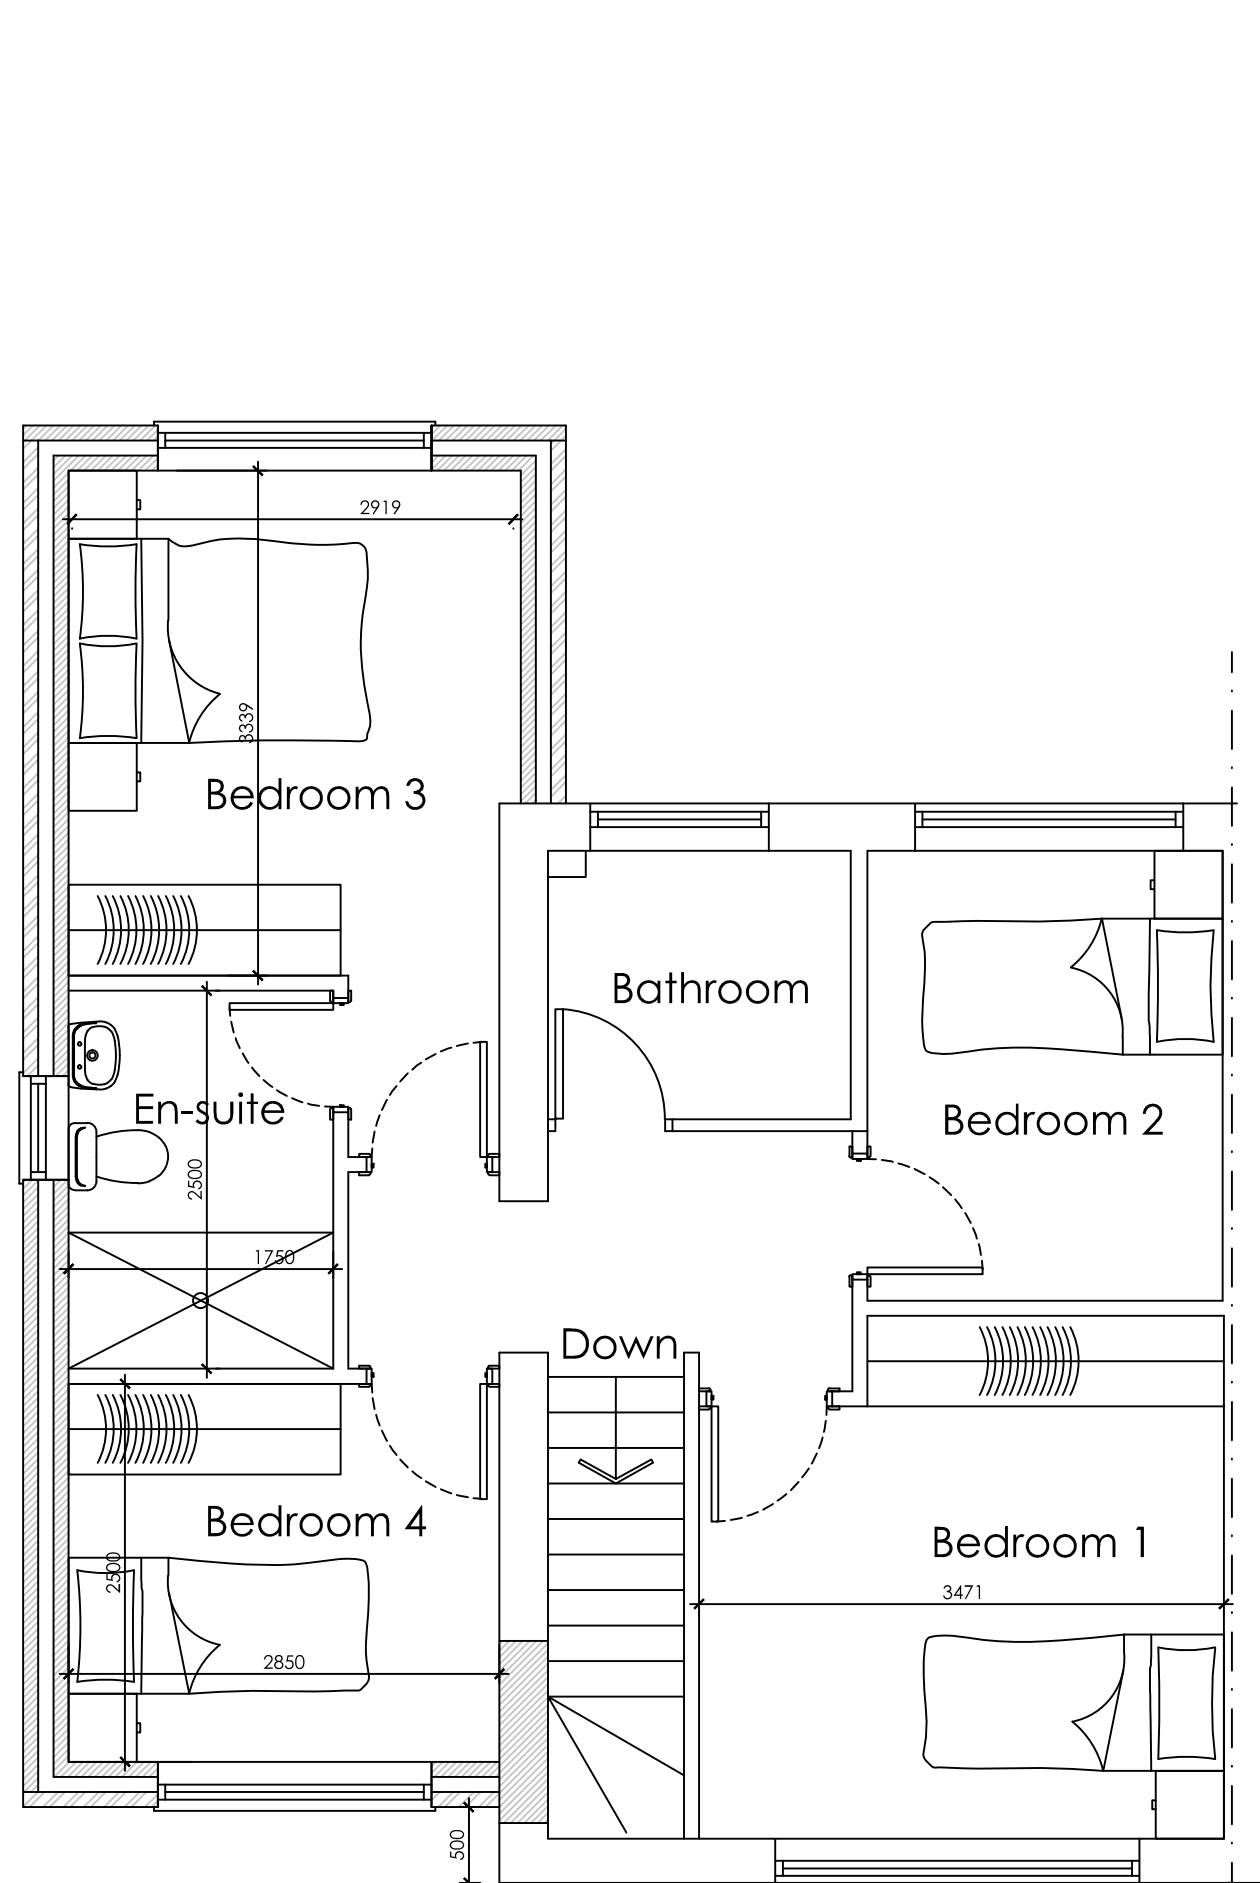


**PROPOSED
FIRST FLOOR PLAN**
SCALE 1:50

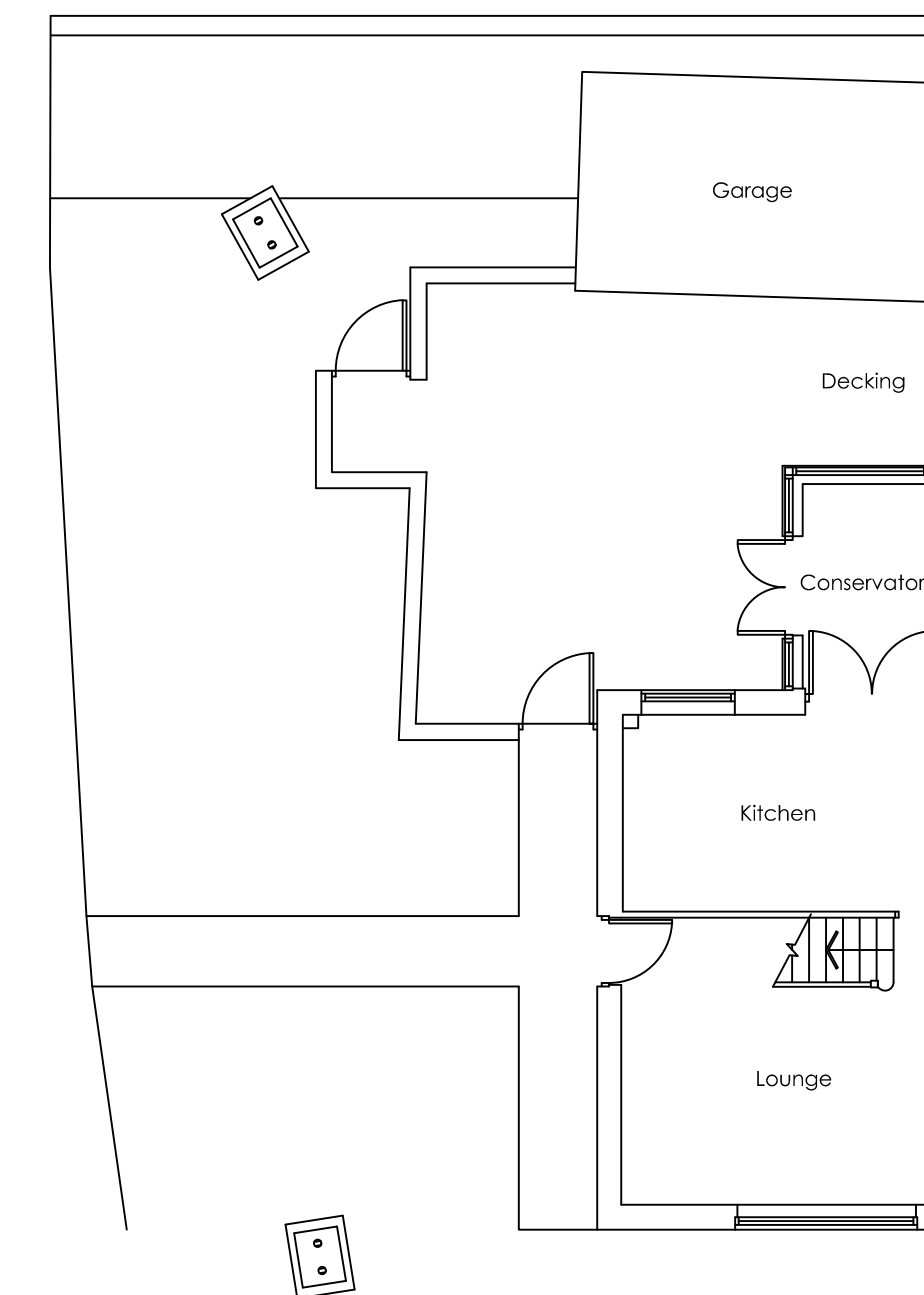

**EXISTING GROUND
FLOOR PLAN**
SCALE 1:100

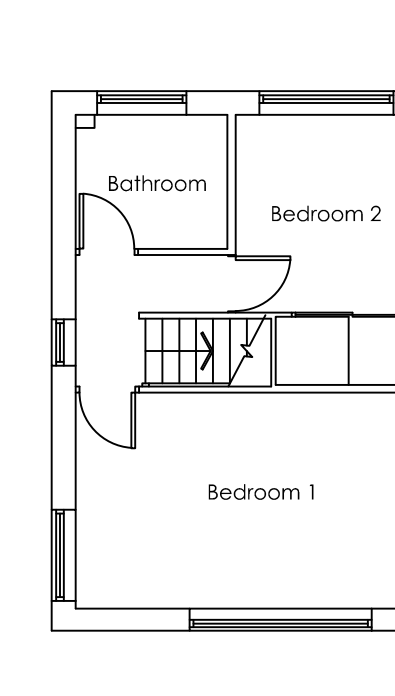

**EXISTING FIRST
FLOOR PLAN**
SCALE 1:100

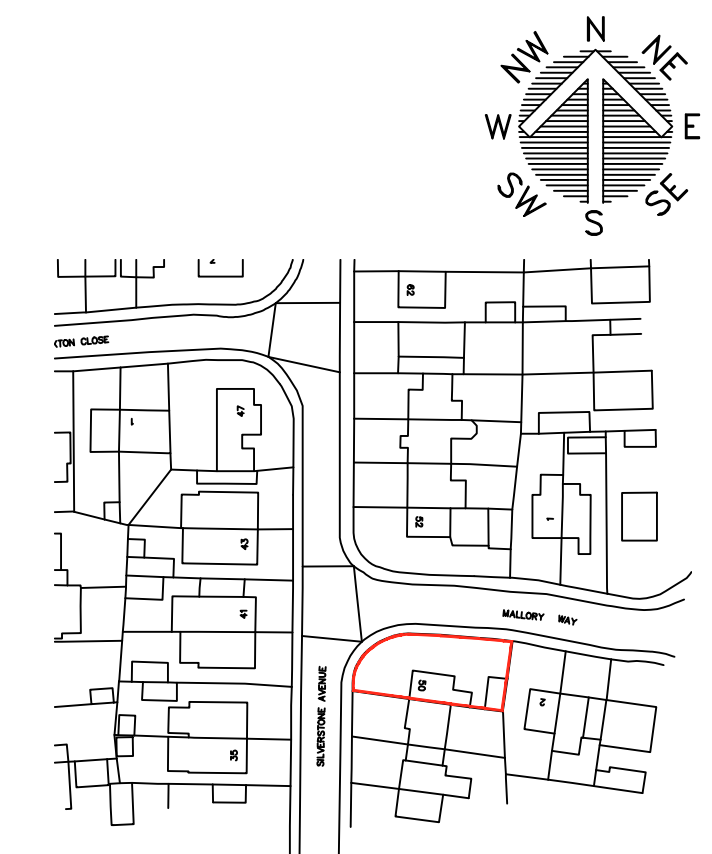

LOCATION PLAN
SCALE 1:1250

			OFFICE ONE, 34 VICTORIA ROAD, BARNLEY, S70 2BU			Phone: 01226 208482		
ARCHITECTURAL SERVICES			Email: info@whiteaguspартnership.co.uk			Web: www.whiteaguspартnership.co.uk		
Project.			Client.					
PROPOSED WORKS AT 50 SILVERSTONE AVENUE BARNLEY S72 8LY			MR TIM ROIDL					
Drawing Title.			Date.		Scale.			
PLANS AND ELEVATIONS			NOVEMBER 2022		1:50 & 1:100 @ A1			
Ref.			22-142		Dwg. No.		01	
							Rev.	
							B	
Date	Suffix	Description	Date	Suffix	Description	Date	Suffix	Description
06/01/2022	A	REVISED TO CLIENT REQUIREMENTS						
12/01/2023	B	REVISED TO CLIENT REQUIREMENTS						