




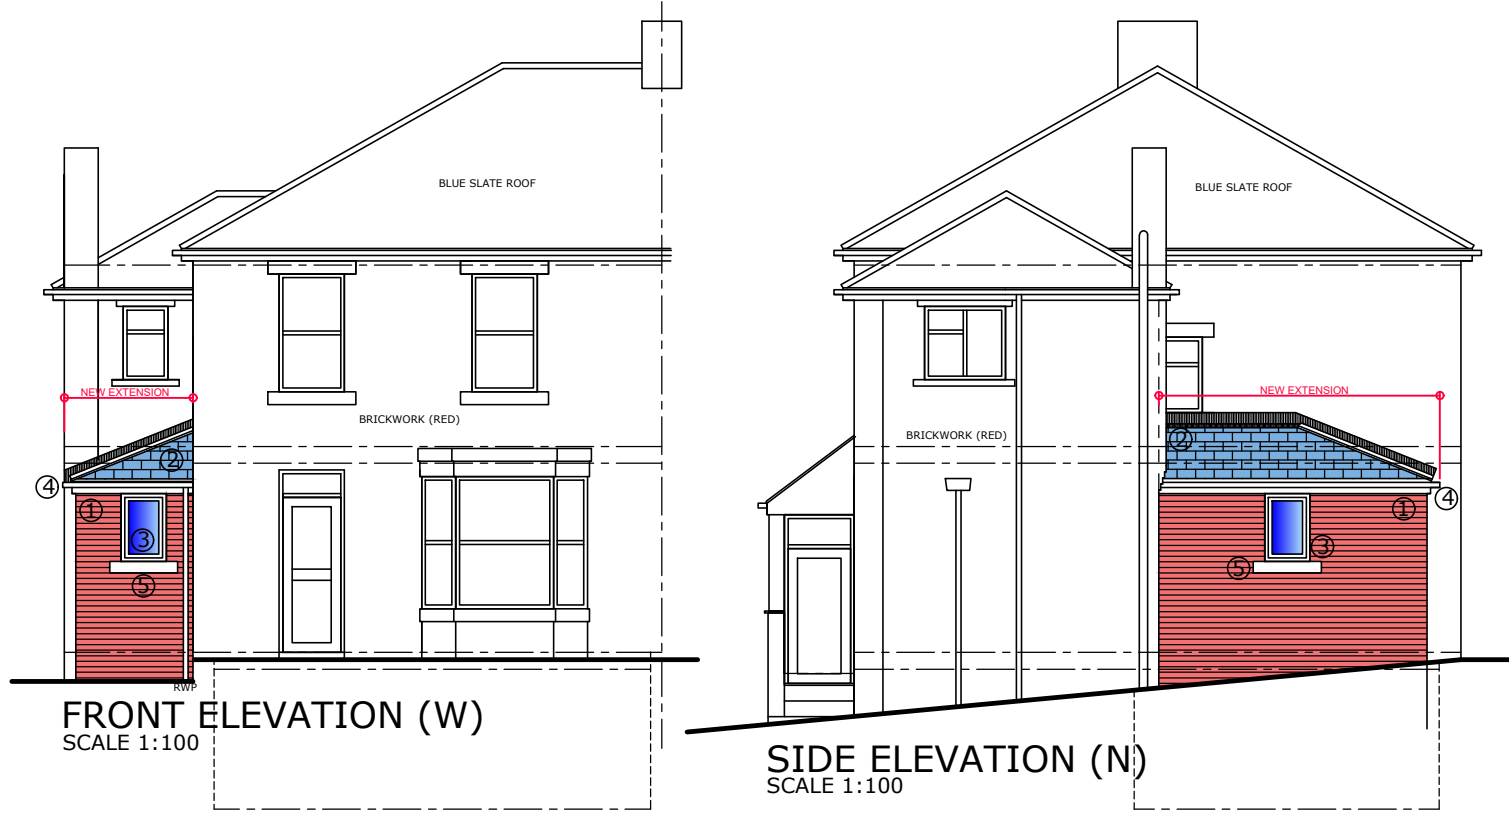


- MATERIALS
1. BRICKWORK TO MATCH EXISTING
 2. ROOF SLATE TO MATCH EXISTING
 3. UPVC WINDOWS TO MATCH EXISTING
 4. RW GOODS, FASCIA & SOFFITS TME.
 5. STONE CILLS TME

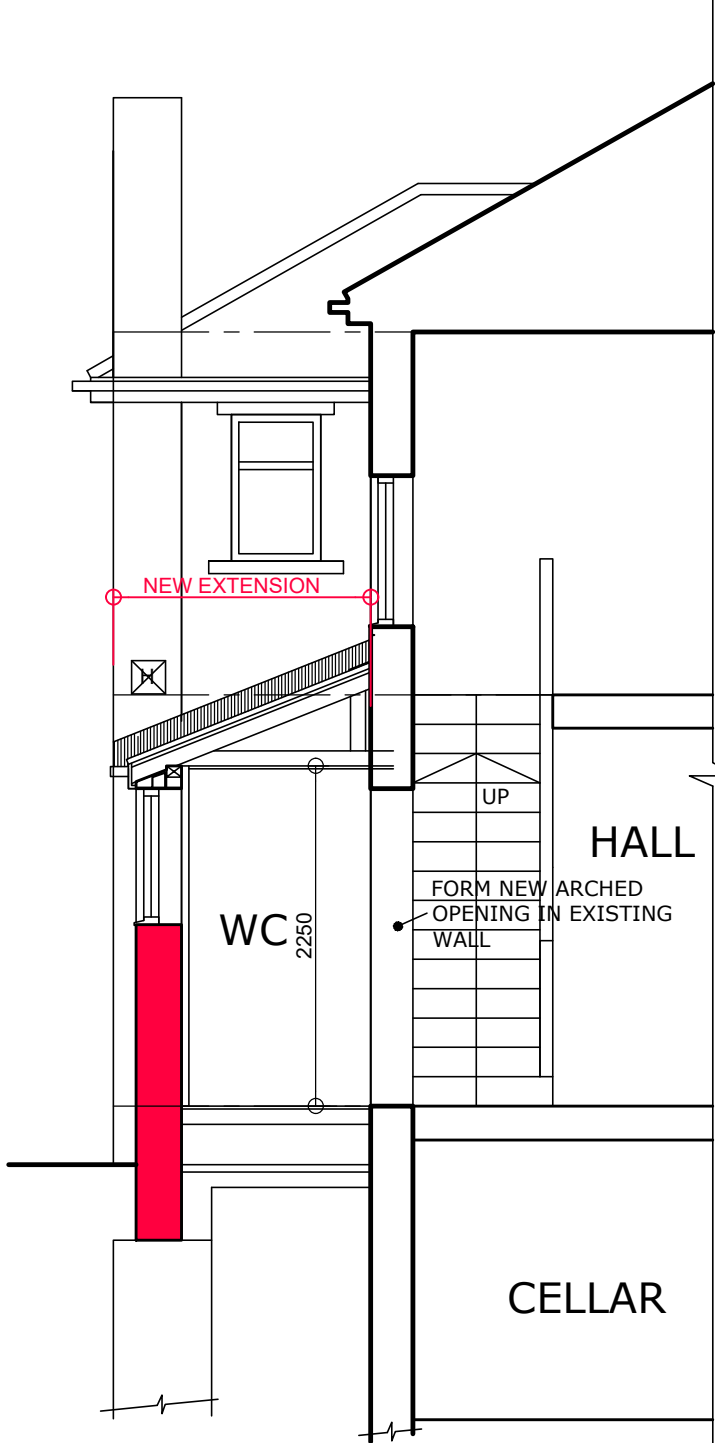


TYPICAL SECTION
SCALE 1:50

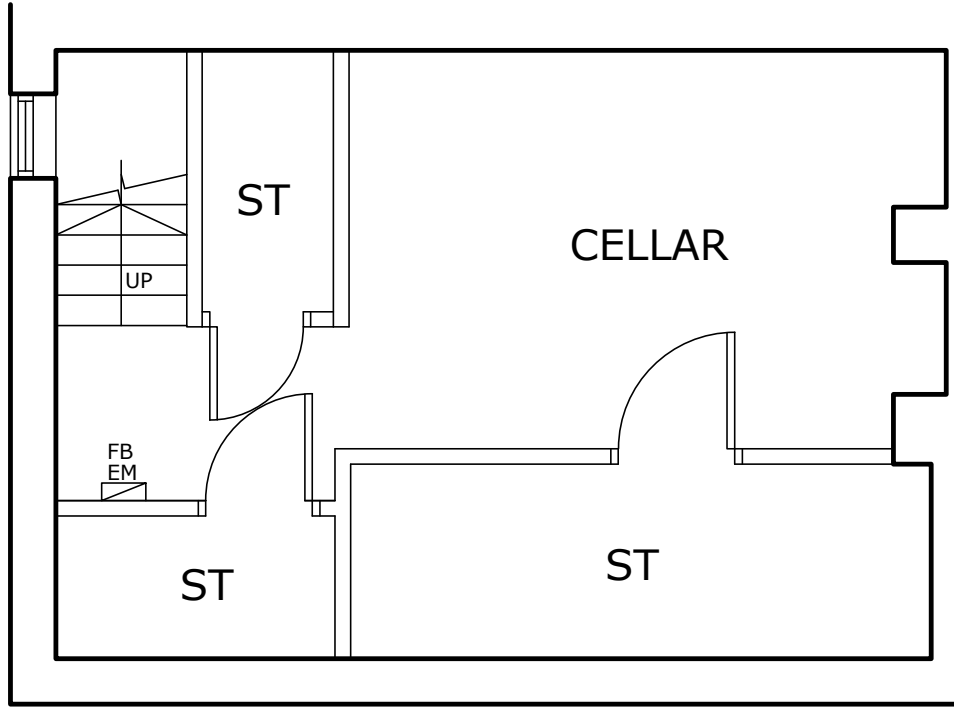


CELLAR PLAN
SCALE 1:50

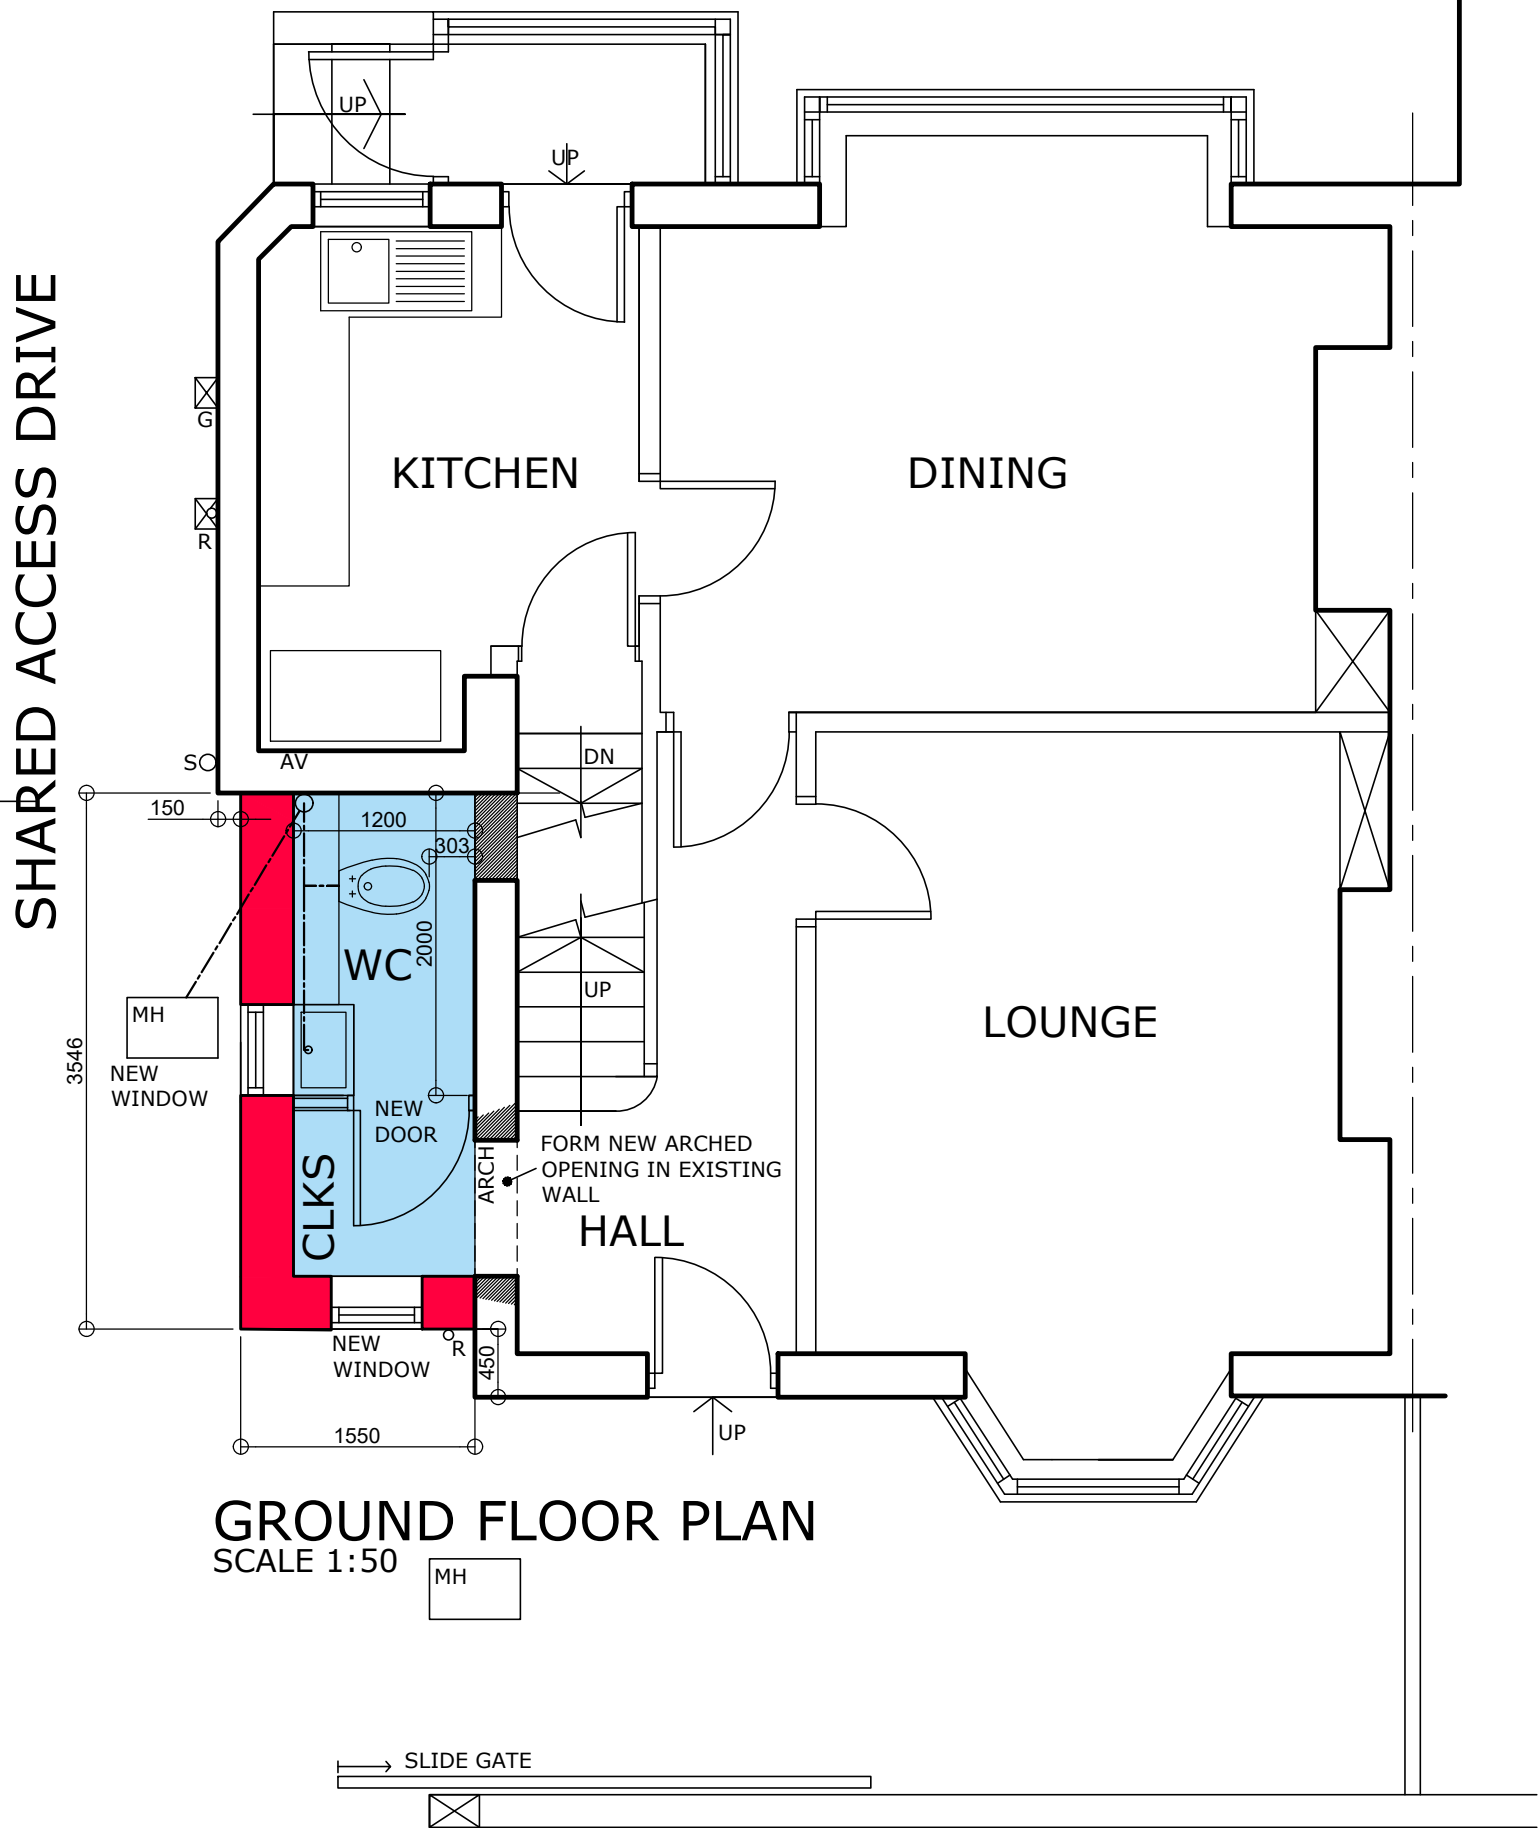


GROUND FLOOR PLAN
SCALE 1:50

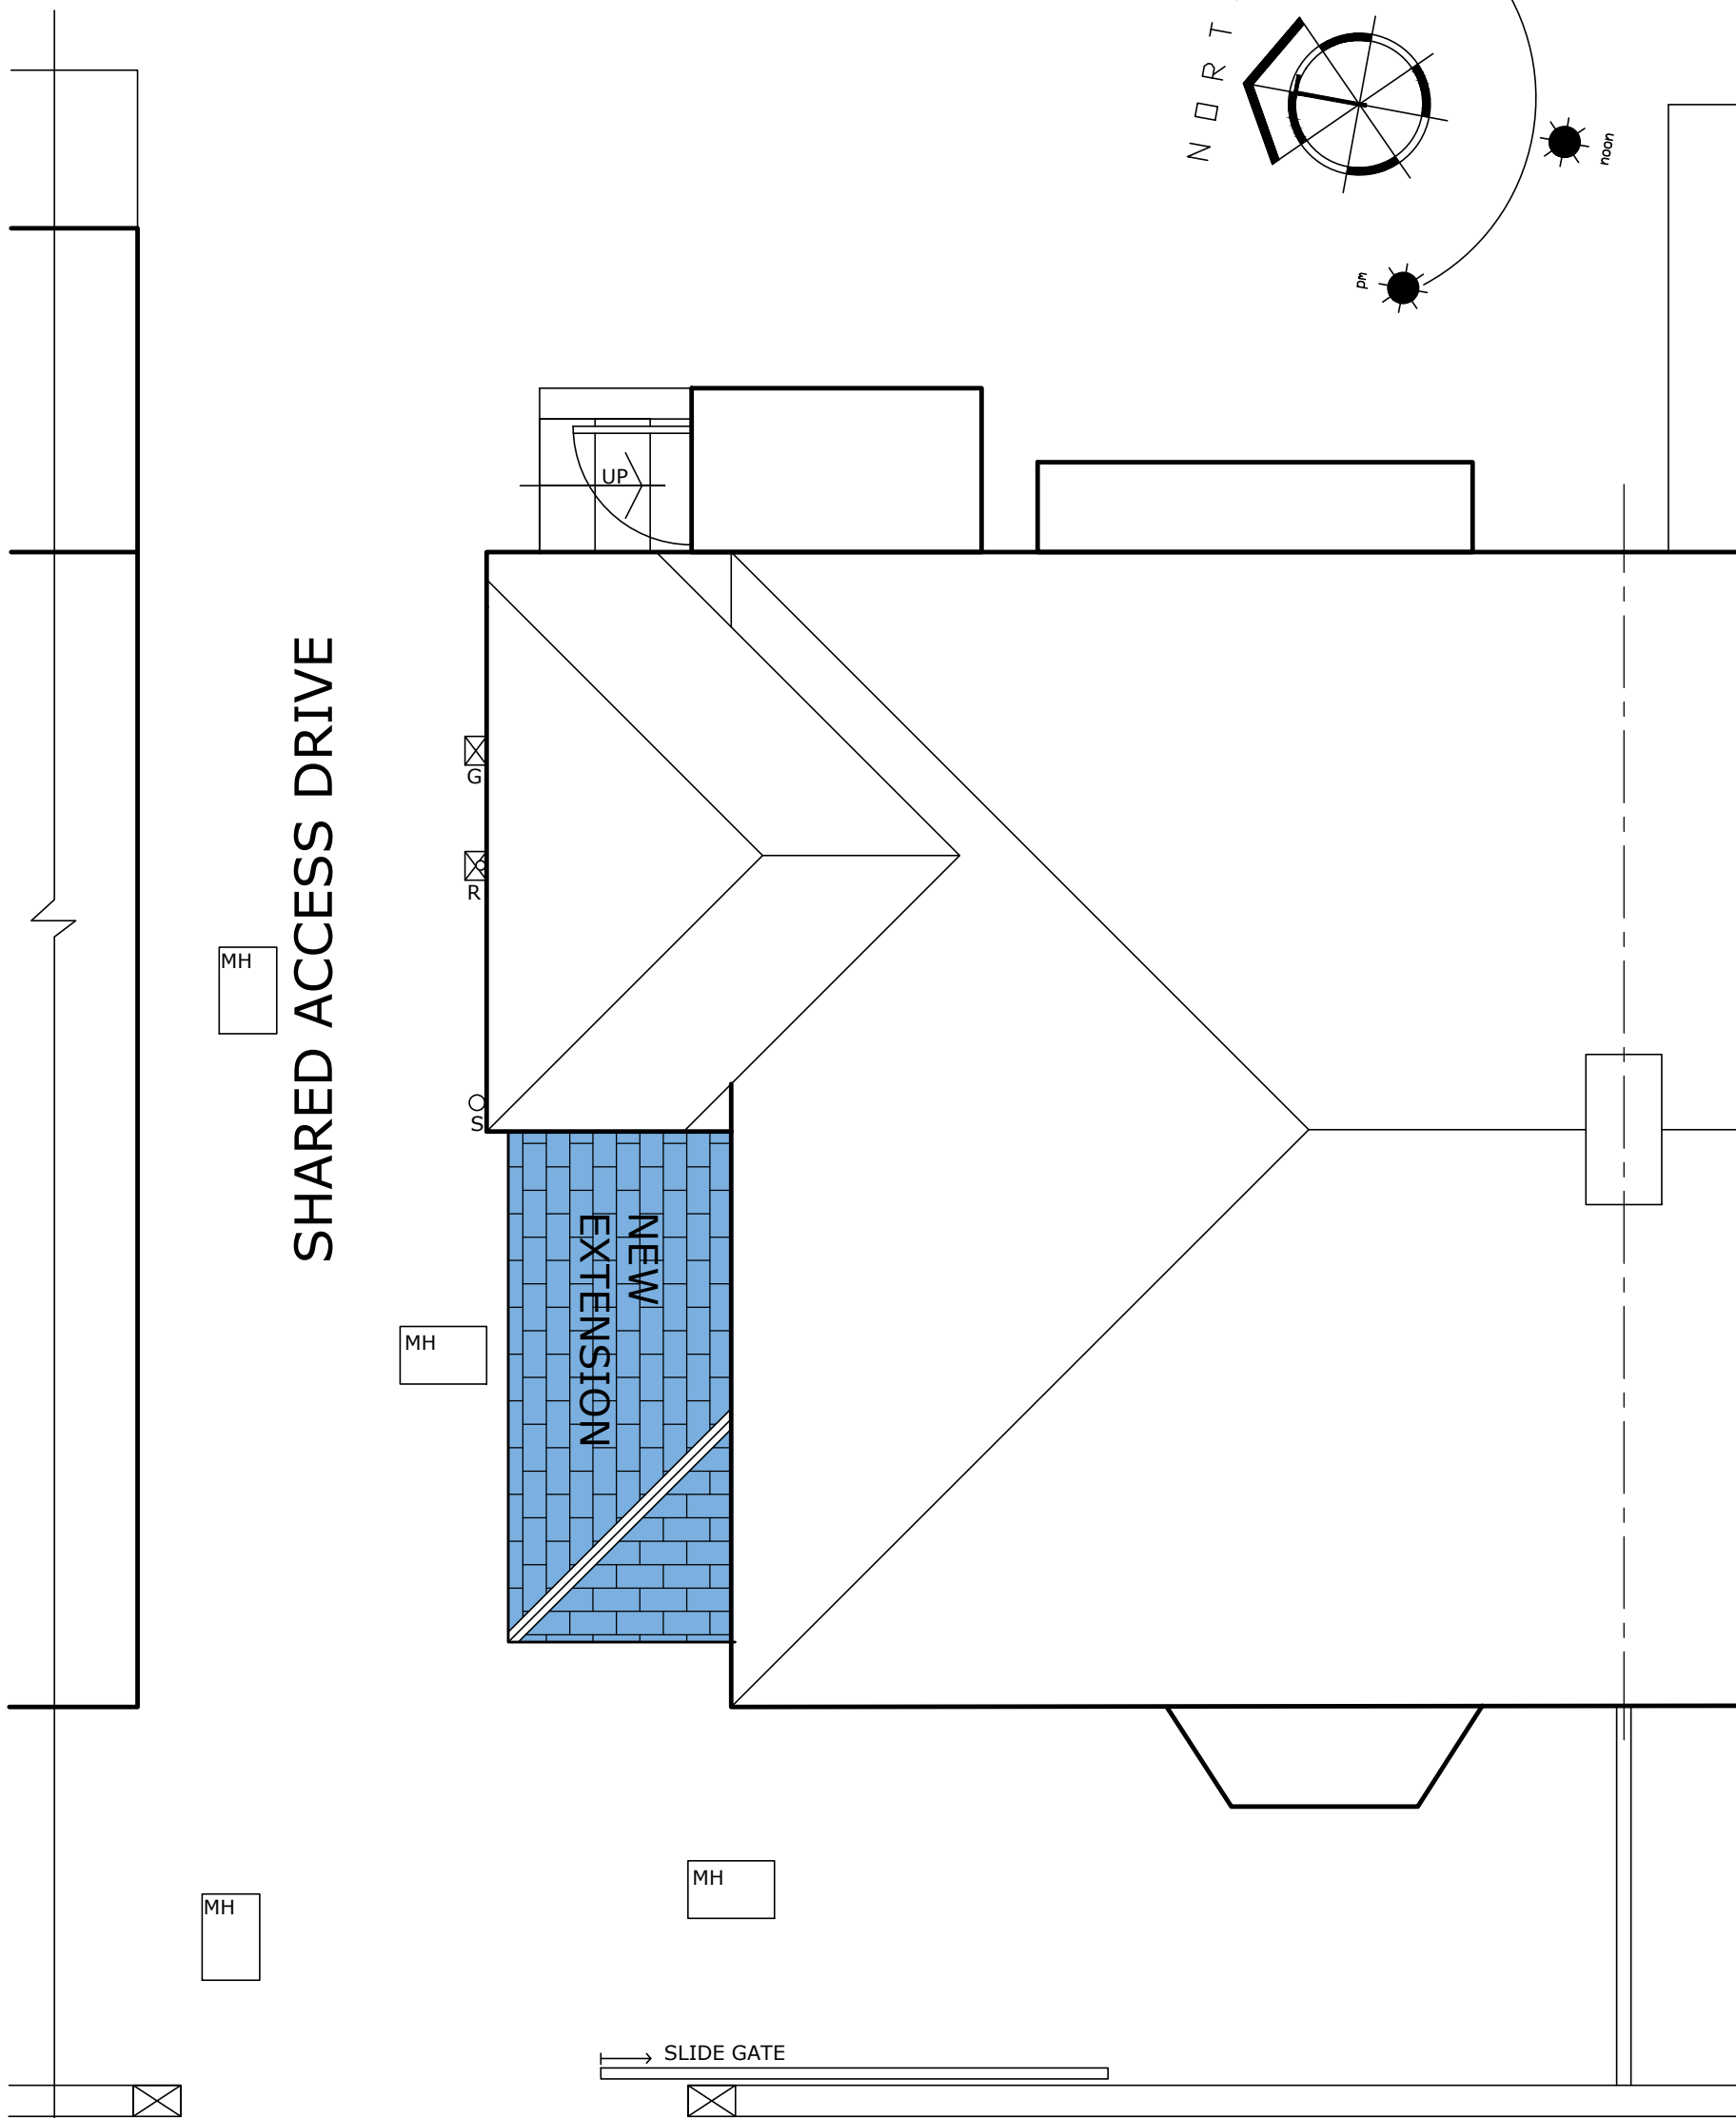

SITE PLAN
SCALE 1:100

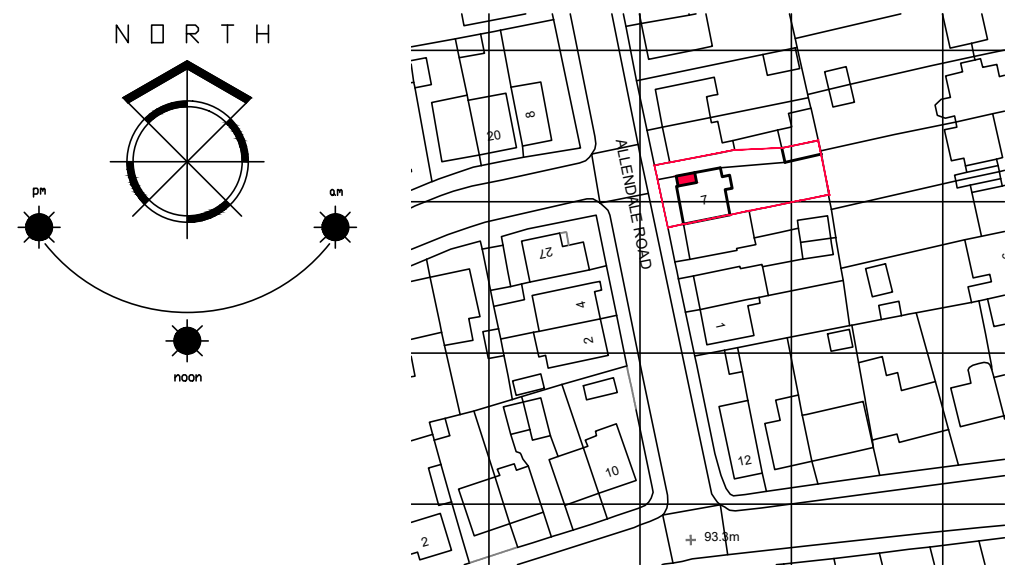


LOCATION PLAN
SCALE 1:1250

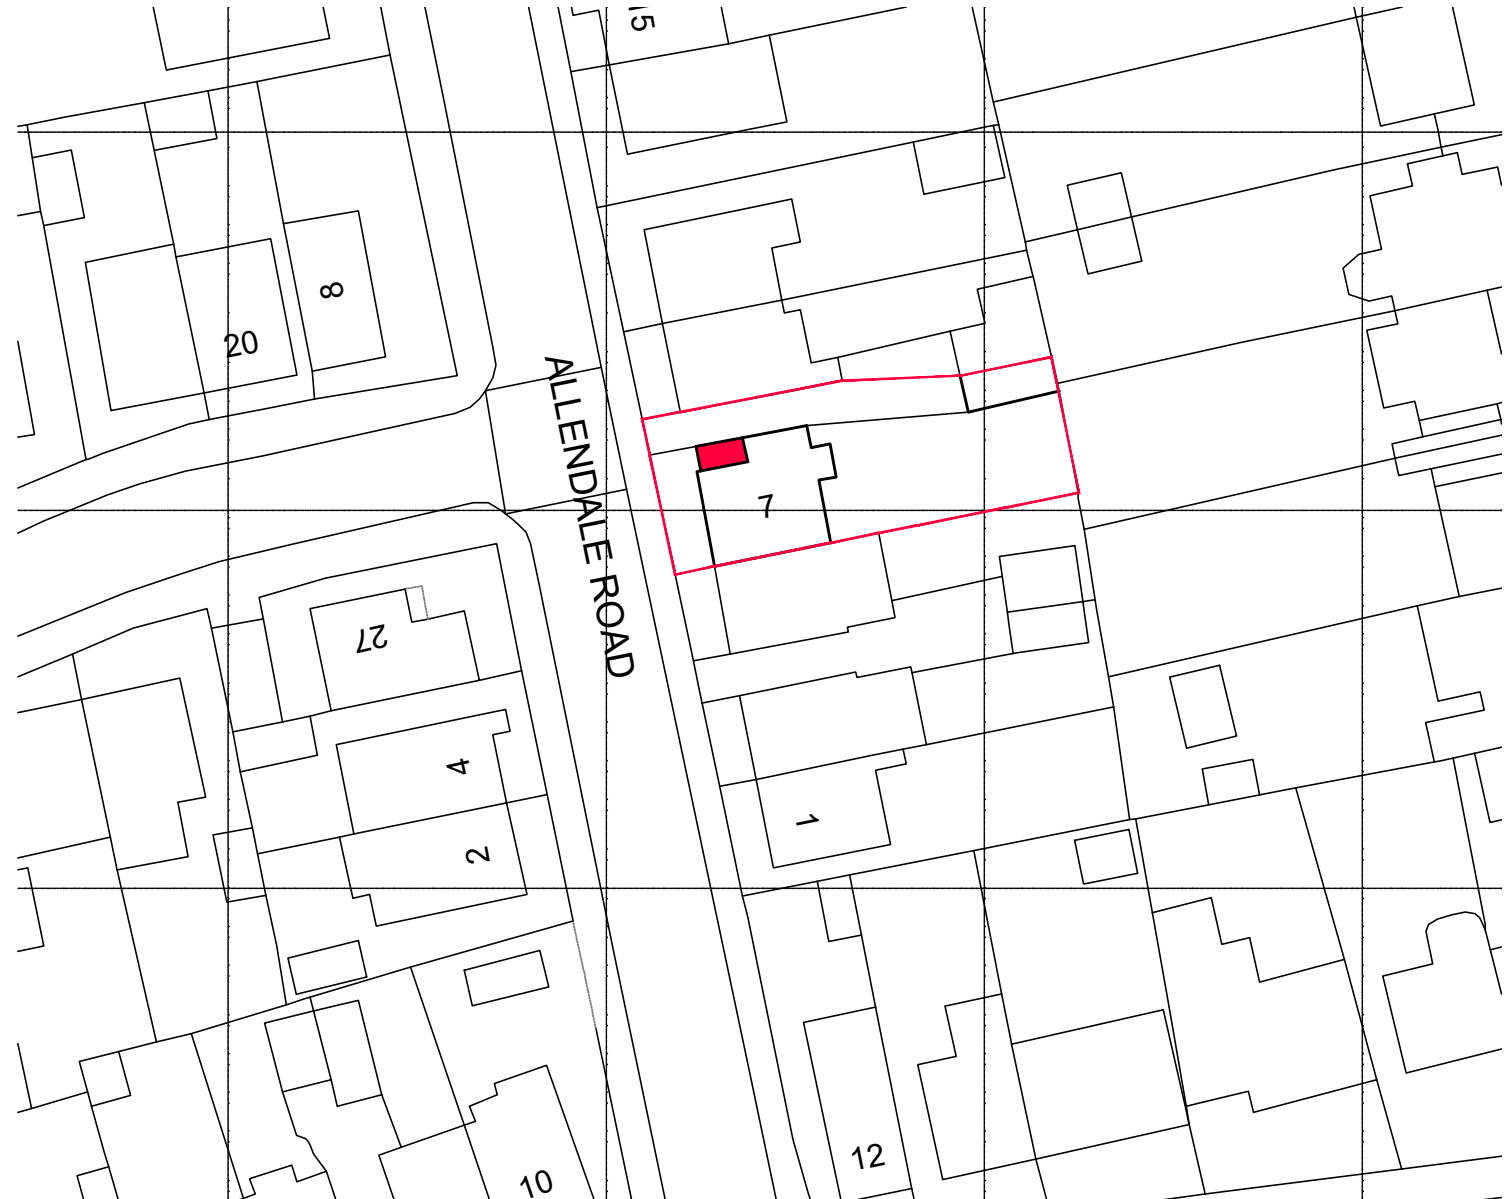

BLOCK PLAN
SCALE 1:500



SITE PLAN
SCALE 1:200

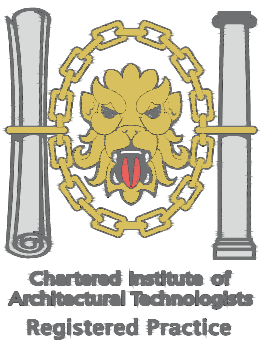

1. THIS DRAWING AND THE COPYRIGHTS AND PATENTS THEREIN ARE THE PROPERTY OF NYP ARCHITECTURAL SERVICES LTD. REGISTERED IN ENGLAND AND WALES No. 4631338 AND MAY BE USED OR REPRODUCED ONLY UNDER CONTRACT.
2. CONTRACTORS AND SUB-CONTRACTORS MUST CHECK AND AGREE ALL DIMENSIONS BEFORE PREPARING SHOP DRAWINGS OR COMMENCING WORK ON SITE.
3. CONTRACTORS ARE RESPONSIBLE FOR INFORMING THE DESIGNER OF ANY DISCREPANCY DISCOVERED ON THIS DRAWING OR BETWEEN THIS DRAWING AND ANY OTHER RELATED DOCUMENT ISSUED UNDER THE STANDARD FORM OF CONTRACT IN RESPECT OF THE WORK.
4. WRITTEN DIMENSIONS ONLY ARE TO BE USED FROM THIS DRAWING. IF IN ANY DOUBT ASK FOR CLARIFICATION.

Notes.

Revisions.

Date	Suffix	Description	Date	Suffix	Description

NYP ARCHITECTURAL SERVICES LIMITED

BBC, Innovation Way, Barnsley, S75 1JL. Tel: 01226 200989. E-mail: scott@nypas.co.uk / stephen@nypas.co.uk

Project.	7 ALLENDALE ROAD HONEYWELL BARNSELY, S75-1BL	Client.	L & R TRAMSS
Drawing Title.	PLANNING DRAWING PLANS, ELEVATIONS, SECTION & SITE PLAN	Date.	AUG 2023
Ref.	104-109	Scale.	AS INDICATED
Dwg. No.	02	Rev.	A

SHEET SIZE A1