




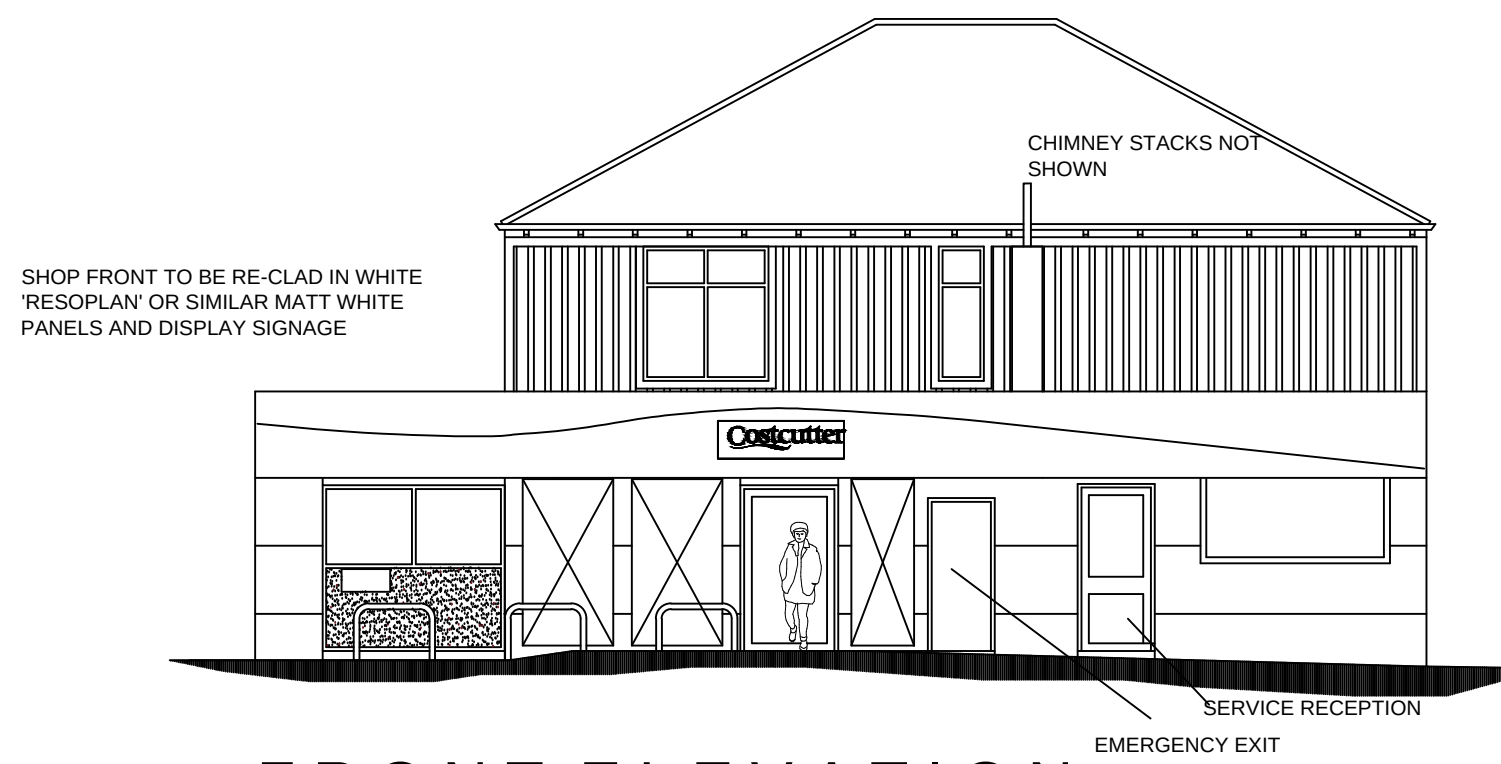

FRONT ELEVATION
AS PROPOSED

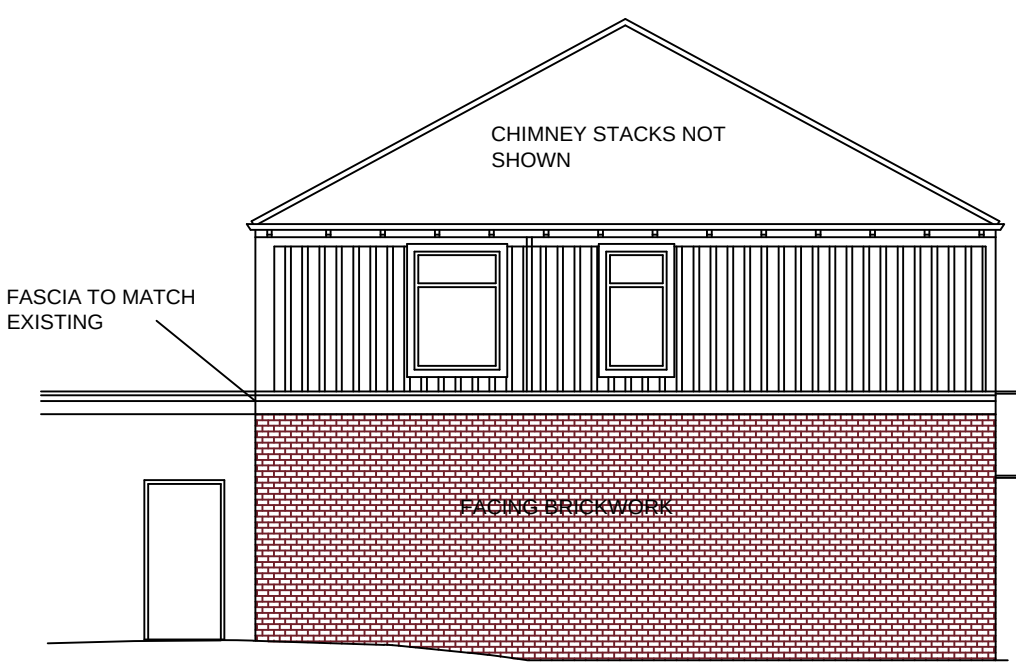


SIDE ELEVATION
AS PROPOSED

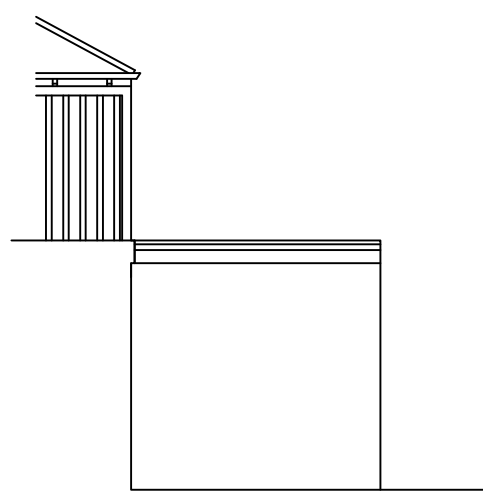


REAR ELEVATION
AS PROPOSED




FRONT ELEVATION
AS EXISTING

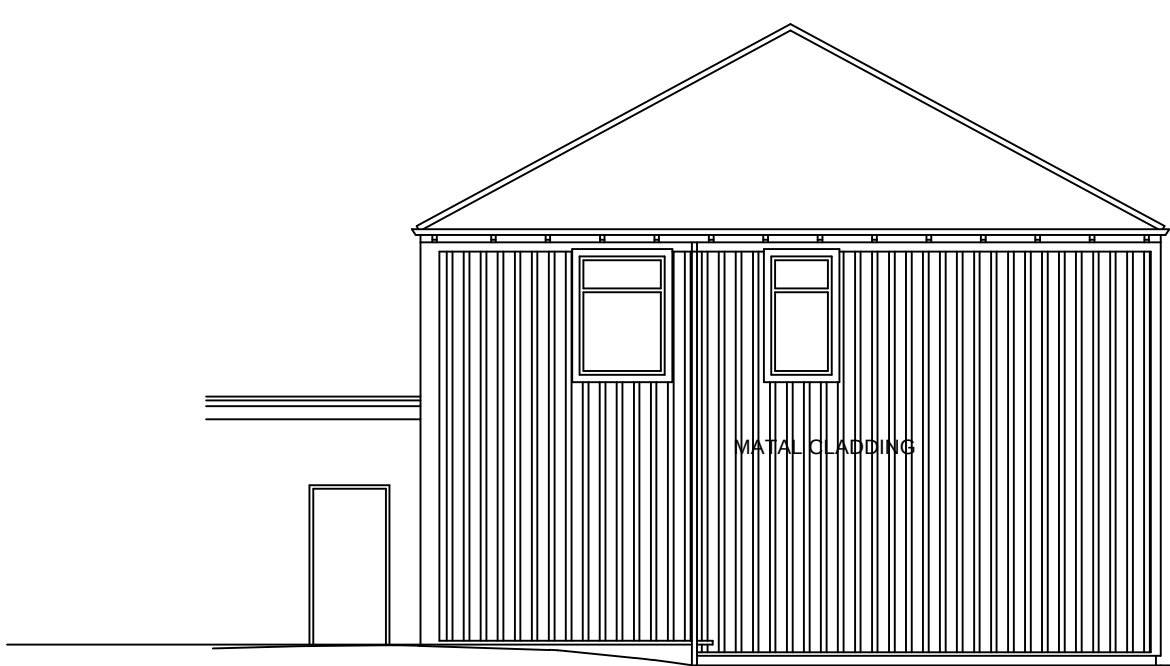


SIDE ELEVATION
AS EXISTING

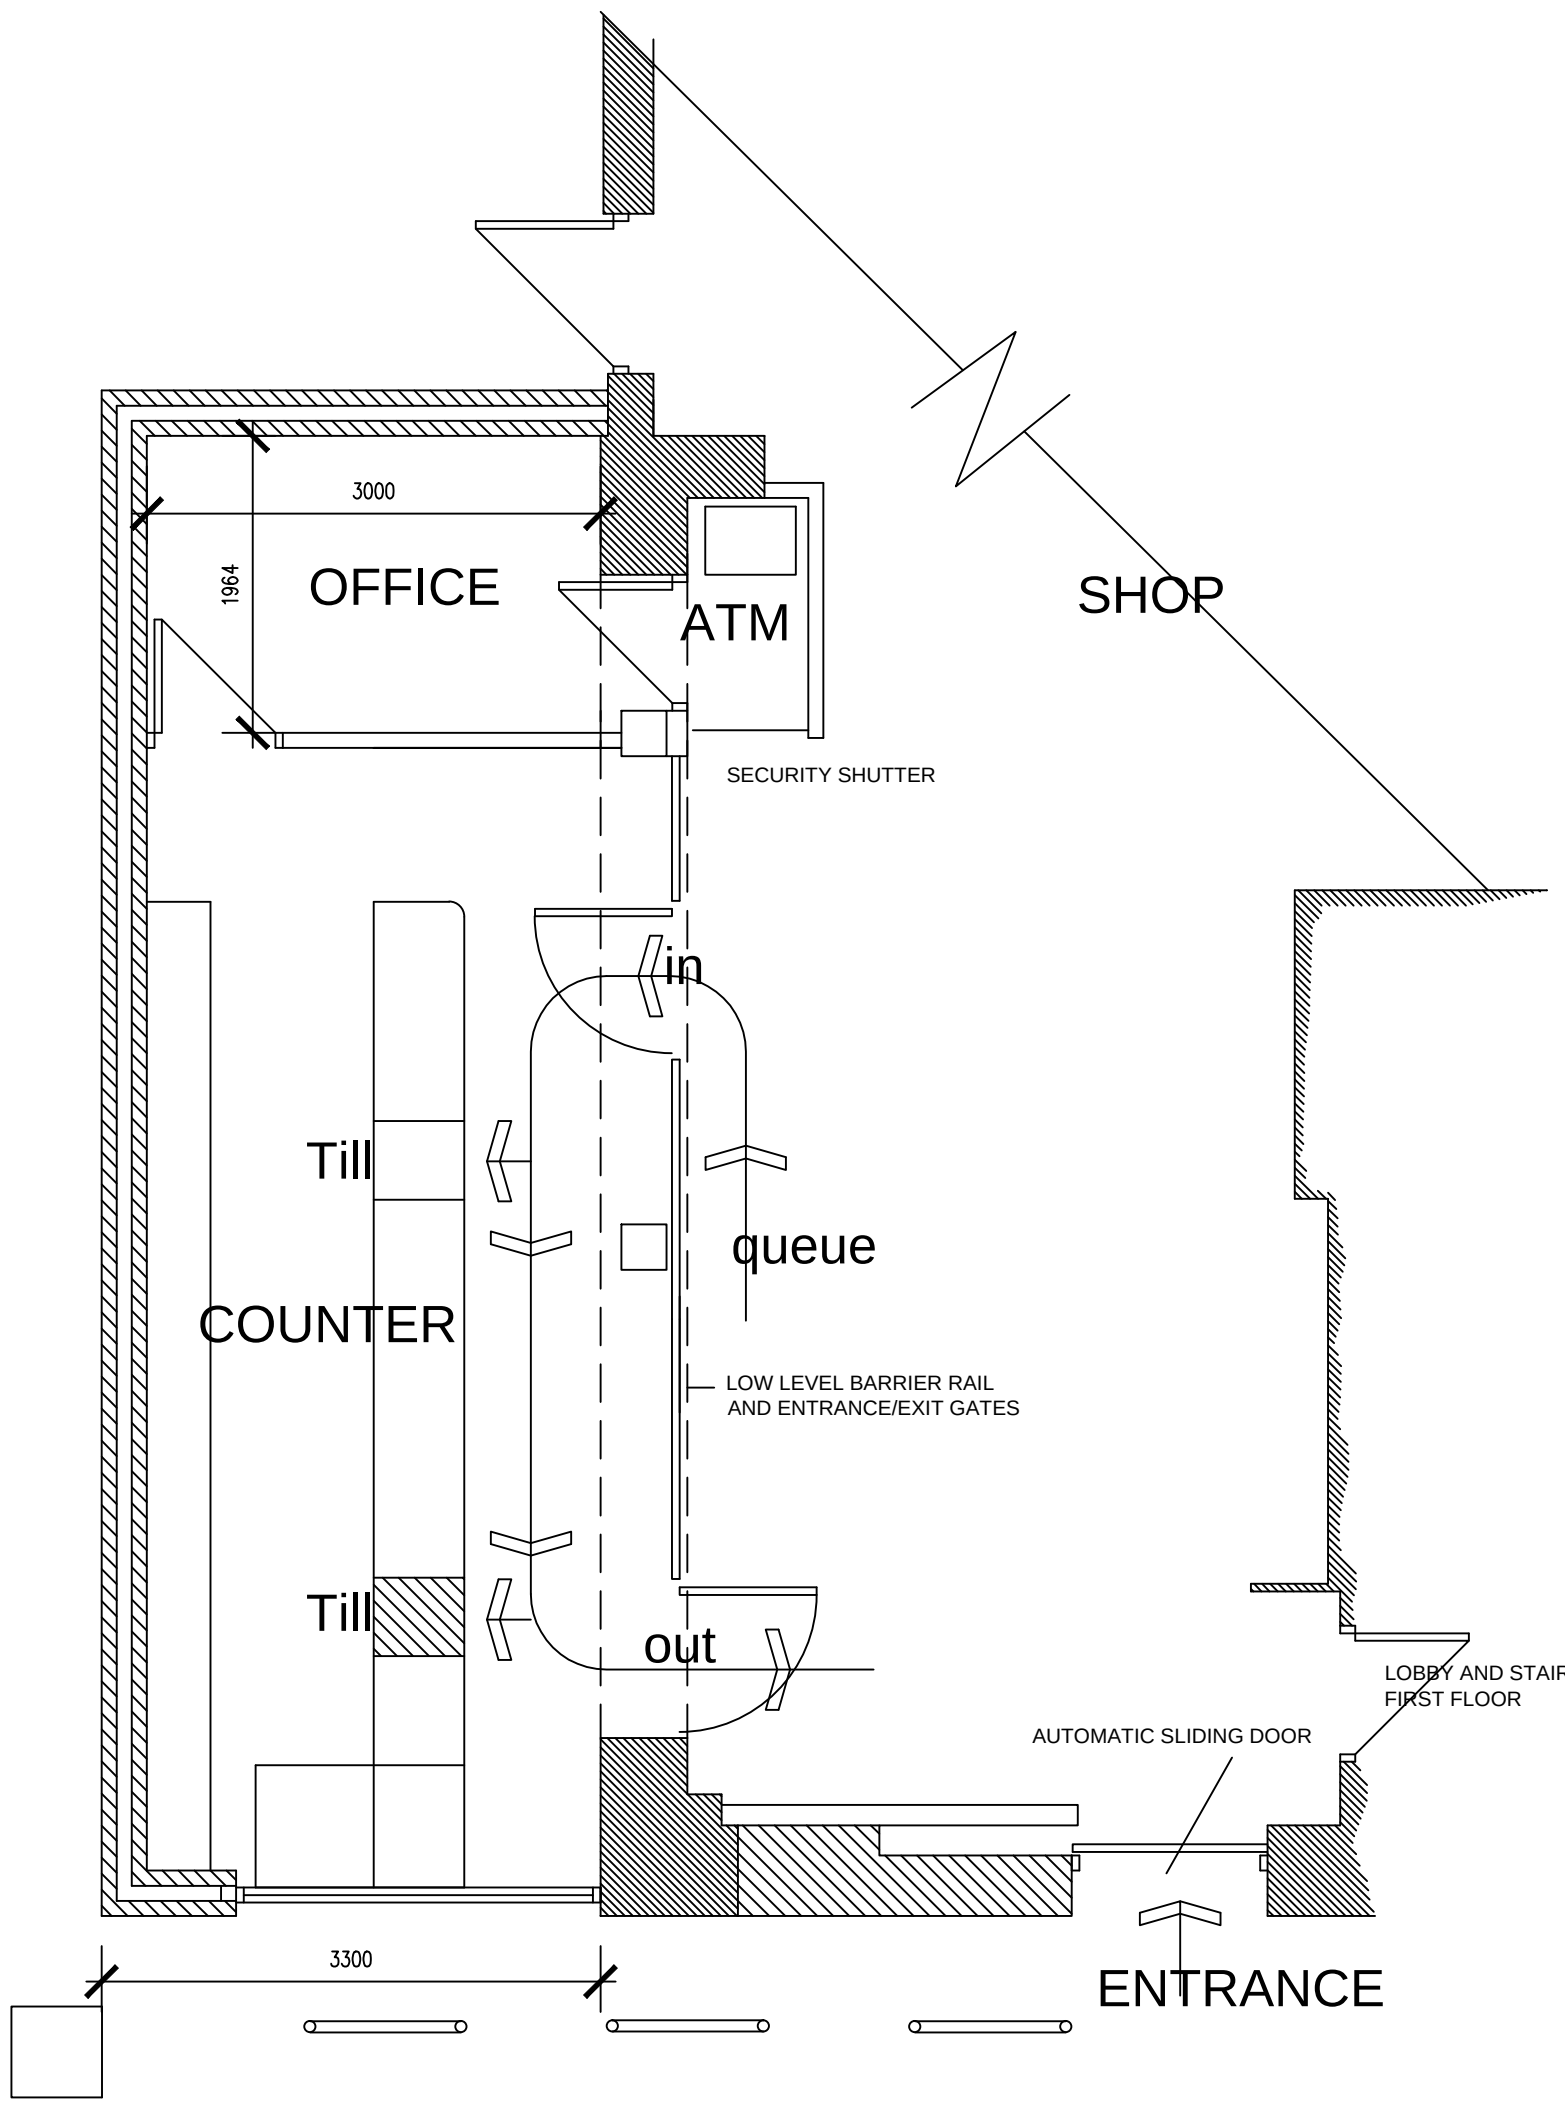

PLAN AS PROPOSED

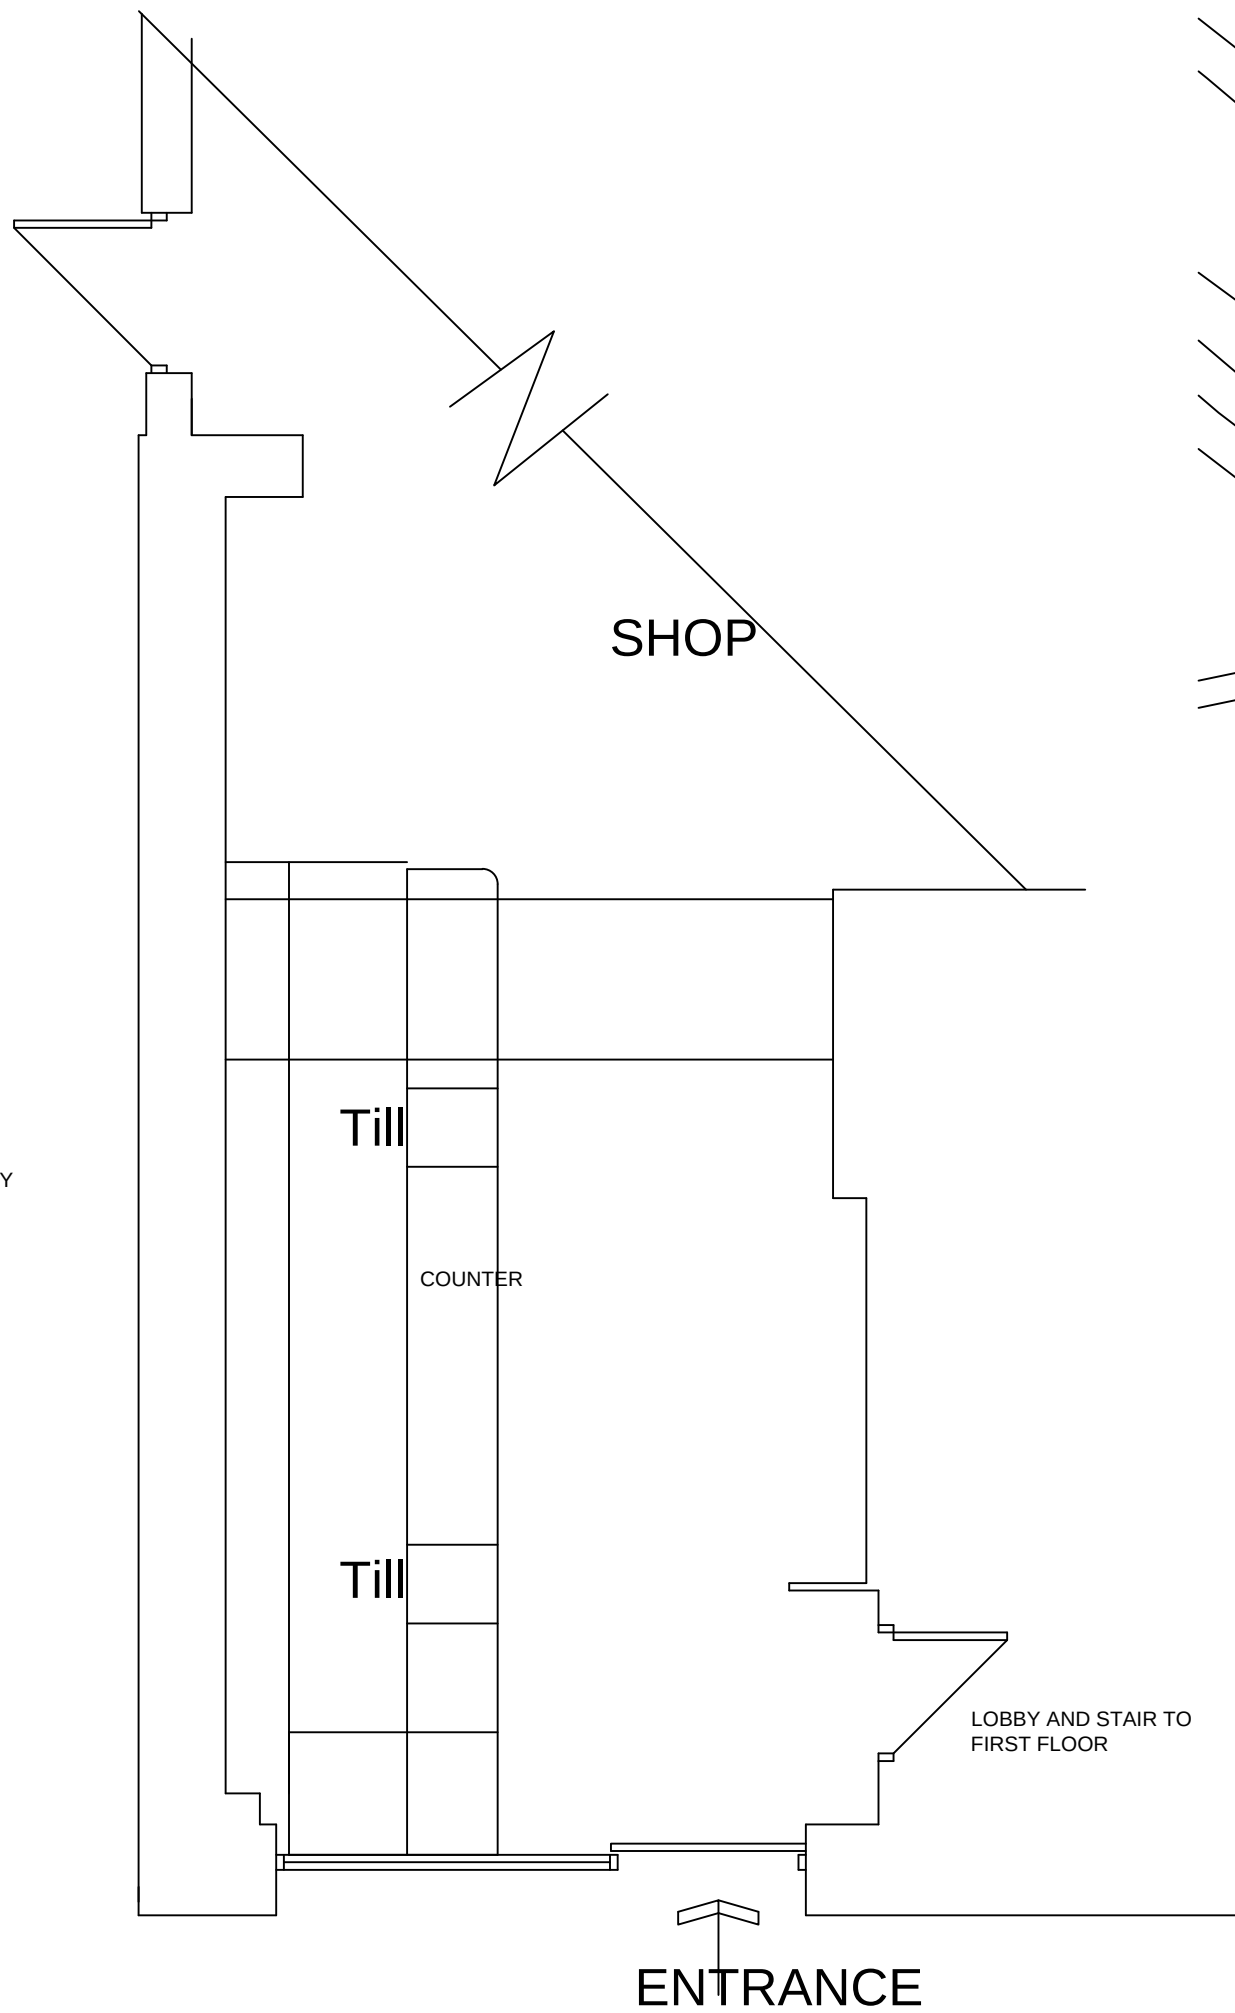

PLAN AS EXISTING

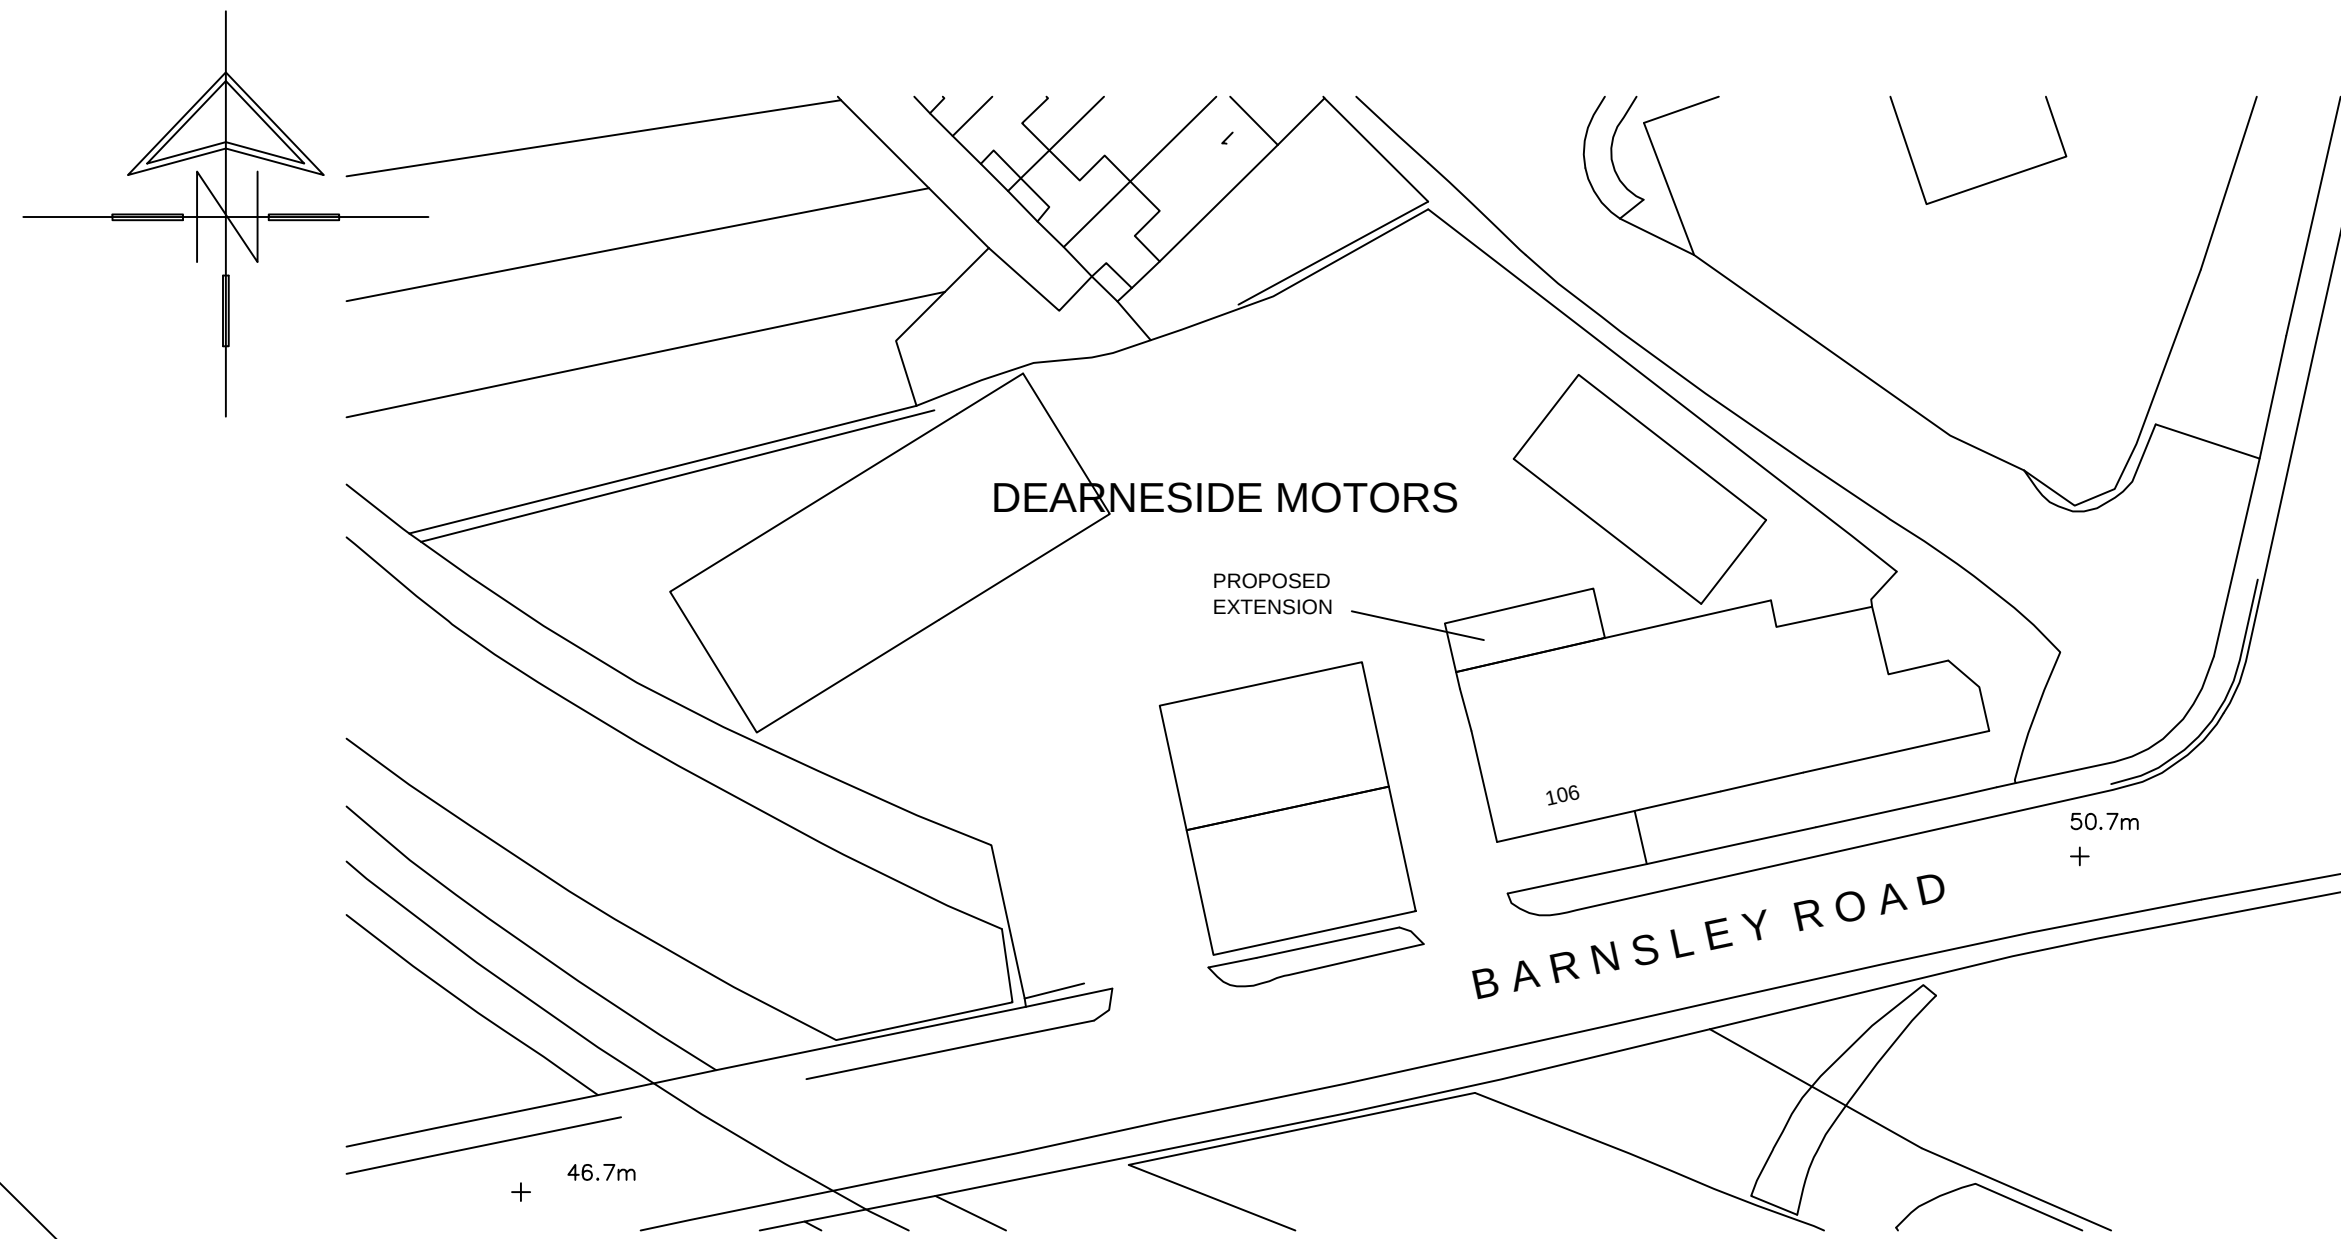

SITE PLAN
Scale 1:500

 White Agus PARTNERSHIP			8 MORSTON BUSINESS PARK, WHALEY ROAD, BARUGH GREEN, BARNSELEY, S75 1HQ			Phone: 01226 208482 Fax: 01226 283030 Email: info@whiteaguspартnership.co.uk Web: www.whiteaguspартnership.co.uk			
ARCHITECTURAL SERVICES AND SURVEYORS						Client:			
Project: PROPOSED EXTENSION TO SHOP DEARNESIDE MOTORS, BARNSELEY ROAD GOLDTHORPE, ROTHERHAM						DEARNESIDE MOTORS			
Drawing Title: PLANS AND ELEVATIONS						Date: DEC 2013		Scale: 1:50 & 1:100 @ A1	
						Ref. 13-076		Dwg. No. 01	
						Rev. B			
Date	Suffix	Description	Date	Suffix	Description				
17-12-13 08-01-14	A B	REVISED TO CLIENTS REQUIREMENTS REAR ELEVATION ADDED							