

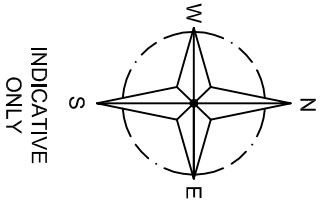


NOTES

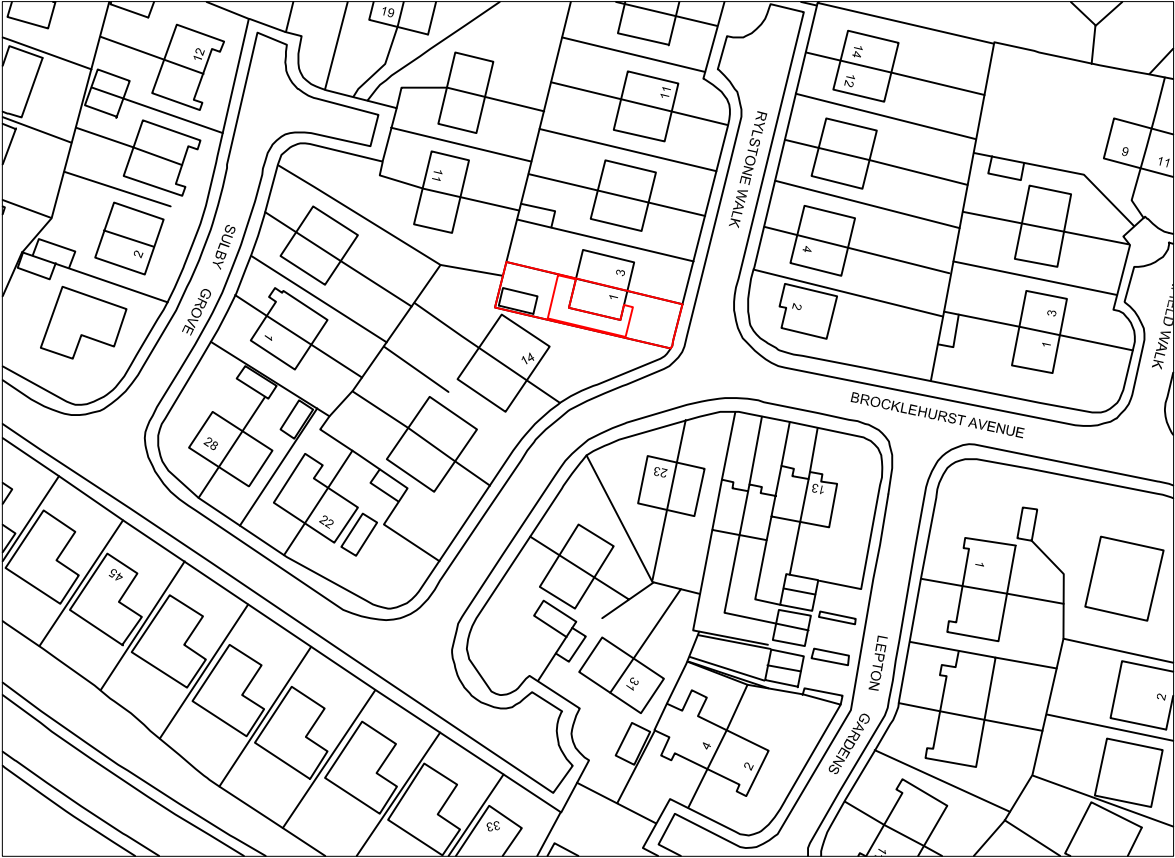

LOCATION PLAN
SCALE 1:1250 AT A3

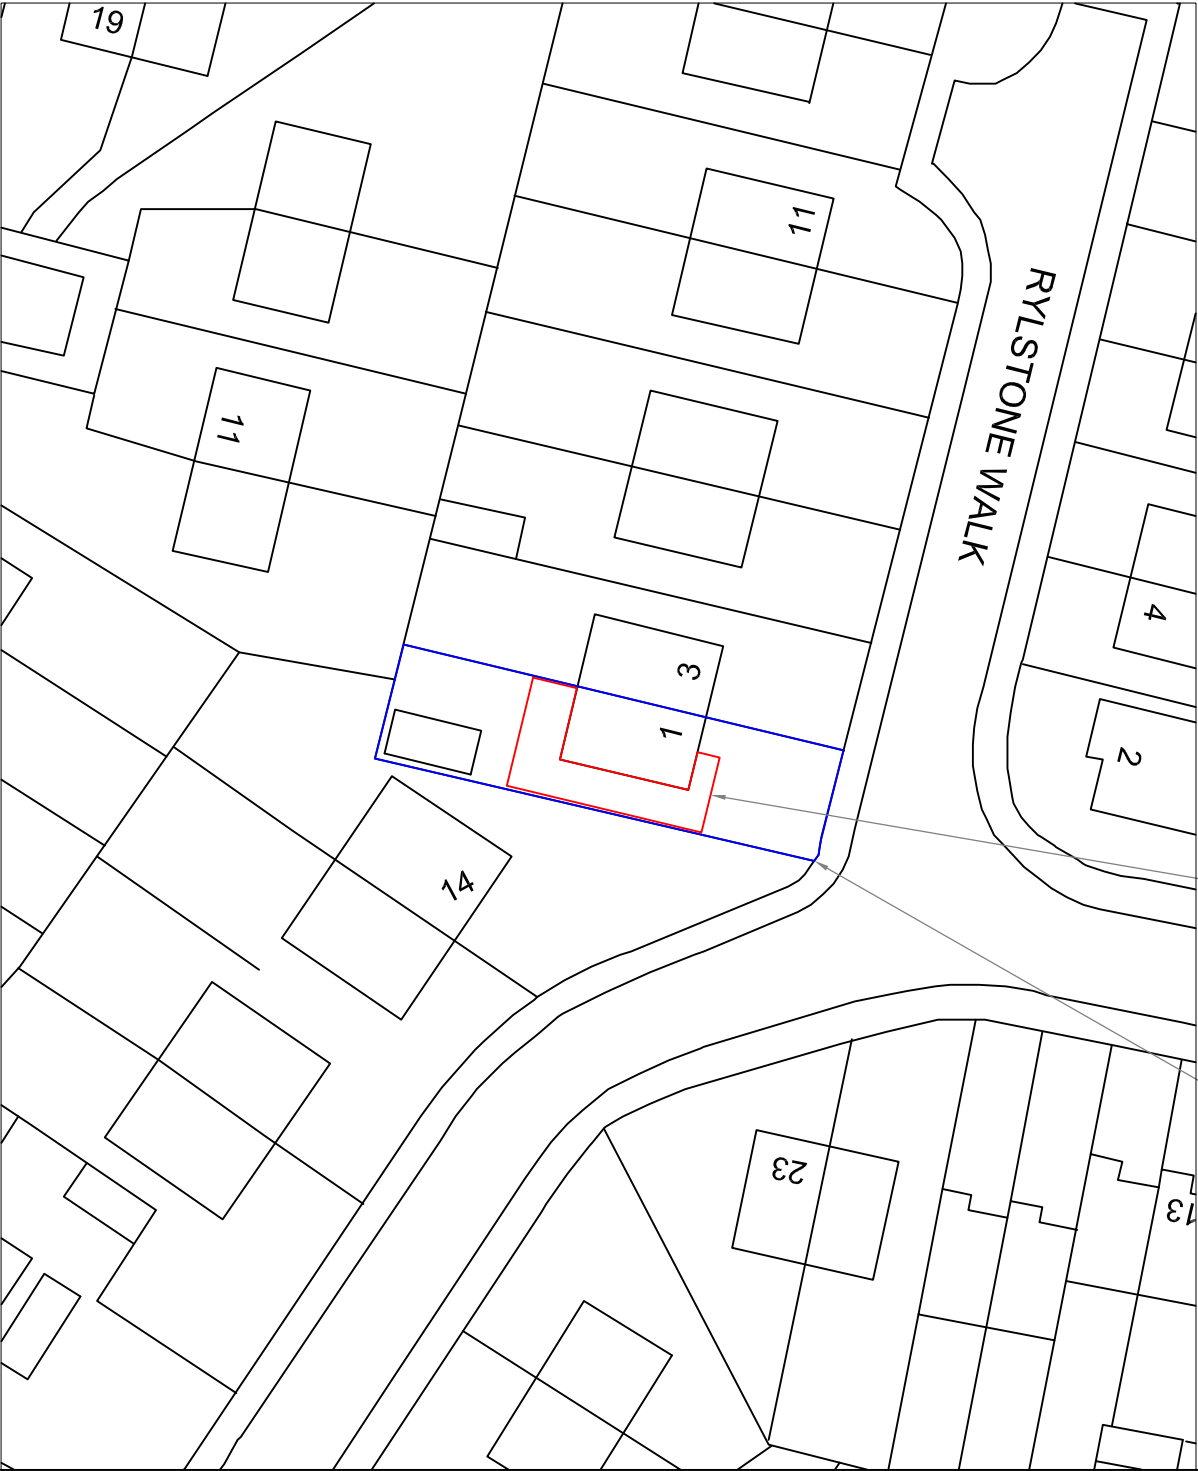

SITE PLAN
SCALE 1:500 AT A3

Rev	Description	By	CHK	APP	Date
-----	-------------	----	-----	-----	------

JRB DESIGNS LTD
1 Saville Road
Cudworth
Barnsley
S72 8LT
Tel: 01226 383542
Fax: 01226 380078
Mob: 07970 541192
Email: jrb@jrbdesigns.co.uk
This drawing is copyright. © Jrbdesigns Ltd.

Client
MRS D LINDSEY

Drawing Title
SITE PLANS

Address

**1 RYLSTONE WALK
STAIRFOOT
BARNSLEY
S70 3BY**

Project Title:

**PROPOSED TWO STOREY SIDE
& SINGLE STOREY REAR EXTN**

Purpose of Issue:

PLANNING

Drawing Status
FIRST ISSUE

Scale at A3 AS SHOWN	Drawn By JRB	Date 01/04/2012	
Checked By DL	Date 01/04/2012	Approved By DL	Date 01/04/2012
Project No. MDL001	Drawing No. 001		Revision -

APPROVAL ☒ INFORMATION ☐ TENDER ☐ CONTRACT ☐ CONSTRUCTION ☐