




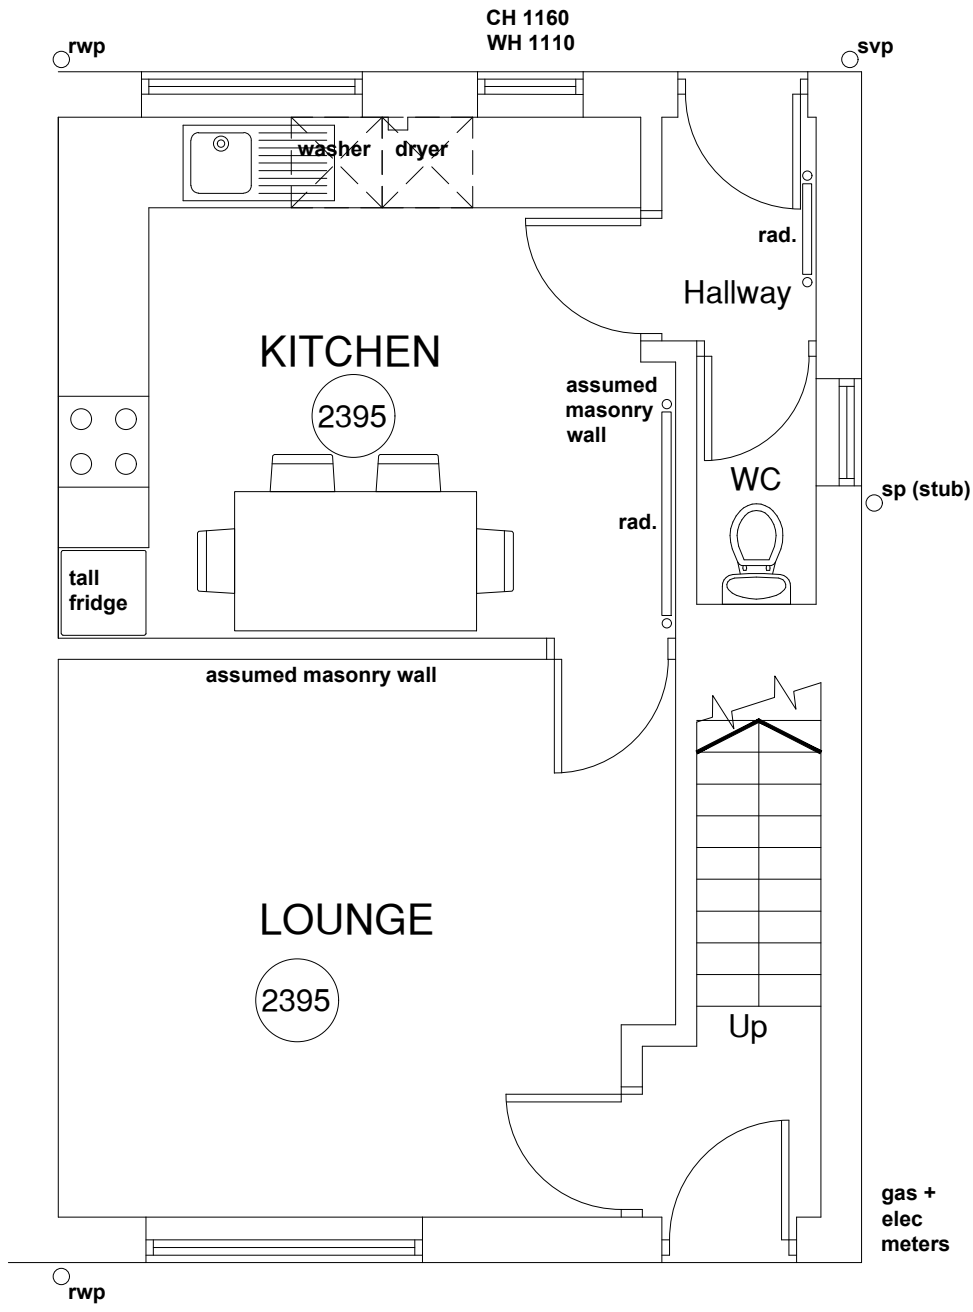


EXISTING GROUND FLOOR PLAN

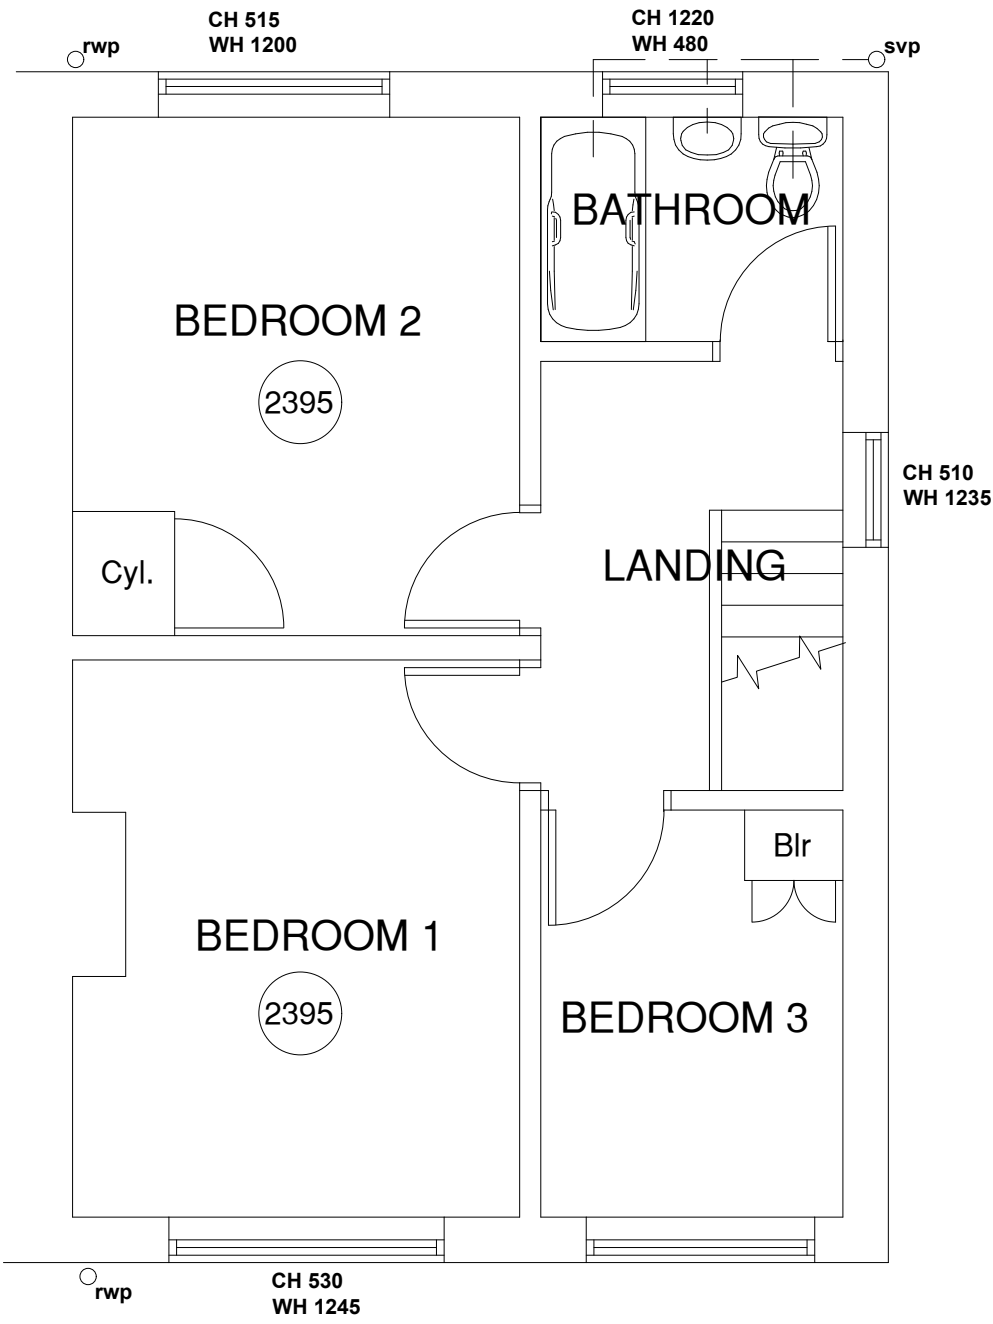

EXISTING FIRST FLOOR PLAN

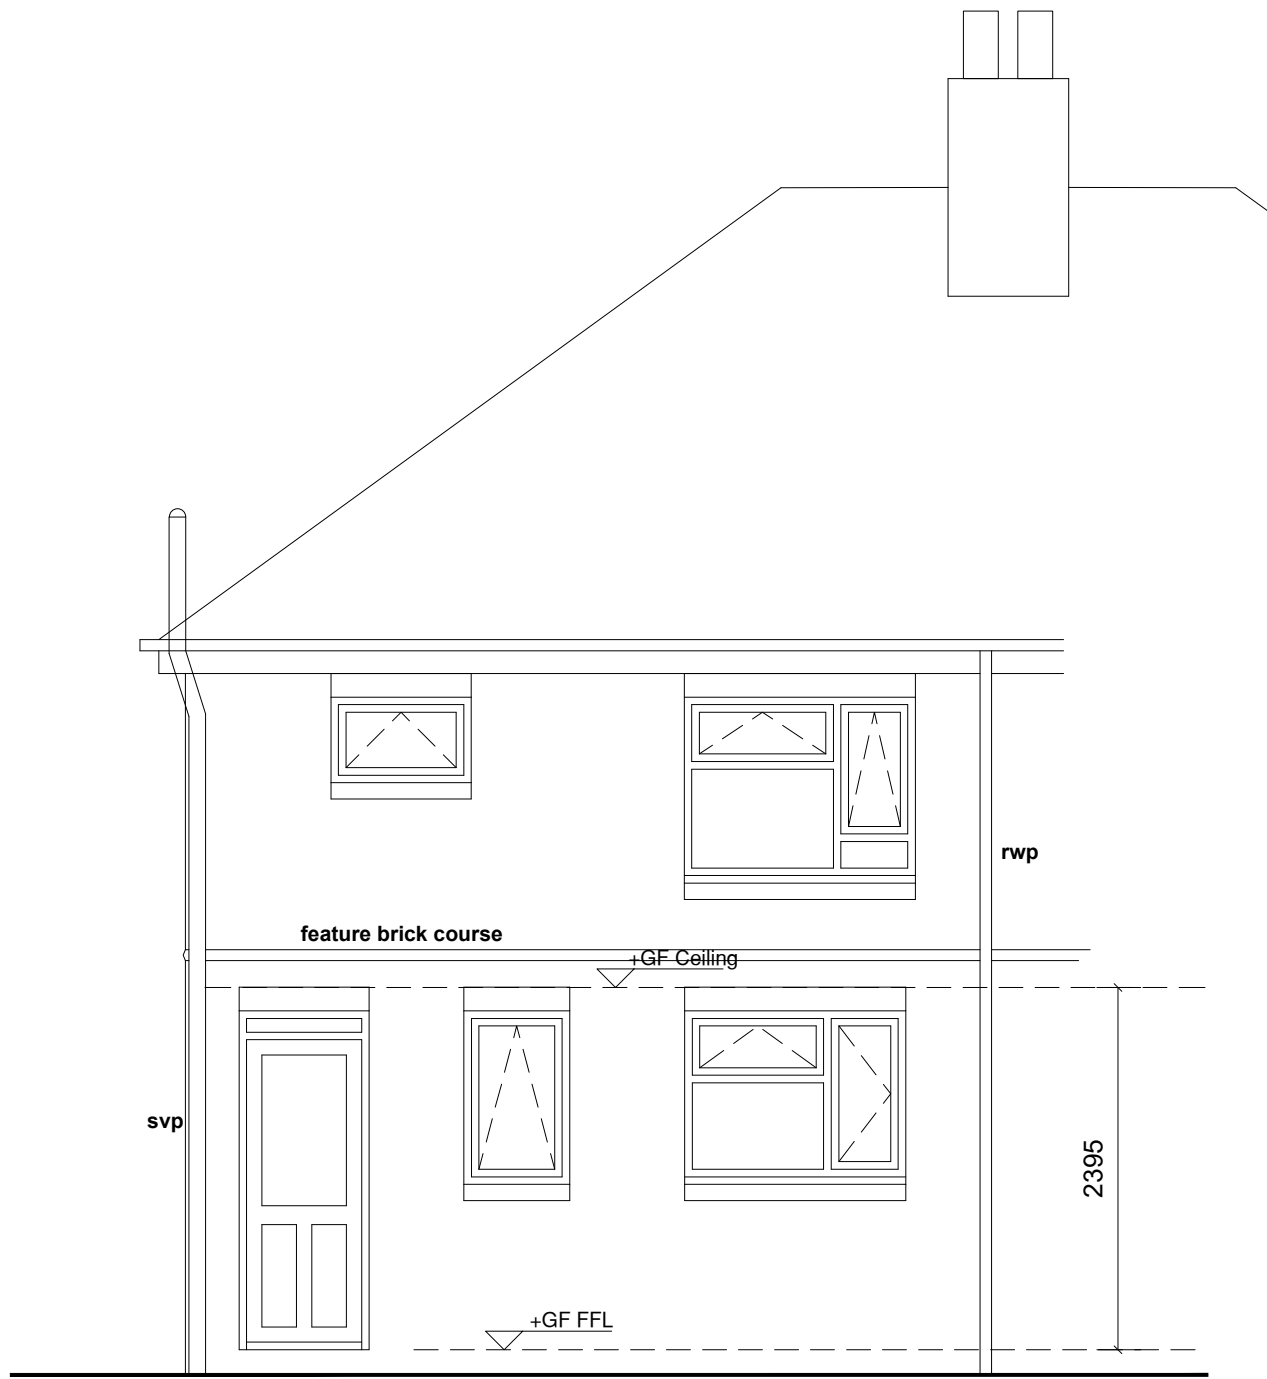

REAR ELEVATION

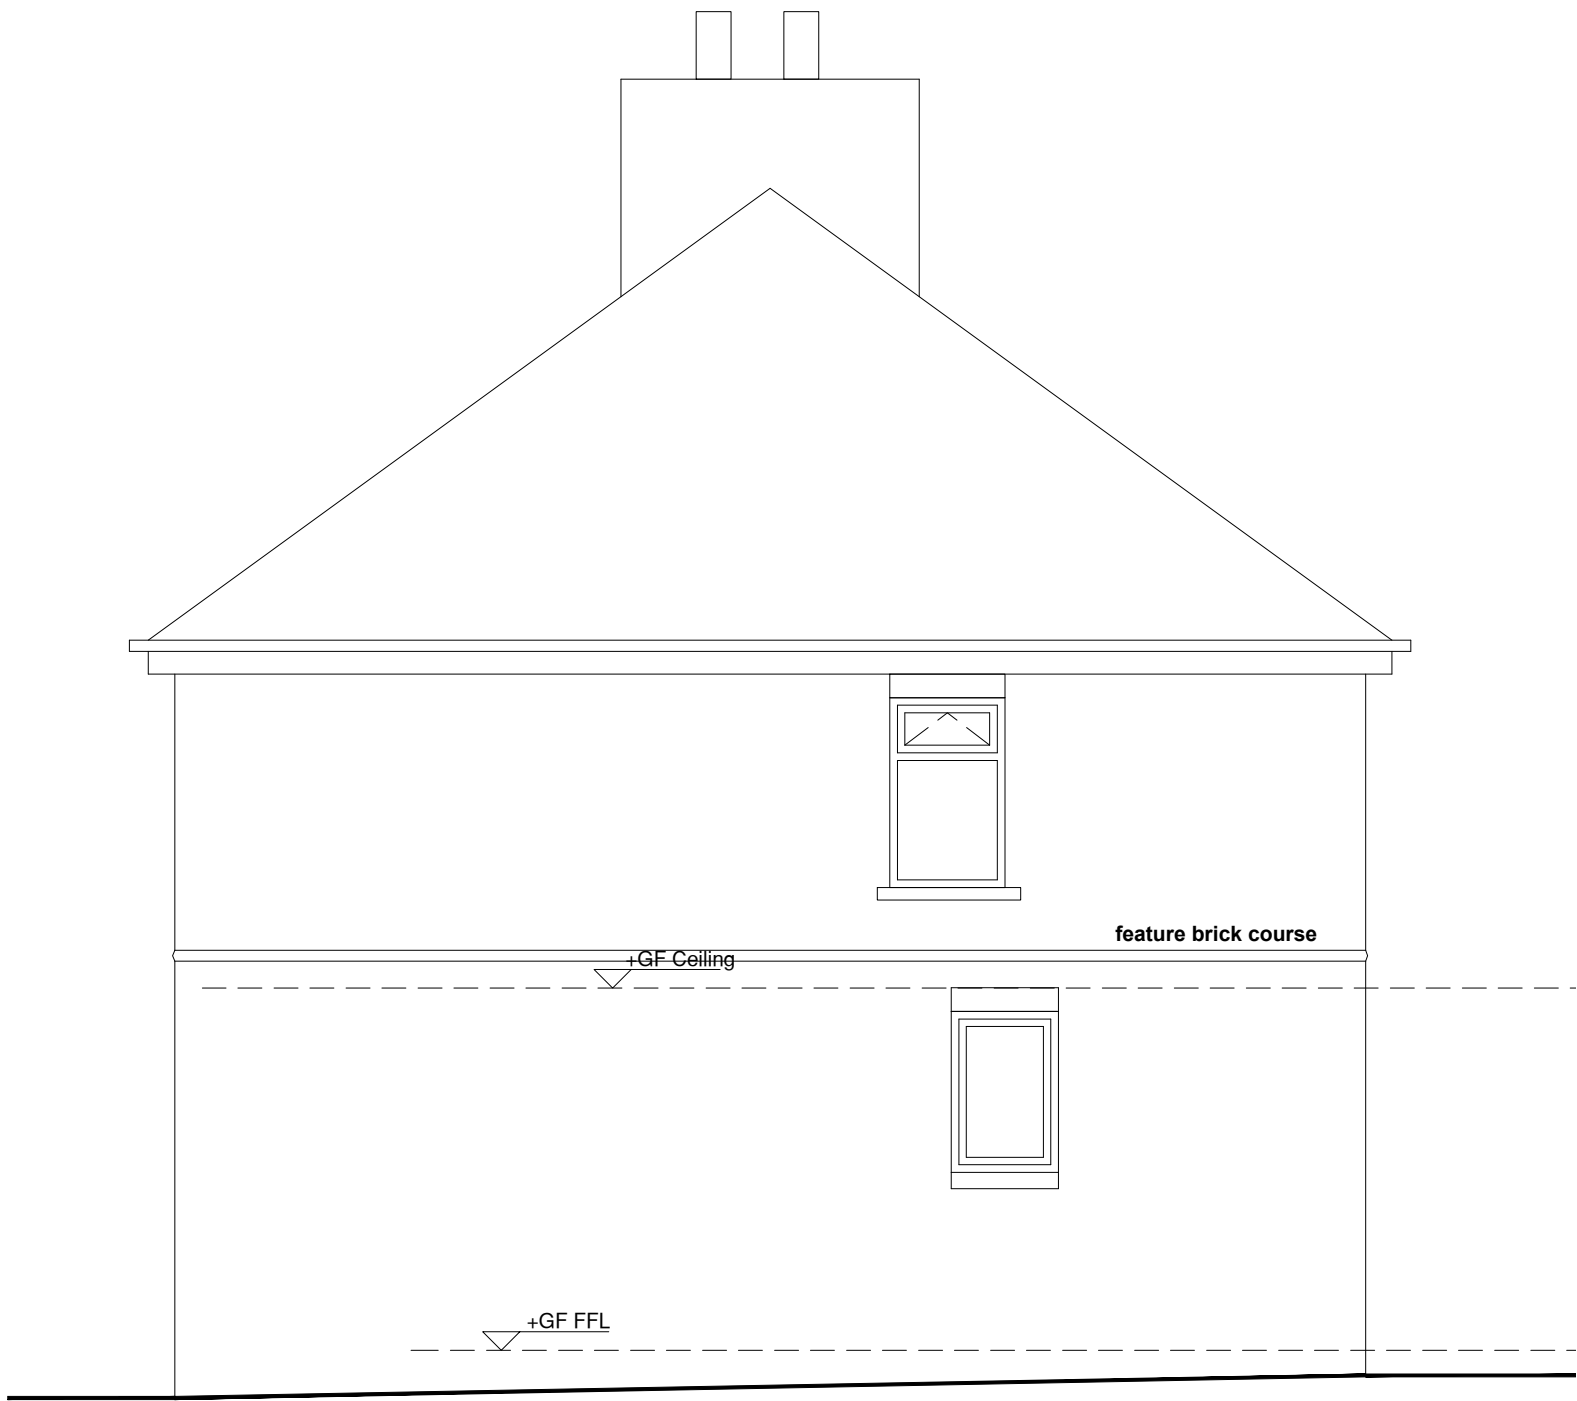

SIDE ELEVATION



FRONT ELEVATION

DO NOT SCALE FROM THIS DRAWING. ALL DIMENSIONS TO BE CHECKED ON SITE BY CONTRACTOR. REPORT ANY DISCREPANCIES TO DRAWING AUTHOR AND PROPERTY SERVICES TEAM. DRAWING OR CONTENTS SHOULD NOT BE DUPLICATED WITHOUT PRIOR CONSENT.

DRAWING TO BE READ IN CONJUNCTION WITH ALL OTHER PROJECT DOCUMENTS INCLUDING BUT NOT LIMITED TO DRAWINGS, SPECIFICATIONS, SCHEDULES

0mm10203060mm

1:1

NOTES

P1	First Issue - Planning	24/11/22	MJY
Rev	Notes	Date	Issued By



BARNSELEY
Metropolitan Borough Council
PROPERTY SERVICES

SERVICE

Berneslai Homes

PROJECT

14 Worsbrough Road, Birdwell

TITLE

Existing Plans & Elevations

PROJECT REF	DRAWING REFERENCE	REV
Worsbrough	001	P1
SCALE	DISCIPLINE	SHEET SIZE
1:50	ARCHITECTURE	A1
PURPOSE OF ISSUE	Drawn MJY Checked XX	

PRELIMINARY