



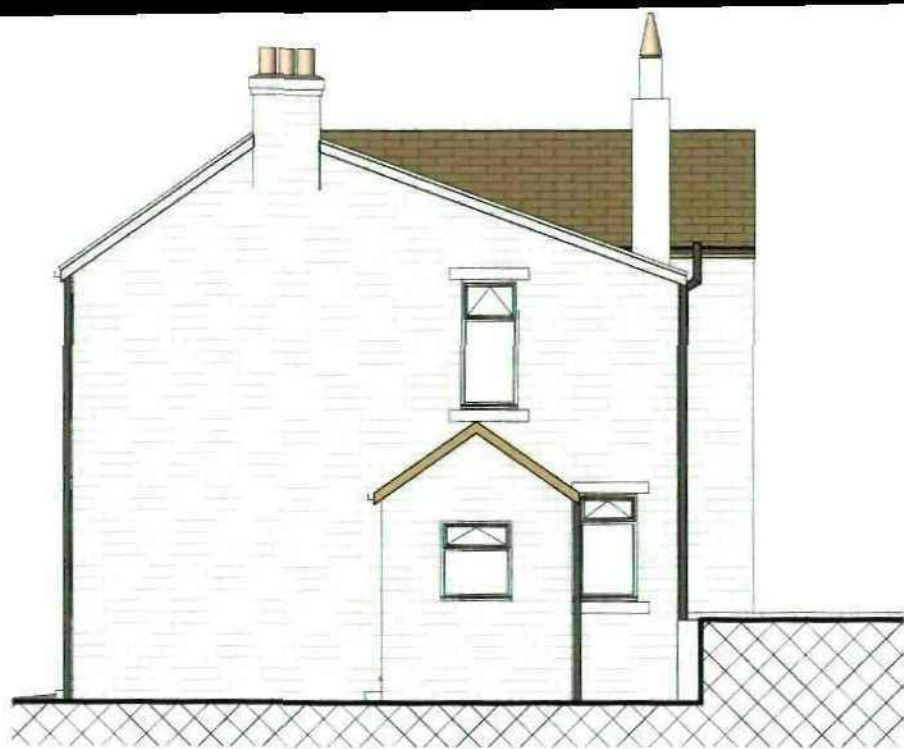


Side 2 Elevation
1 : 100

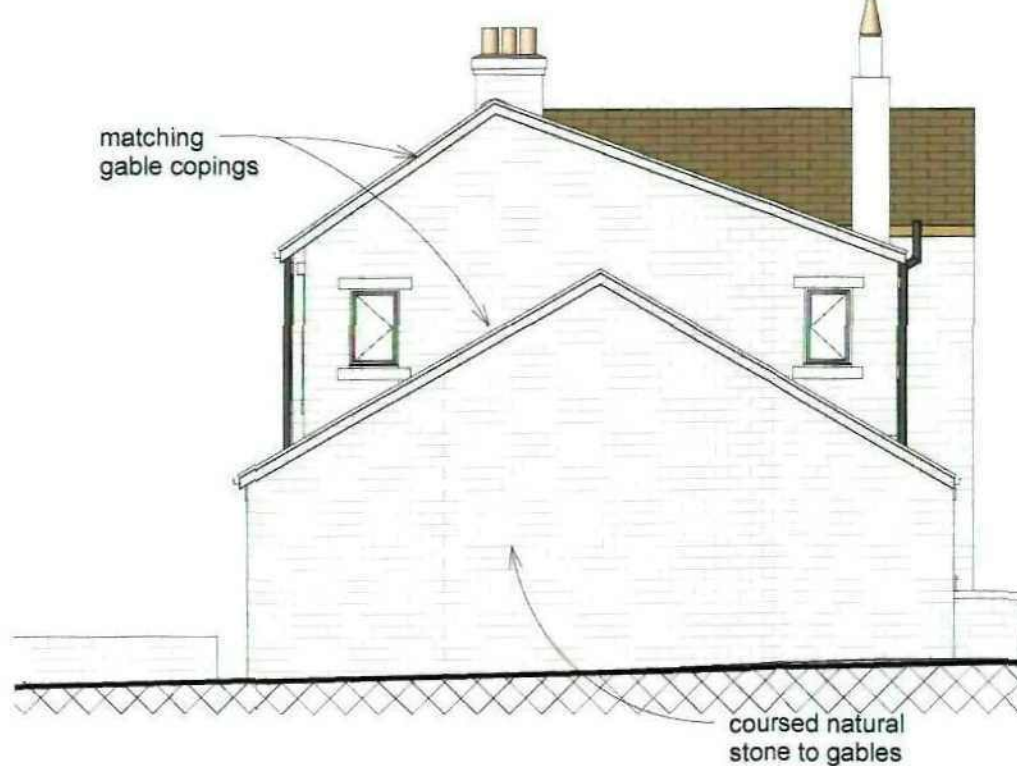

Side 2 Elevation
1 : 100



Rear Elevation
1 : 100

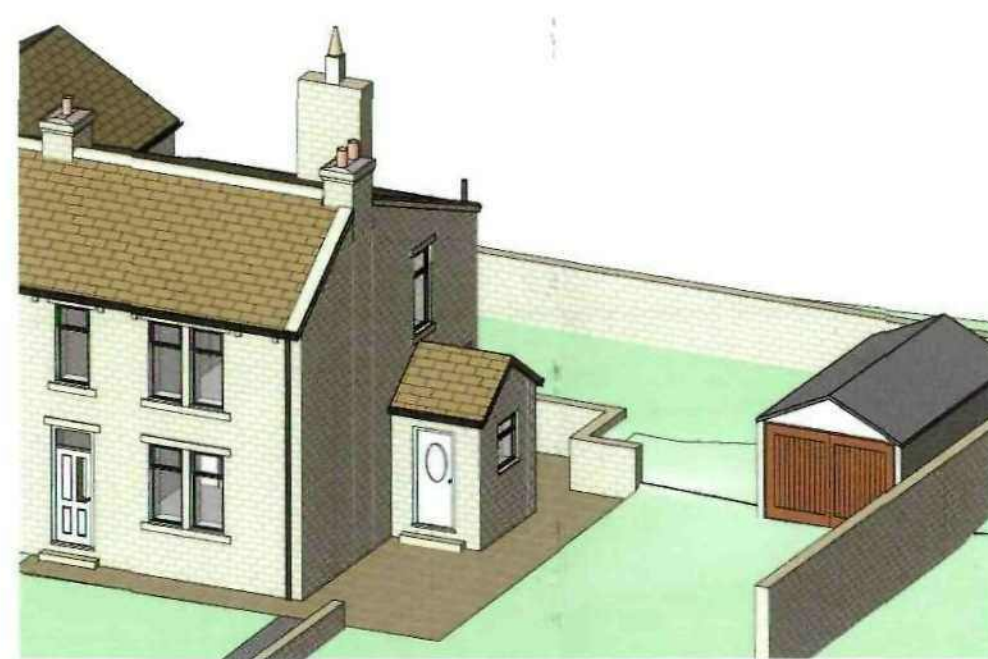


Rear Elevation
1 : 100




Front Elevation
1 : 100



Front Elevation
1 : 100

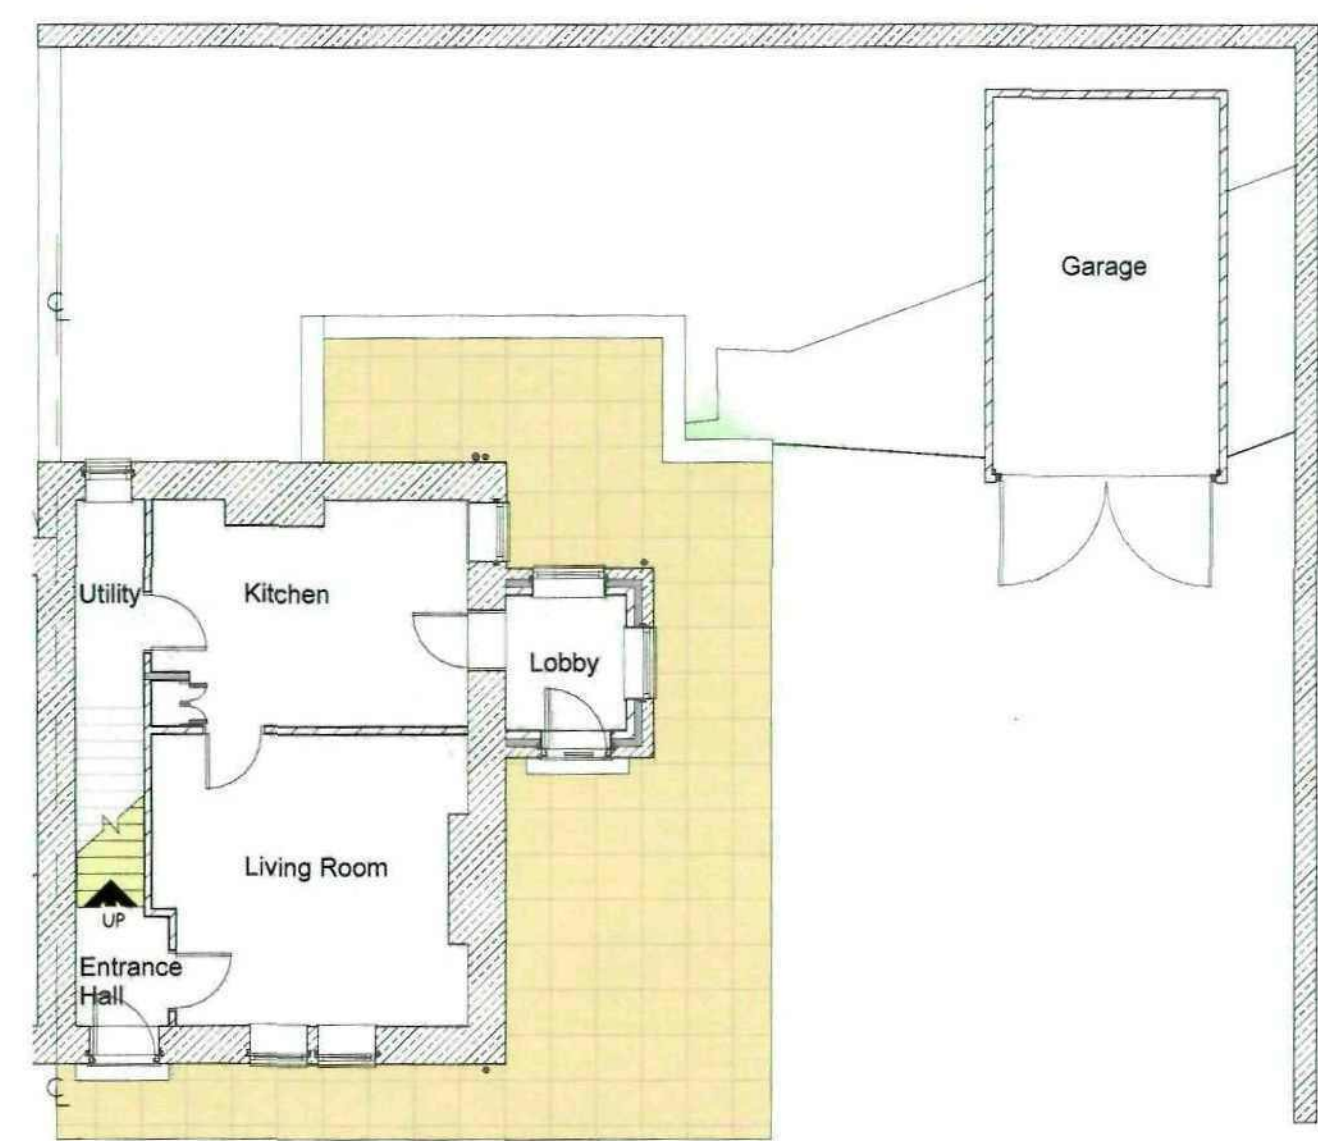

Ground Floor Plan
1 : 100

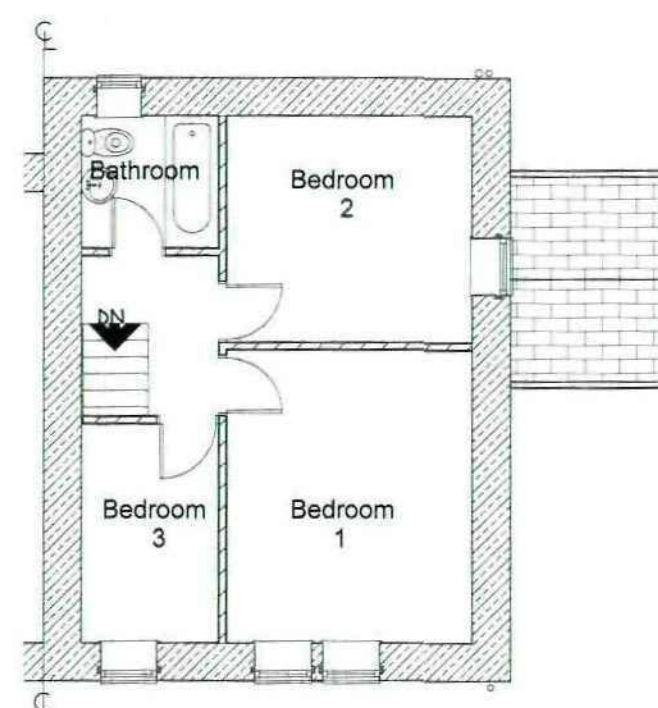

First Floor Plan
1 : 100



Ground Floor Plan
1 : 100



First Floor Plan
1 : 100



scale 1 : 100 @ sheet size A1

PROJECT Proposed Kitchen and Bedroom Extension at 'Moorfield'
Dunford Road, Hade Edge, HD9 2SZ

CLIENT Mr and Mrs Kelly

DWG TITLE Plans and Elevations And Views as Existing and Proposed

DWG NO. 1226 - 01

SCALE As indicated

DATE 9/08/2012

APR DB

MB

DB

DB ARCHITECTS

31 Moor View, Meltham, Holmfirth, HD9 5RT
t:01484 850579 e:david.dbarchitects@virginmedia.com

