




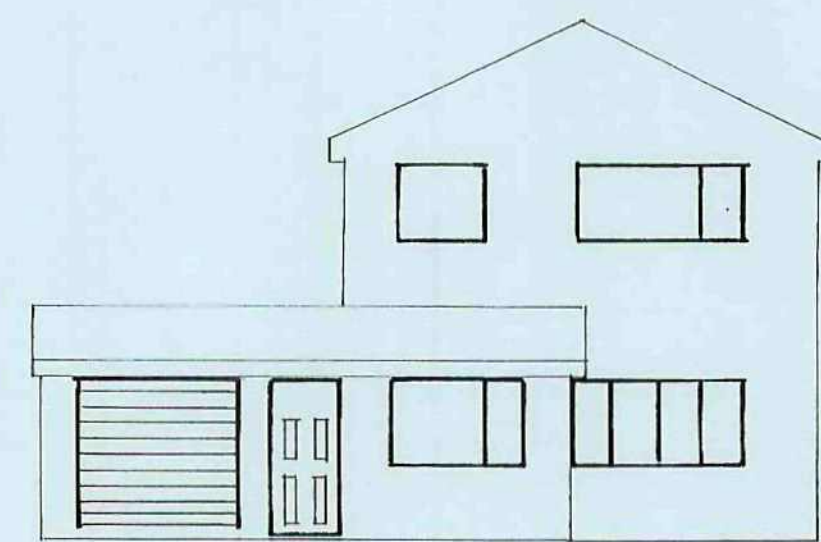


EXISTING FRONT ELEVATION

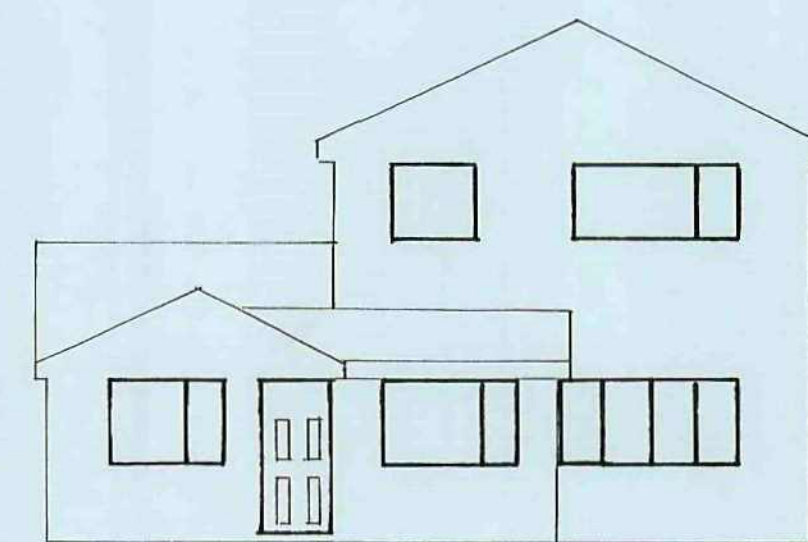

PROPOSED FRONT ELEVATION

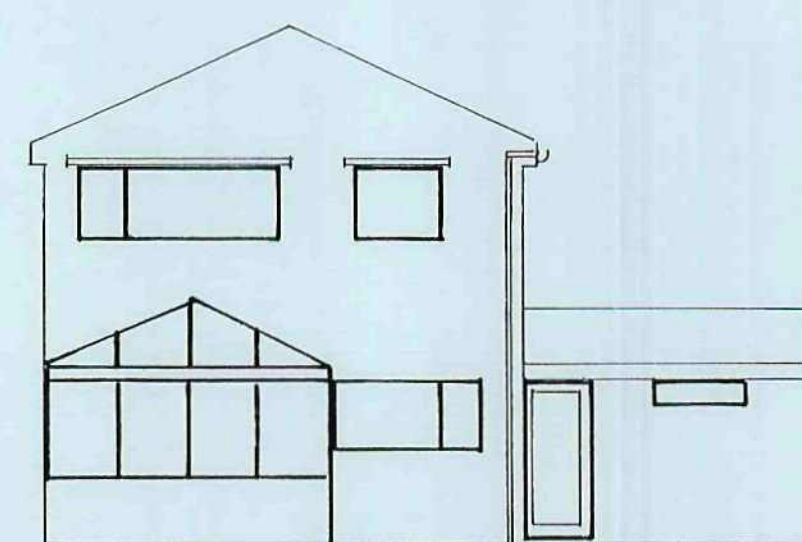


EXISTING REAR ELEVATION

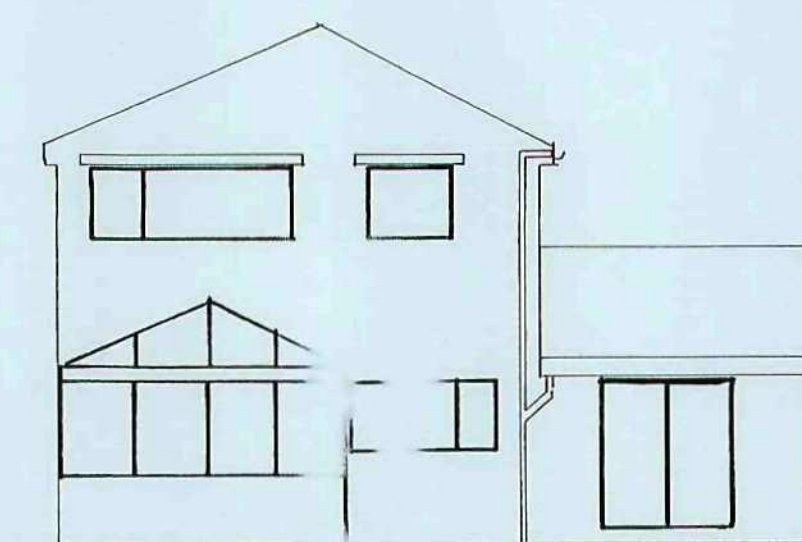


PROPOSED REAR ELEVATION

ELEVATIONS SCALE 1:100

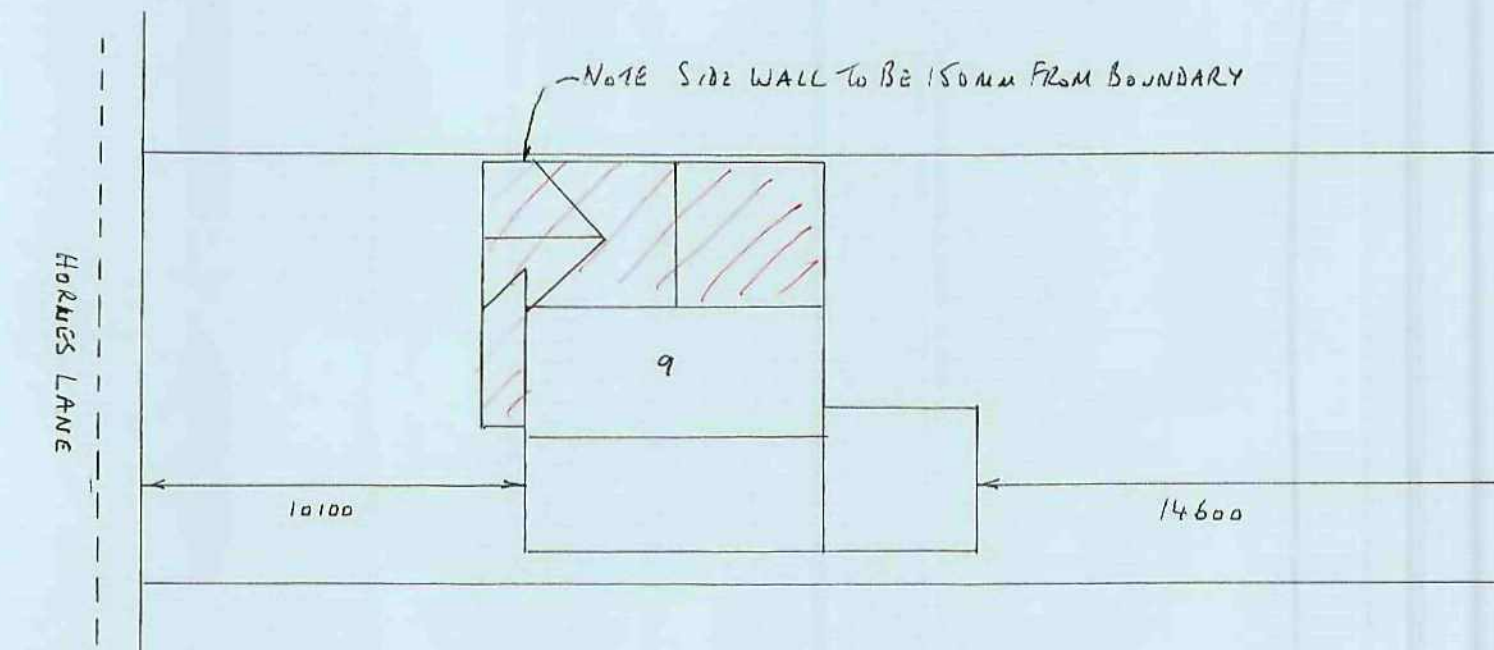


SITE PLAN SCALE 1:200

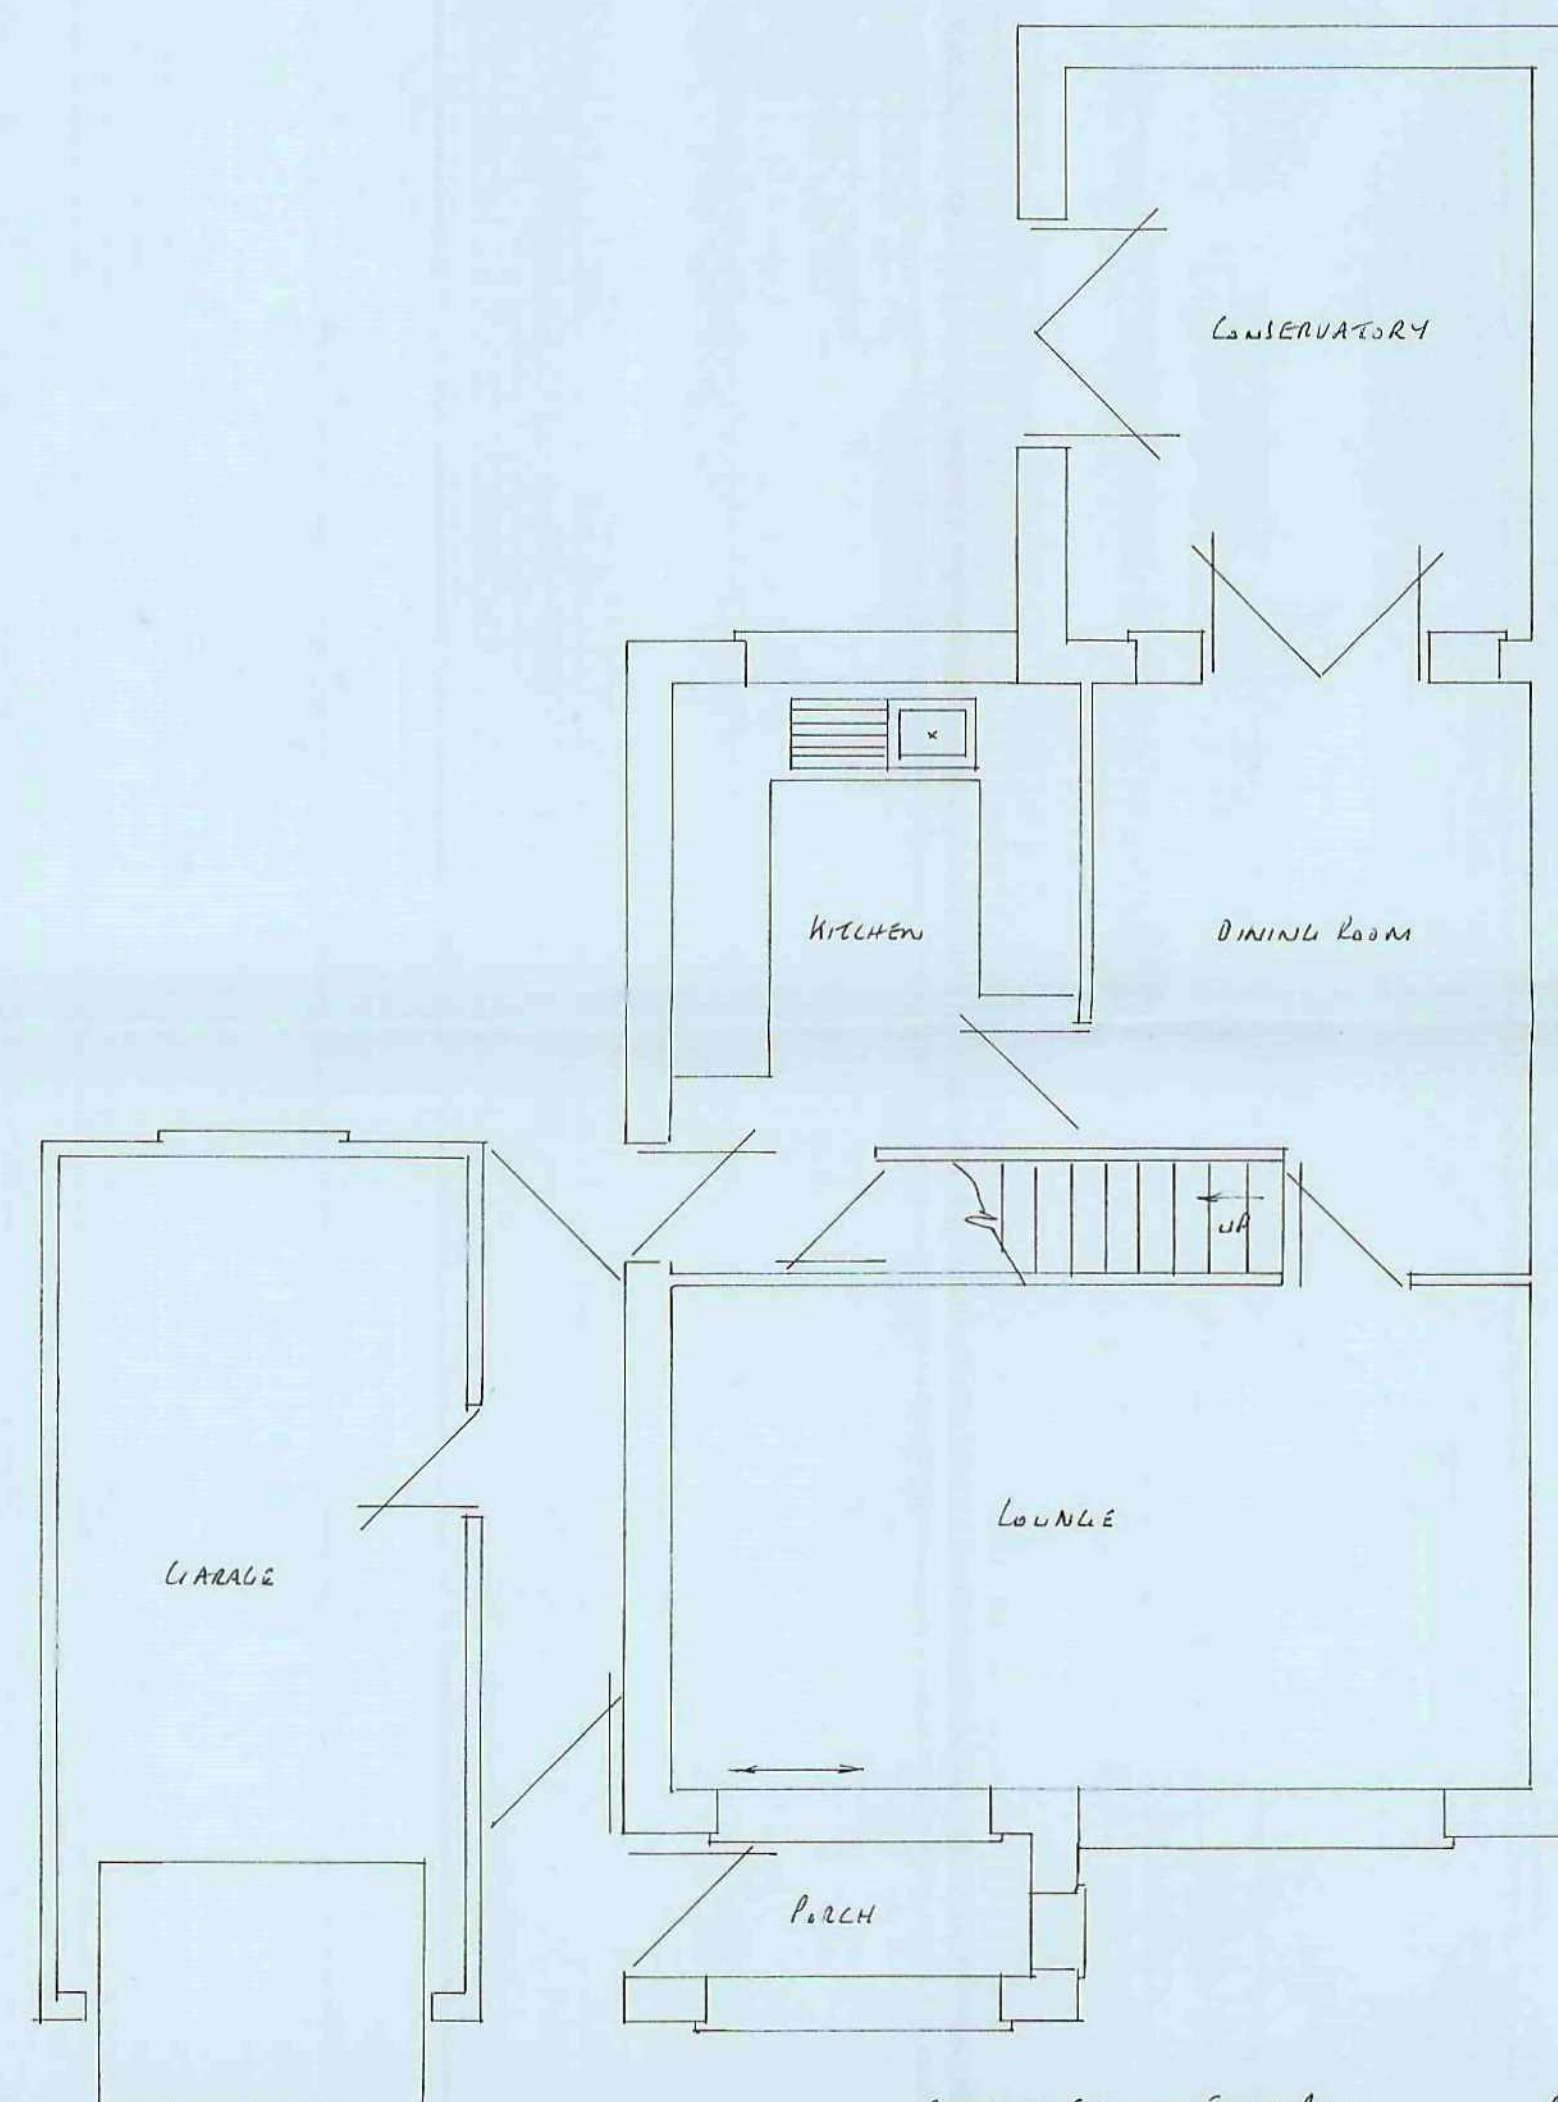


EXISTING GROUND FLOOR PLAN


PLANS SCALE 1:50

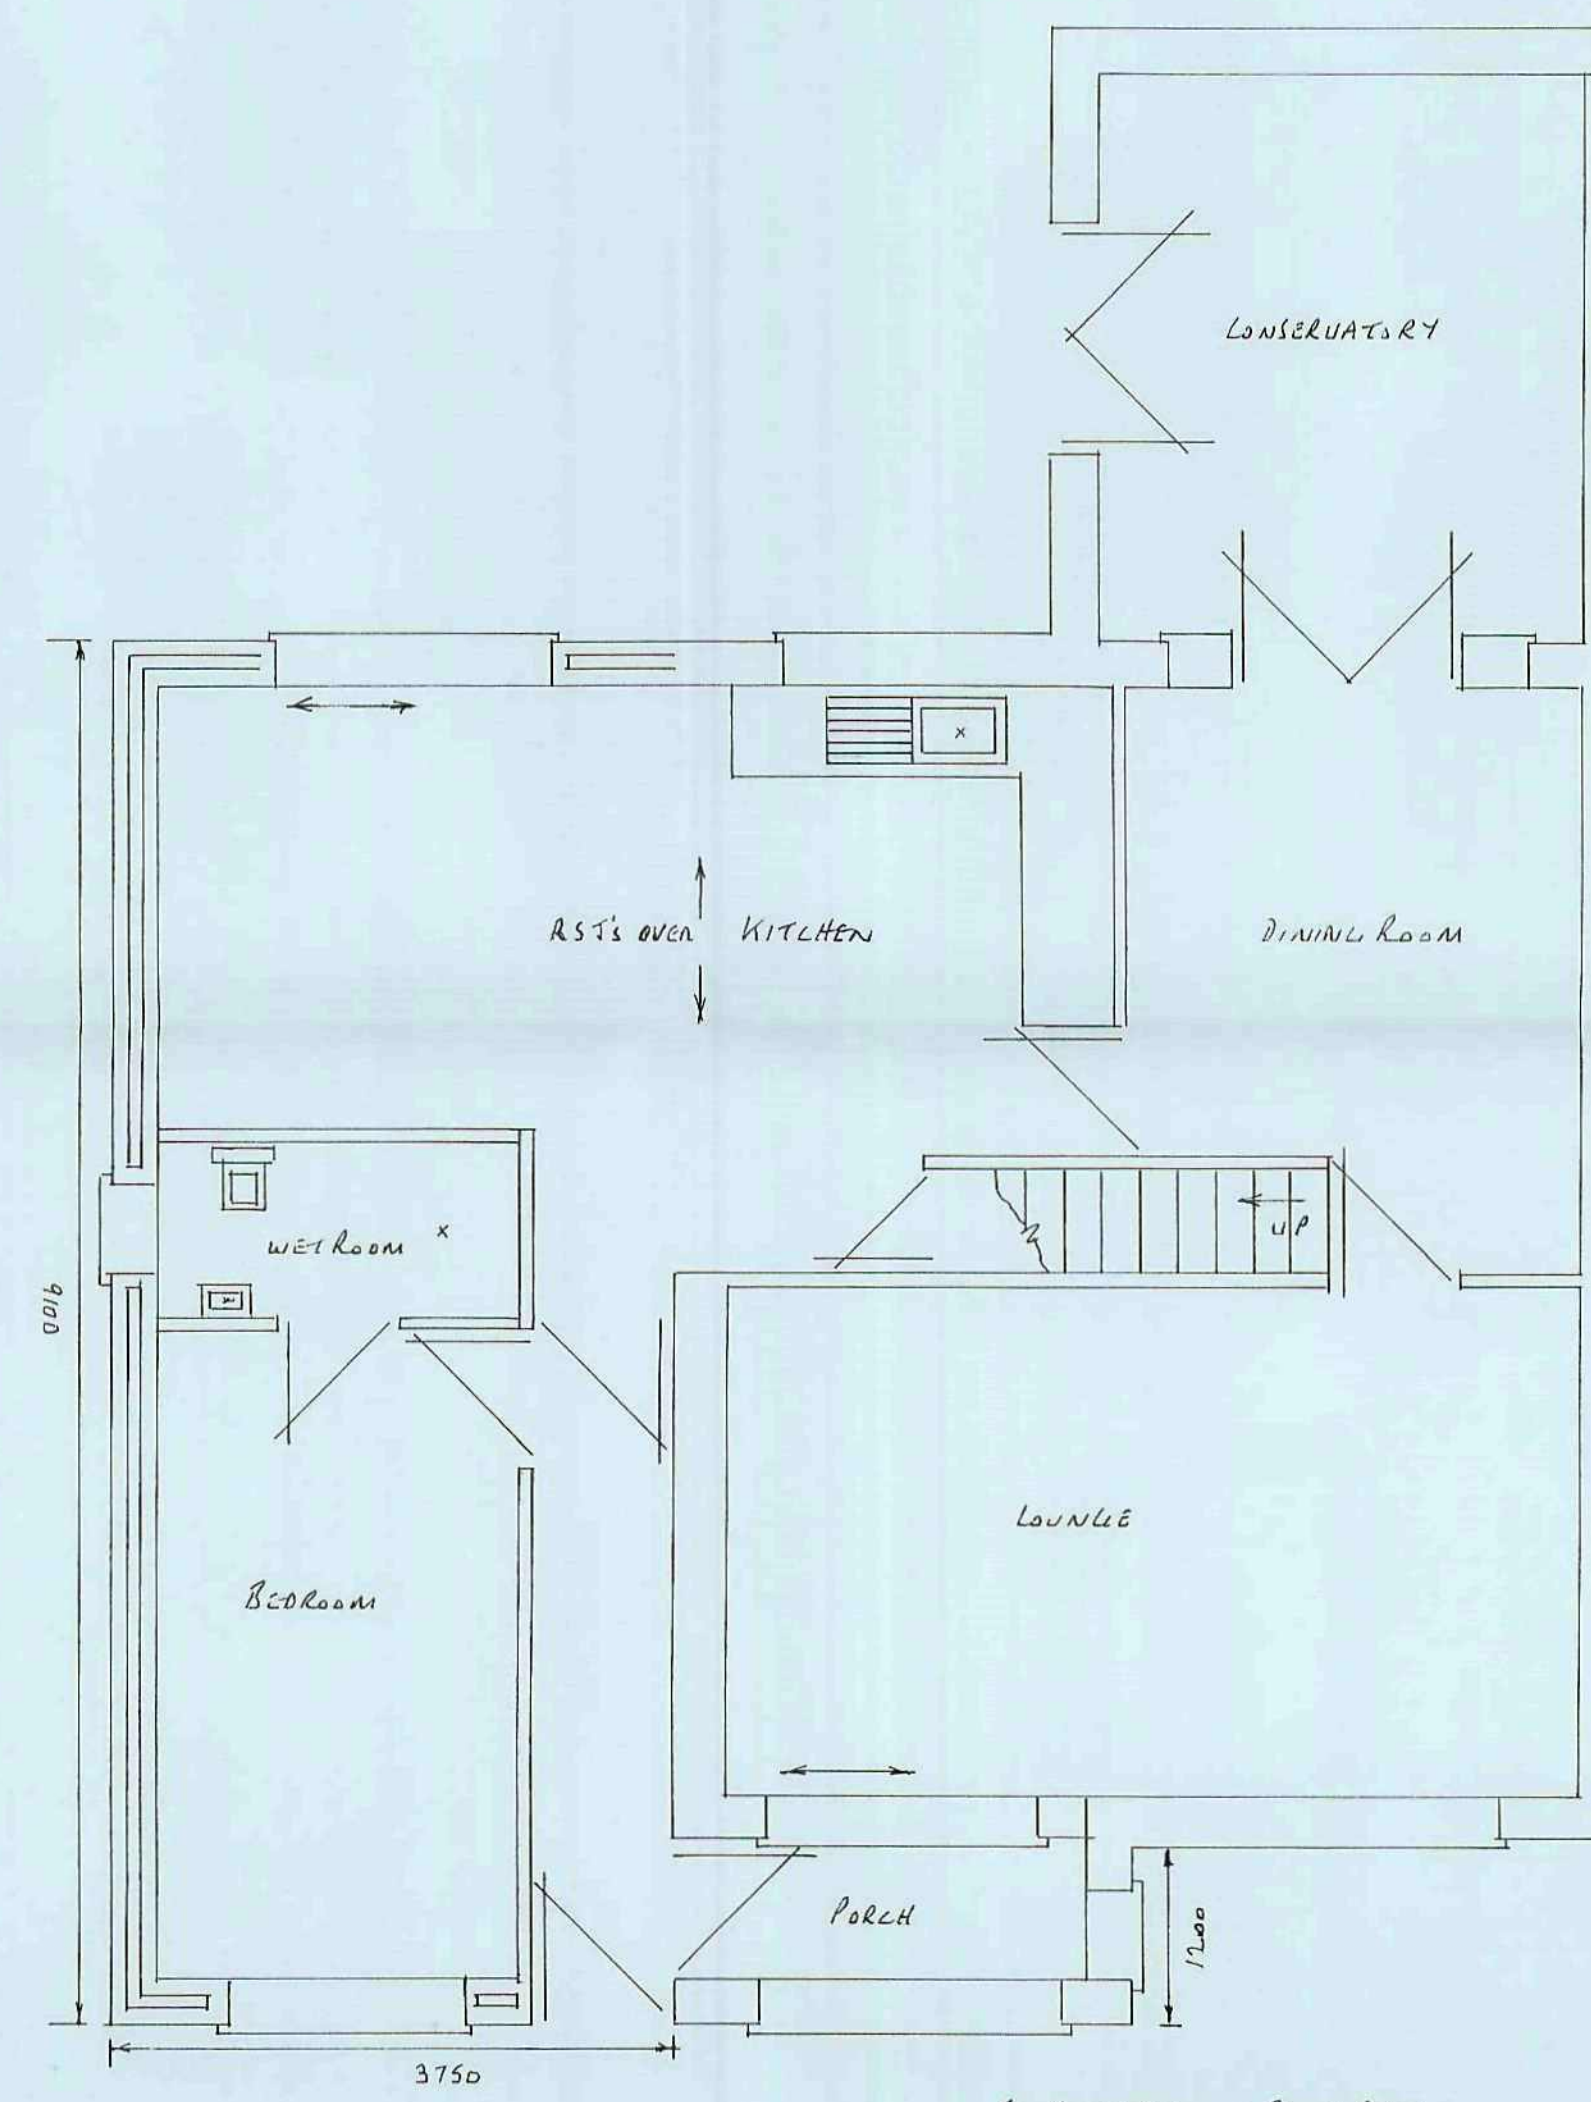


PROPOSED GROUND FLOOR PLAN

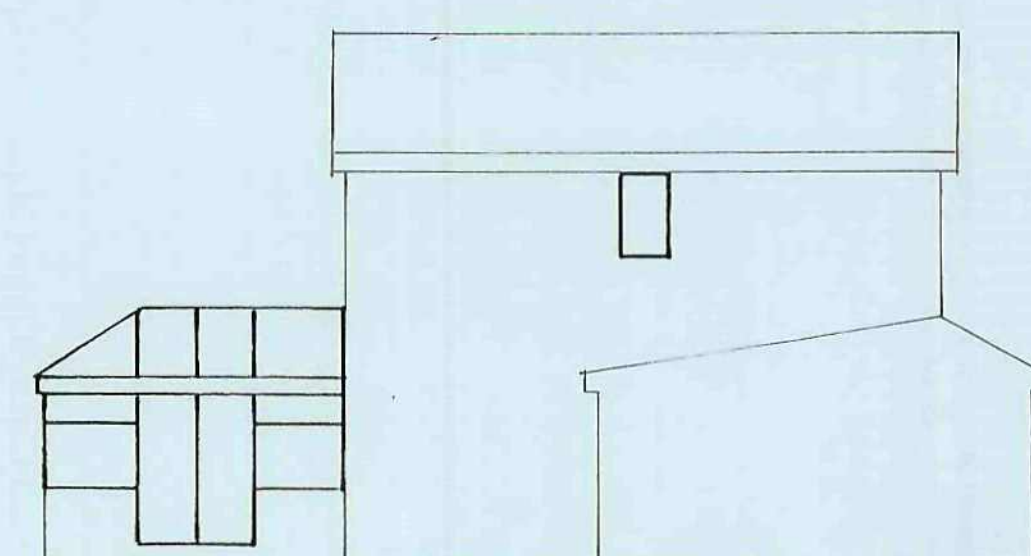


EXISTING SIDE ELEVATION

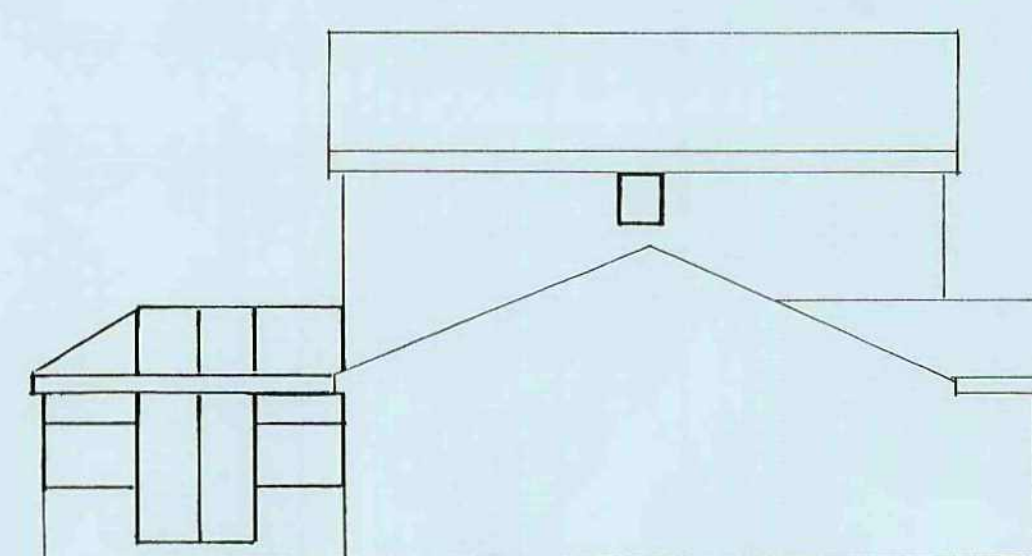

PROPOSED SIDE ELEVATION

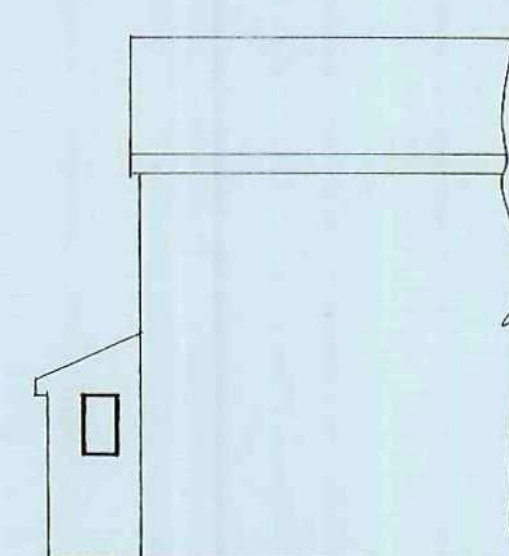


EXISTING SIDE ELEVATION

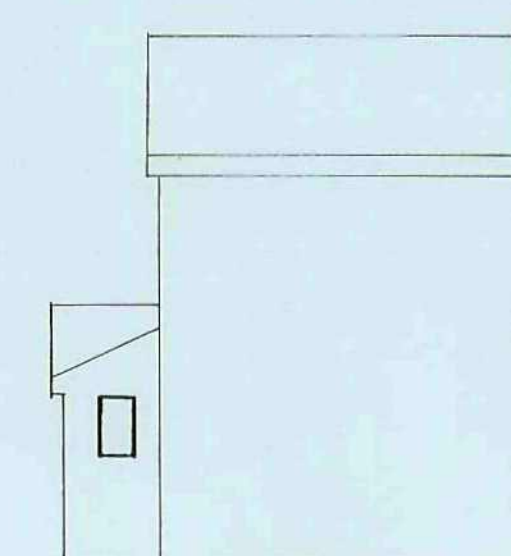


PROPOSED SIDE ELEVATION




PROPOSED SINGLE STOREY SIDE EXTENSION AT:-
9 HORNES LANE
STAINCROSS
BARNSELY

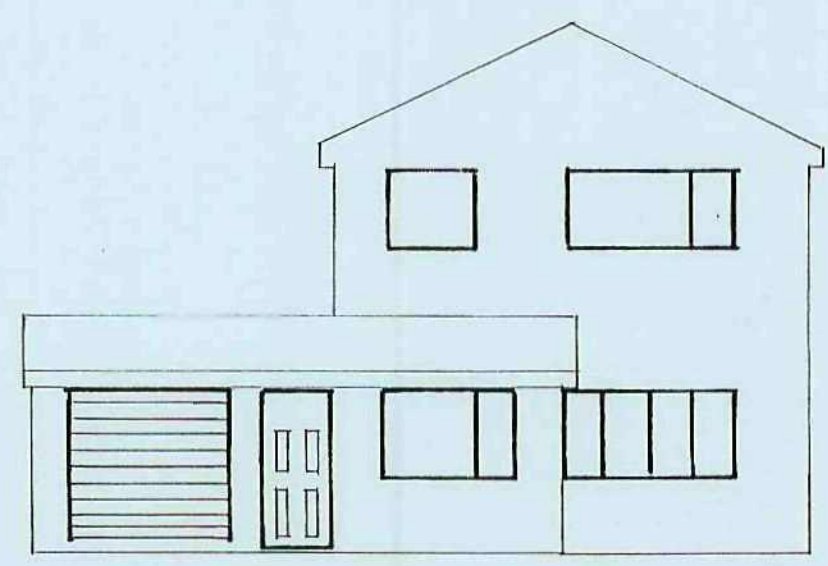


EXISTING FRONT ELEVATION

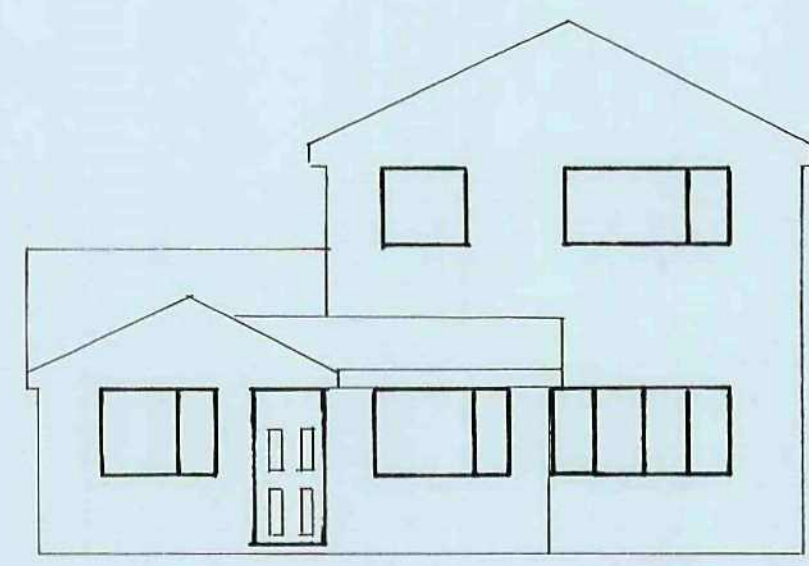

PROPOSED FRONT ELEVATION


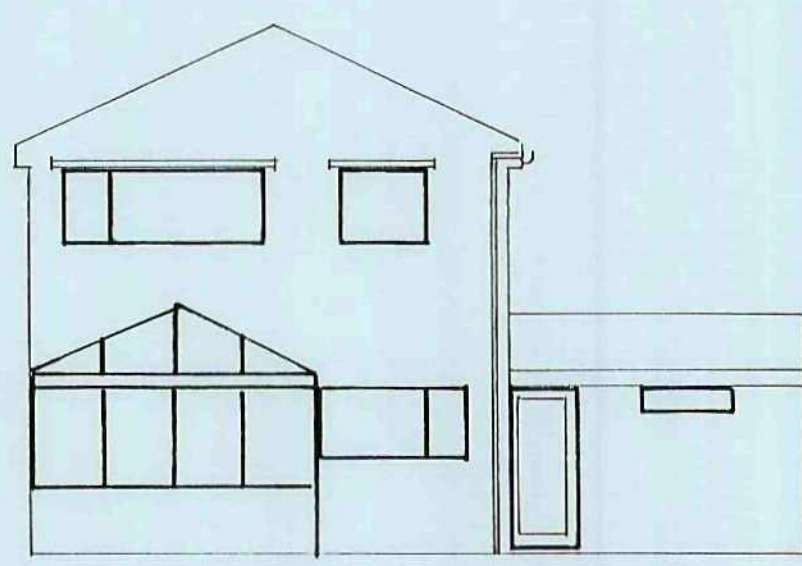


EXISTING REAR ELEVATION

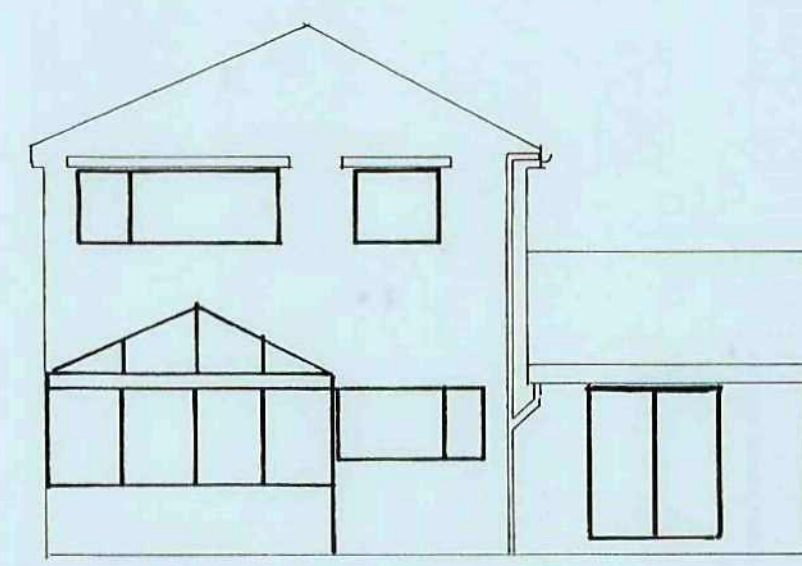


PROPOSED REAR ELEVATION

ELEVATIONS SCALE 1:100

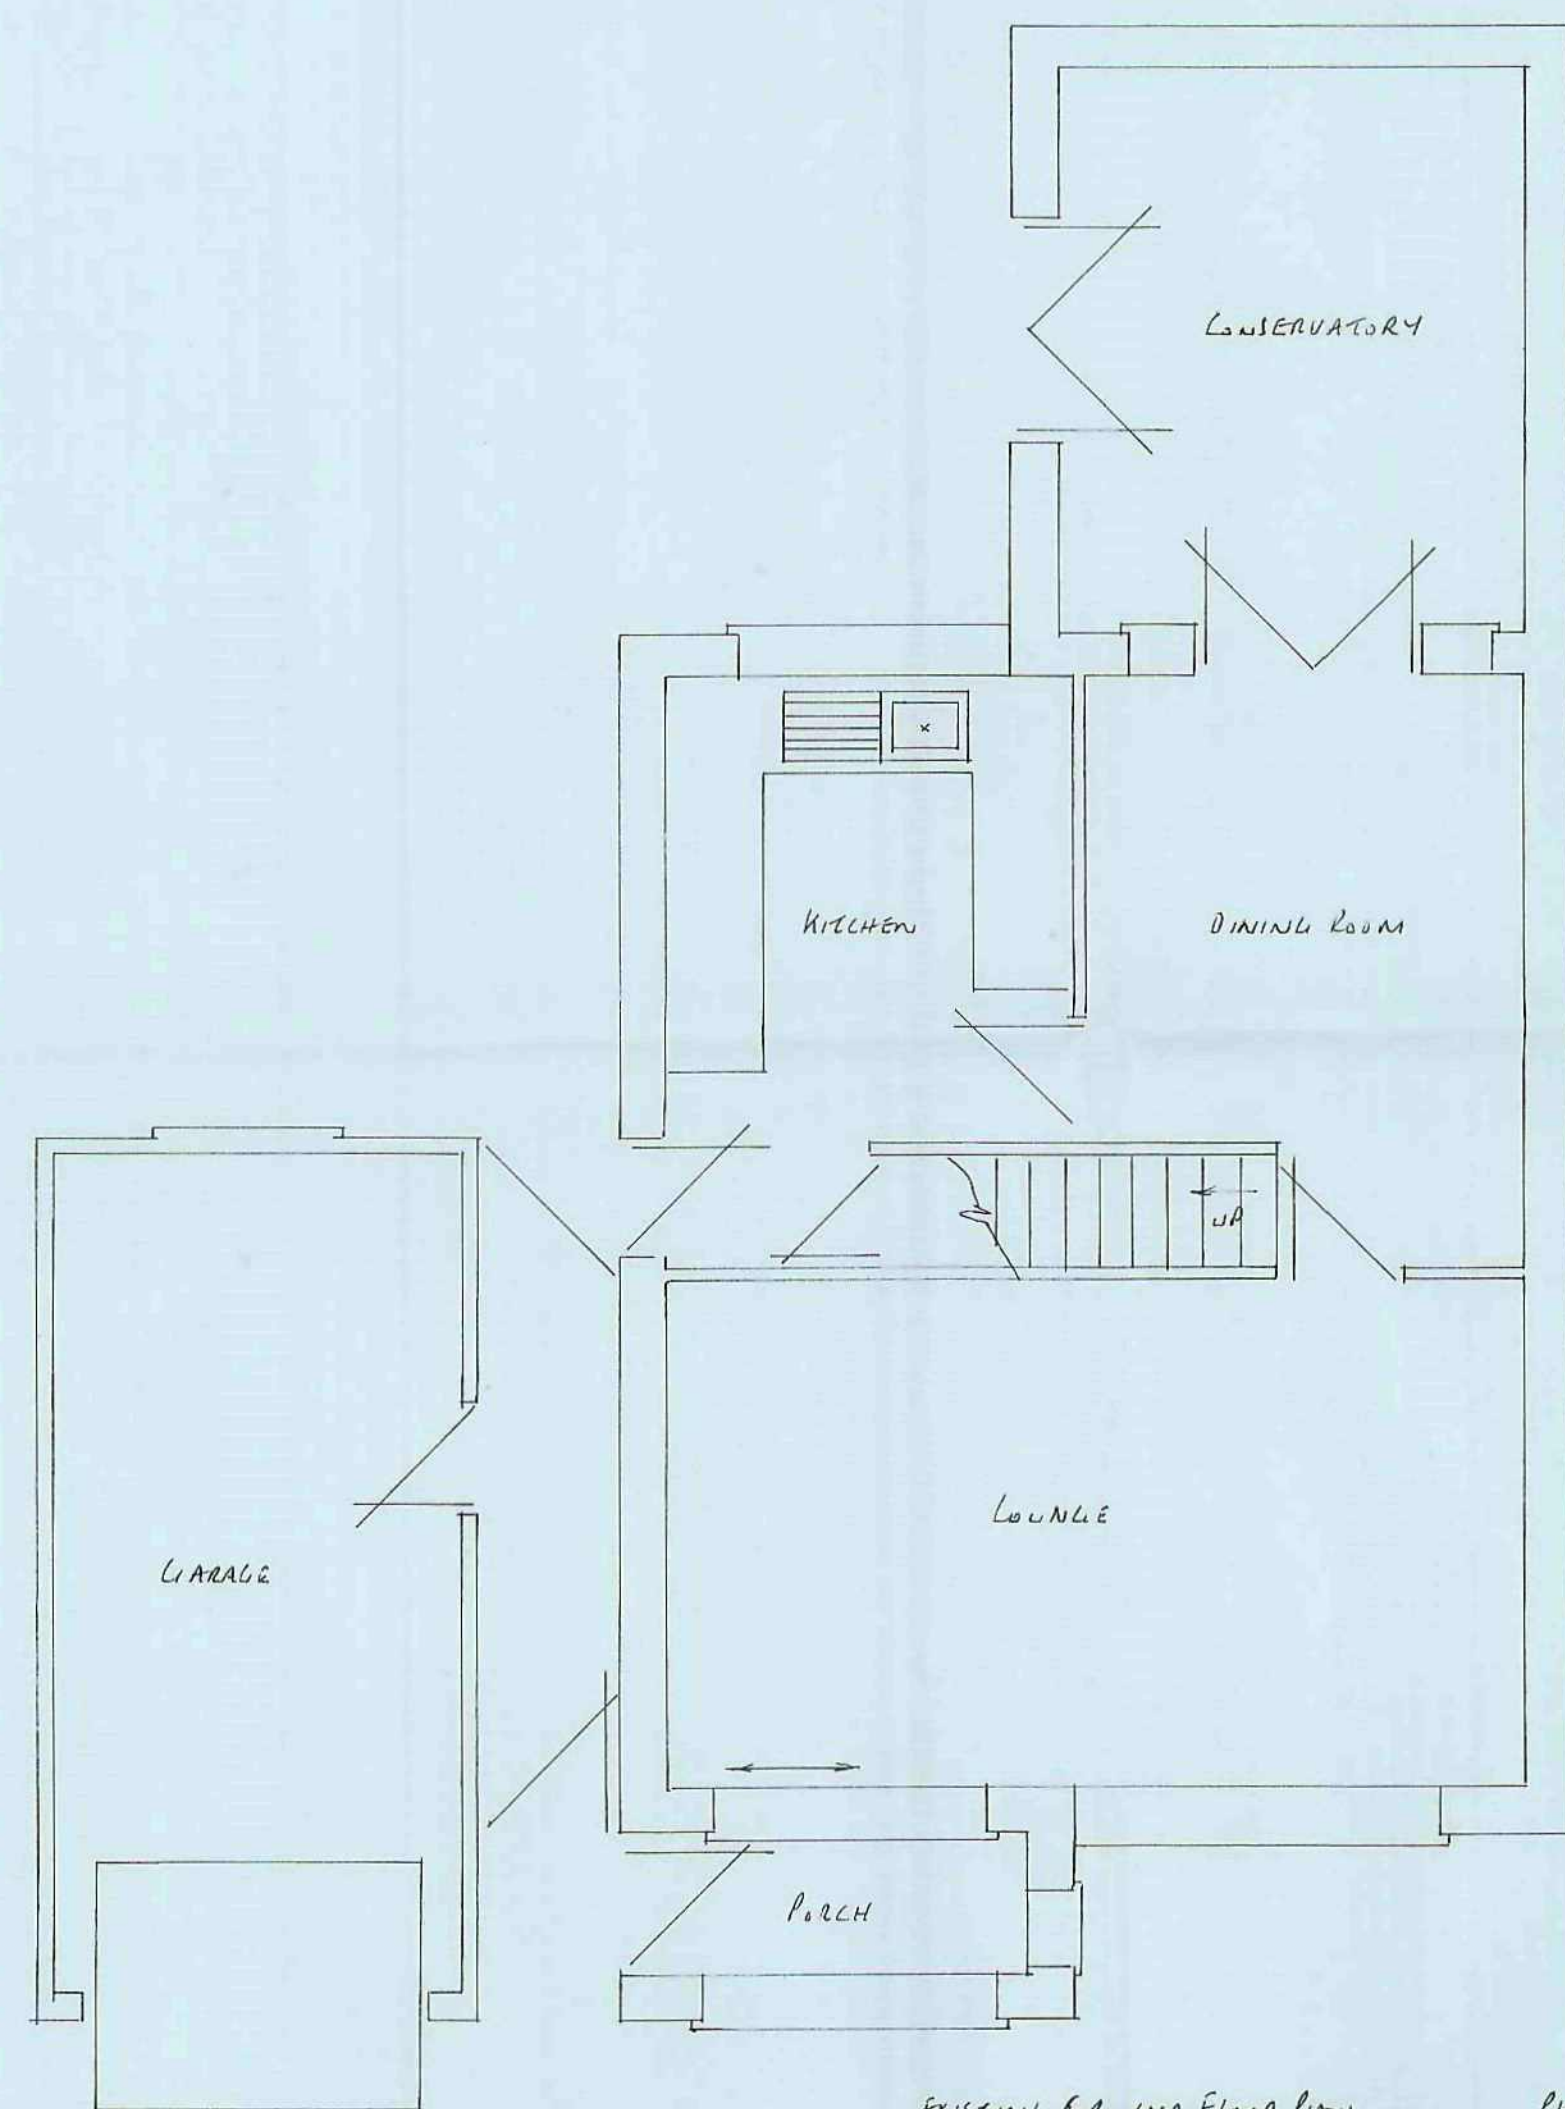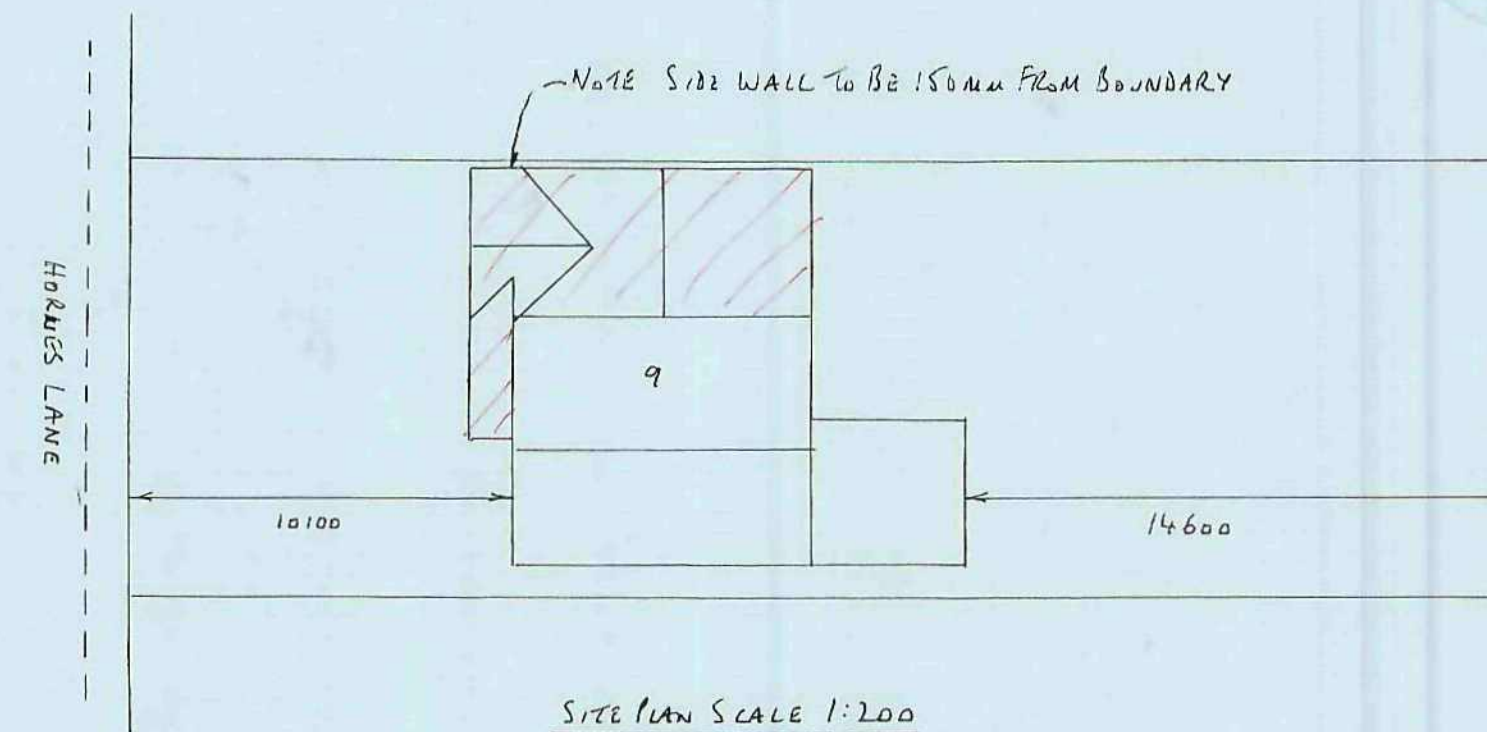


EXISTING GROUND FLOOR PLAN


PLANS SCALE 1:50

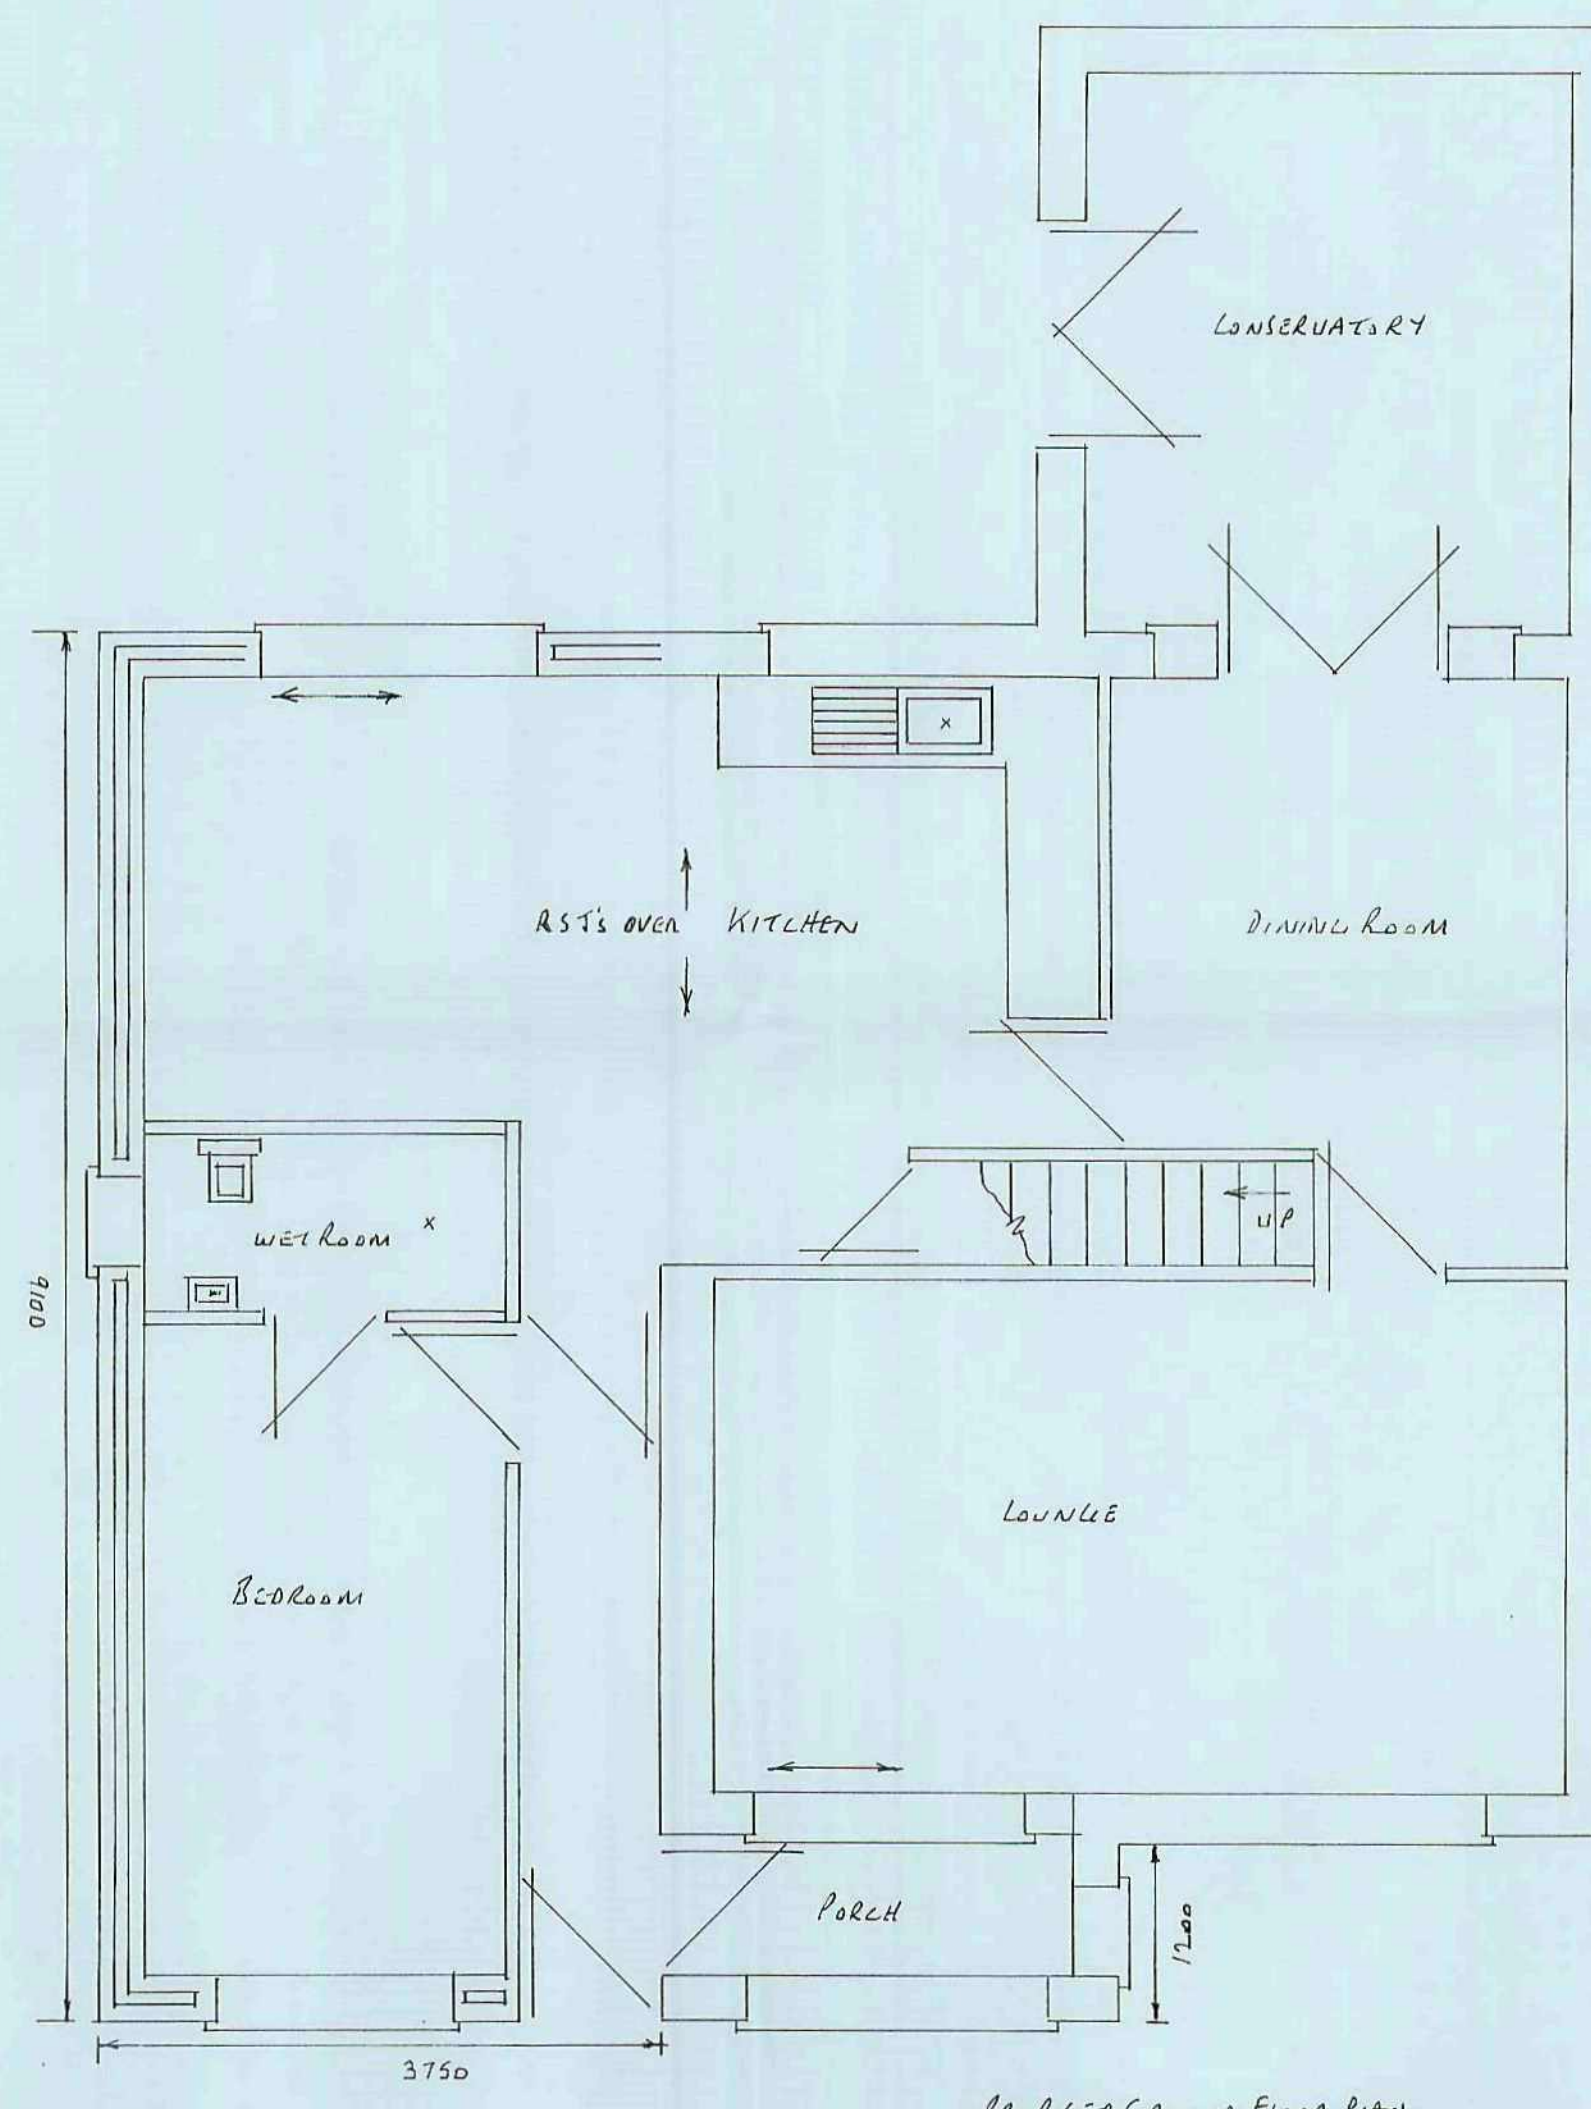


PROPOSED GROUND FLOOR PLAN

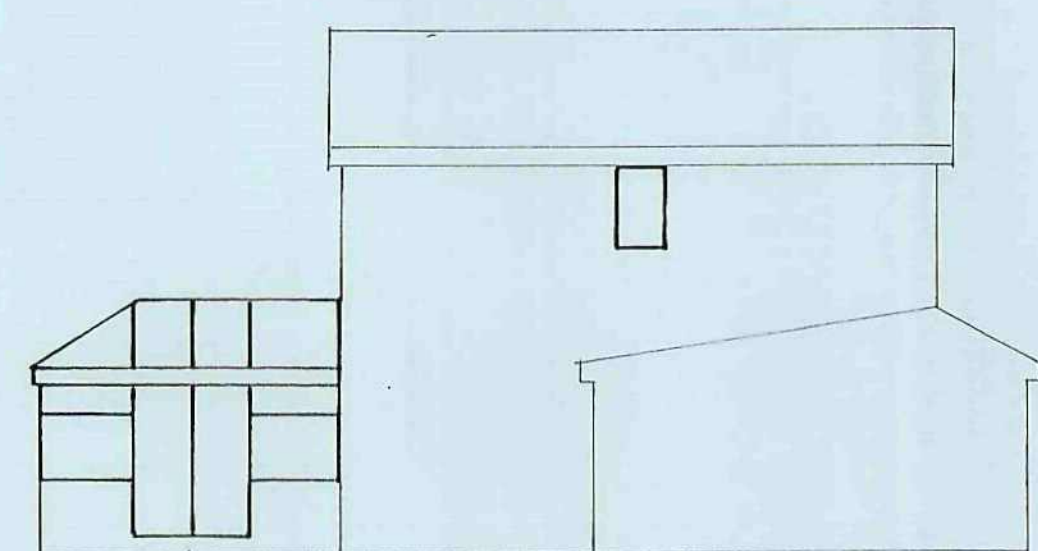


EXISTING SIDE ELEVATION

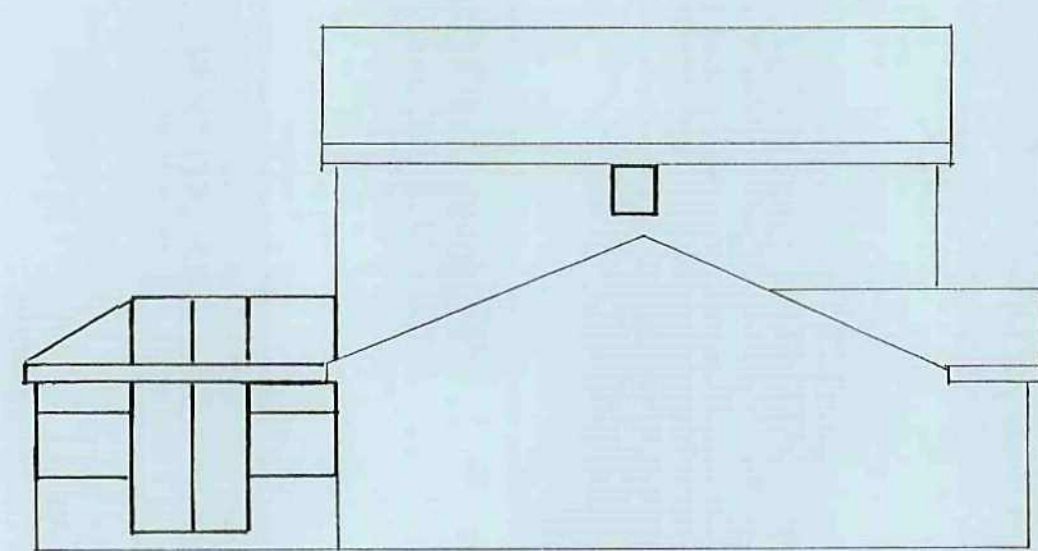

PROPOSED SIDE ELEVATION

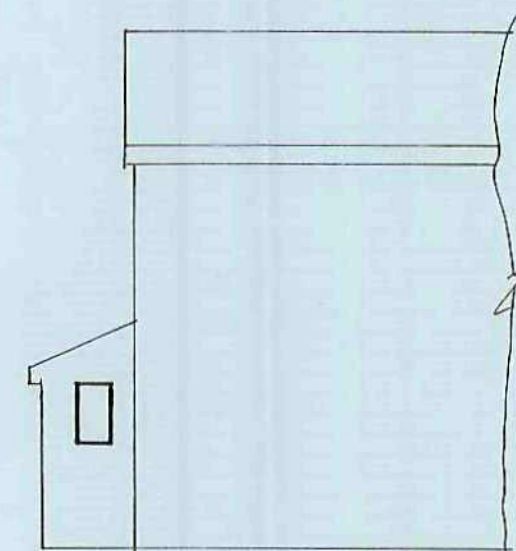


EXISTING SIDE ELEVATION

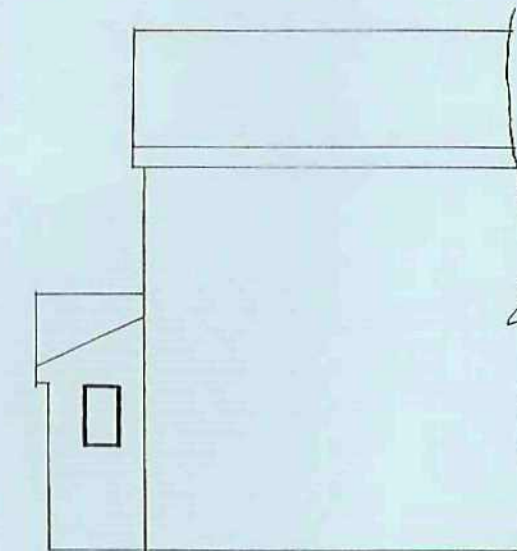


PROPOSED SIDE ELEVATION


PROPOSED SINGLE STOREY SIDE EXTENSION AT:-
9 HORNES LANE
STAINCROSS
BARNSELY

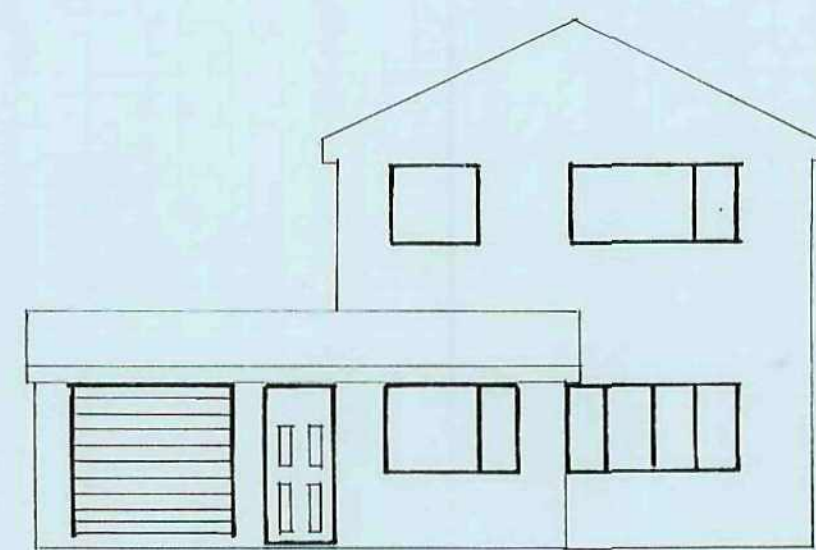


EXISTING FRONT ELEVATION

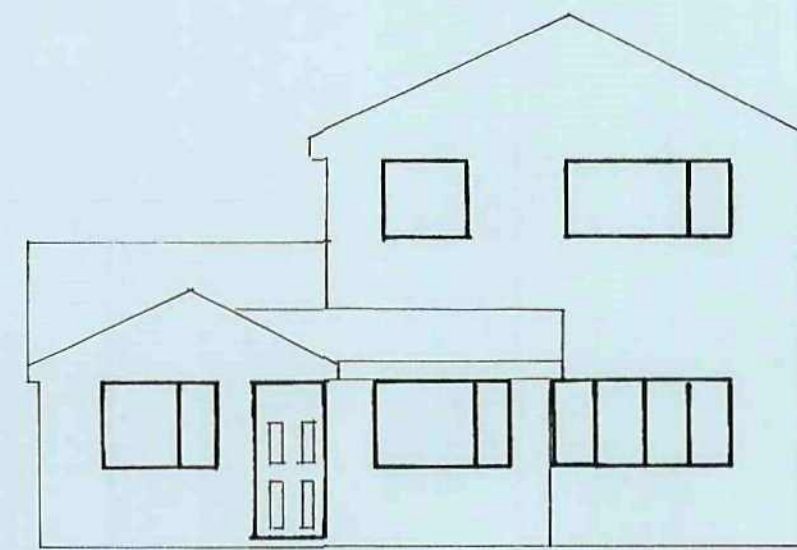

PROPOSED FRONT ELEVATION


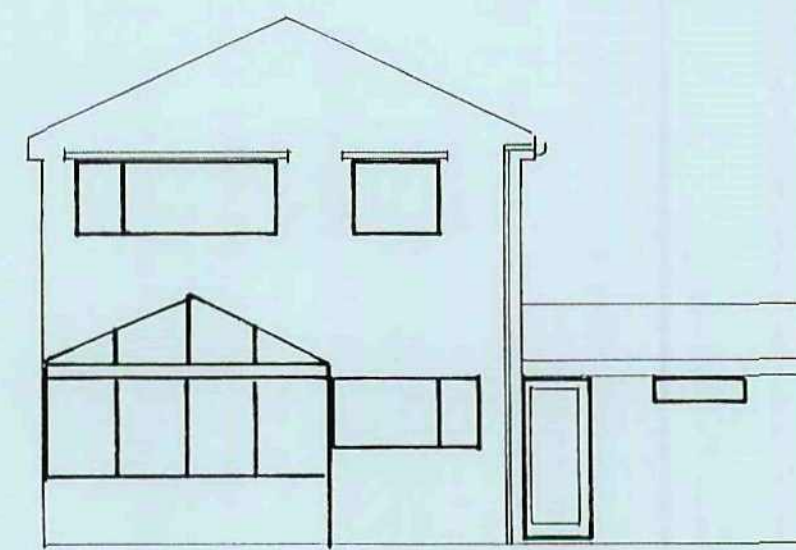


EXISTING REAR ELEVATION

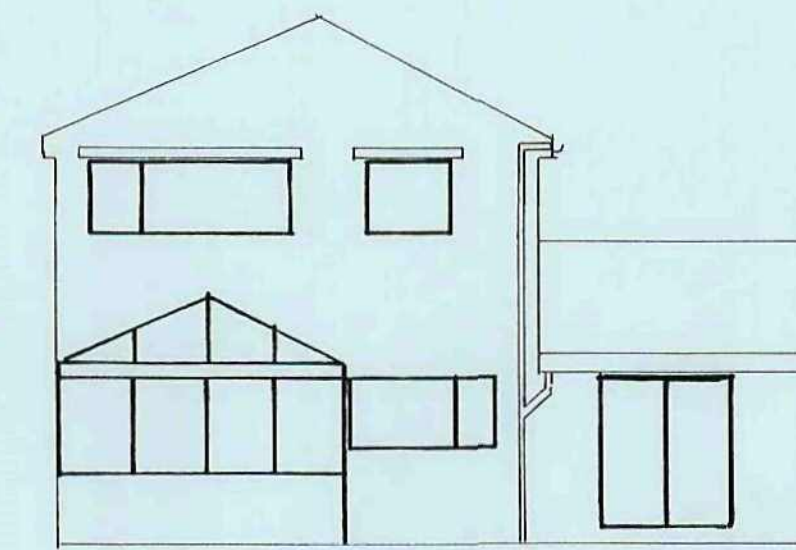


PROPOSED REAR ELEVATION

ELEVATIONS SCALE 1:100

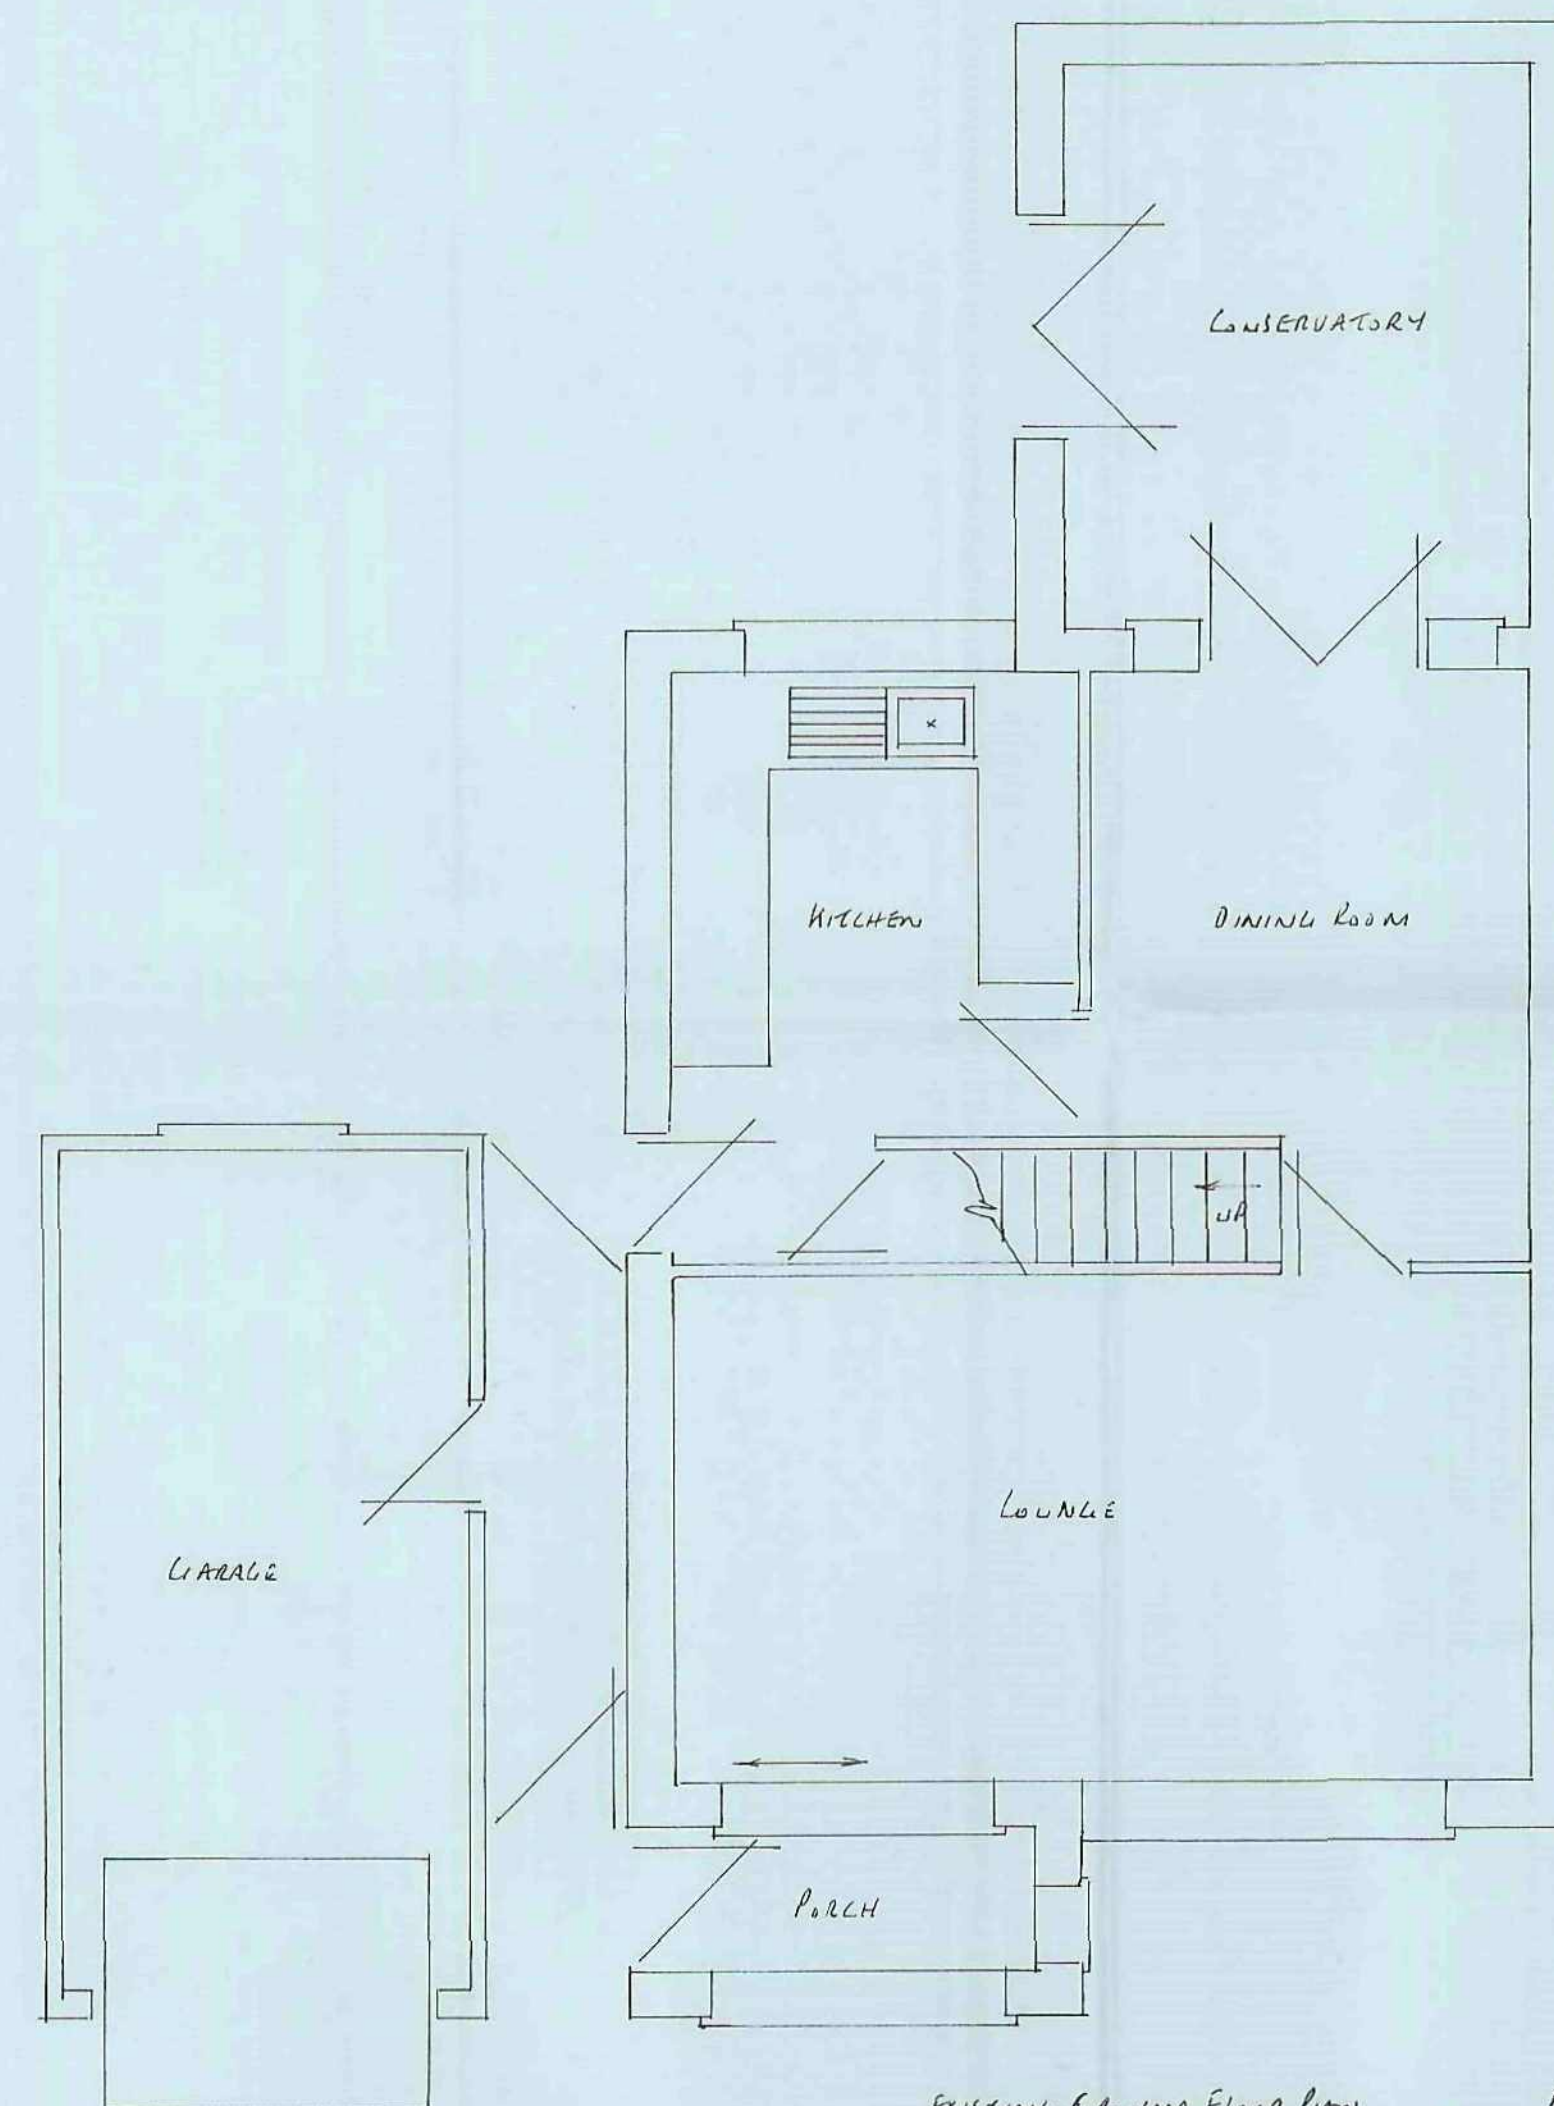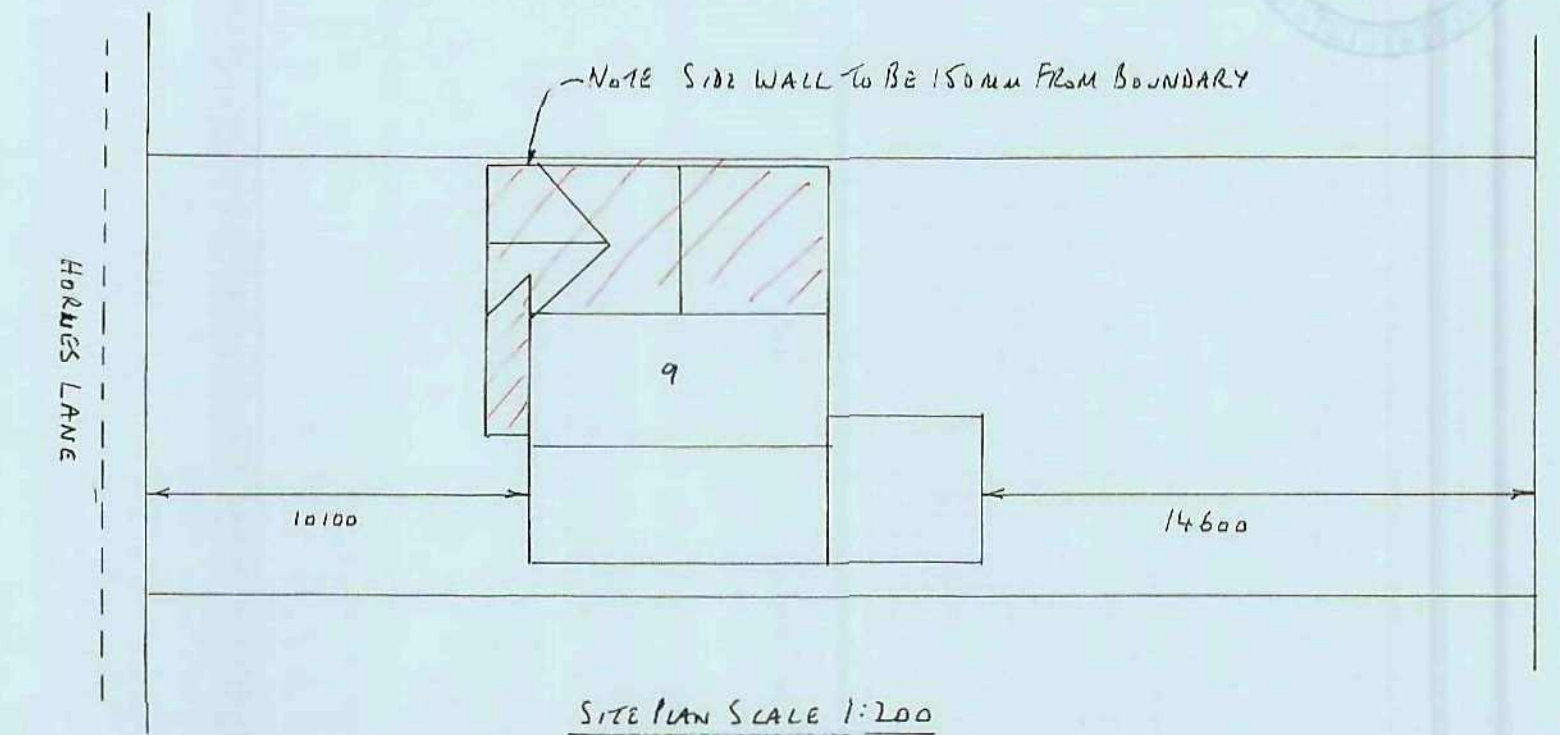


EXISTING GROUND FLOOR PLAN


PLANS SCALE 1:50

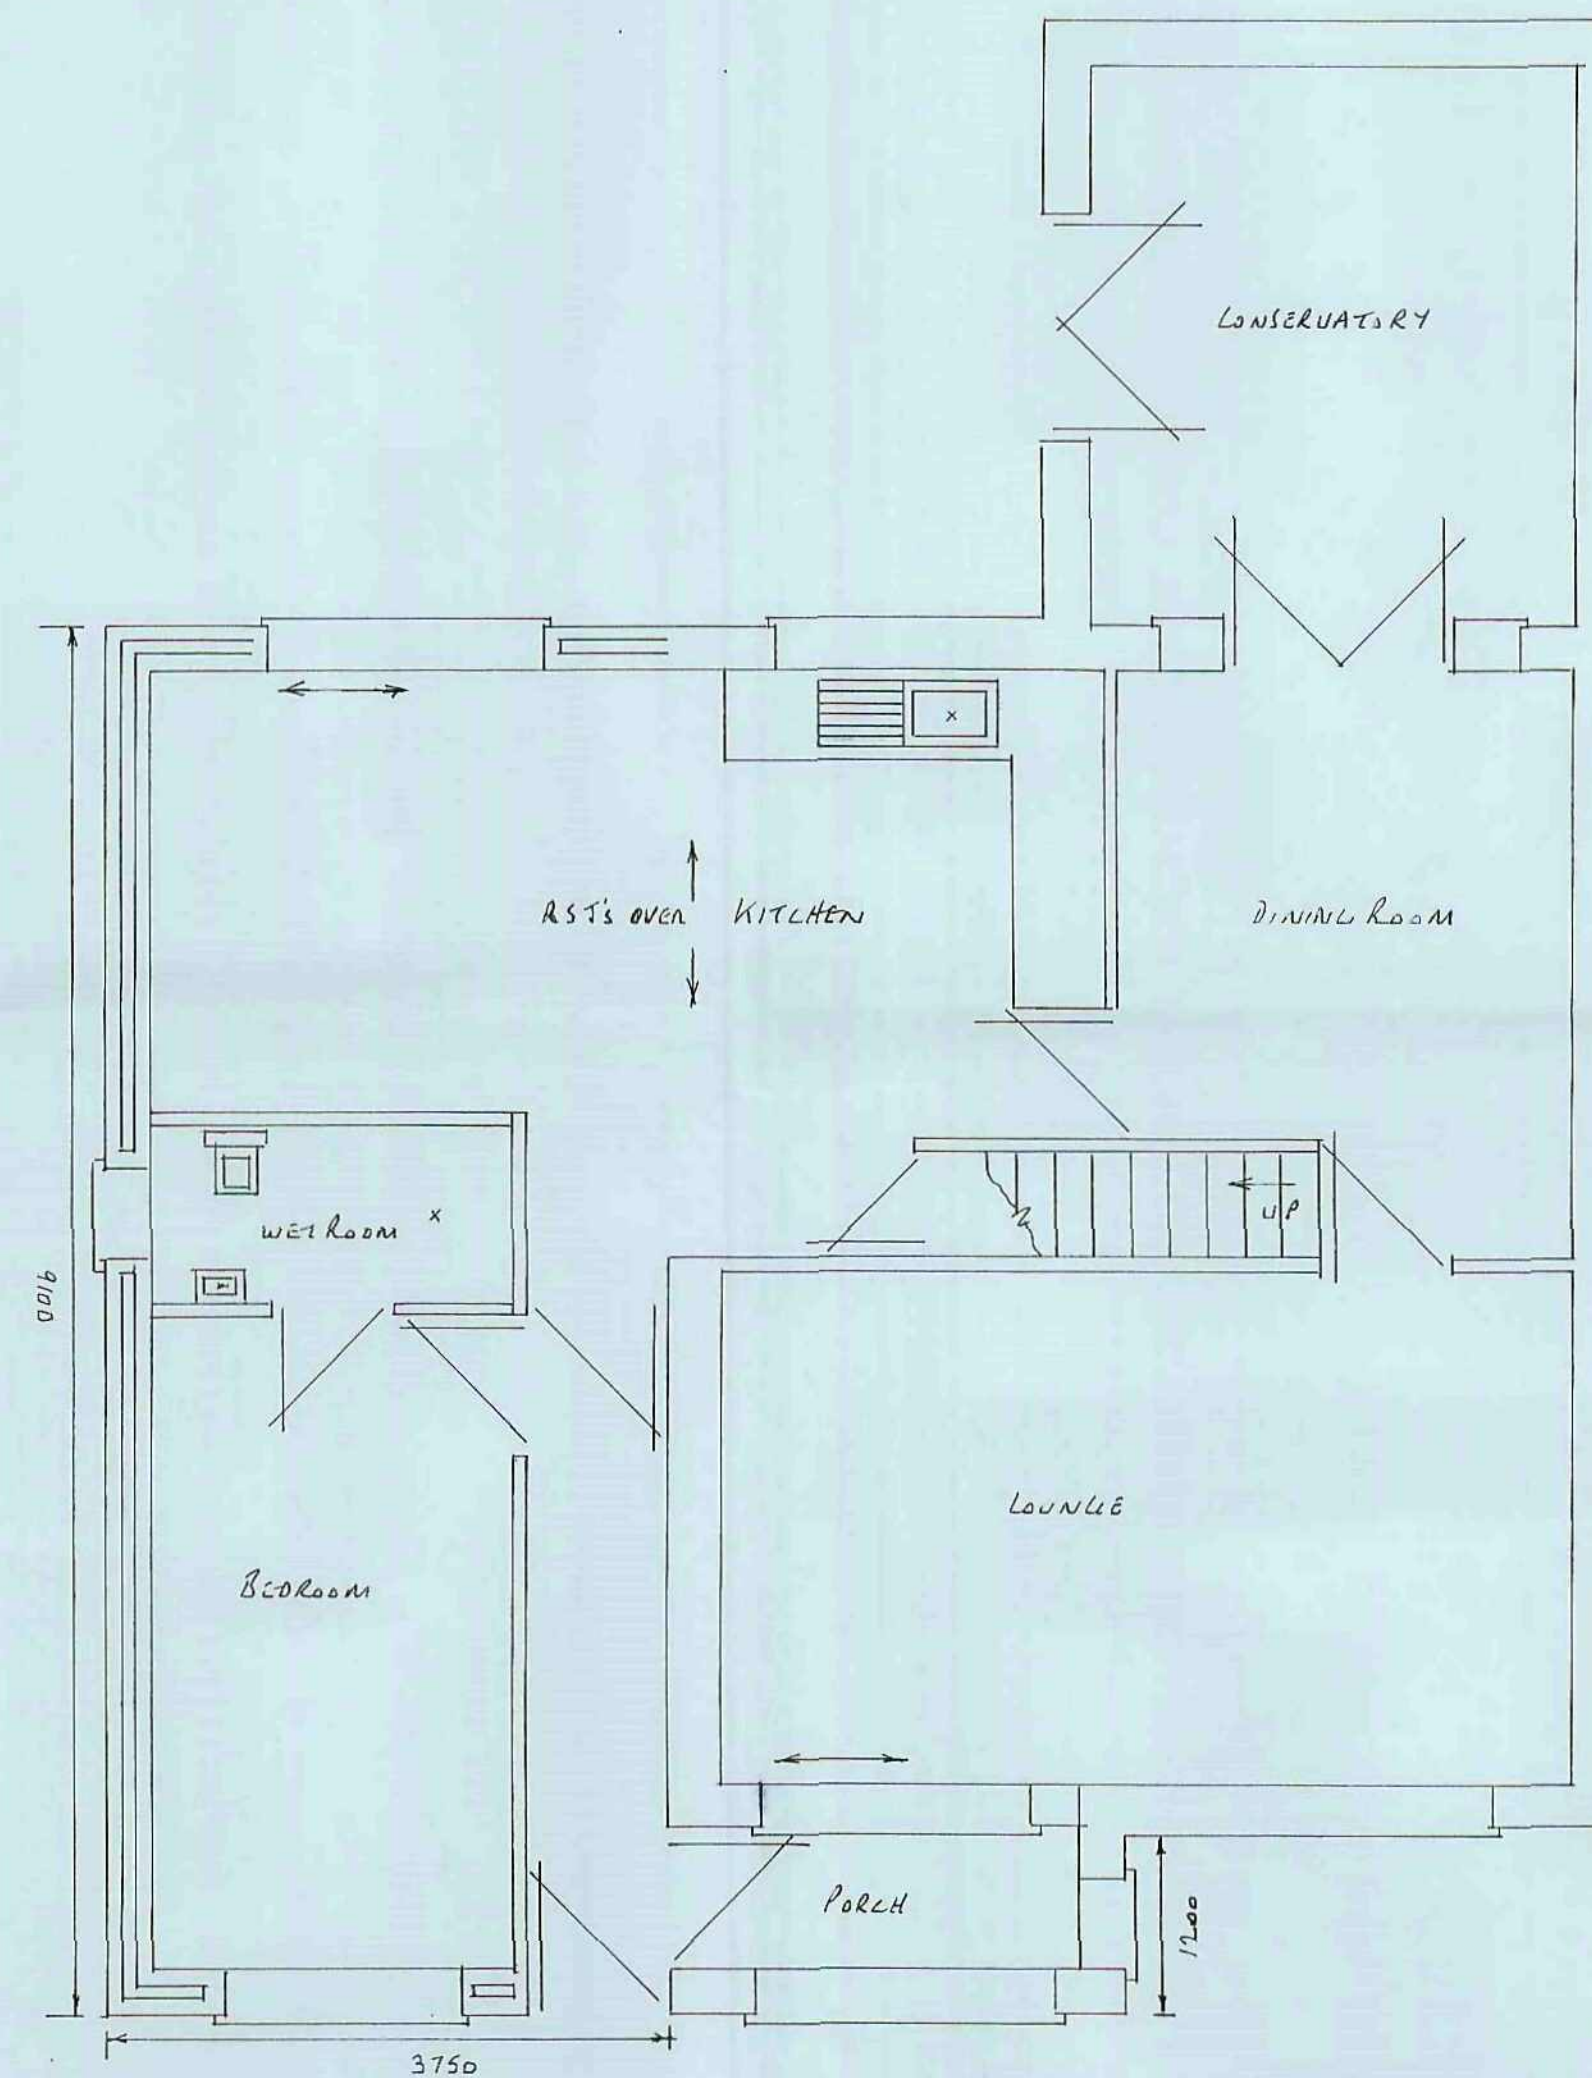


PROPOSED GROUND FLOOR PLAN

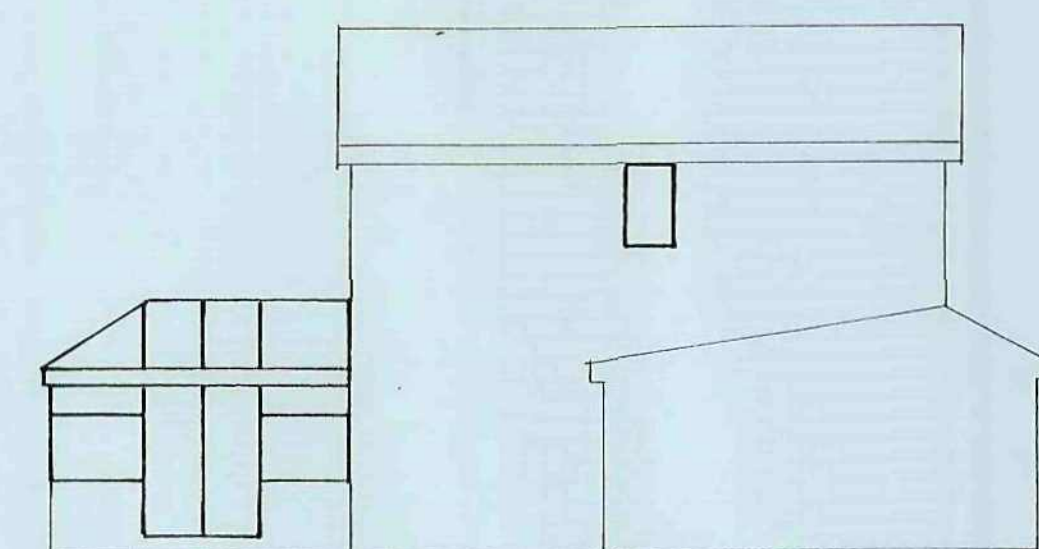


EXISTING SIDE ELEVATION

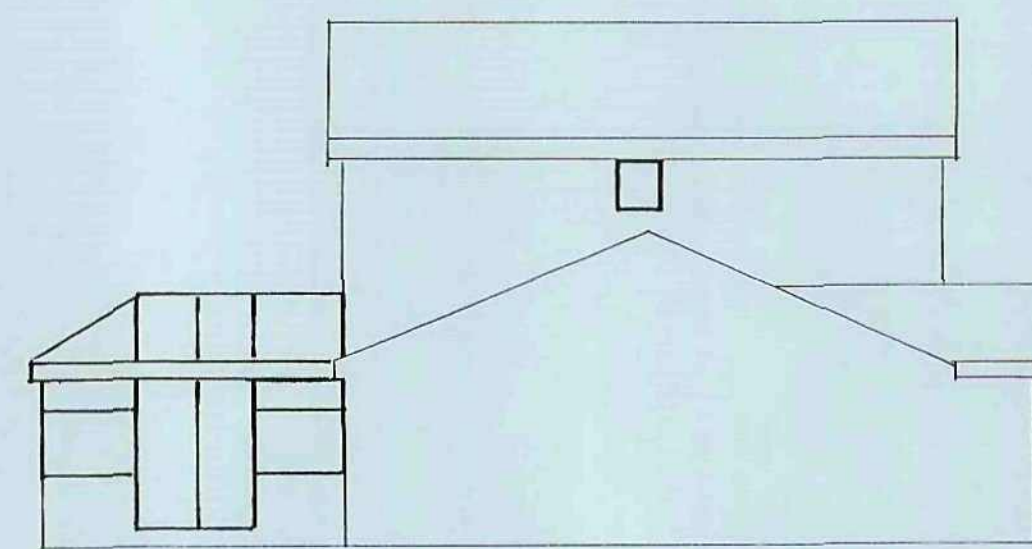

PROPOSED SIDE ELEVATION

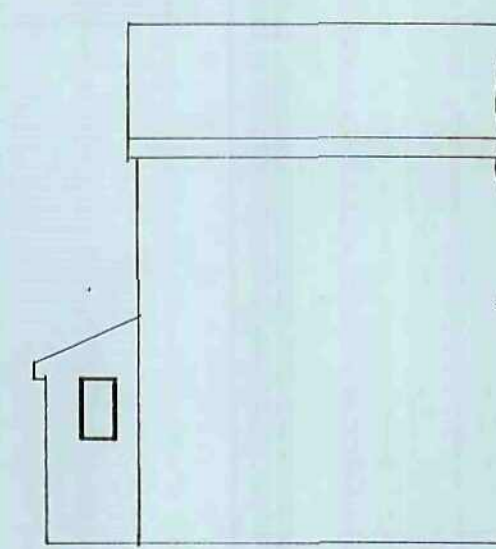

EXISTING SIDE ELEVATION

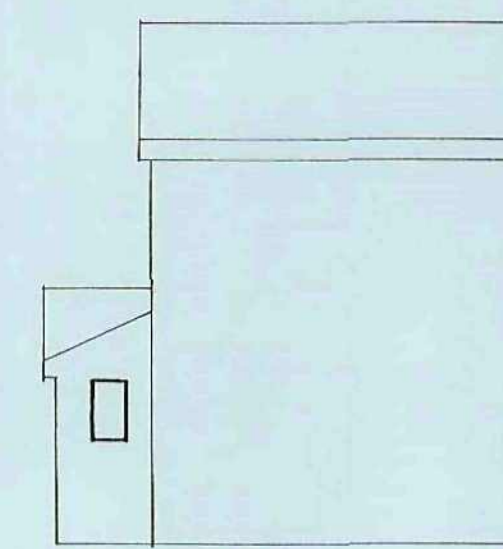

PROPOSED SIDE ELEVATION

PROPOSED SINGLE STOREY SIDE EXTENSION AT:-
9 HORNES LANE
STAINCROSS
BARNSELY