
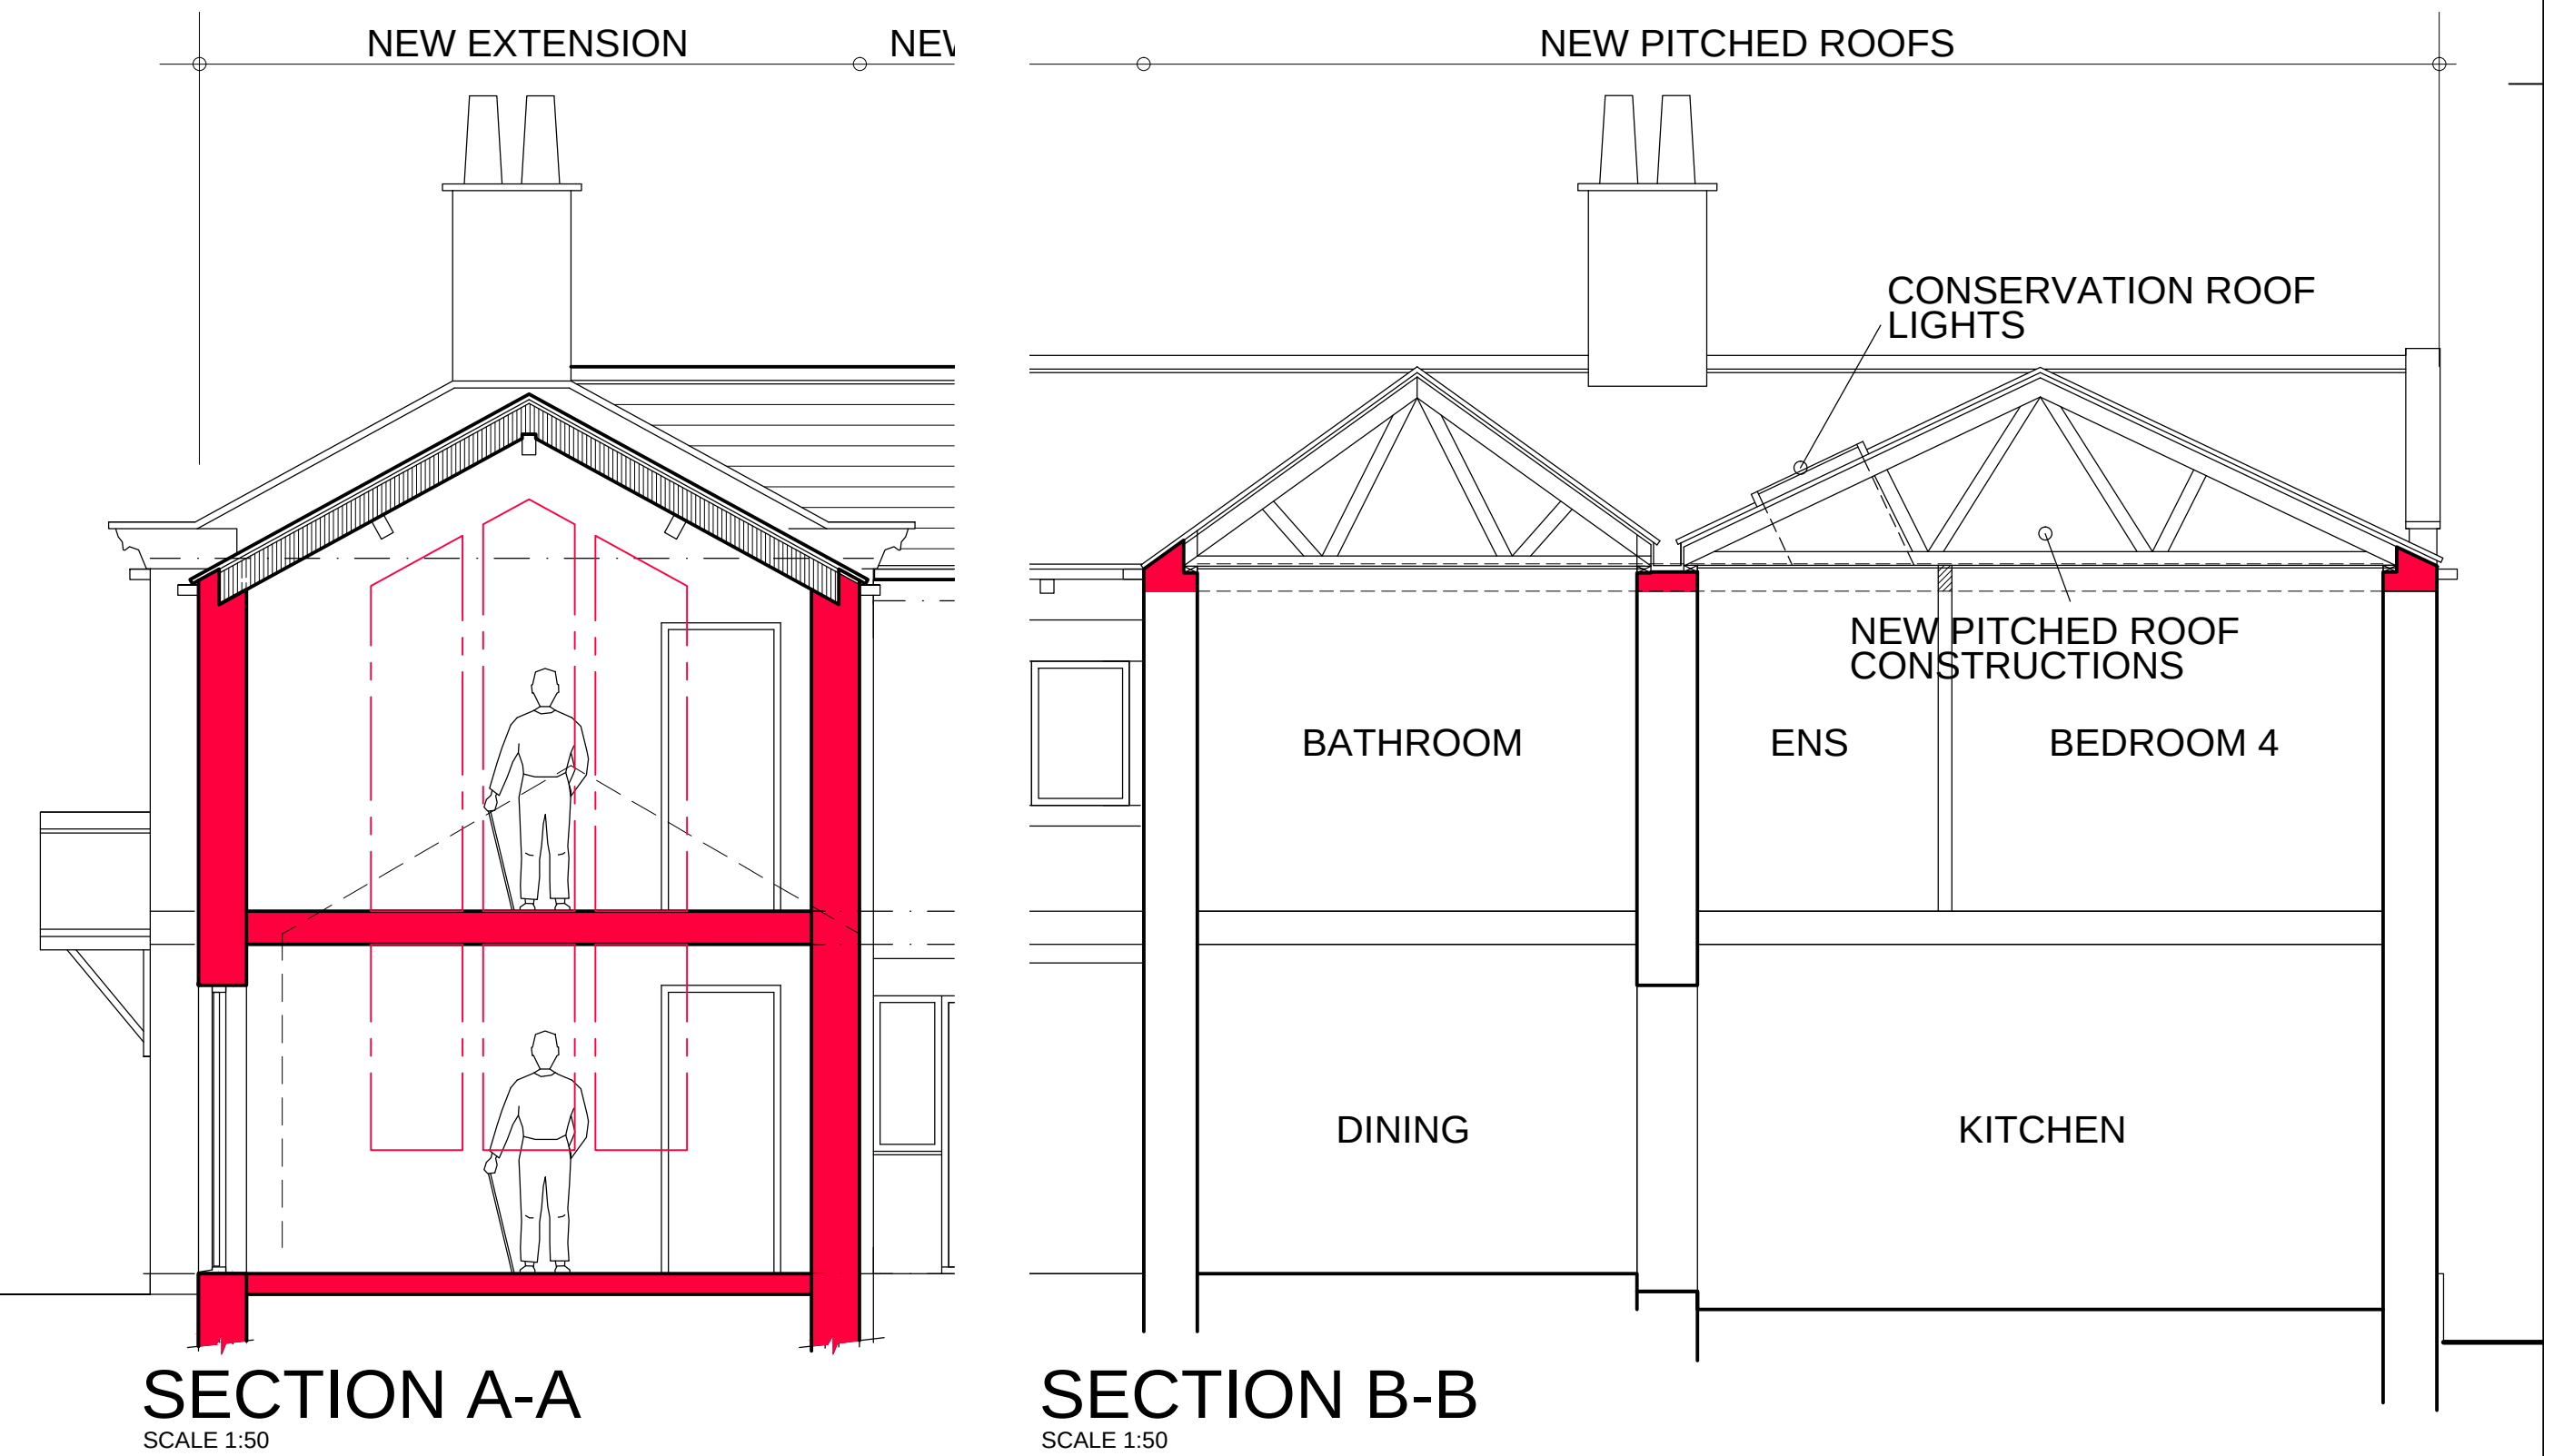
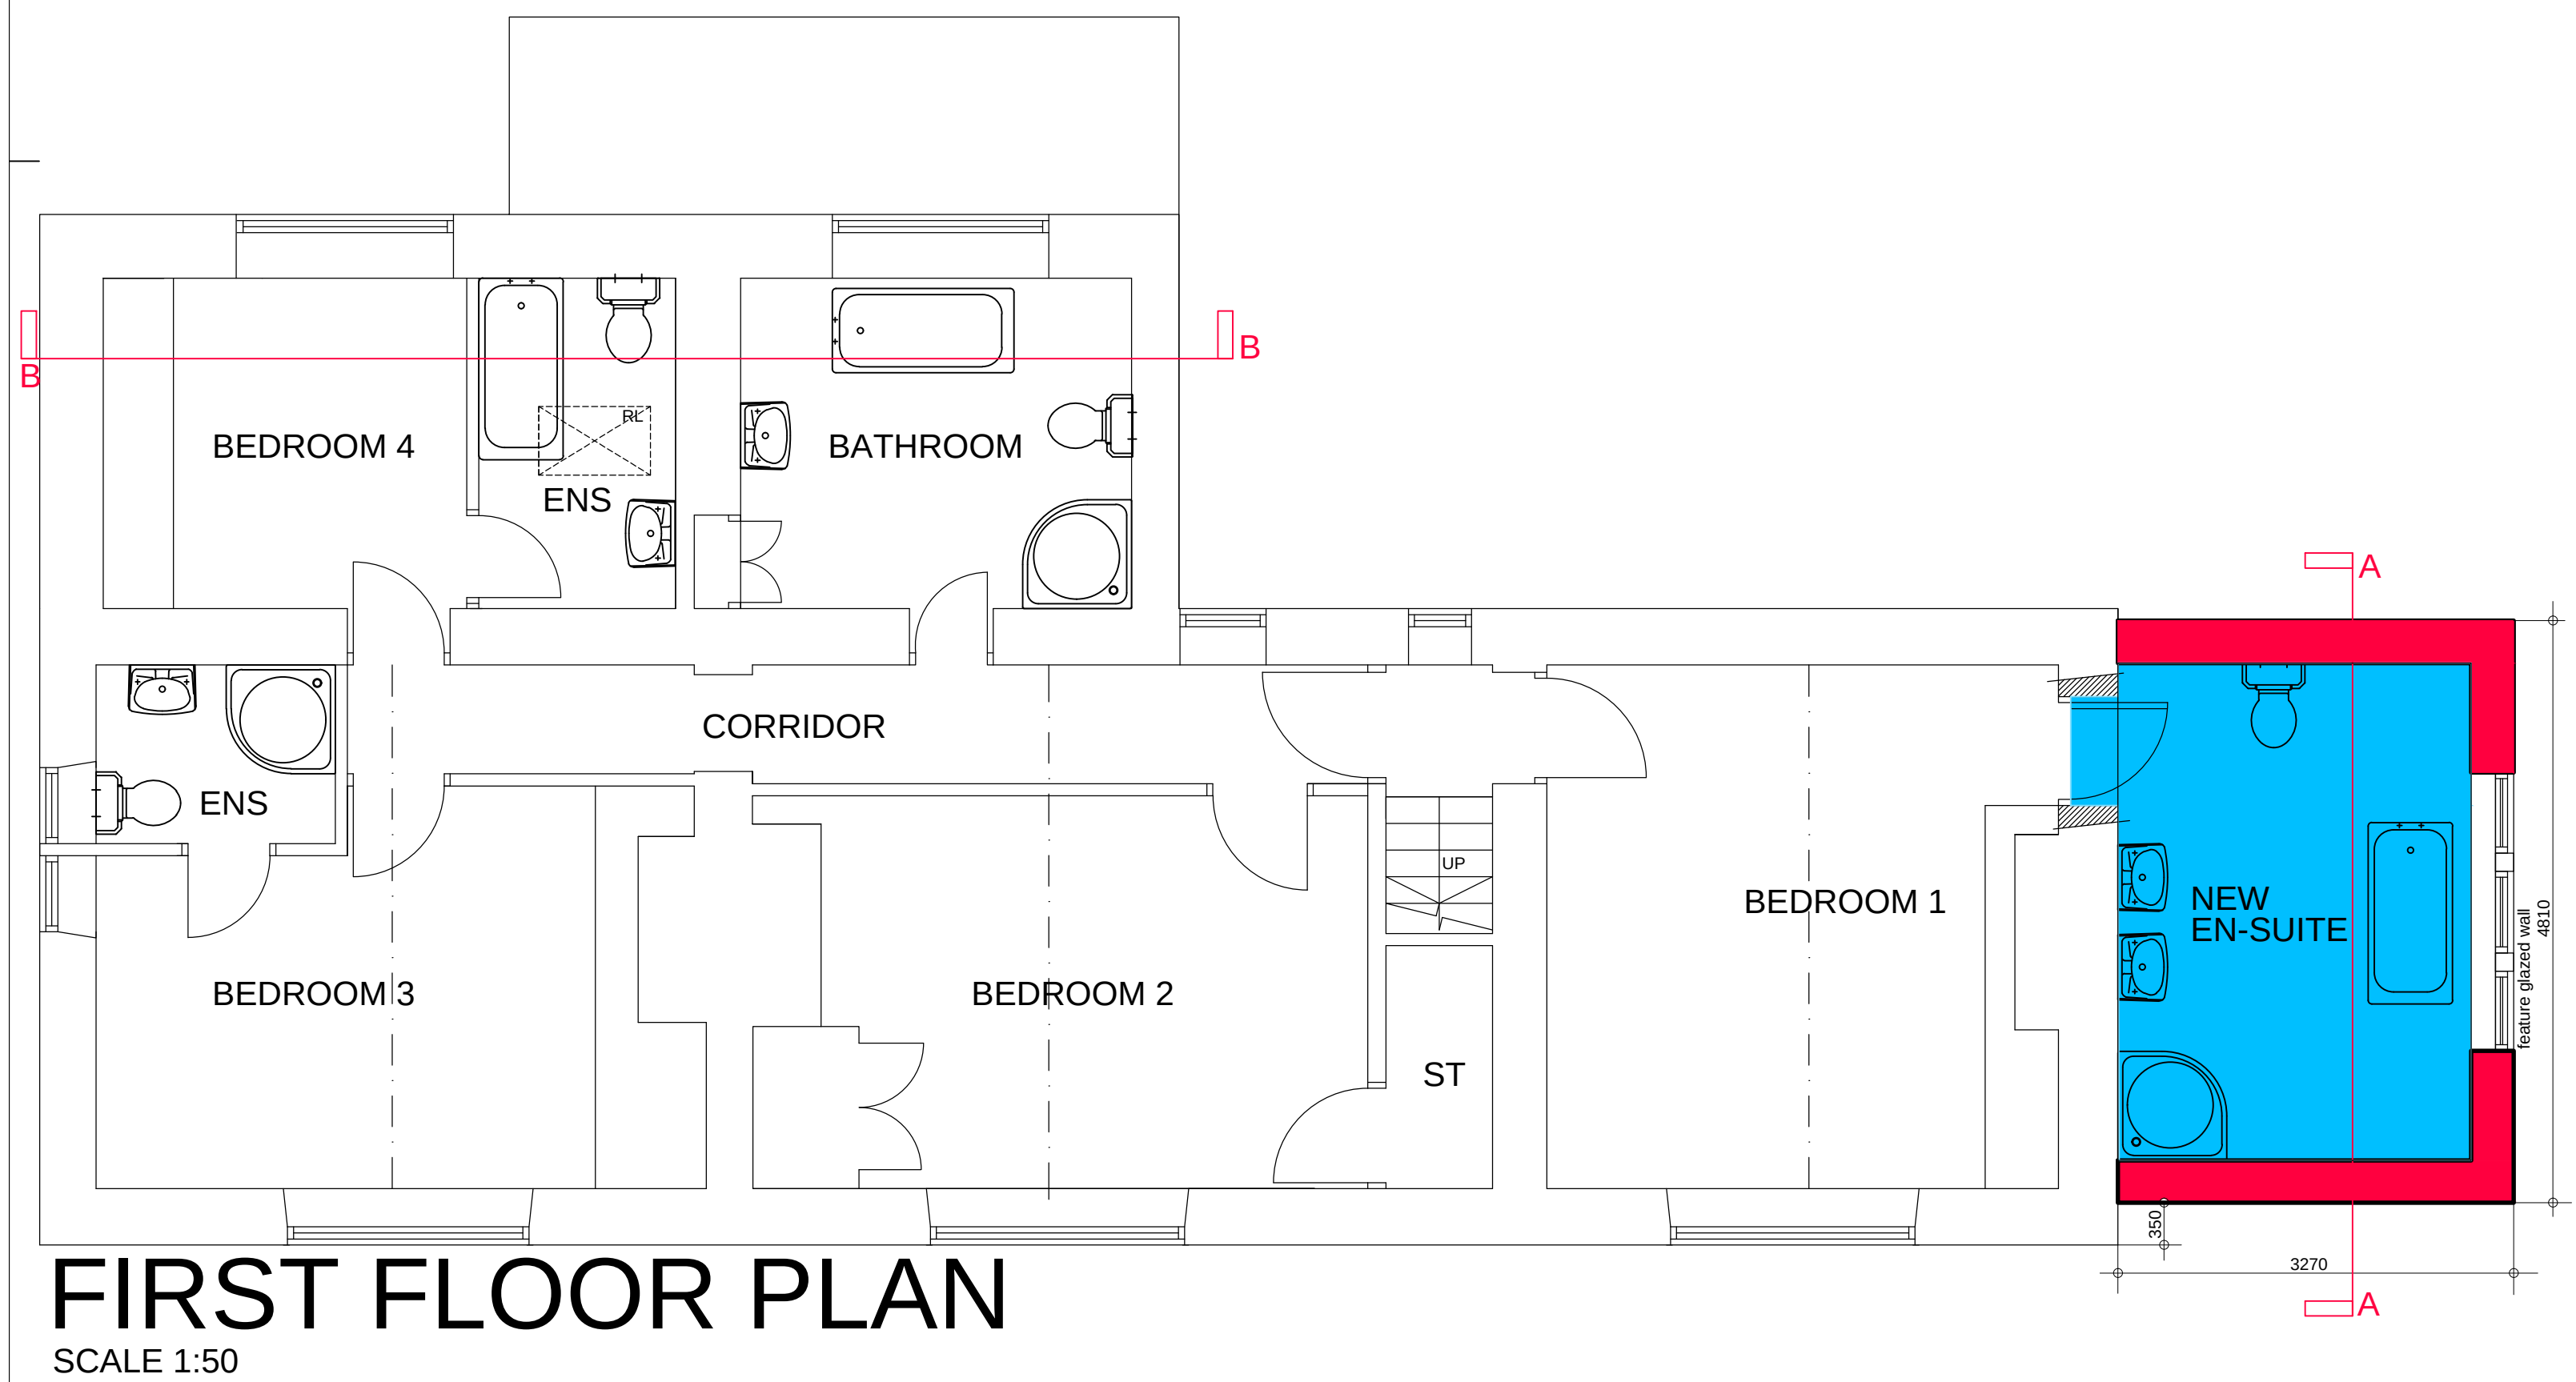
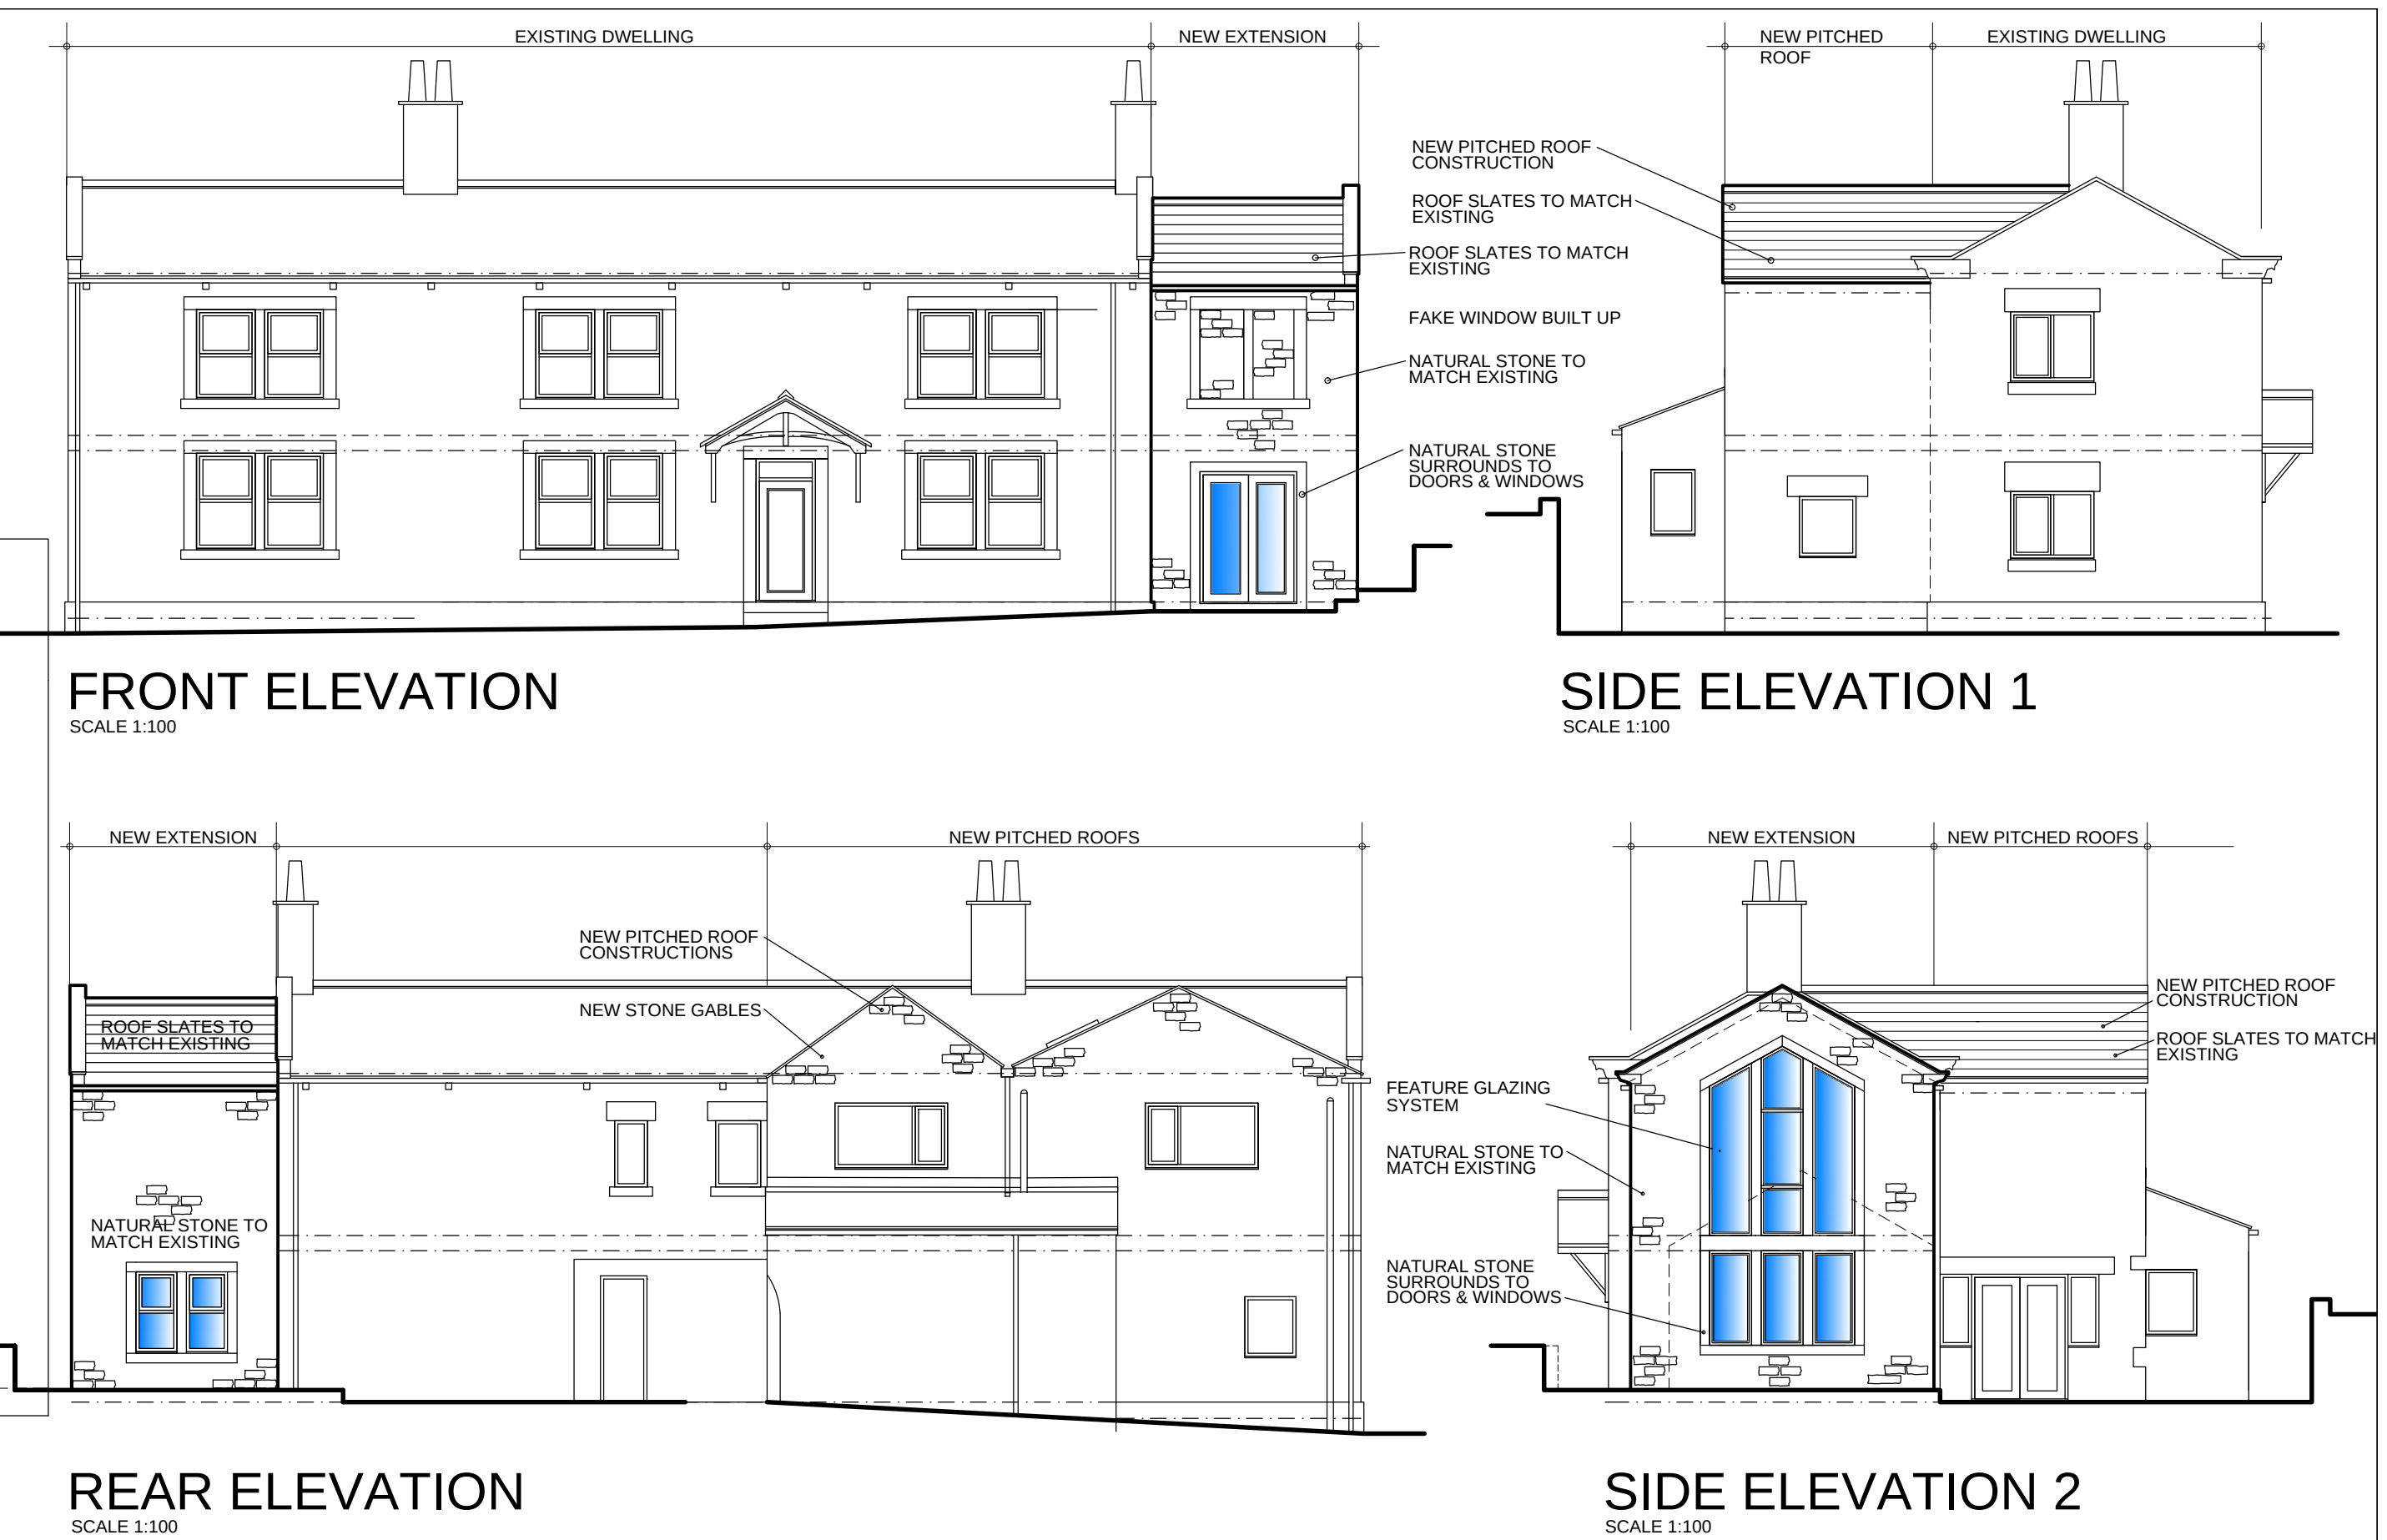


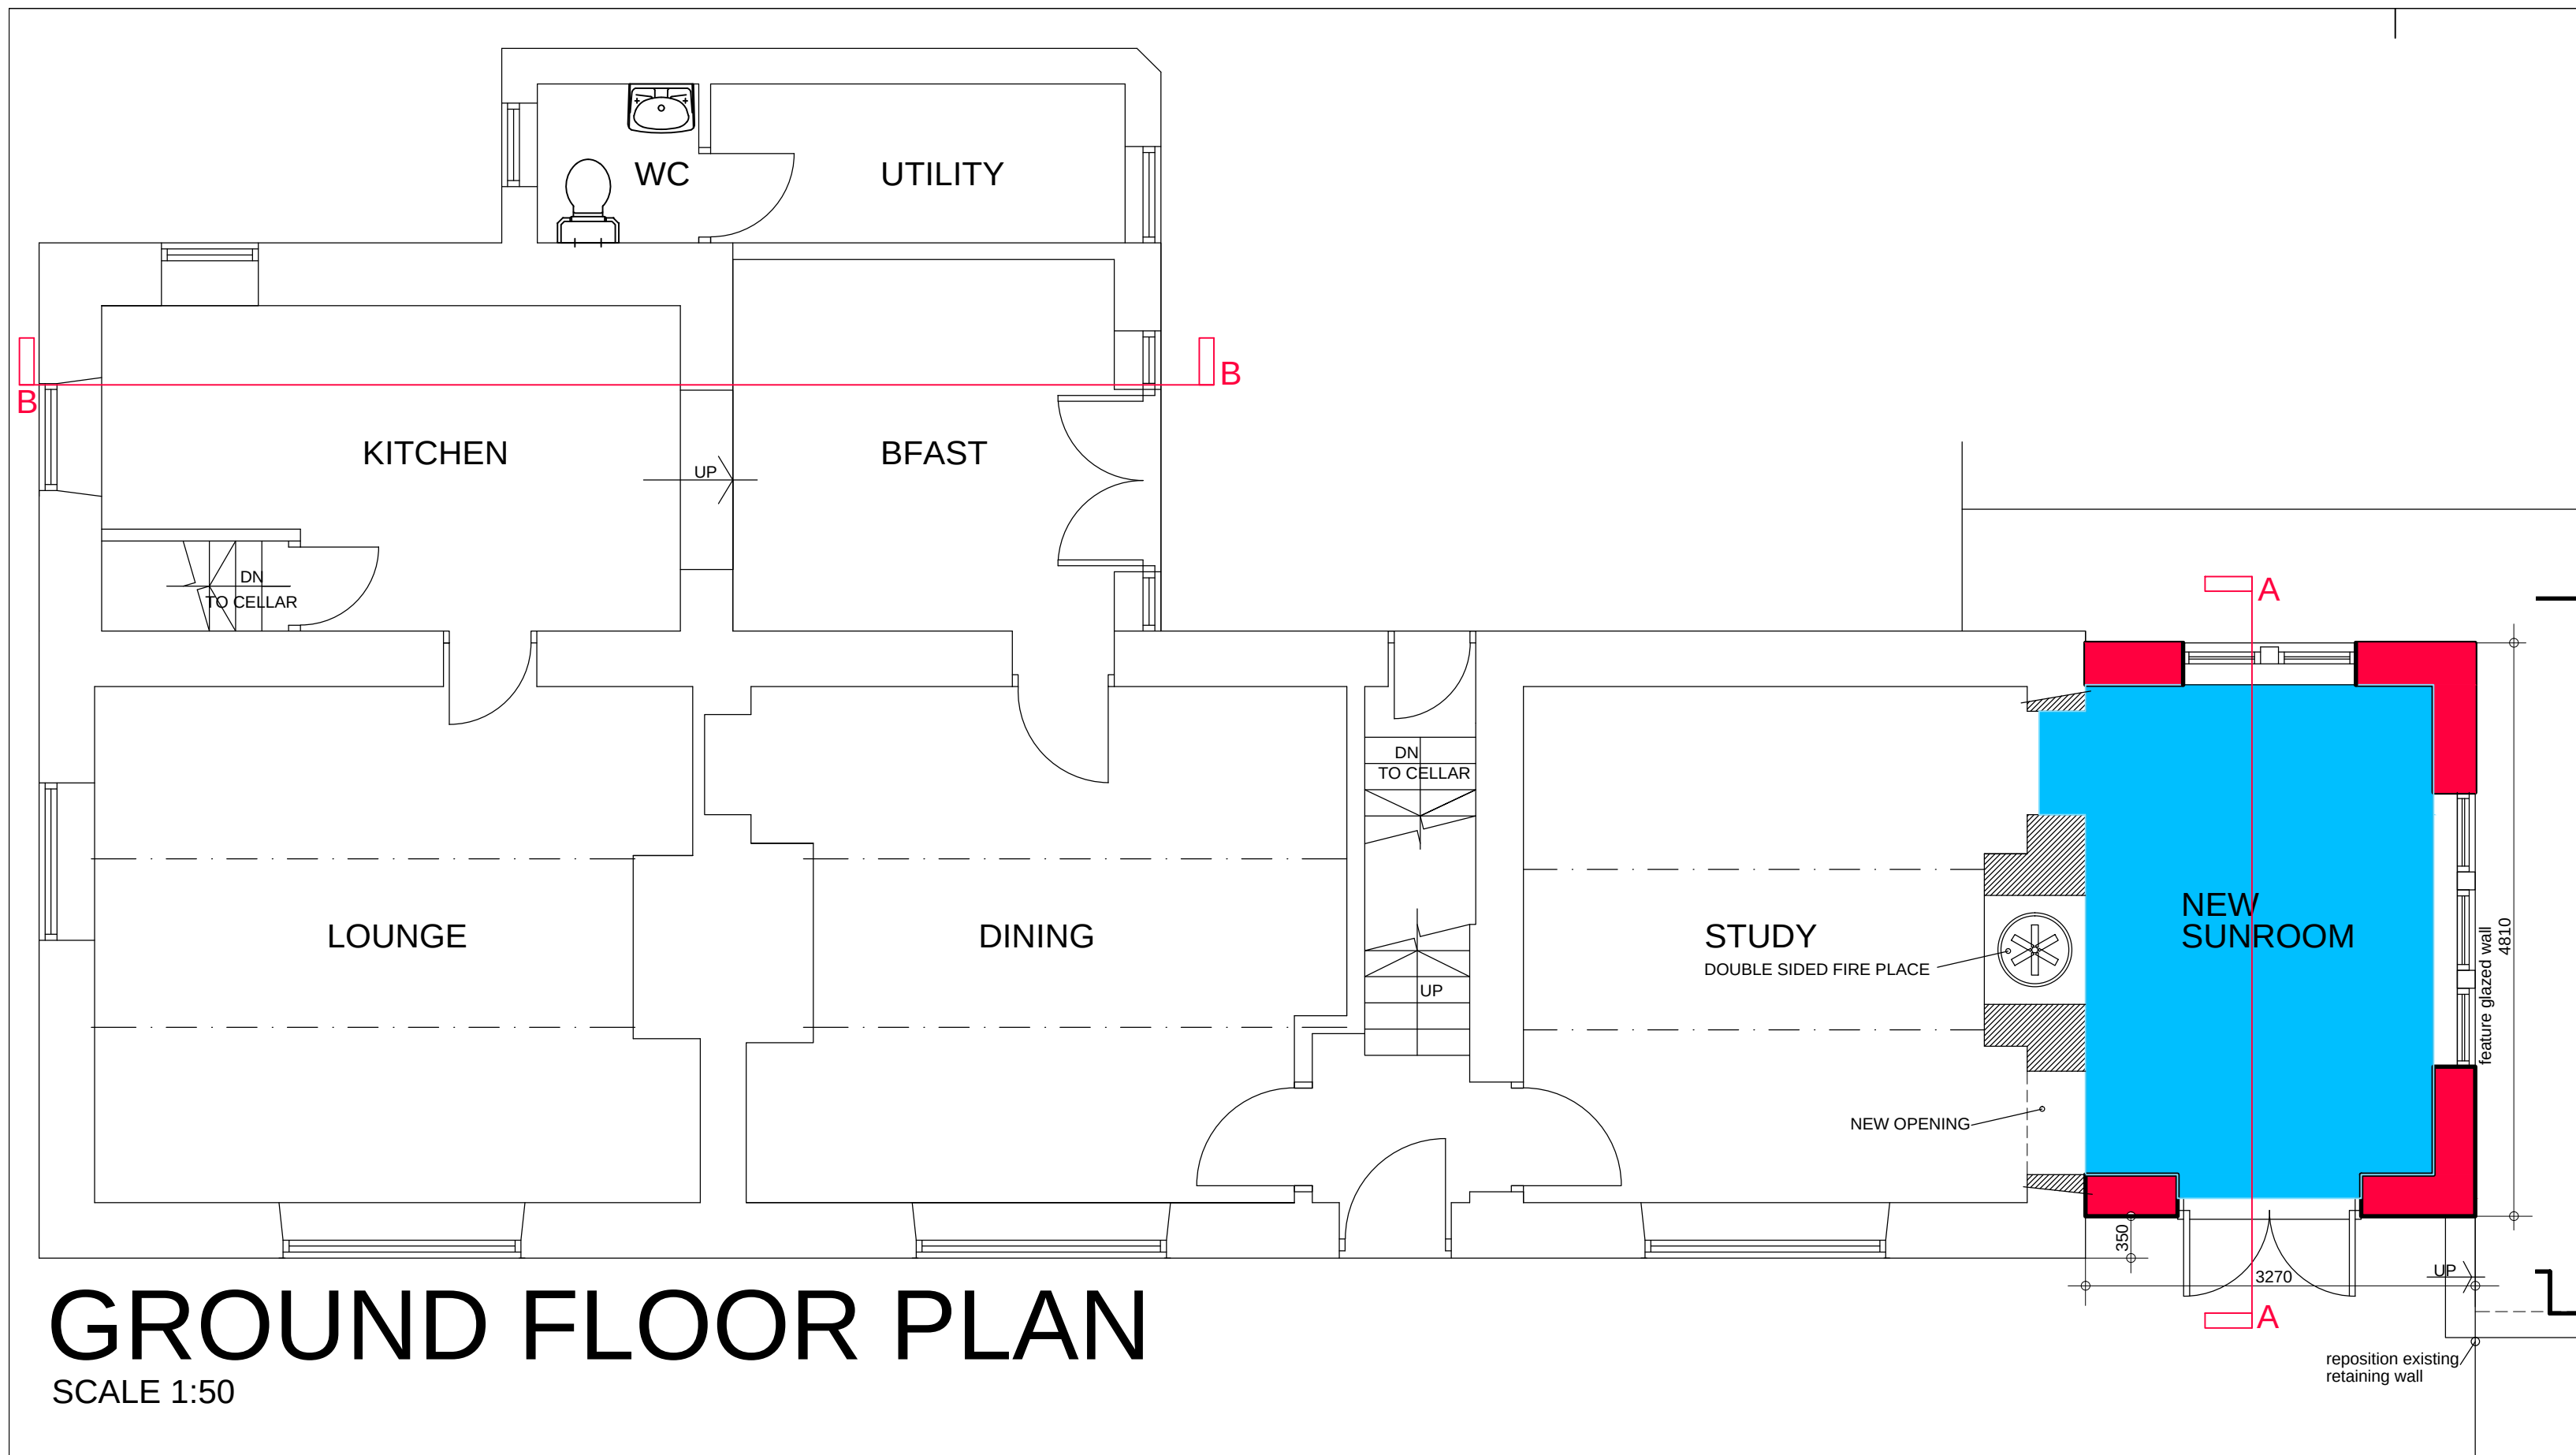

	1. THIS DRAWING AND THE COPYRIGHTS AND PATENTS THEREIN ARE THE PROPERTY OF NYP ARCHITECTURAL SERVICES LTD. REGISTERED IN ENGLAND AND WALES No. 4631338 AND MAY BE USED OR REPRODUCED ONLY UNDER CONTRACT.	Notes.	Revisions.			NYP ARCHITECTURAL SERVICES The Grove, High Street, Dodworth, Barnsley, S75 3RD. Tel: 01226 200989. E-mail: scott@nypas.co.uk / stephen@nypas.co.uk			
	2. CONTRACTORS AND SUB-CONTRACTORS MUST CHECK AND AGREE ALL DIMENSIONS BEFORE PREPARING SHOP DRAWINGS OR COMMENCING WORK ON SITE.		Date	Suffix	Description	Date	Suffix	Description	
	3. CONTRACTORS ARE RESPONSIBLE FOR INFORMING THE DESIGNER OF ANY DISCREPANCY DISCOVERED ON THIS DRAWING OR BETWEEN THIS DRAWING AND ANY OTHER RELATED DOCUMENT ISSUED UNDER THE STANDARD FORM OF CONTRACT IN RESPECT OF THE WORK.								
	4. WRITTEN DIMENSIONS ONLY ARE TO BE USED FROM THIS DRAWING. IF IN ANY DOUBT ASK FOR CLARIFICATION.								
Project: PROPOSED EXTENSION & ALTERATIONS MONKEY TREE HOUSE (17) Twydale, Cawthorne, Barnsley, S75-4EJ		Client: MR J KISSANE		Drawing Title: PROPOSAL SKETCH SCHEME ELEVATIONS & FLOOR PLANS		Date: DEC 2016 Ref: 03/30		Scale: A1 Dwg. No.: 03 Rev.:	

SHEET SIZE A1