



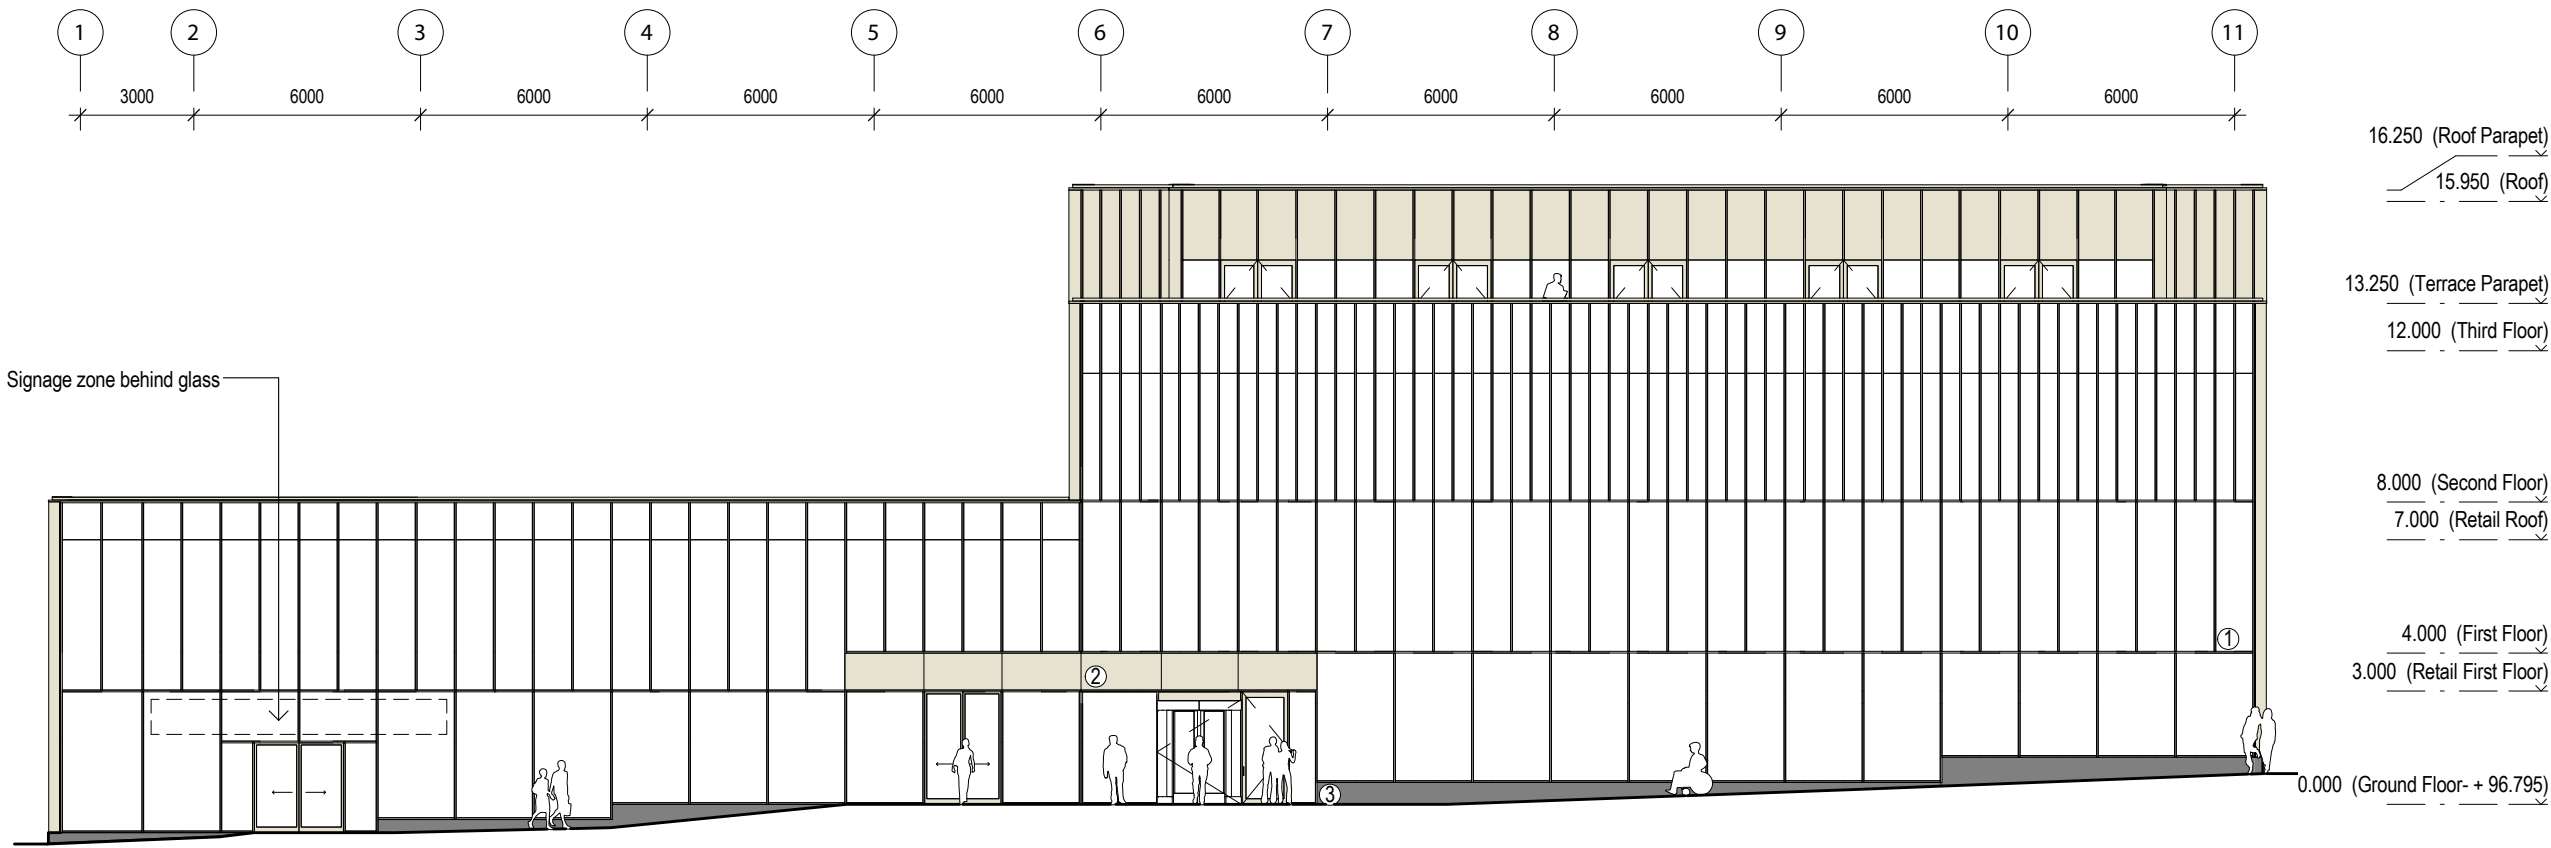

East Elevation - May Day Green

1 : 200

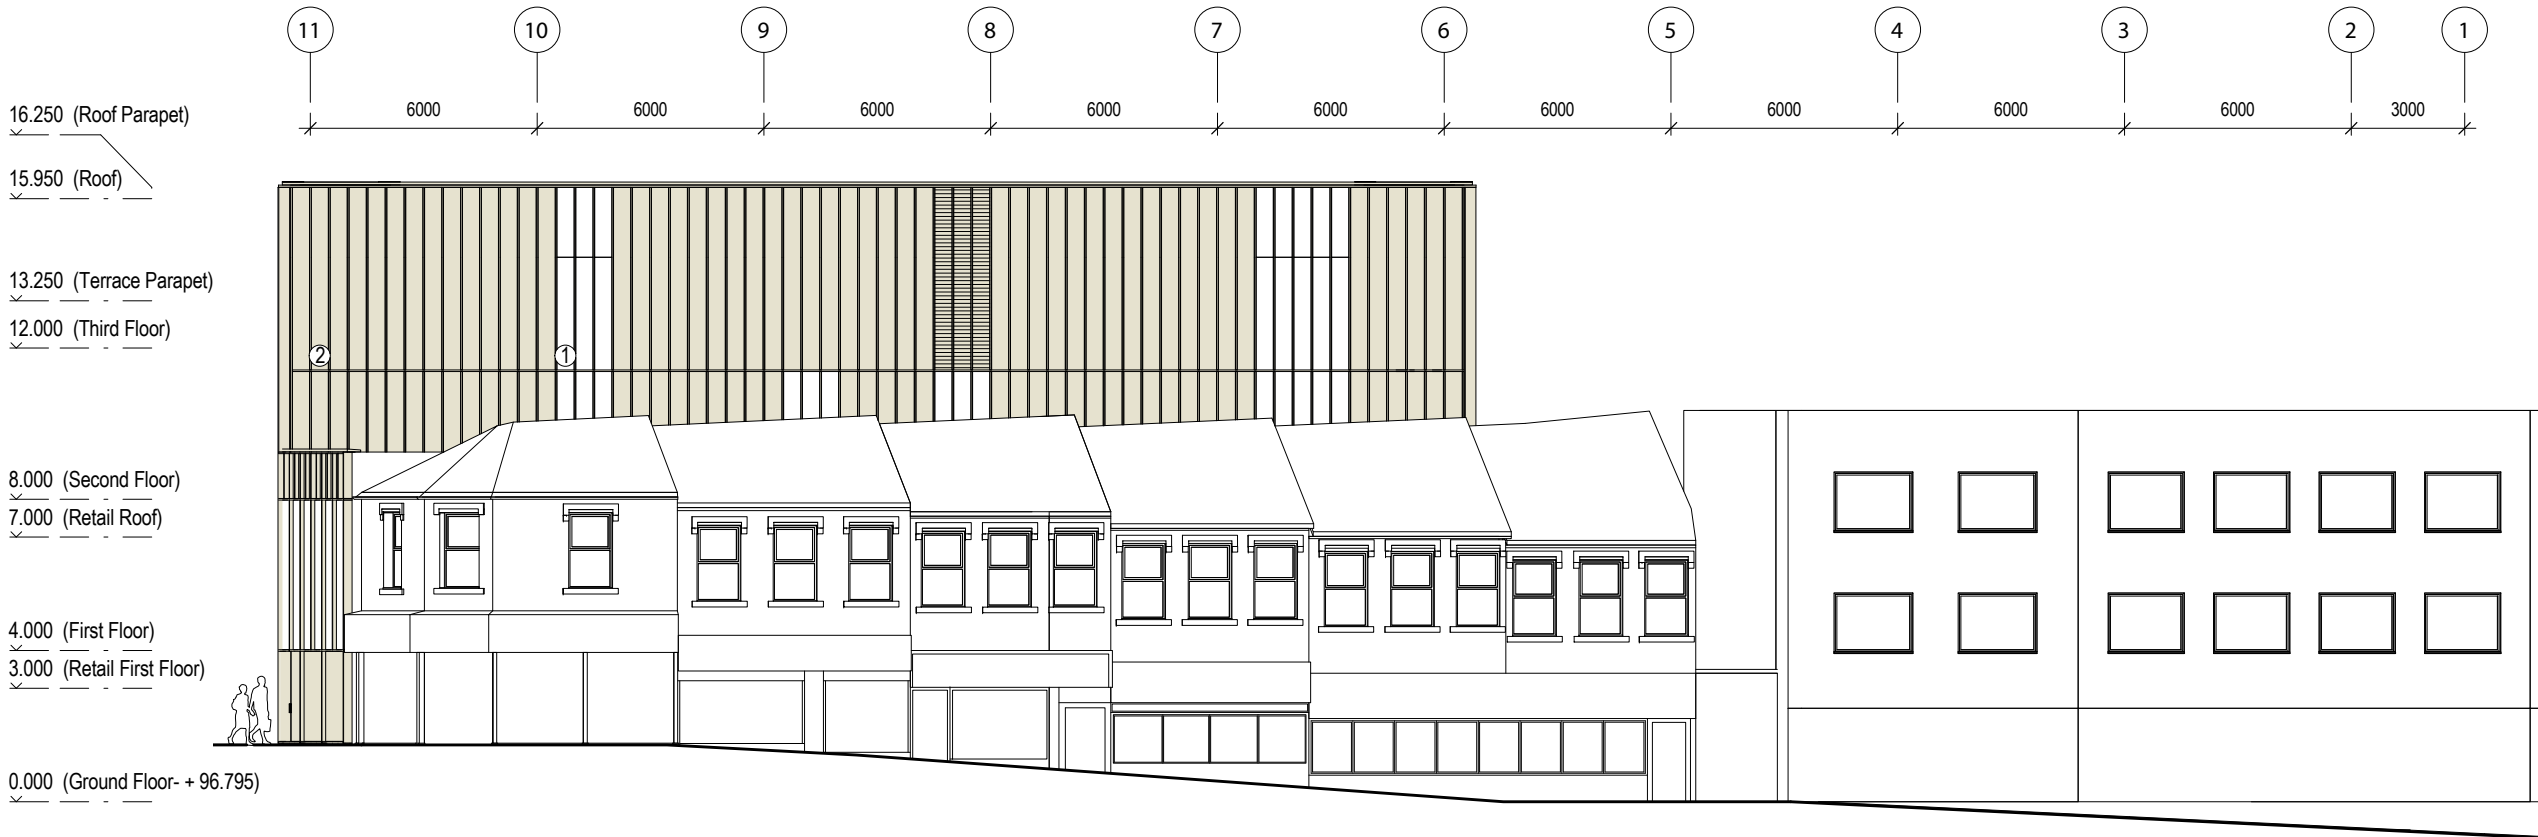

West Elevation - Burlington Arcade

1 : 200

Notes:

- This drawing is copyright.
- Do not scale dimensions from this drawing.
- This drawing is to be read in conjunction with all other relevant drawings.
- All discrepancies on this drawing are to be reported to the architect.
- Do not modify any element of this drawing.
- Use drawing only for purpose(s) issued.

North Sign / Key Plan

0 2 4 6 8 10m

1:200 Scale

The following external model files are included within this drawing:

Material Legend
1 Glazing
2 Anodised Aluminium
3 Black Granite rainscreen cladding

Rev	Date	Revision Notes	Dn	Rv
3	25/11/16	Amended Elevation following design change - Planning Issue		
2	11/10/16	Amended Glazing Ref - Planning Issue		
1	16/05/16	Planning Issue		

Client / Contractor

Barnsley Metropolitan Borough Council

Project

BETTER BARNSEY

NEW PUBLIC LIBRARY

Drawing Title

Front & Rear Elevations

Job Number	Drawing Originated Date	PAS 1192 Status Code
6742		
Scale@A3	Purpose	
As indicated	PLANNING	
Drawing Number	Revision	
BBTC_IBI_LR_A_F100_EL_001	3	