
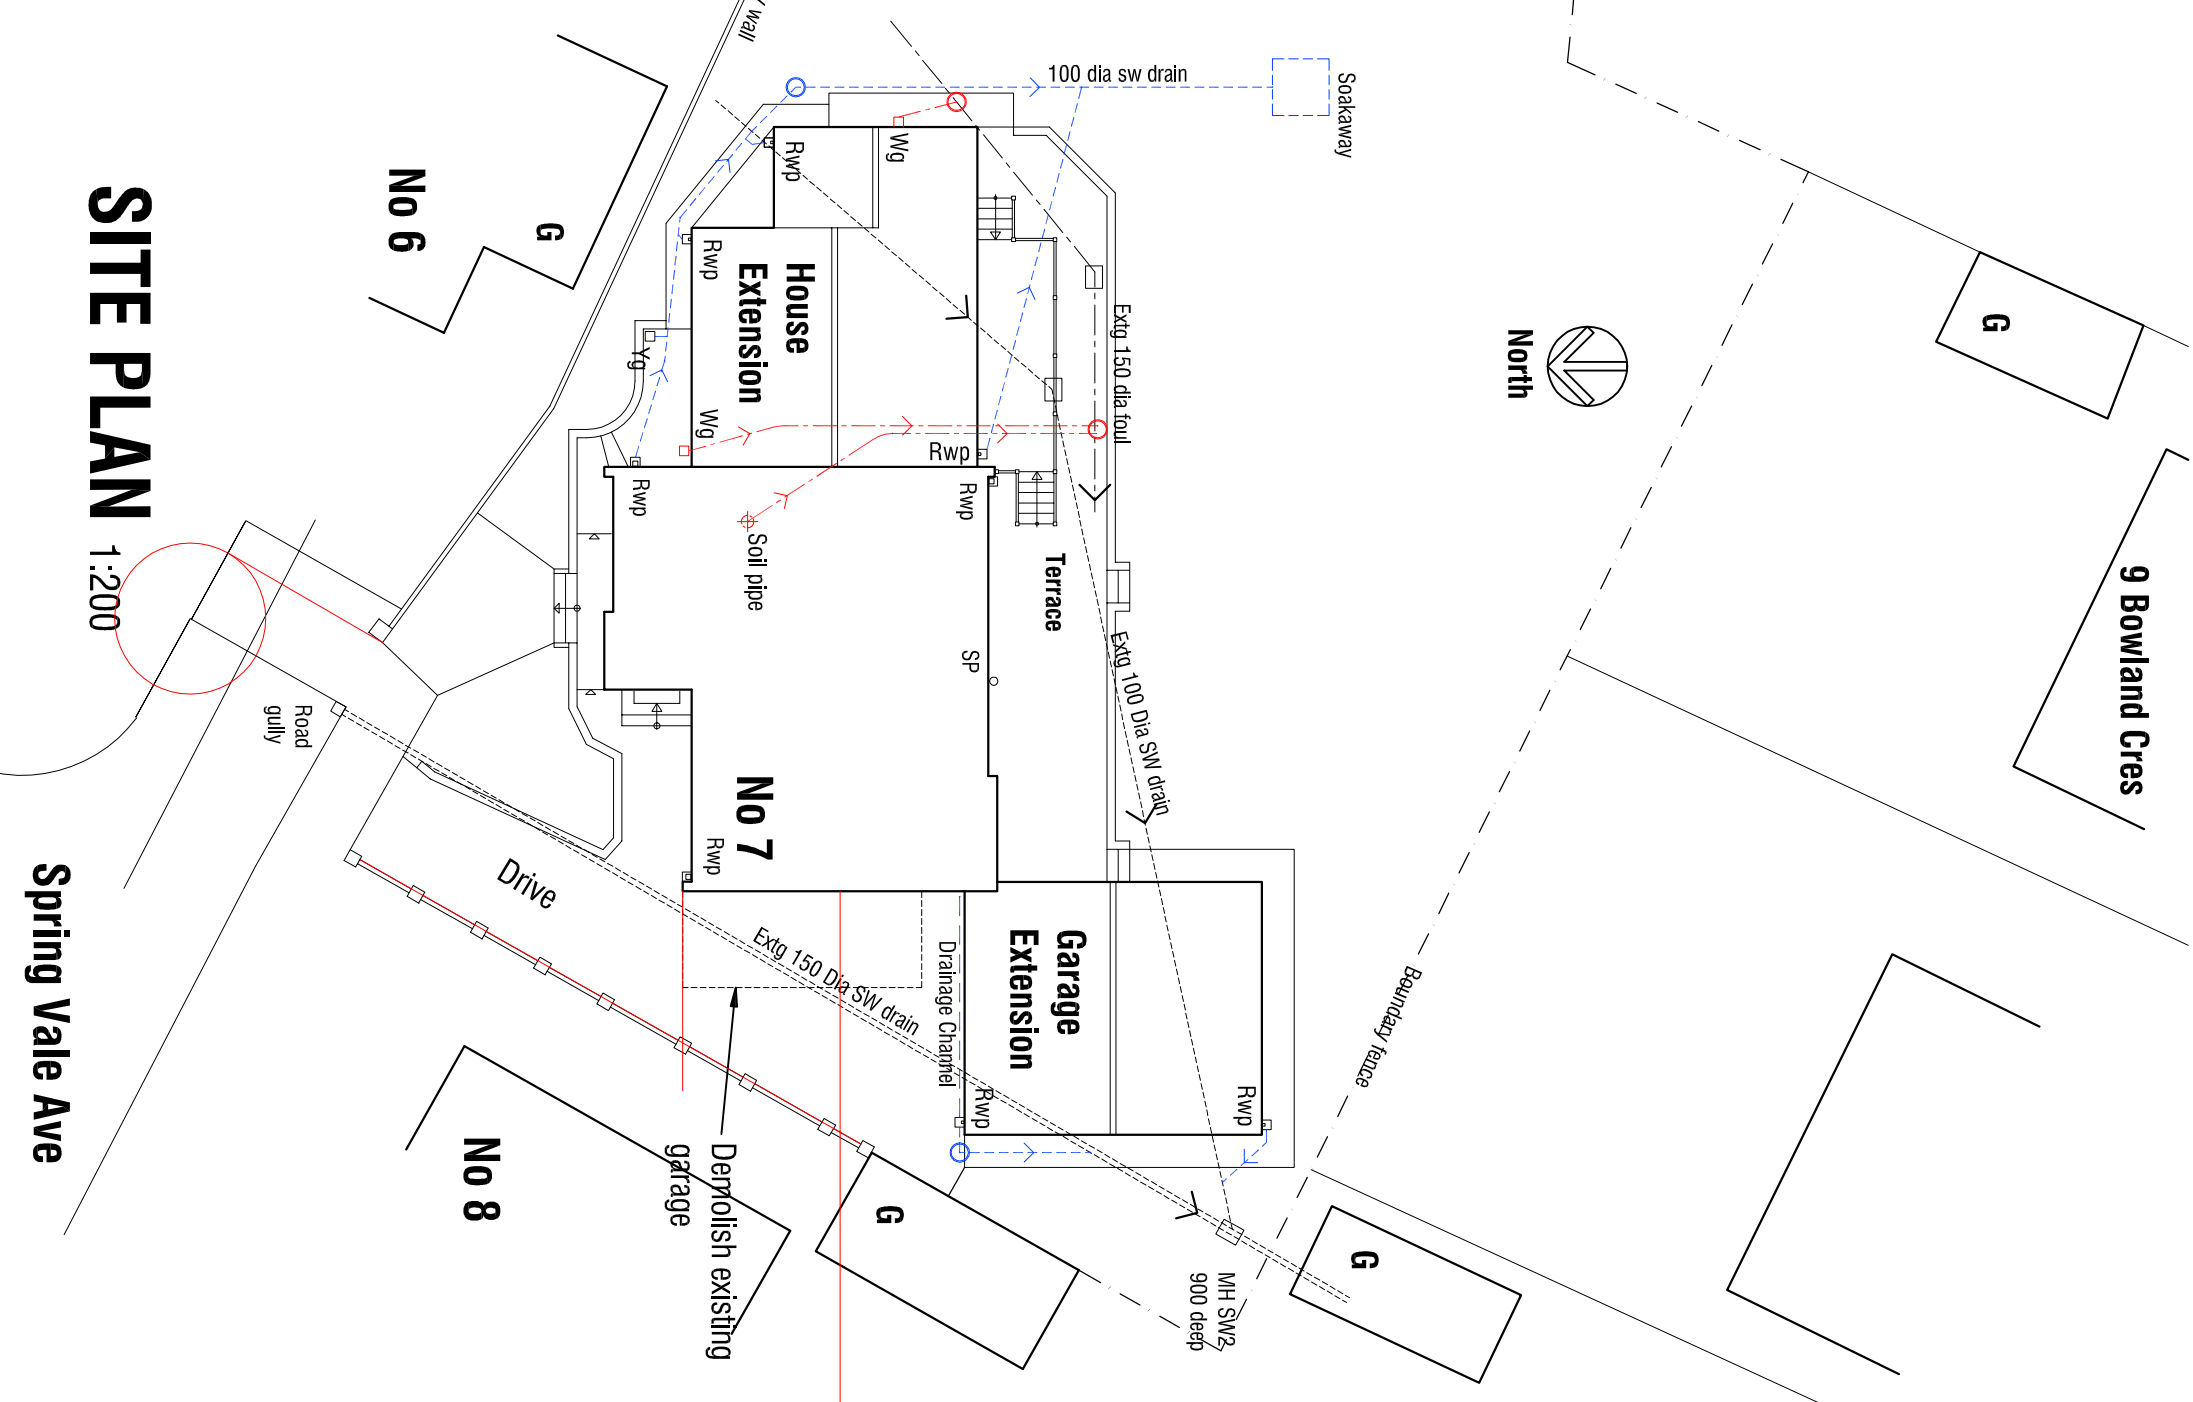
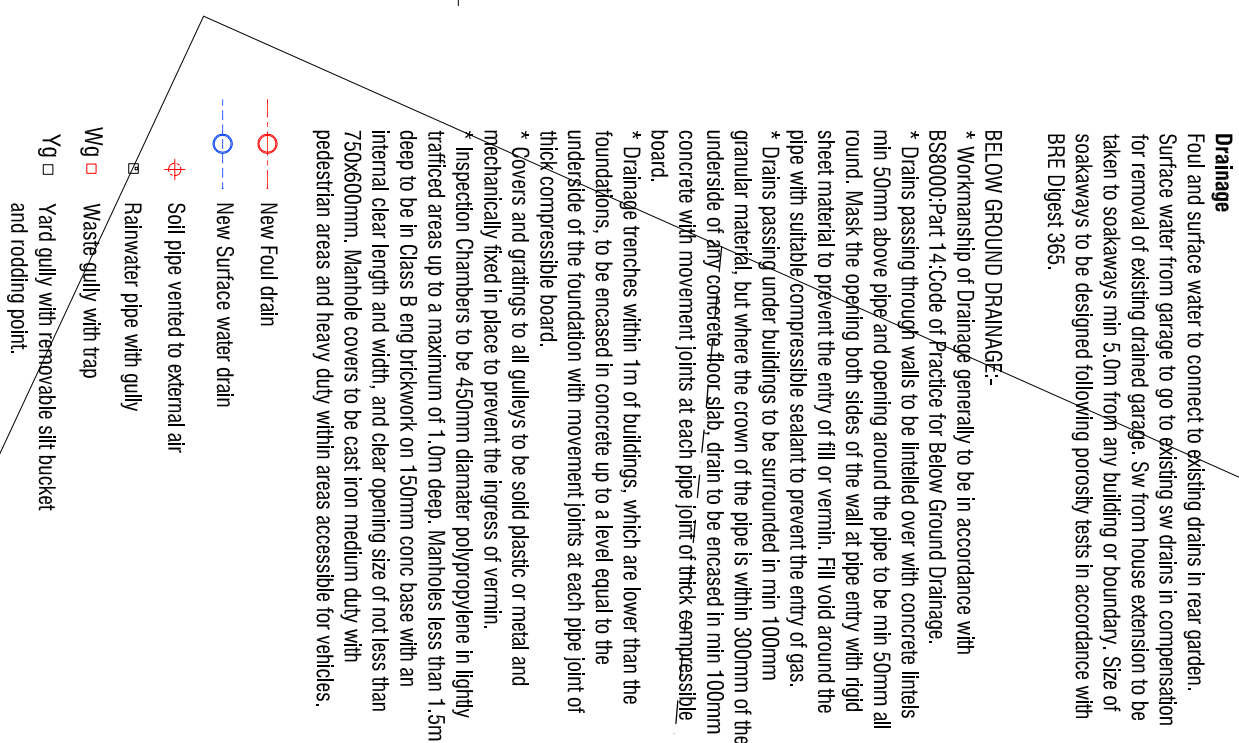
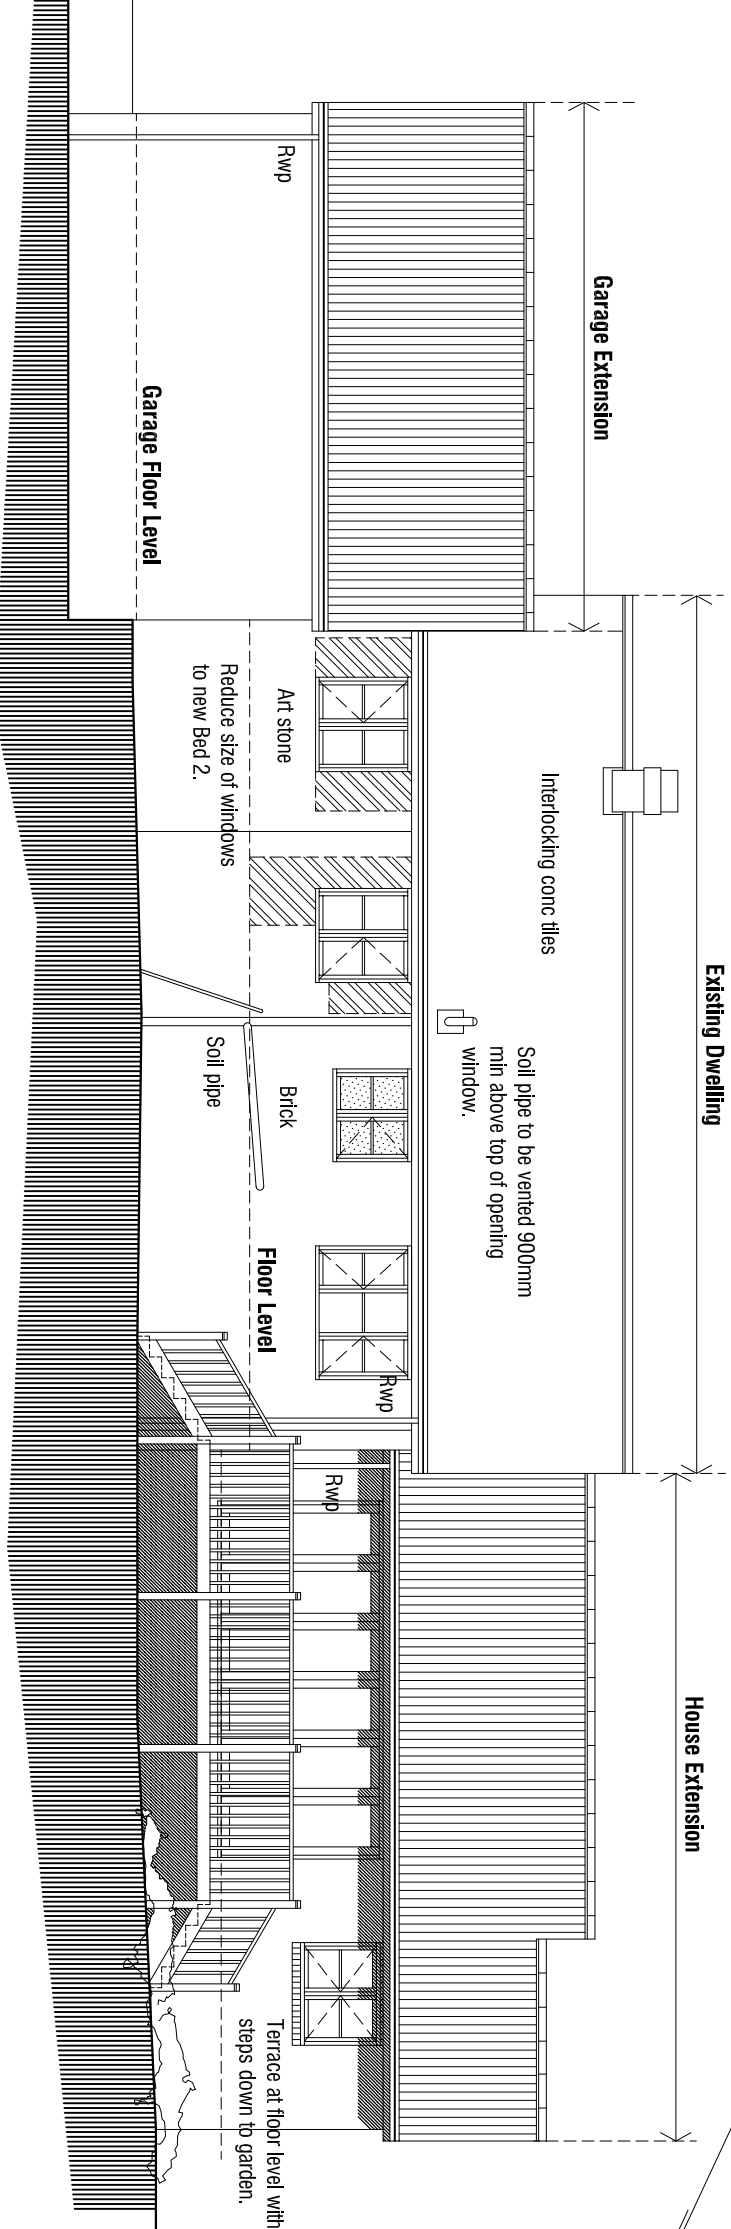
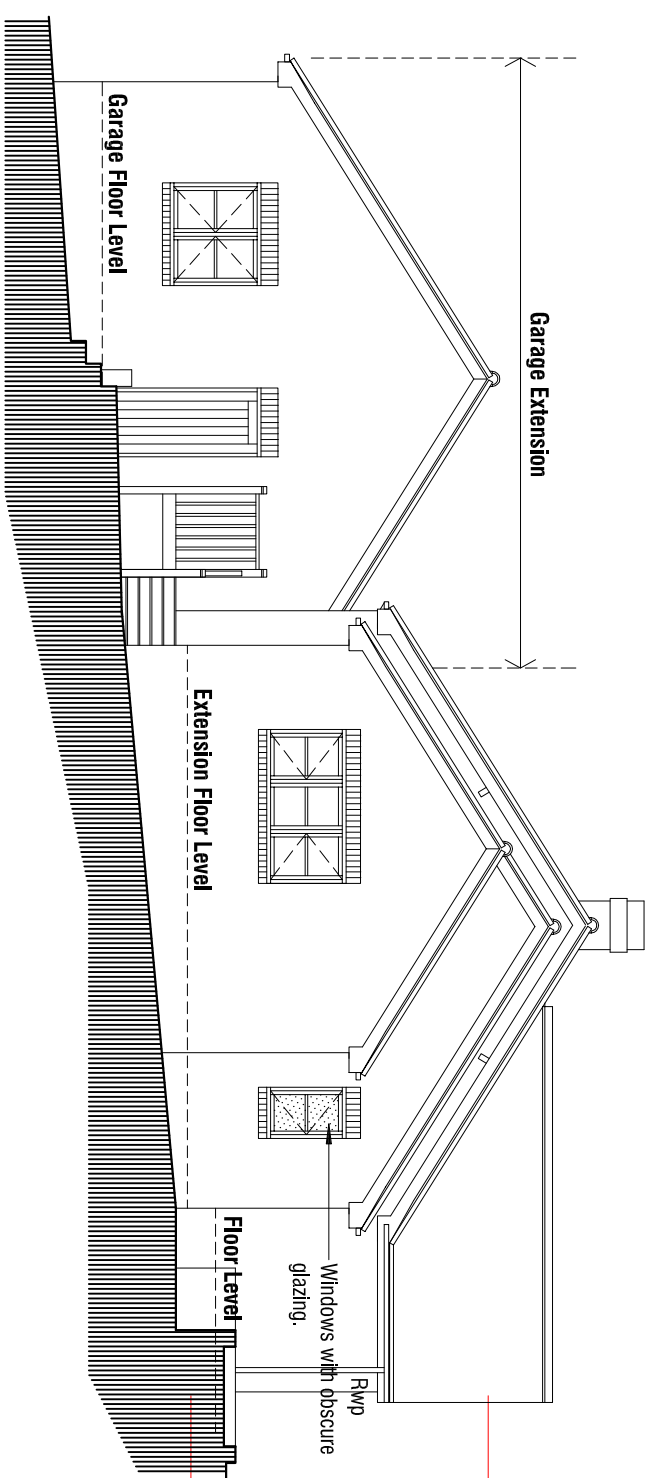
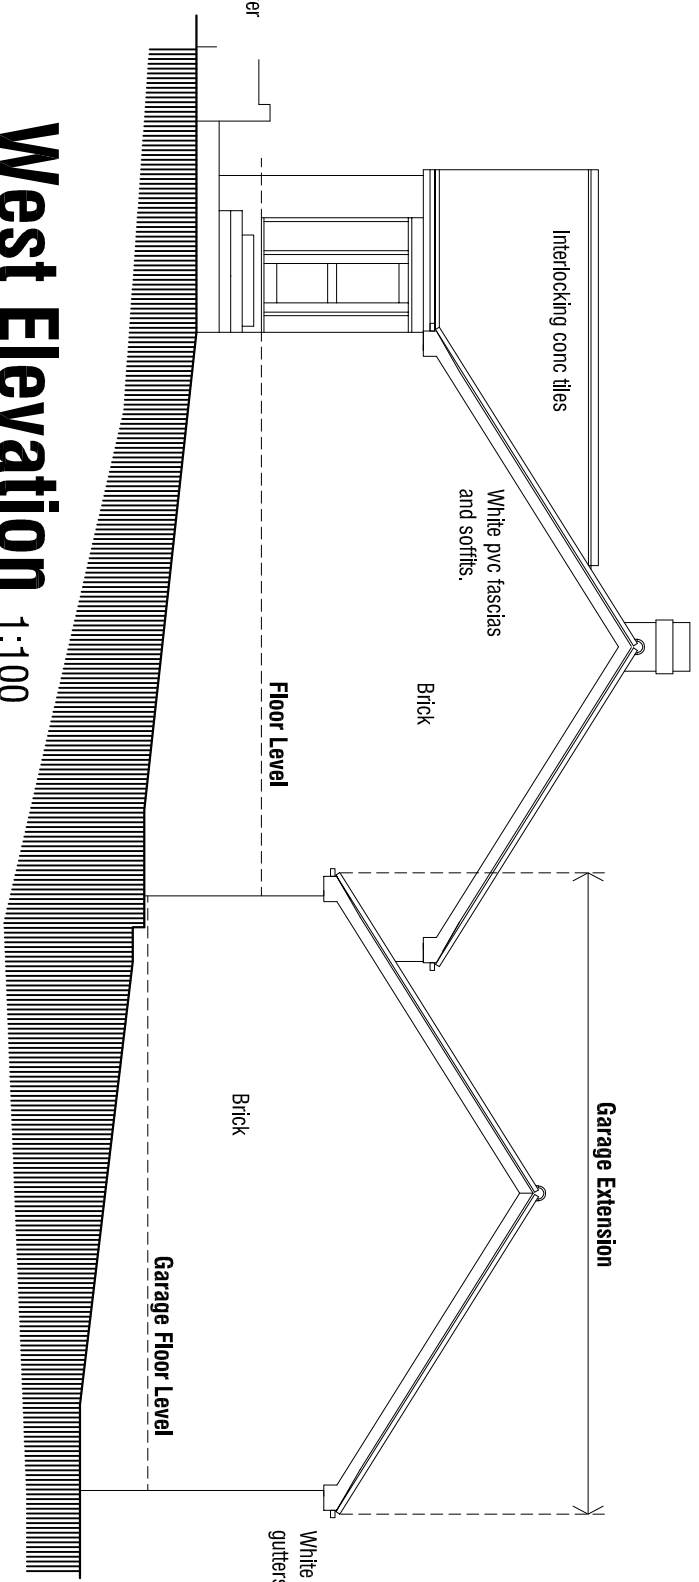


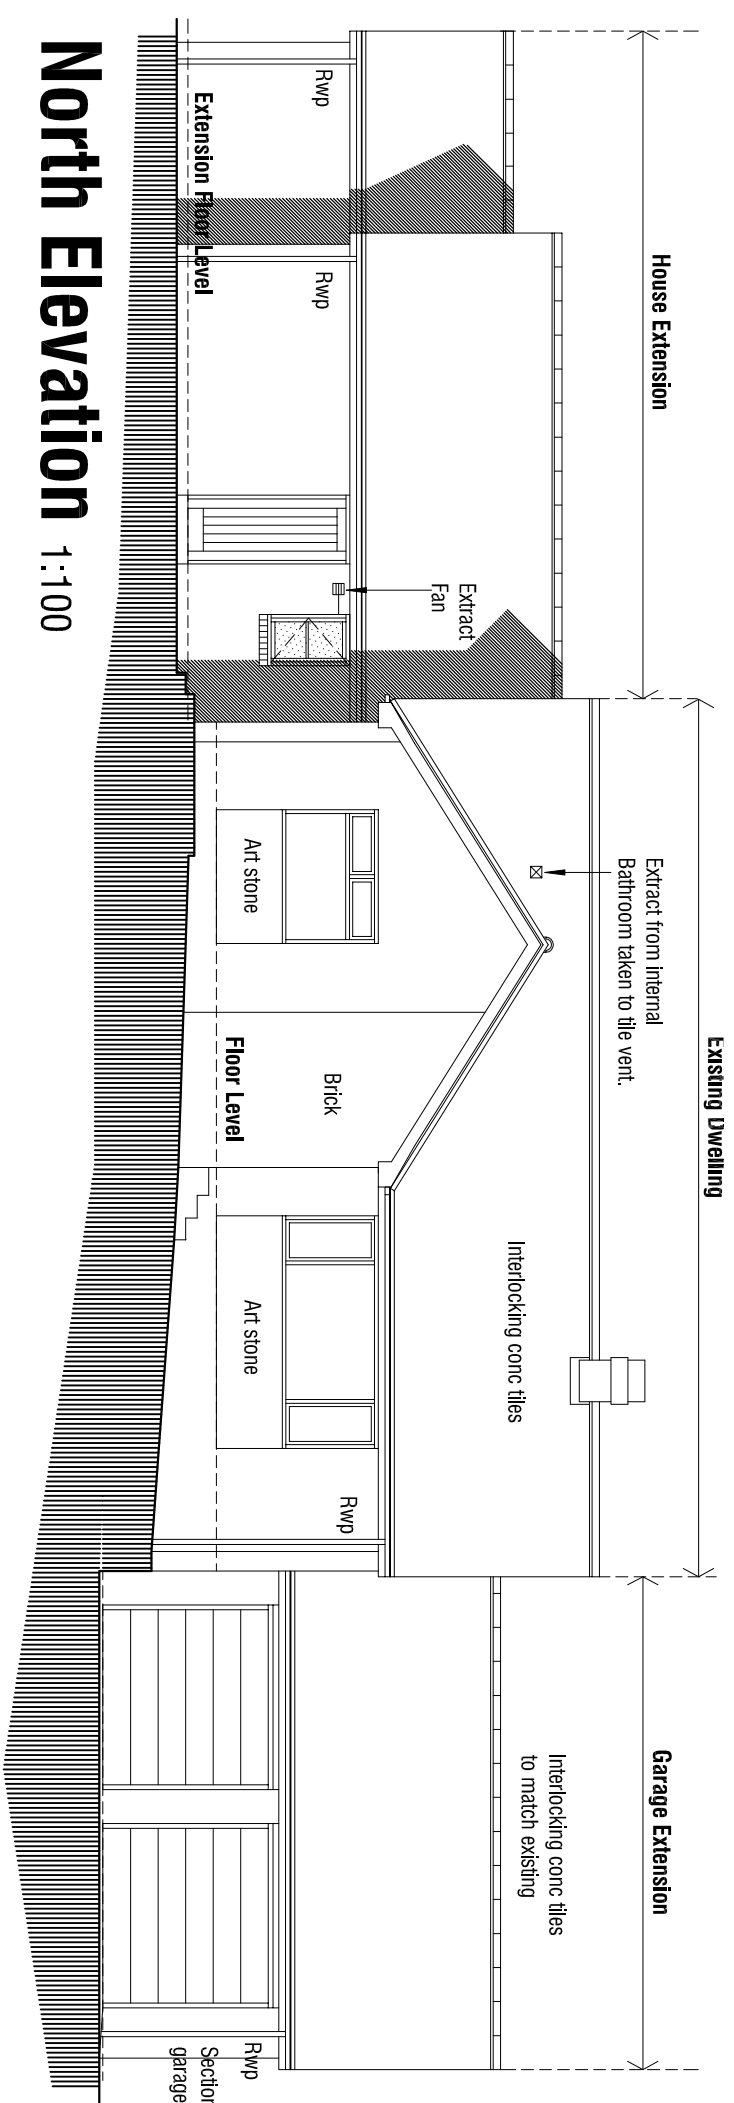

|   |            |            |       |
|---|------------|------------|-------|
| 7 SPRING VALE AVENUE<br>WORSBROUGH<br>BARNSLEY<br>S70 5JU   |            |            |       |
| SITE PLAN & ELEVATIONS   |            |            |       |
| <div><div><input type="checkbox"/></div><div><input type="checkbox"/></div><div>mbooth design</div></div>                                                             |            |            |       |
| architectural design and building consultants   |            |            |       |
| Fairfield House<br>Barnesley Close<br>Barnsley<br>T: 01228 286226<br>M: 07893 888330<br>E: <a href="mailto:mboothdesign@btconnect.com">mboothdesign@btconnect.com</a> |            |            |       |
| Scale: 1:100 1:200 @ A2   |            | Drawn: MJB |       |
| Date: JUNE 2014   | Ref: 14.11 |            |       |
| Dwg No: P2   | Rev: A     |            |       |
| Issue   | Size       | Scale      | Drawn |
|   |            |            |       |
| Copyright reserved. All drawings to be drawn under company control.<br>Drawings for setting out or building shall only be so checked and verified on site.            |            |            |       |