




REV	NOTE	DATE	DRW	CK
	FIRST ISSUE OF DRAWING	13/12/20-21	TH	

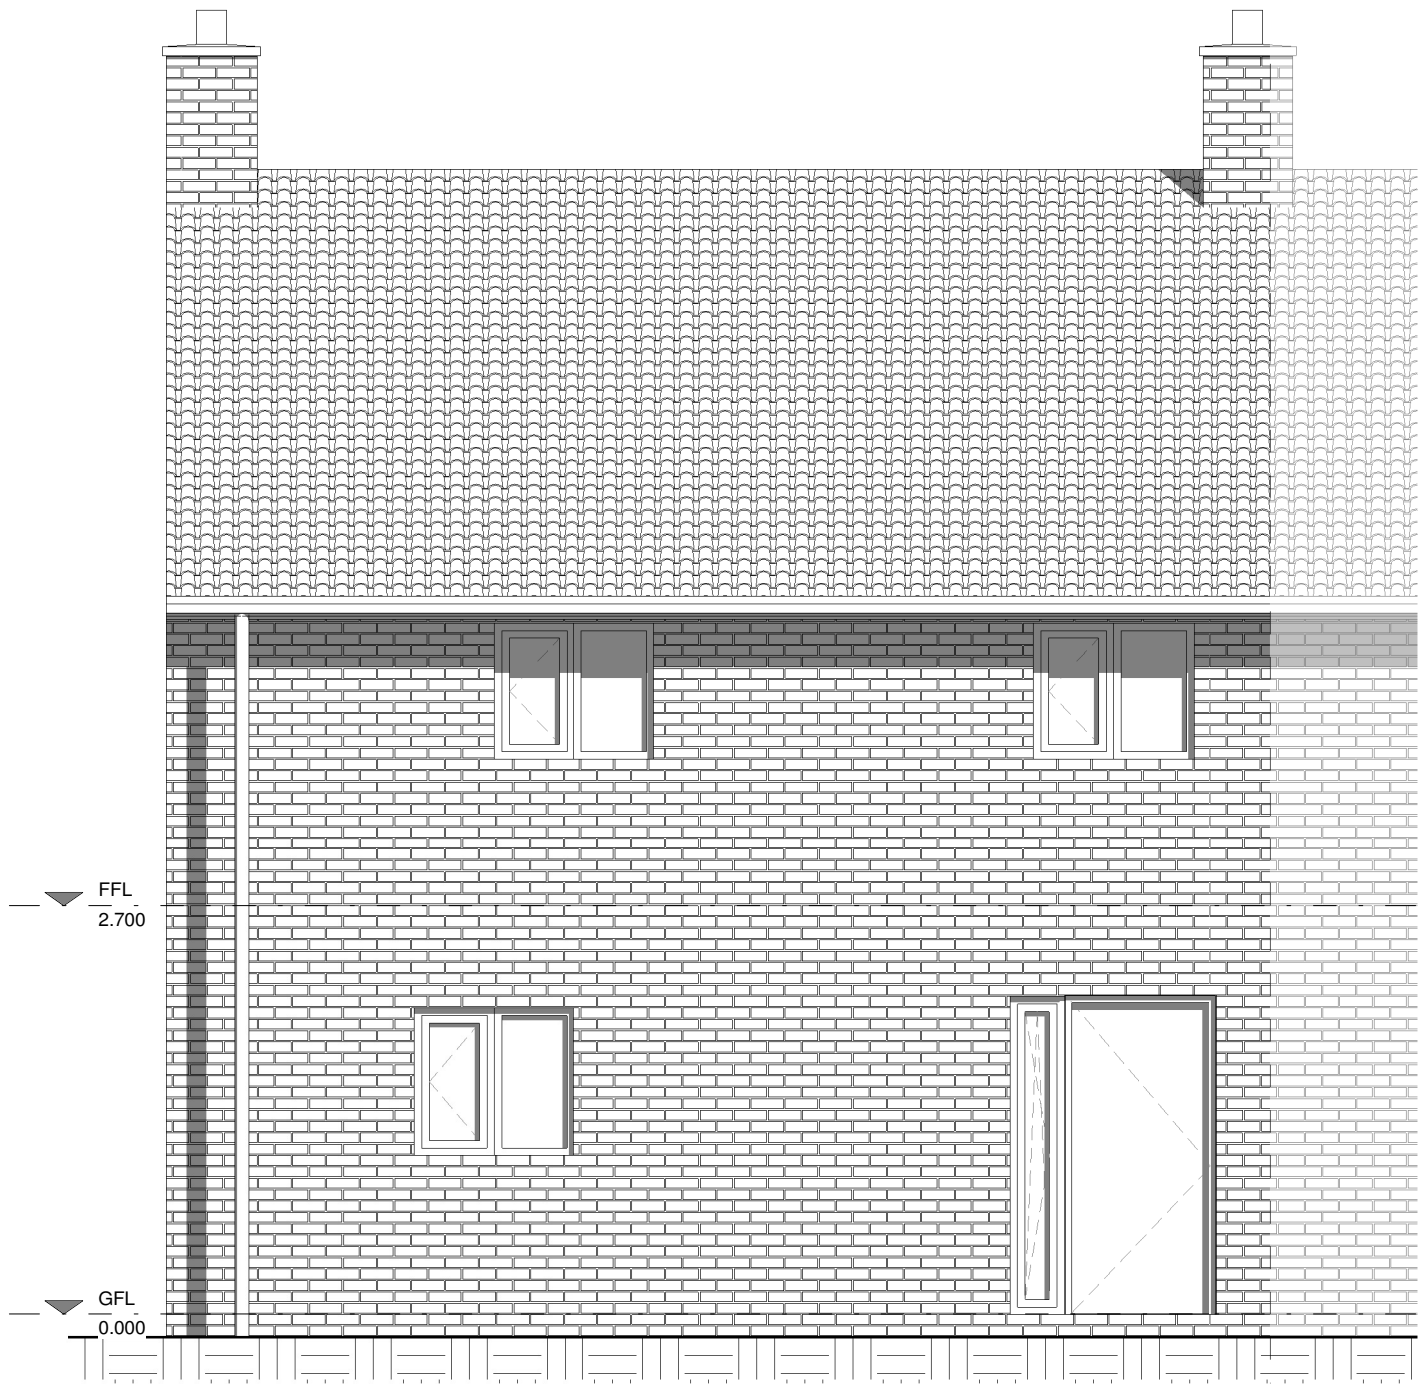


FRONT ELEVATION
Scale: 1 : 50

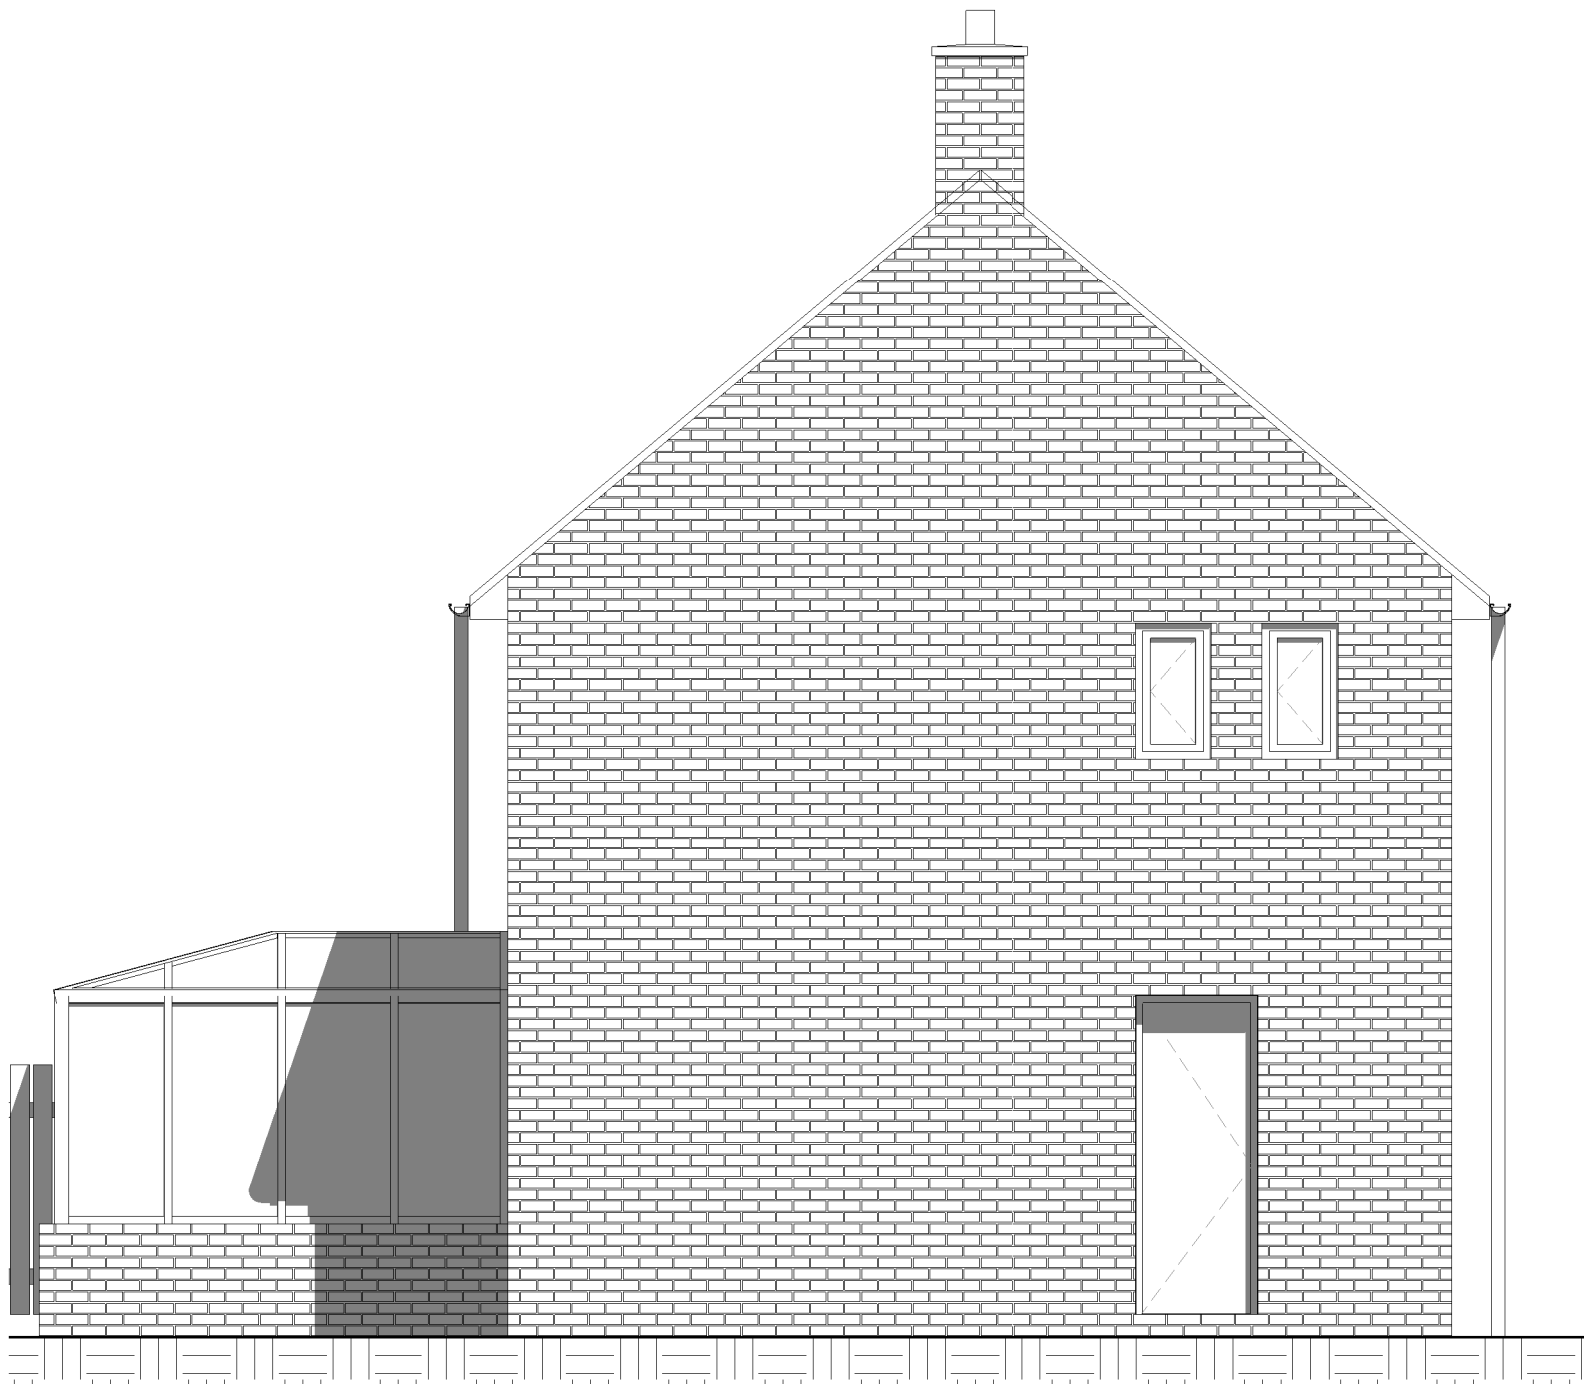


LEFT SIDE ELEVATION
Scale: 1 : 50

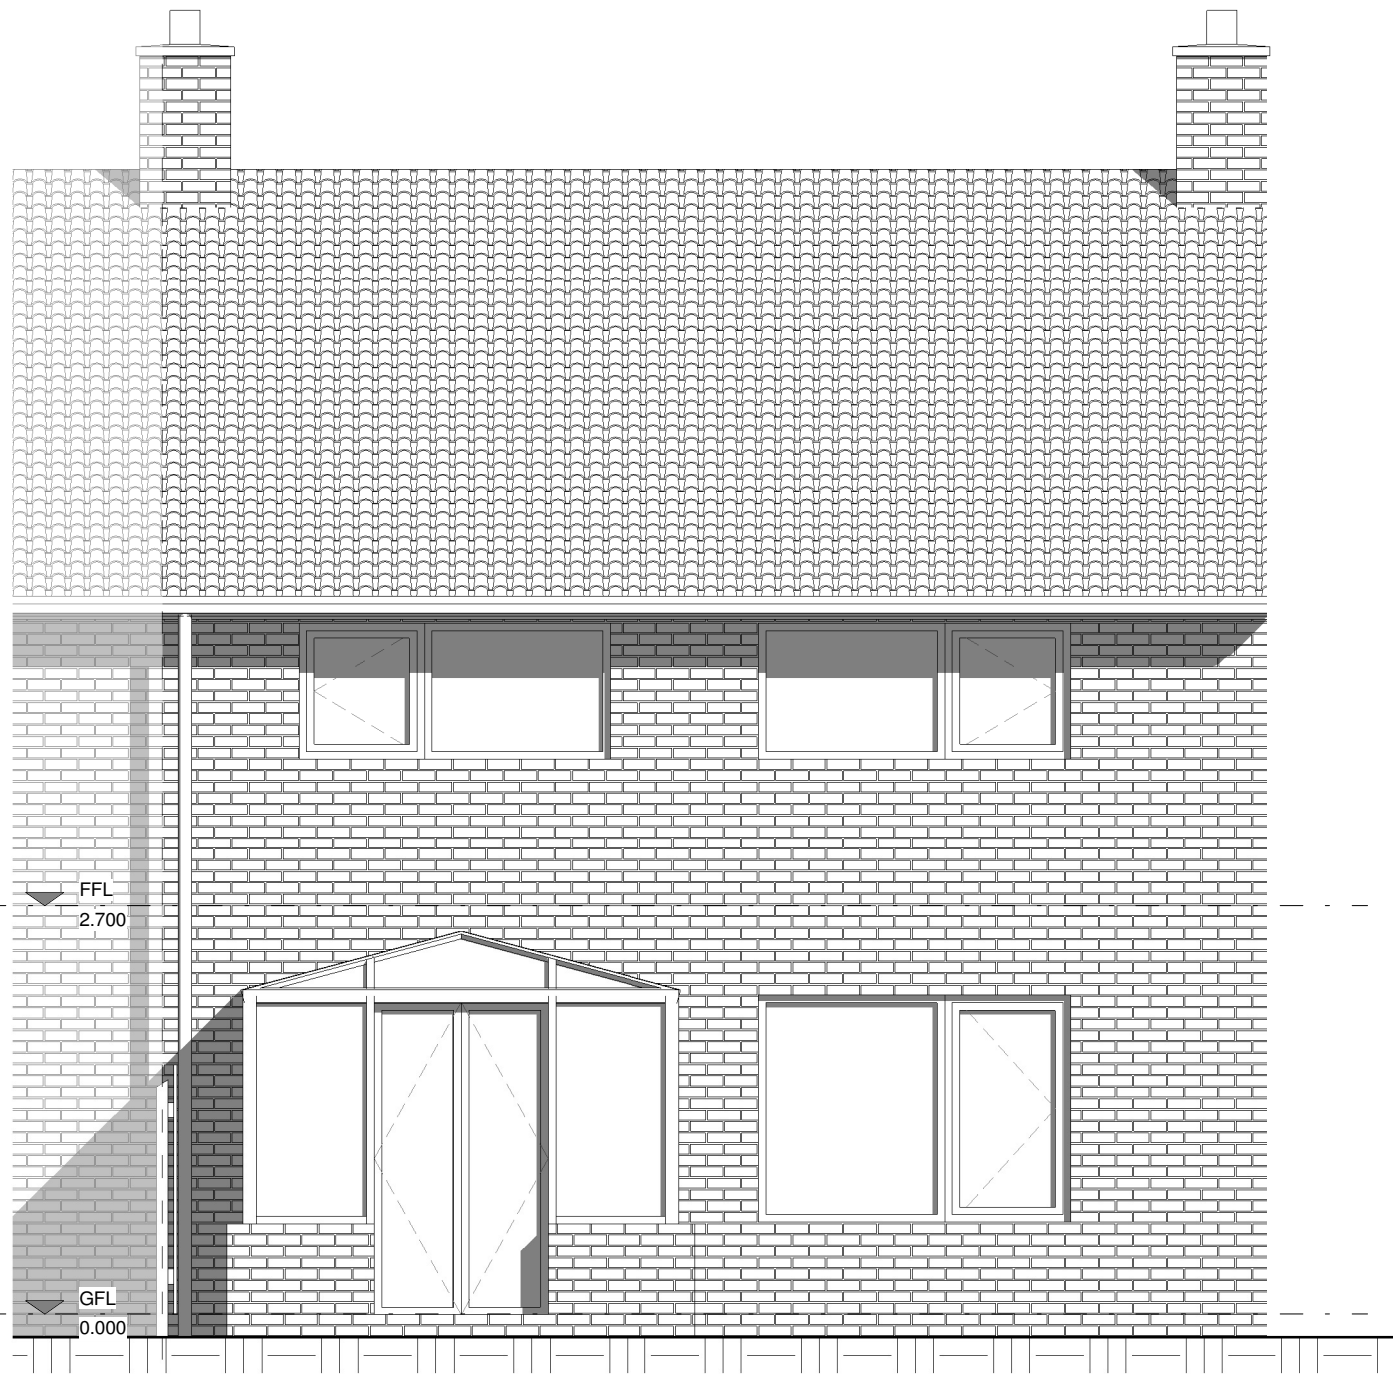


REAR ELEVATION
Scale: 1 : 50

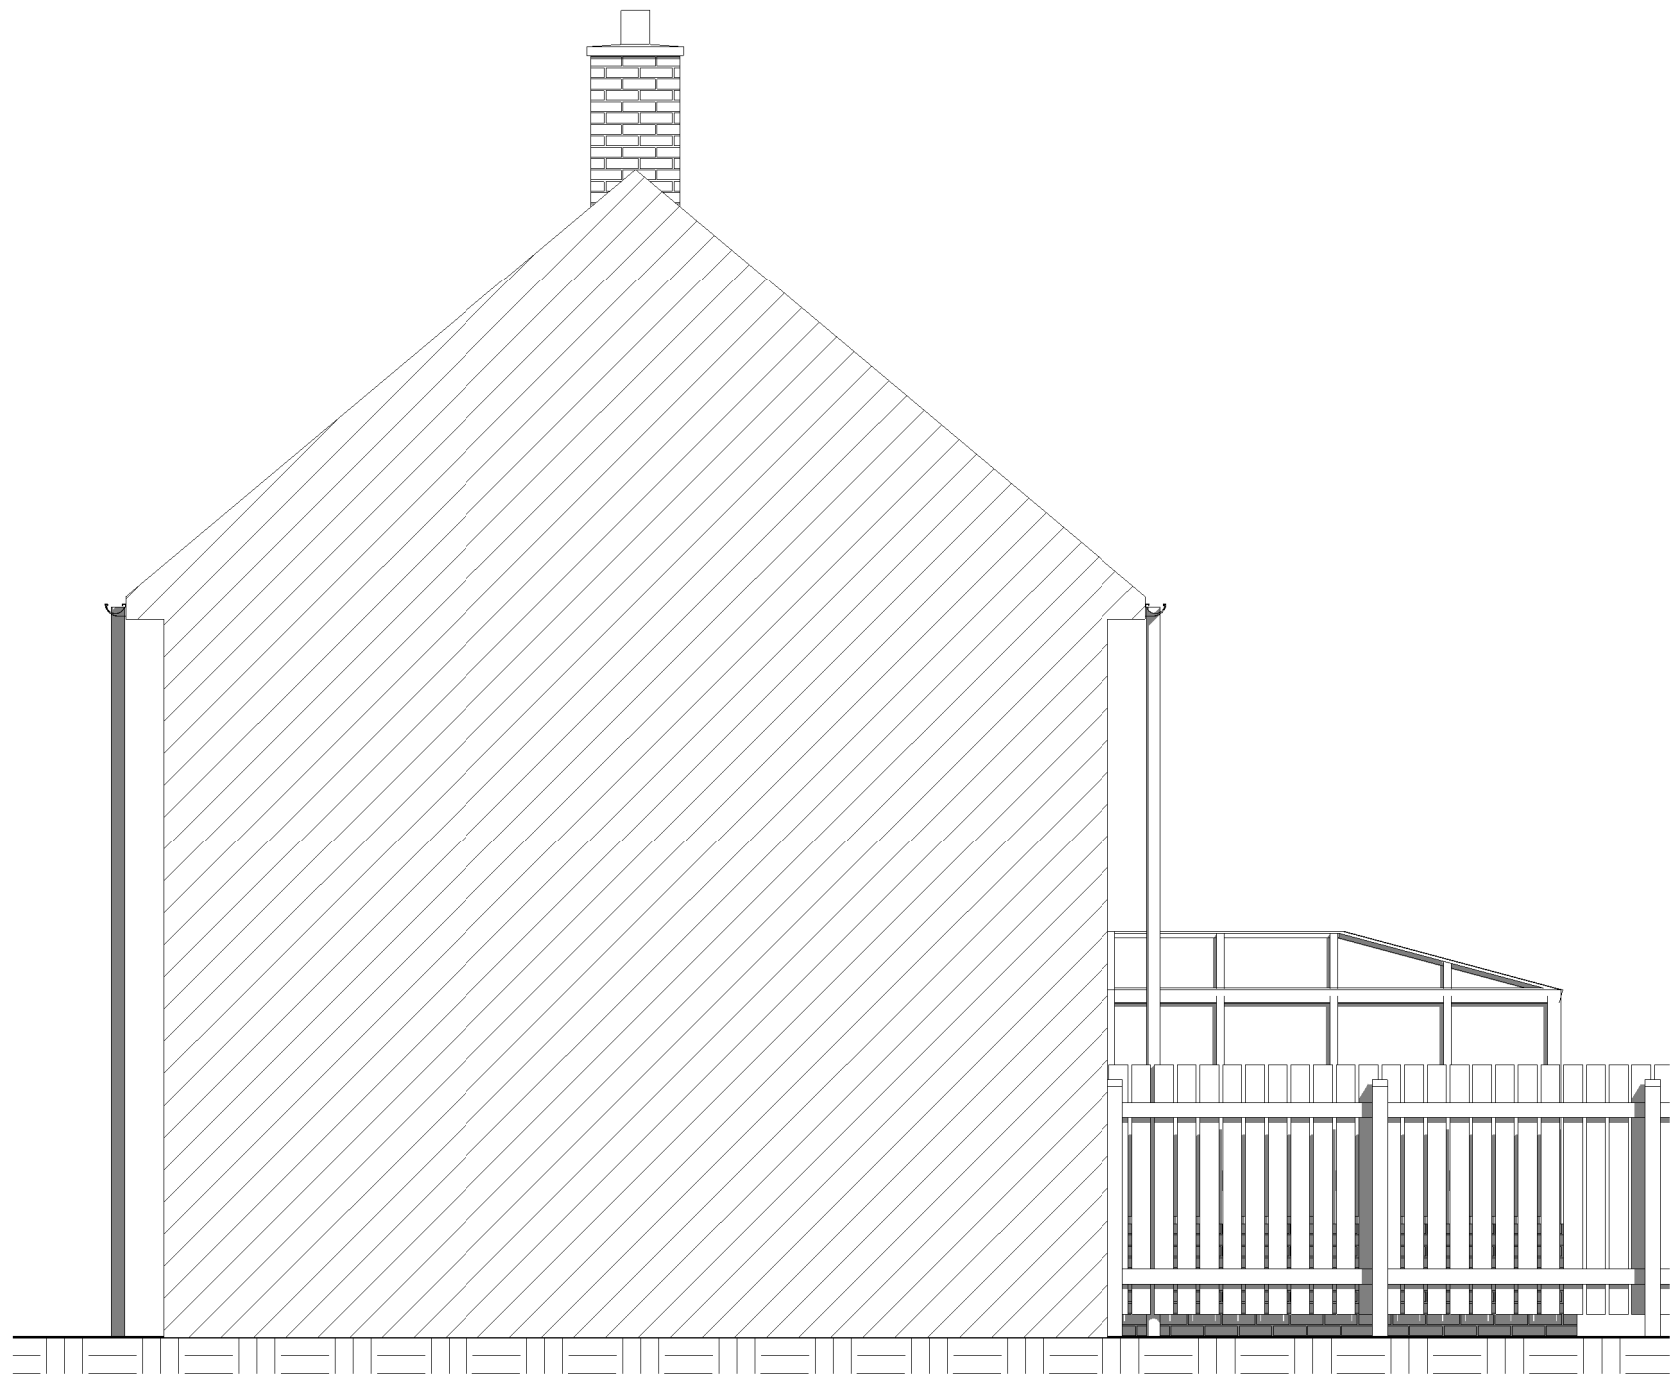


RIGHT SIDE ELEVATION
Scale: 1 : 50

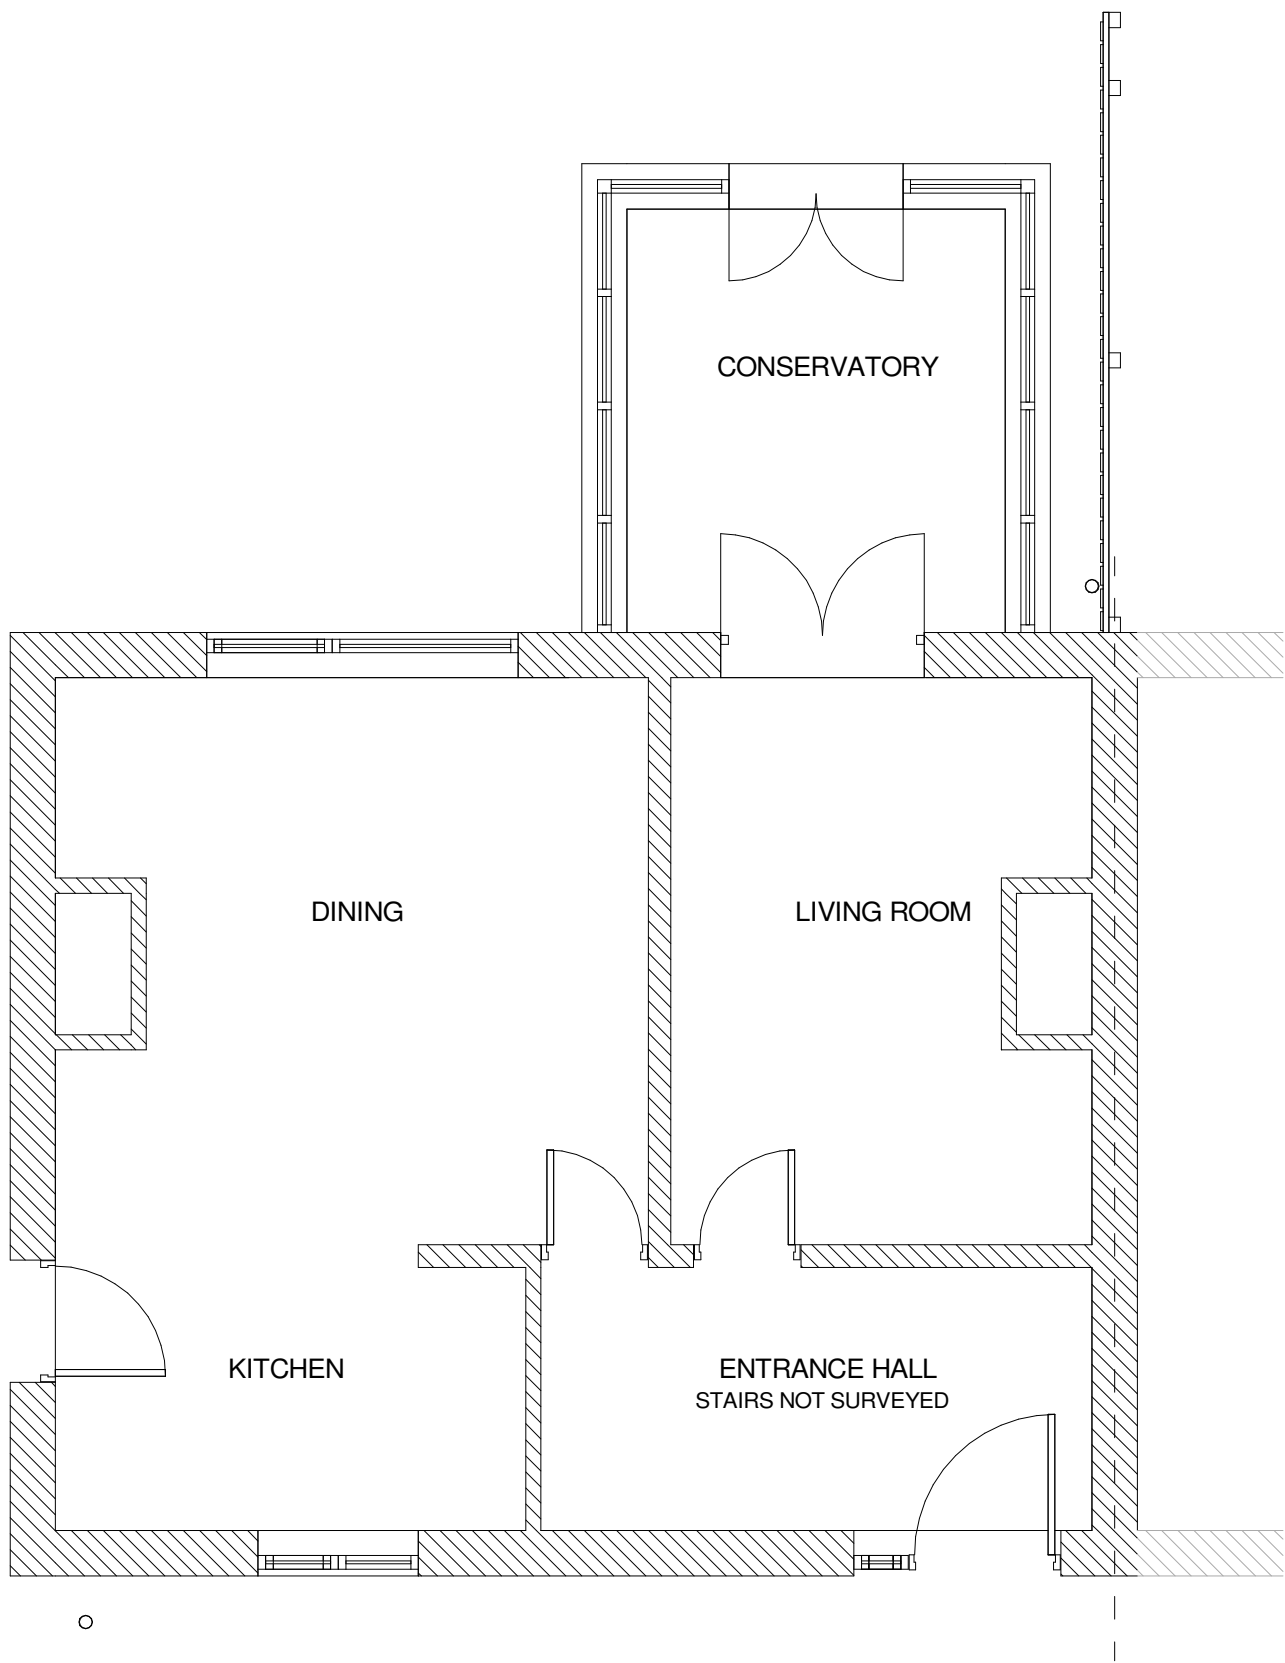

GROUND FLOOR PLAN
Scale: 1 : 50

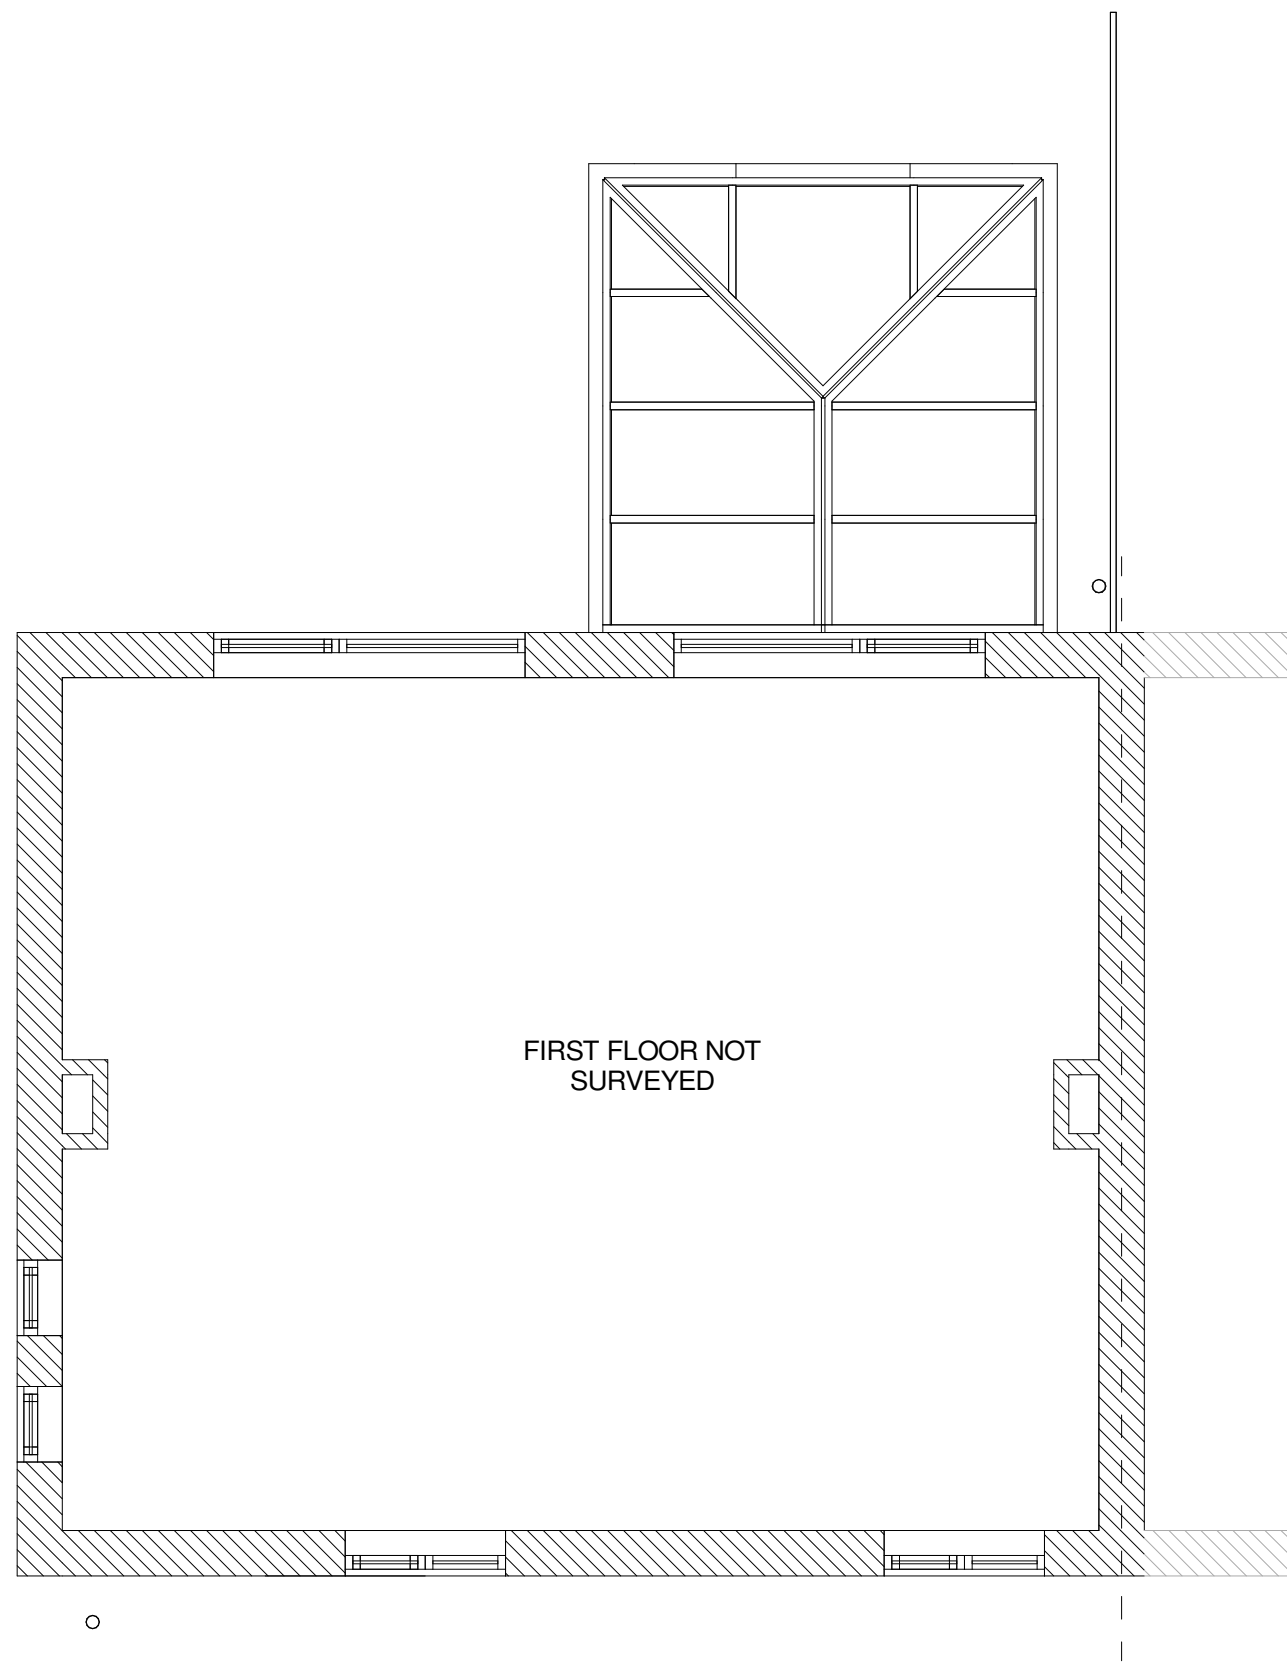

FIRST FLOOR PLAN
Scale: 1 : 50

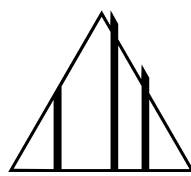

TH
ARCHITECTURE

CLIENT

SCOTT

PROJECT

27 OAKDALE, WORSBROUGH

TITLE

EXISTING PLANS AND ELEVATIONS

DRAWN	CHECKED	DATE	SCALE
TH	TH	13/12/21	1 : 50 @ A1
REV	DRAWING STATUS		DRAWING NUMBER
	PLANNING		1004 - 002

© COPYRIGHT EXISTS ON THE DESIGNS AND INFORMATION SHOWN ON THIS DRAWING.
The Contractor must verify all dimensions on site before making shop drawings or commencing work of any kind. No dimensions to be scaled from this drawing. Architect to be notified of any discrepancies in dimensions immediately.