



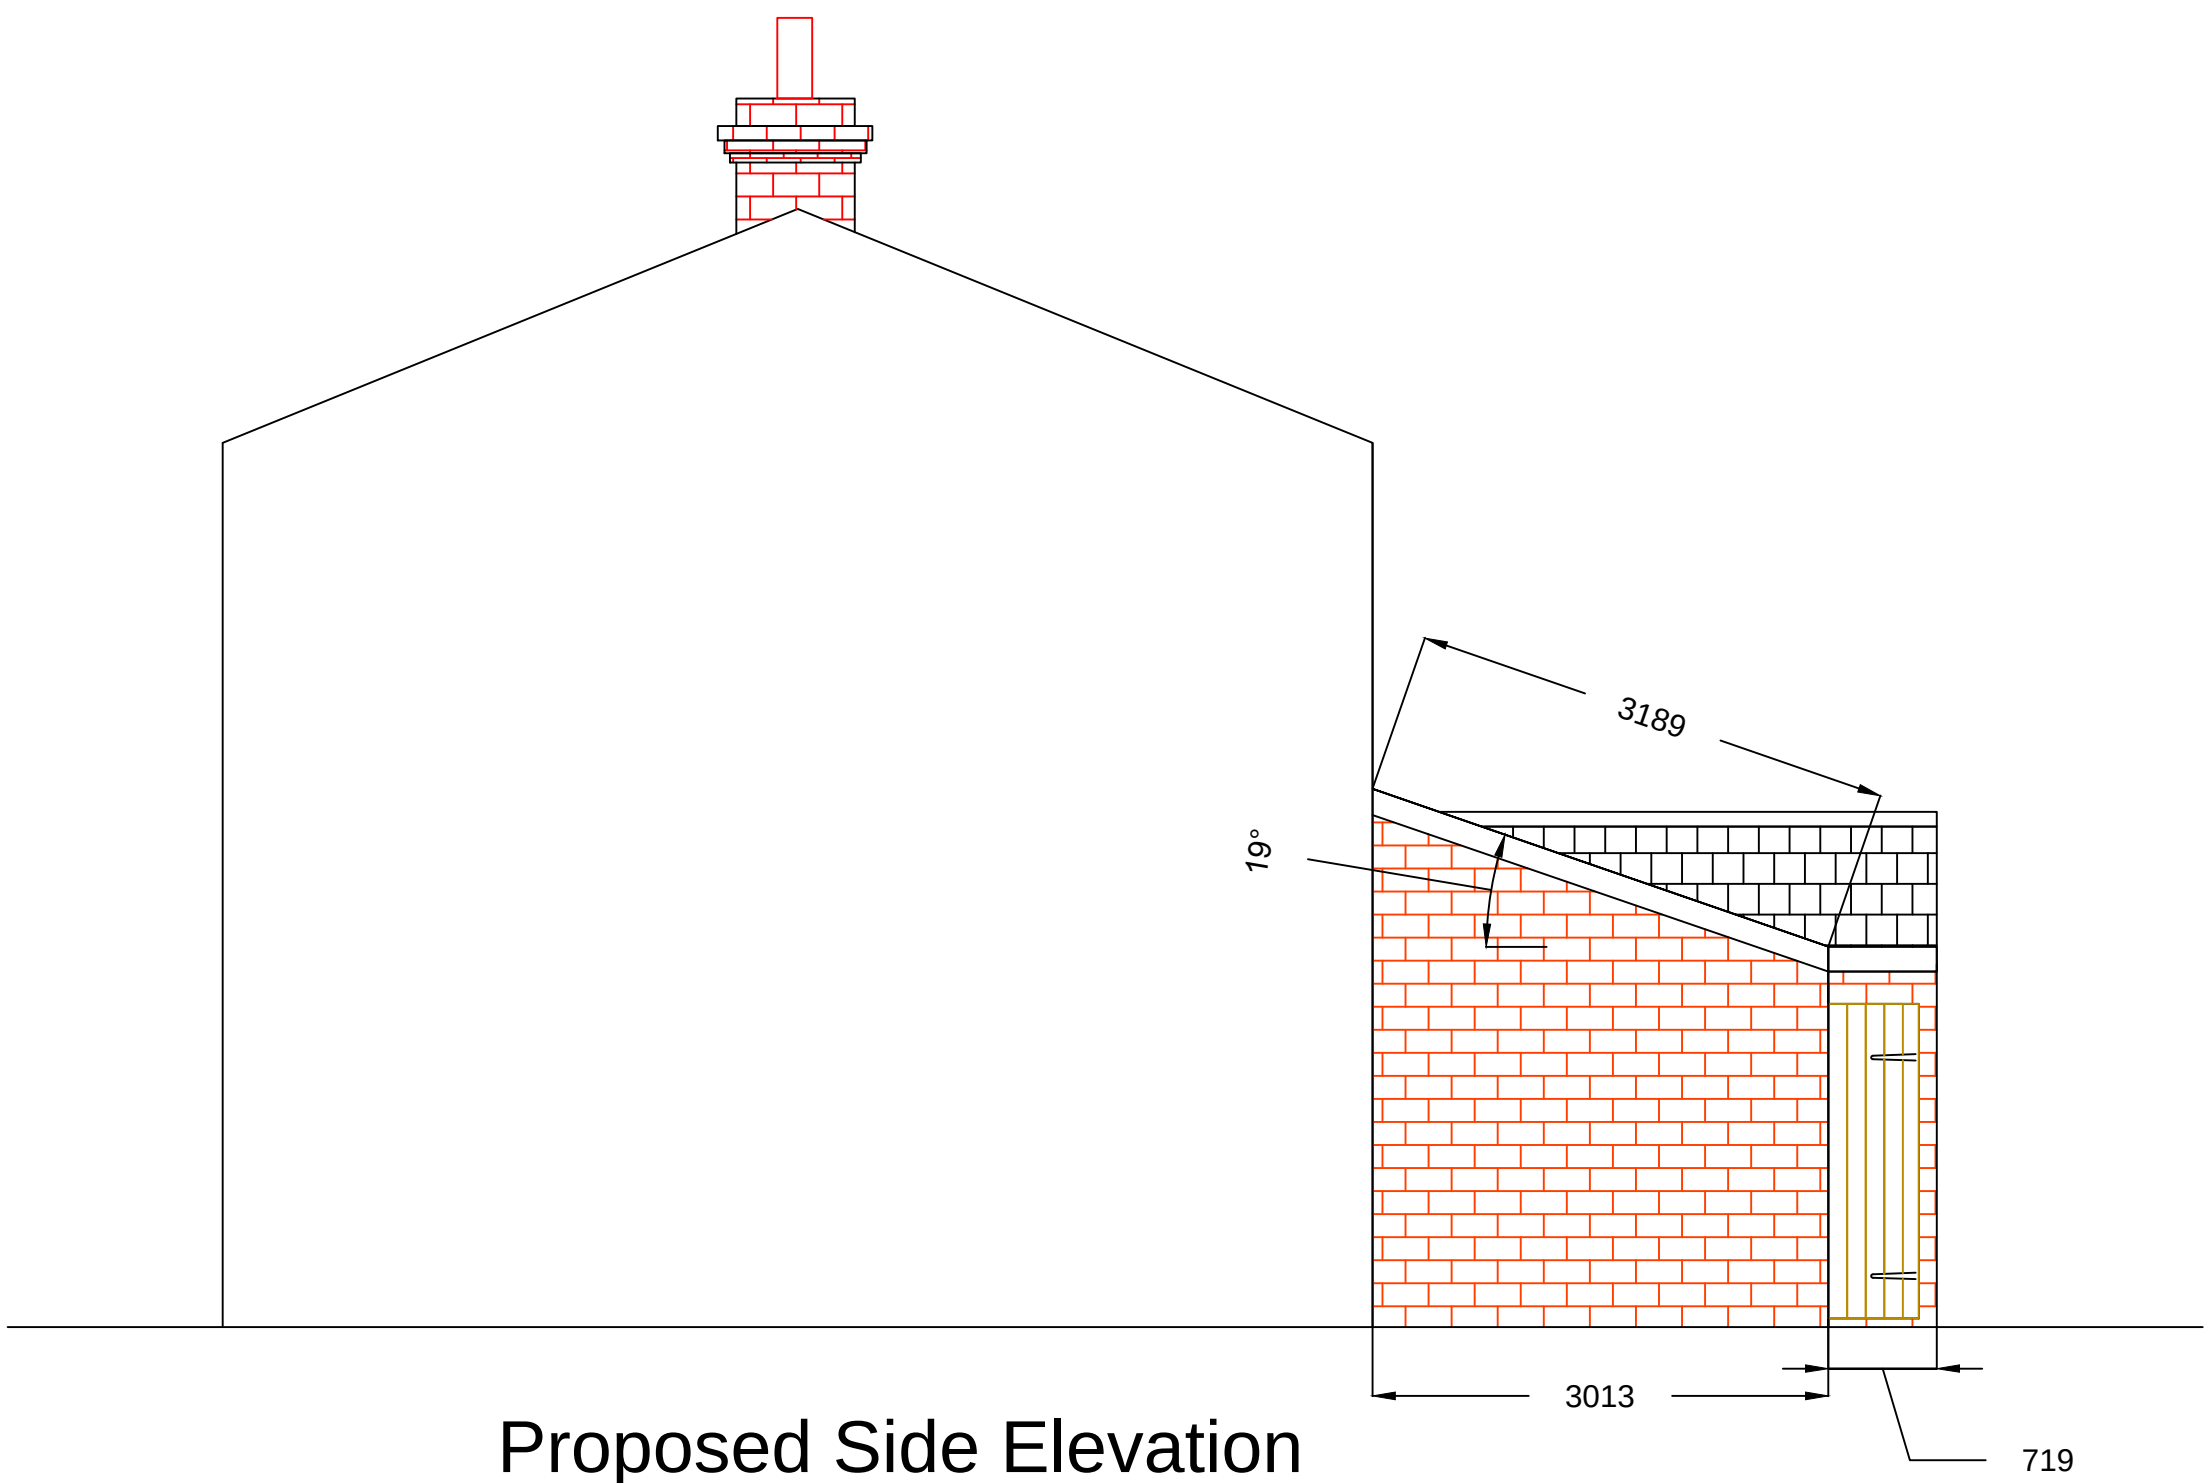


Proposed Side Elevation



Current Front Elevation

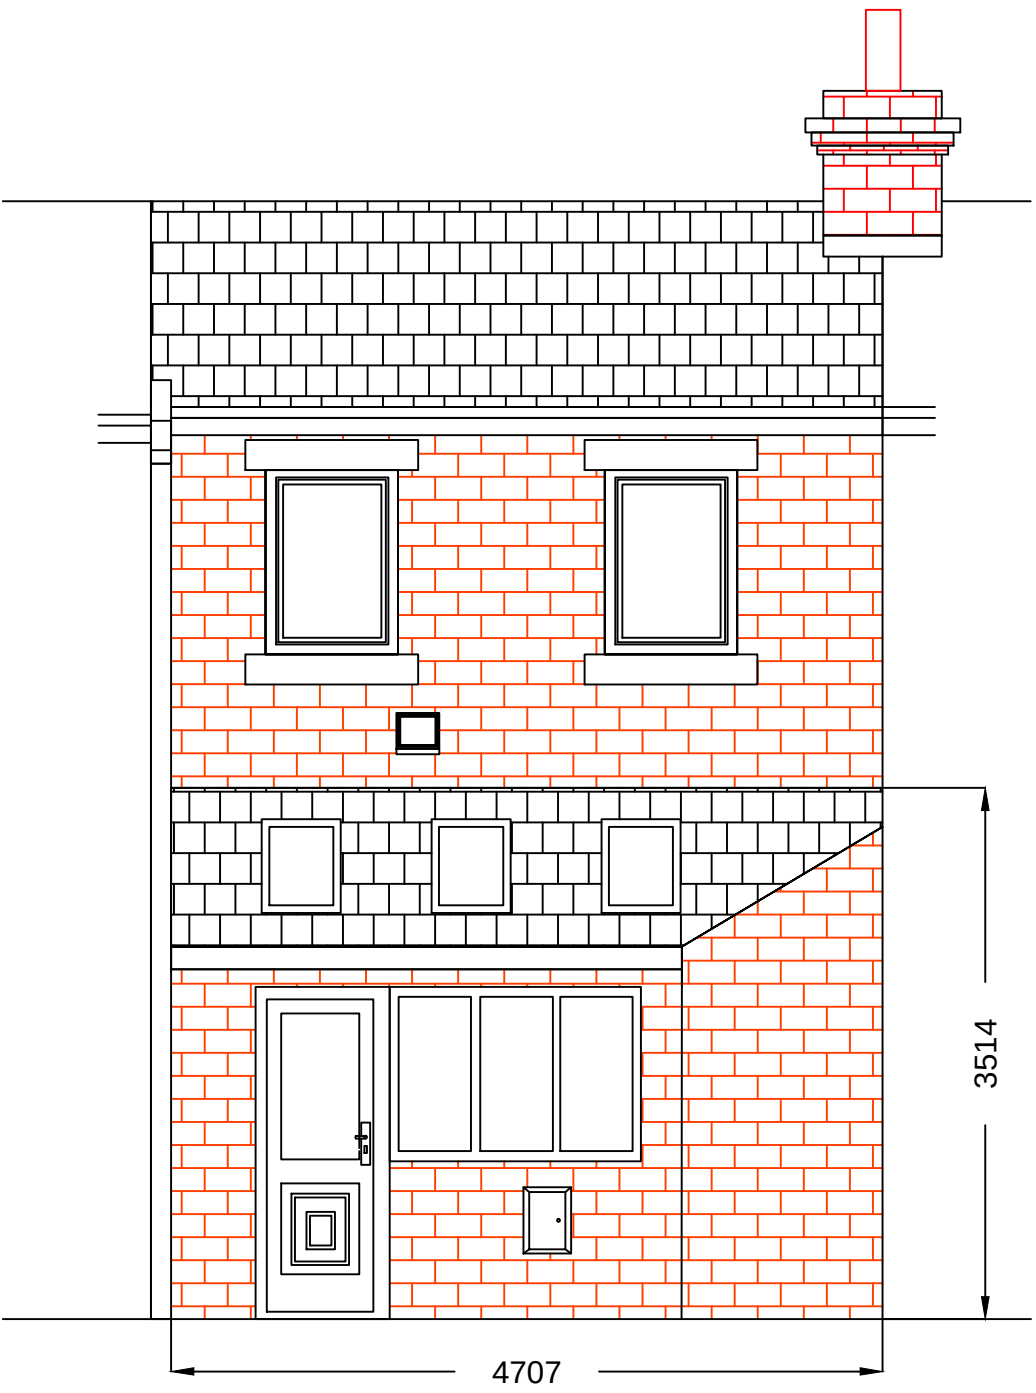


Proposed Rear Elevation

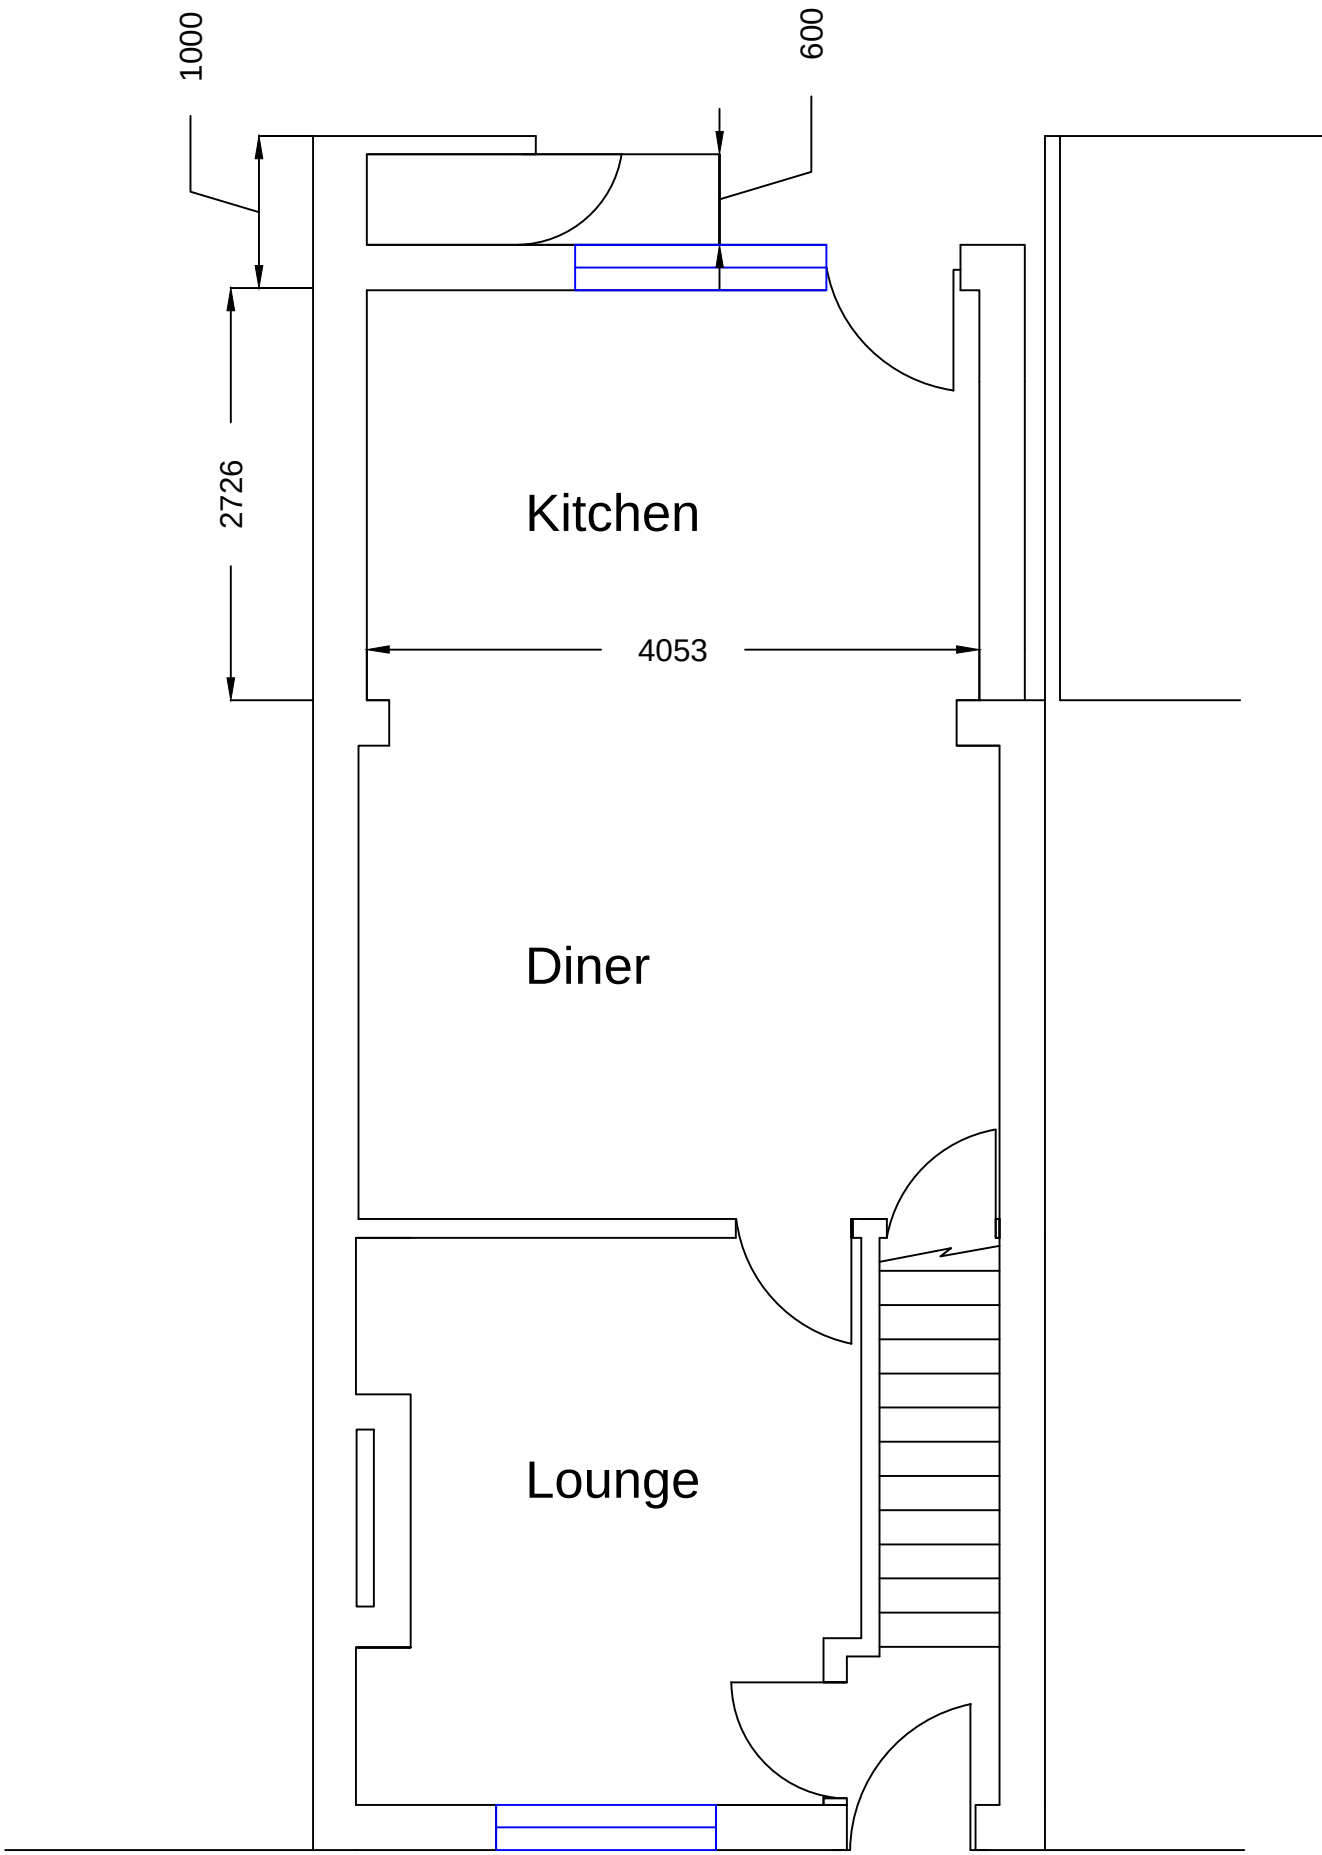

Current Ground Floor Layout



Scale 1:500

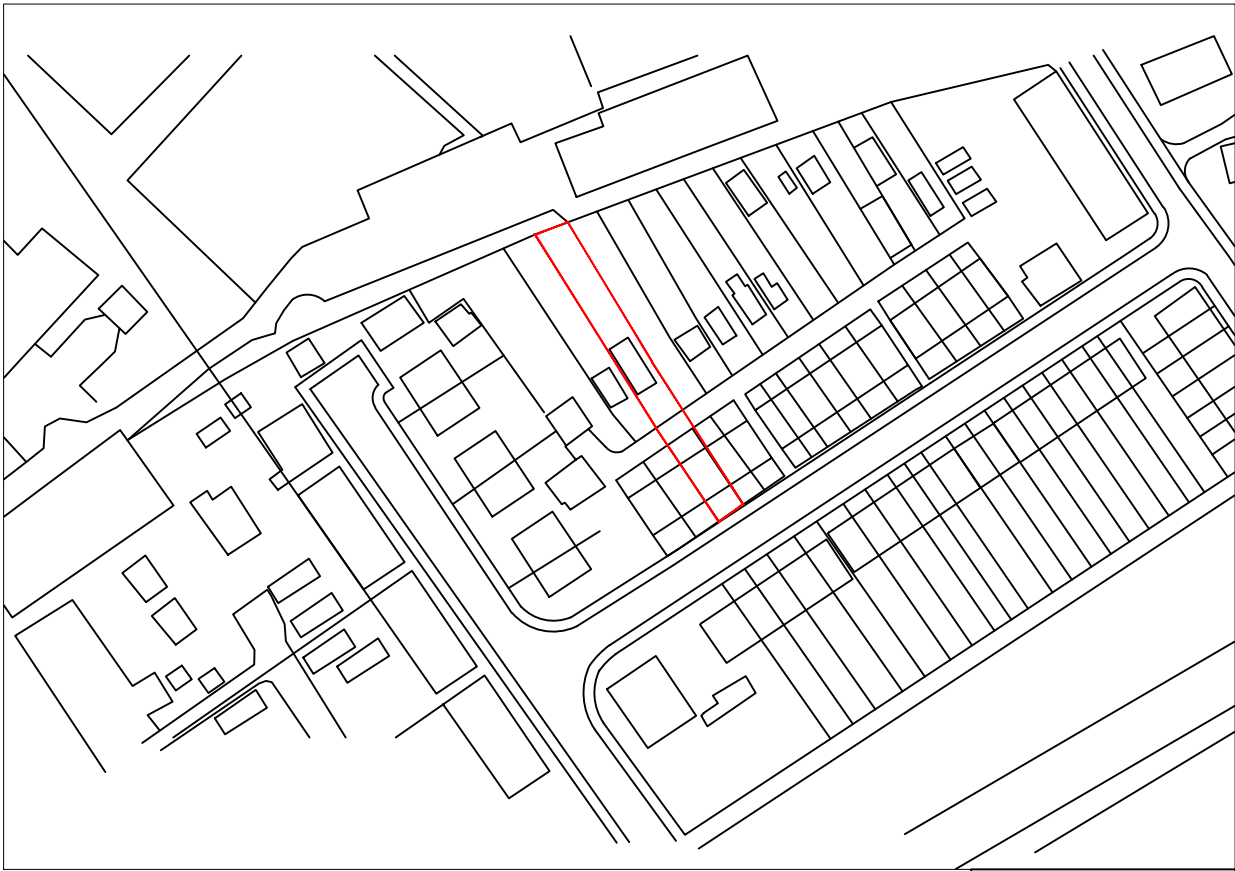

Scale 1:1250

Rev.	By	Amendments	Date
Agent Simon Clarke, KT Civils and Planning Ltd.			
Pre Application number 2018/ENQ/00274			
Client Mr Shaun Swift, 22 Oak Road, Shafton, Barnsley, S72 8QF			
Project Rear Extension			
Drawing title Planning Application Drawing Proposed Layout.			
Scale 1:50	Drawn SC	Checked SS	Date 08/03/2019
Drawing No. KT/SW/REOak/SC2		Revision -	File