




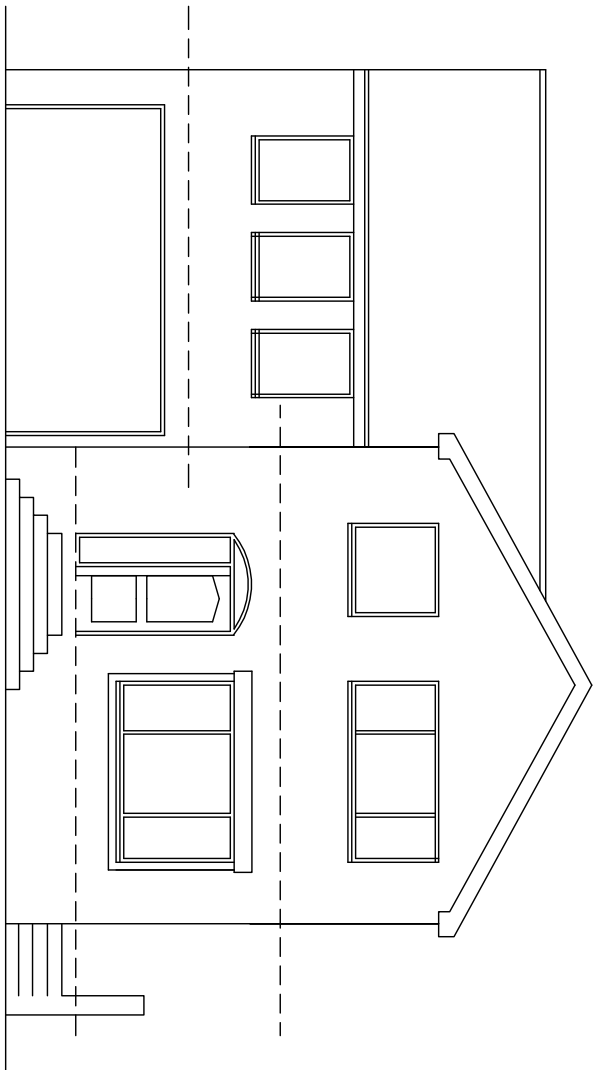


FRONT ELEVATION
AS EXISTING

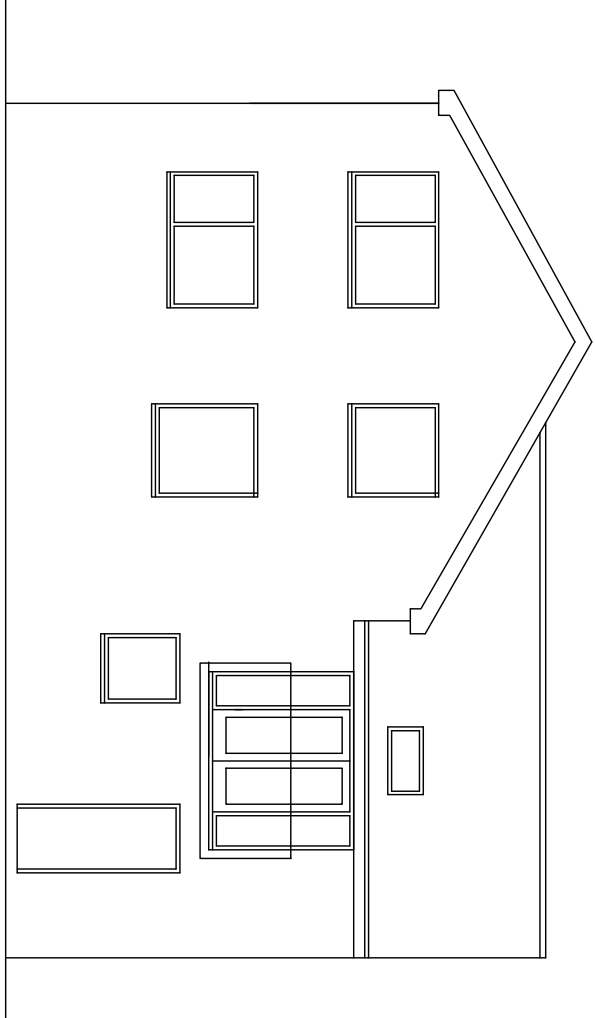


REAR ELEVATION
AS EXISTING

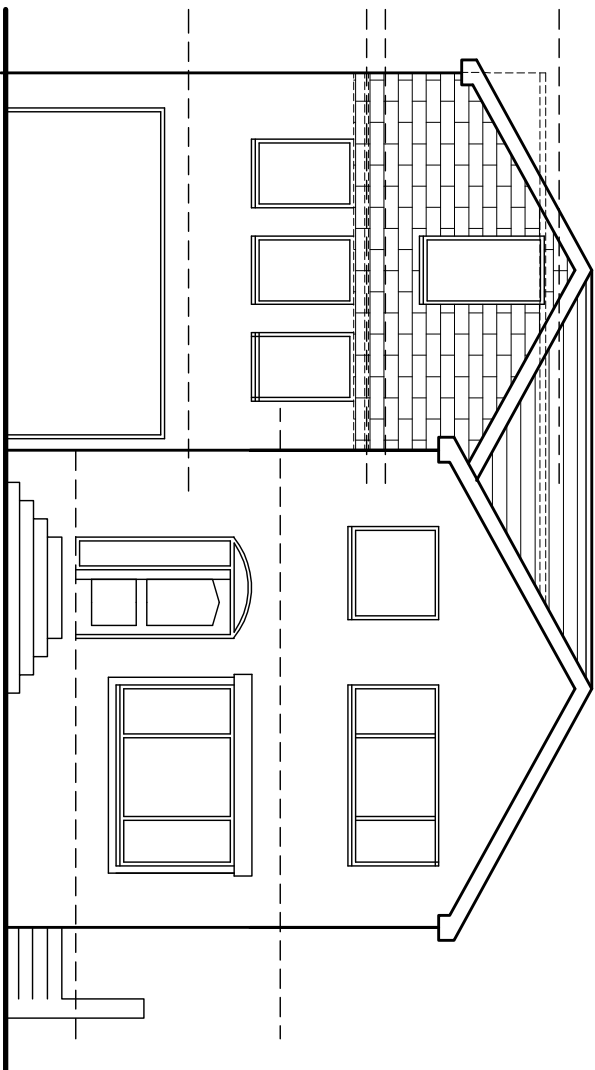


FRONT ELEVATION
AS PROPOSED

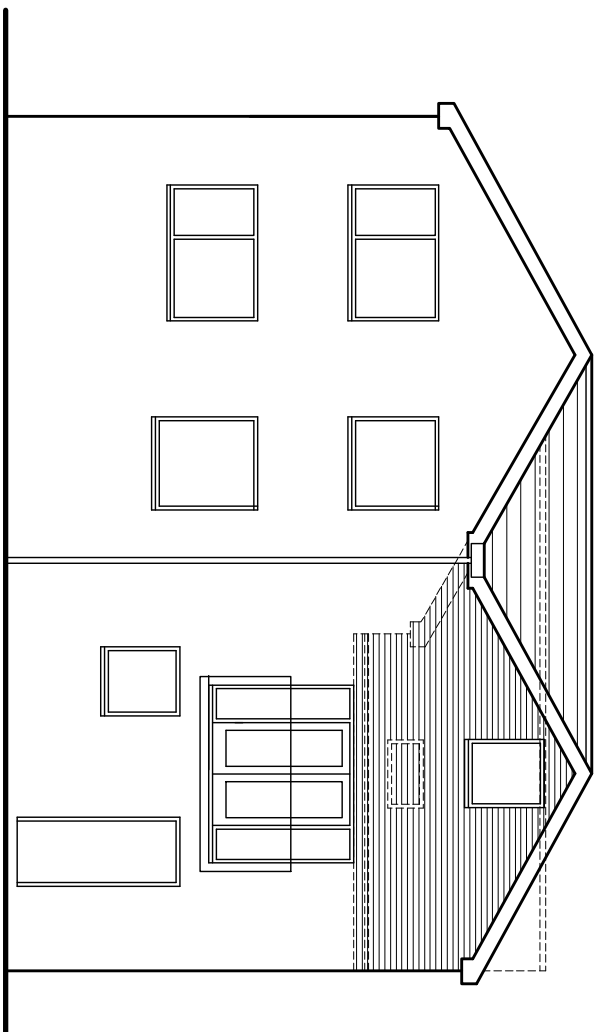


REAR ELEVATION
AS PROPOSED -SCHEME B

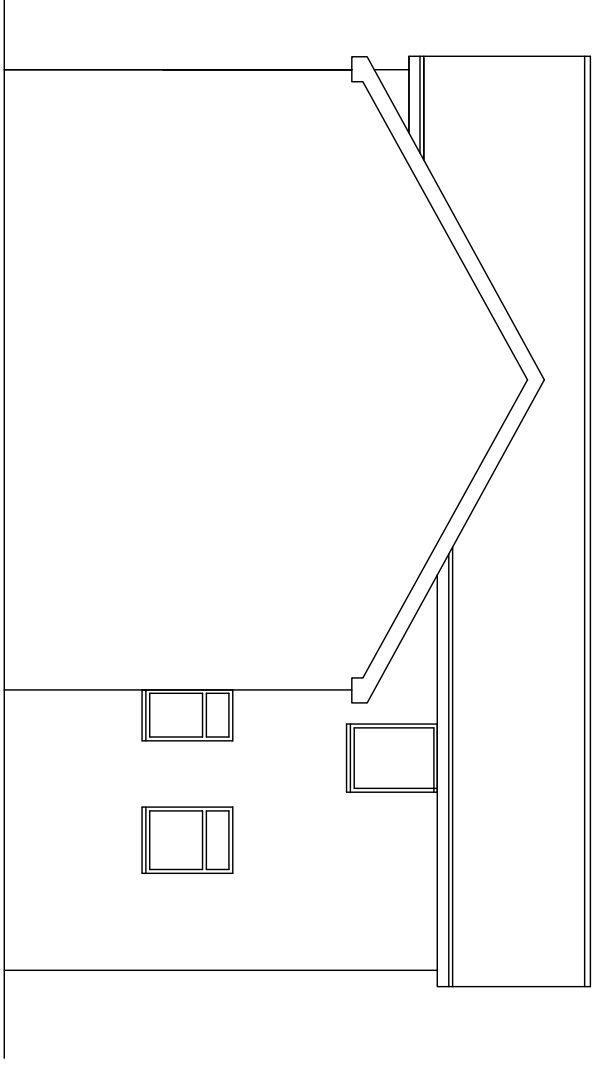


FRONT ELEVATION
AS EXISTING

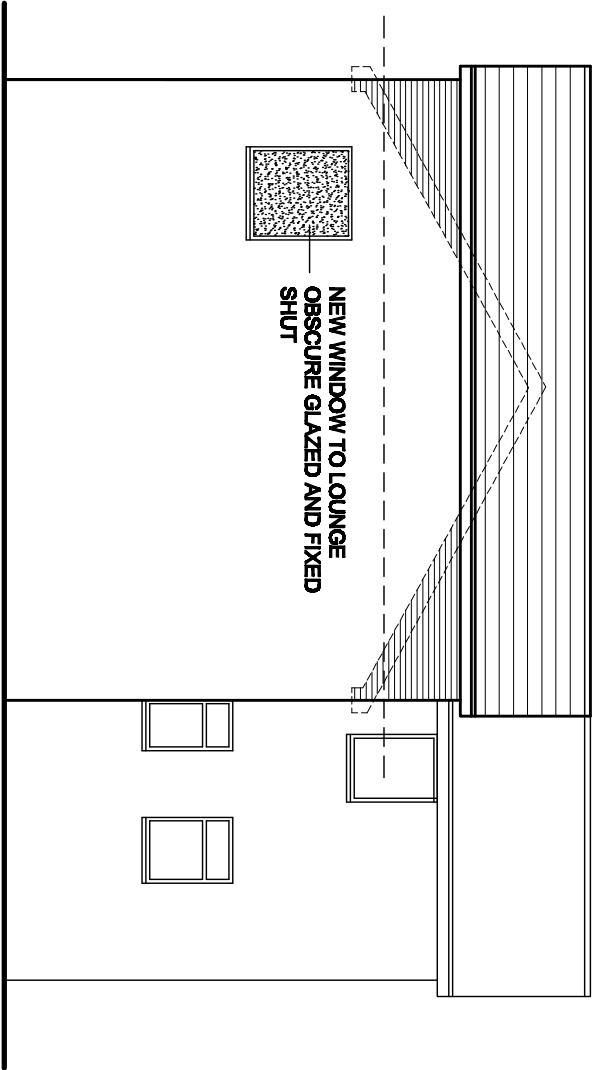


SIDE ELEVATION
AS PROPOSED

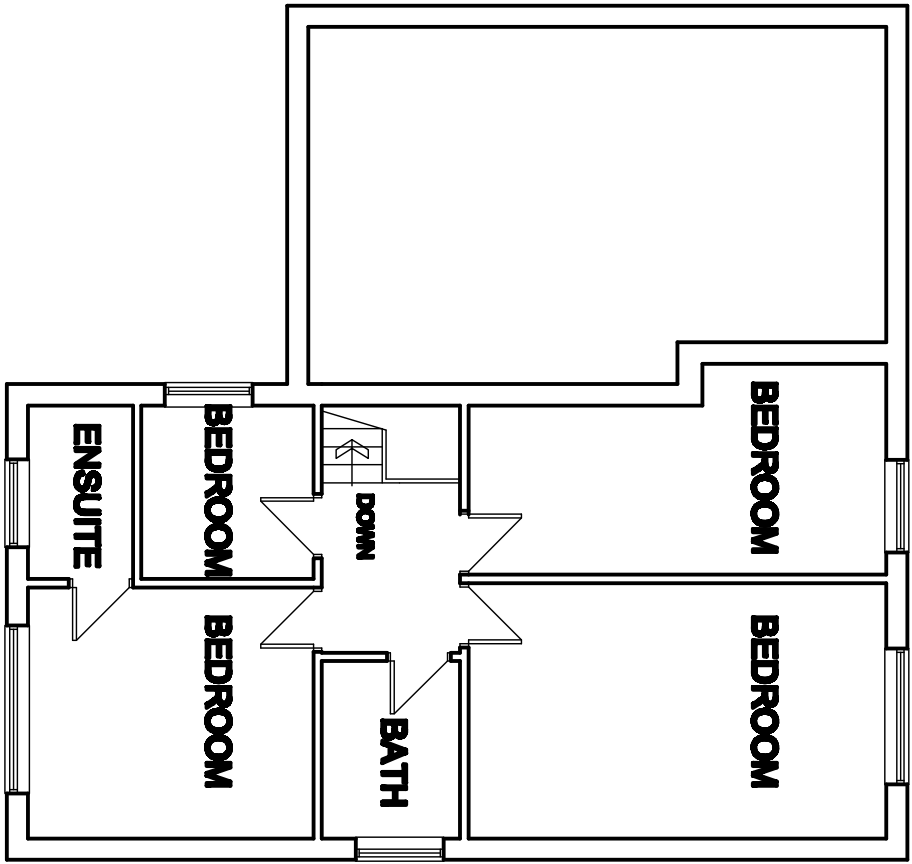


FIRST FLOOR PLAN
AS EXISTING

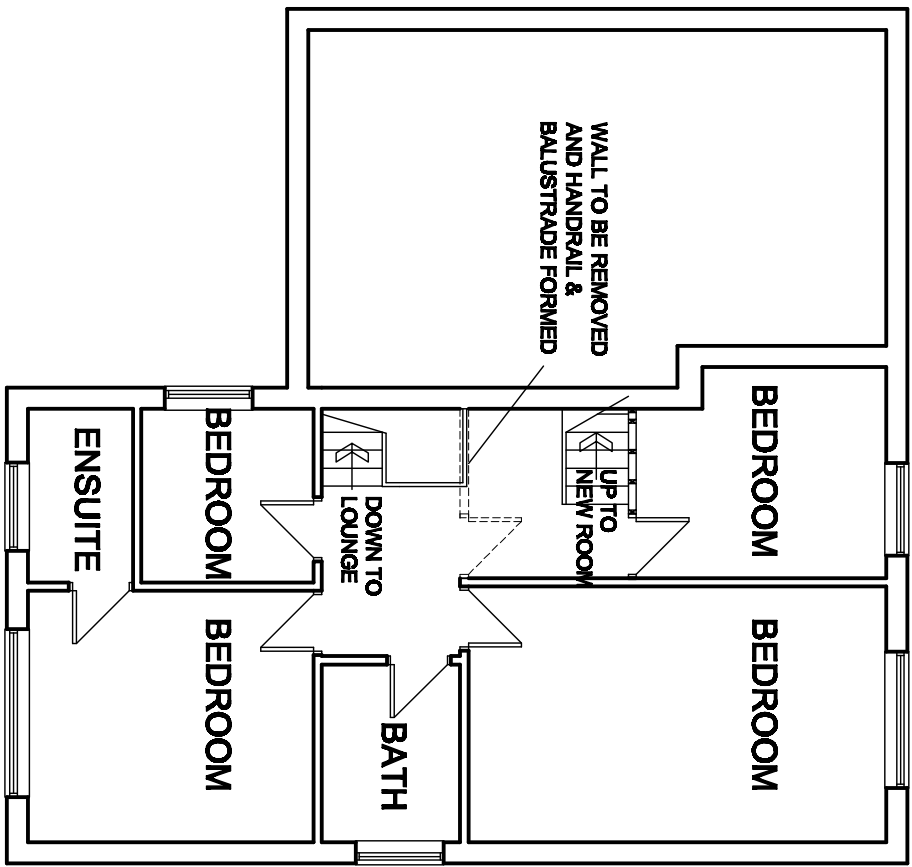


FIRST FLOOR PLAN
AS PROPOSED

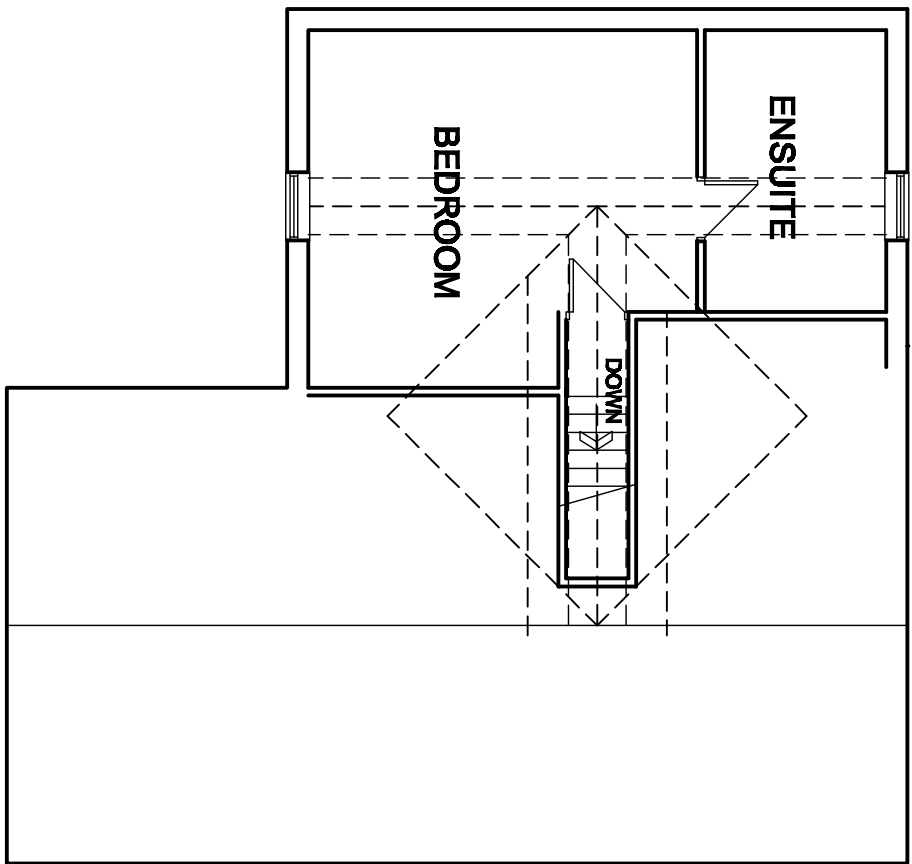


SECOND FLOOR PLAN
AS PROPOSED

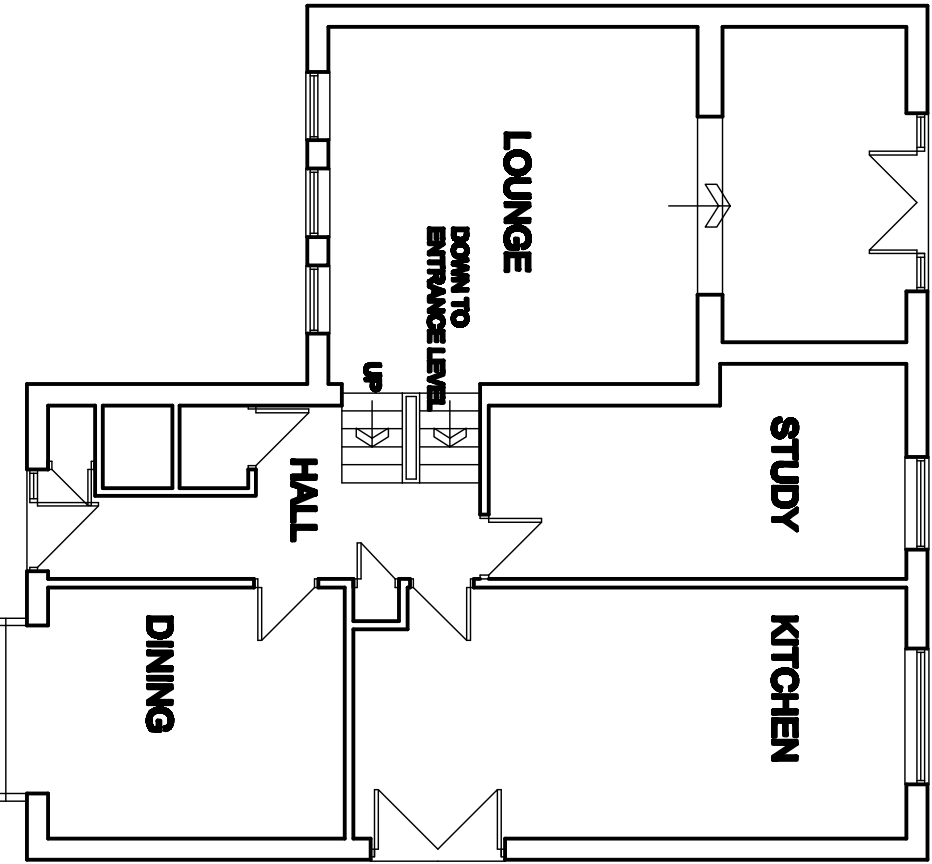

ENTRANCE LEVEL PLAN
AS EXISTING

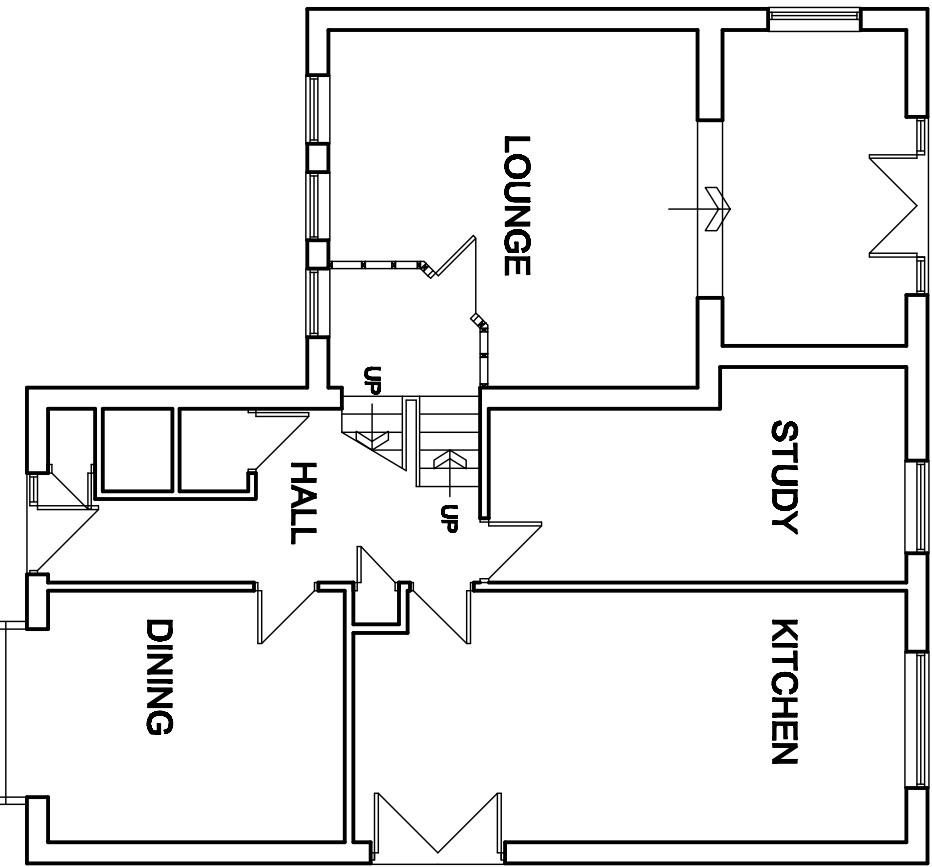

ENTRANCE LEVEL PLAN
AS PROPOSED

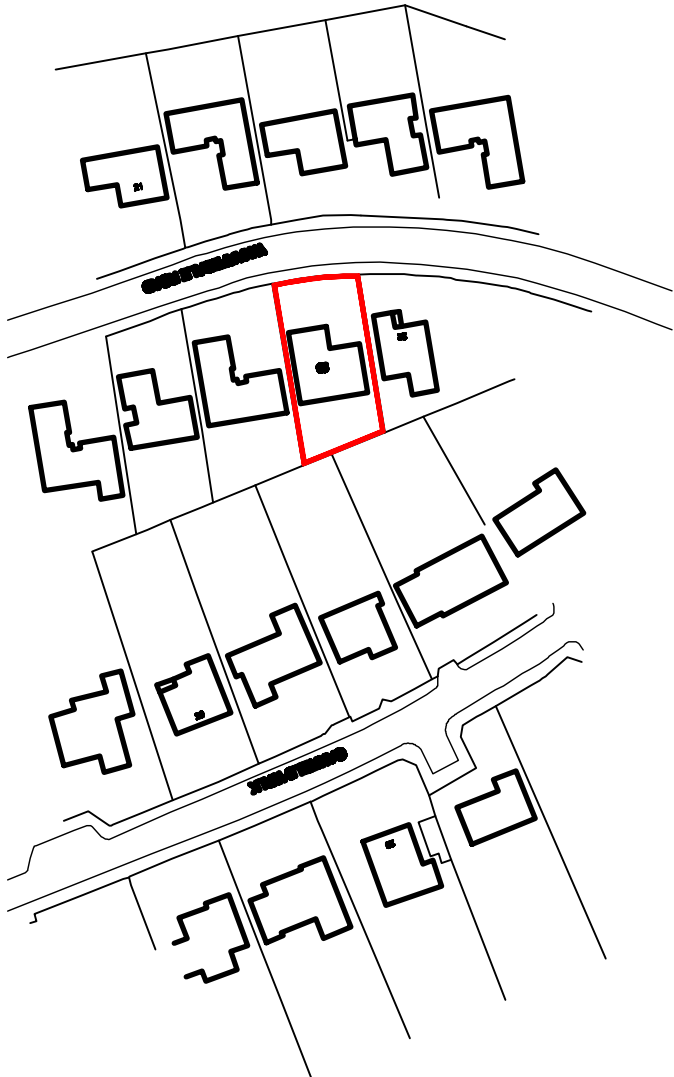

LOCATION PLAN
SCALE 1:1250

White Agus Partnership				1298, NEW ROAD, STAINCROSS, BARNESLEY, S15 8PP PHONE/FAX: 01223 29442 E-mail: agus@whiteandred.com			
Project: PROPOSED EXTENSION 20 WHARFEDALE ROAD POGMOOR, BARNESLEY				Client: DR & MRS KILIAN			
Drawing Title: PLANS AND ELEVATIONS				Date: JUNE 2009	Scale: 1:100		
Date: 18-06-09	Suffix: A	Description: LAYOUT FOR PLANNING APPLICATION	Date:	Ref: 09-018	Dwg. No: 01	Rev: C	