




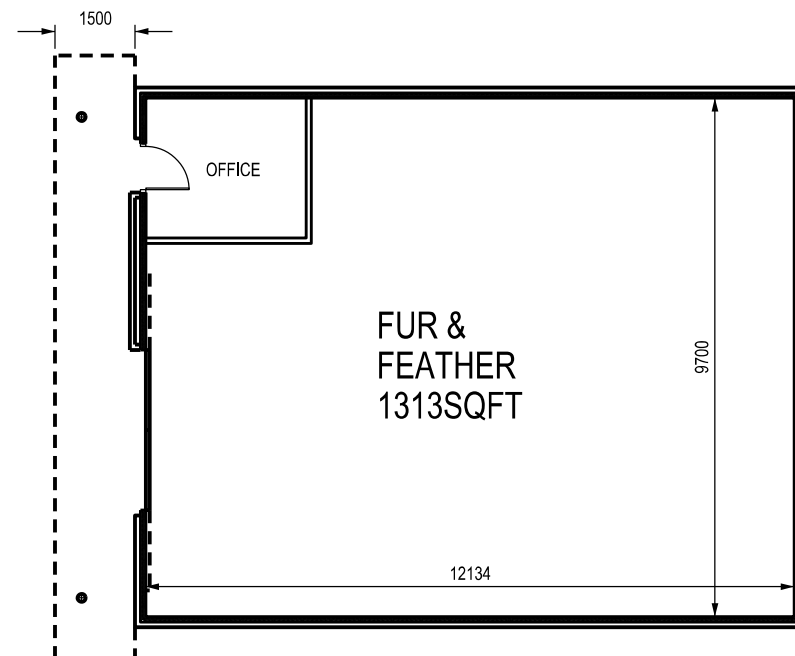


BUILDING PLAN

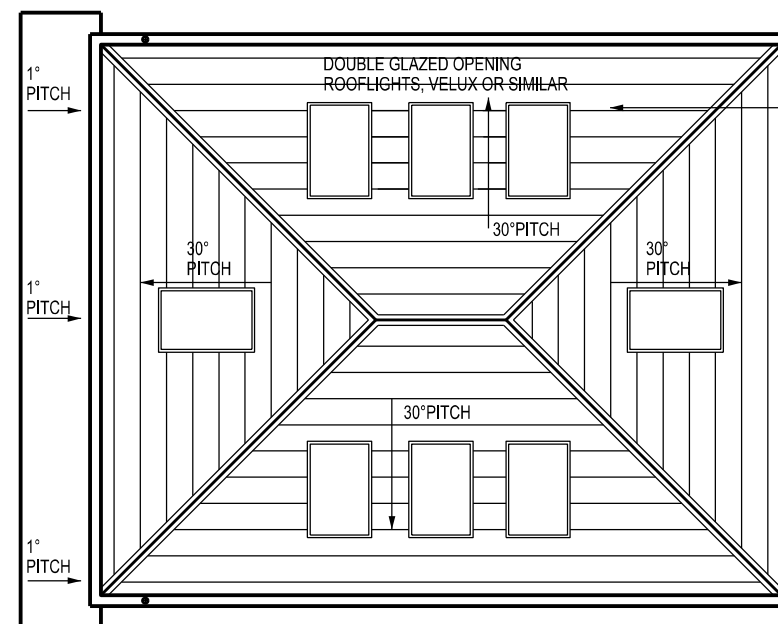


ROOF PLAN

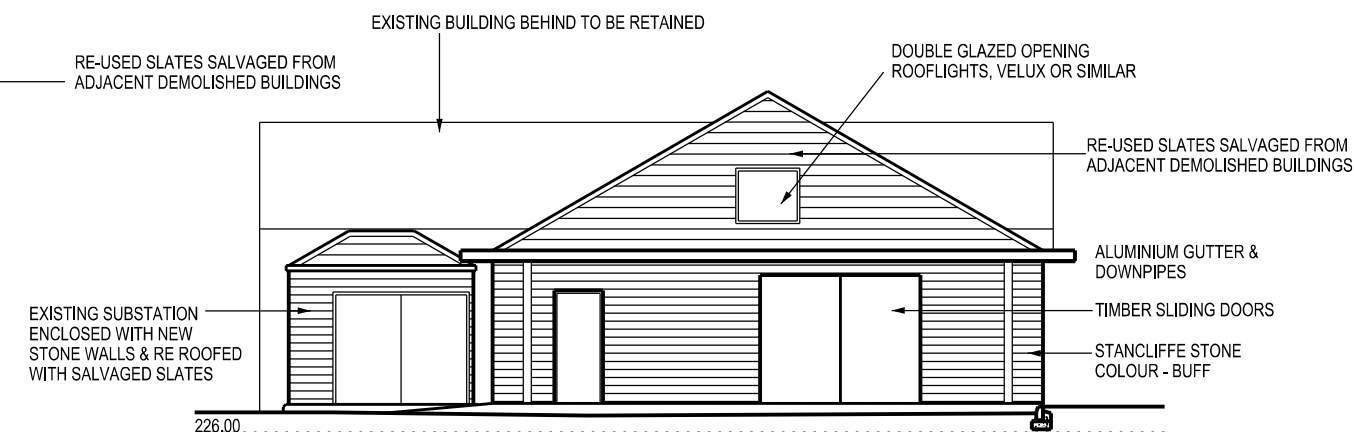


WEST ELEVATION

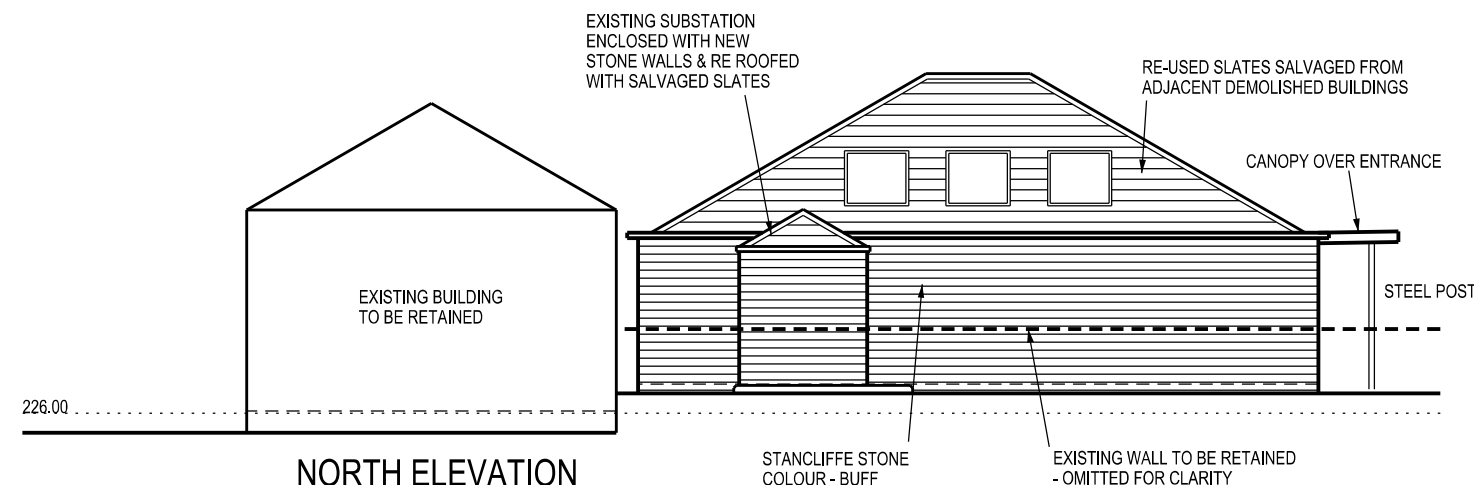

NORTH ELEVATION

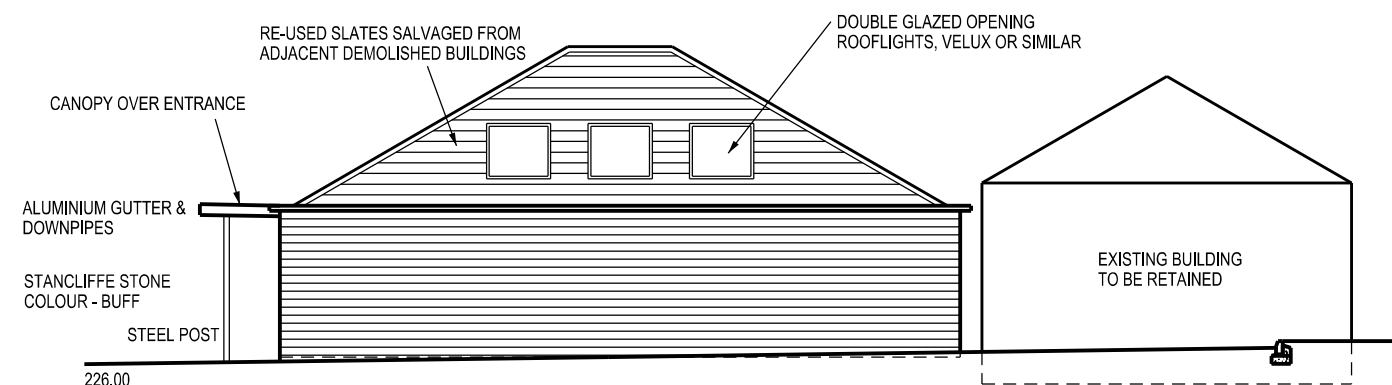

SOUTH ELEVATION

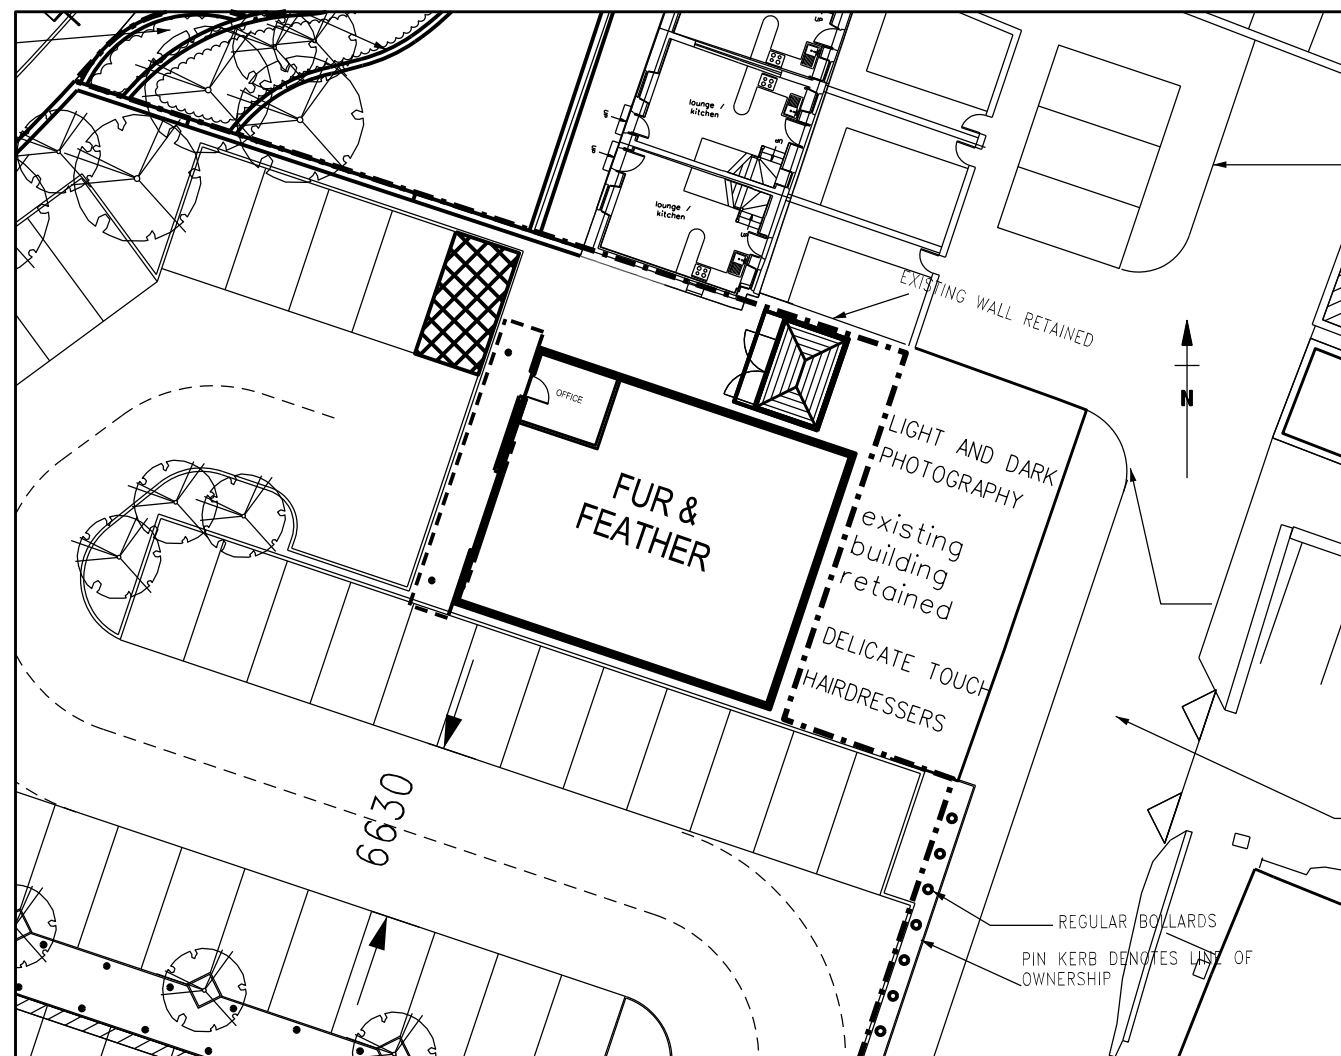

LOCATION PLAN (1:200)

PROPOSED FUR & FEATHER BUILDING

4592. / P19b.
TESCO
 MARKET PLACE
PENISTONE
 SCALE 1:100 @A2

**SMITH
SMALLEY
ARCHITECTS**
 CRAWEN LODGE
 VICTORIA AVENUE
 HURDERS COTE
 H61 9PX
 TEL: +44 (0)1423 531 100