




FRONT ELEVATION
AS PROPOSED




REAR ELEVATION
AS PROPOSED

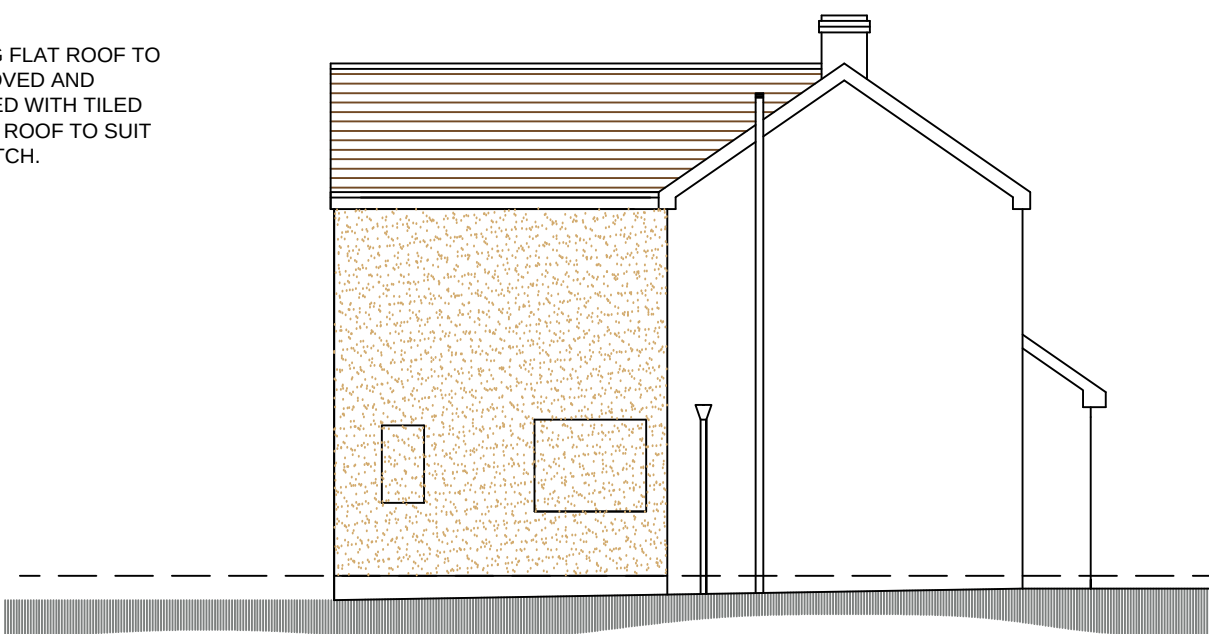


SIDE ELEVATION
AS PROPOSED




SIDE ELEVATION
AS PROPOSED

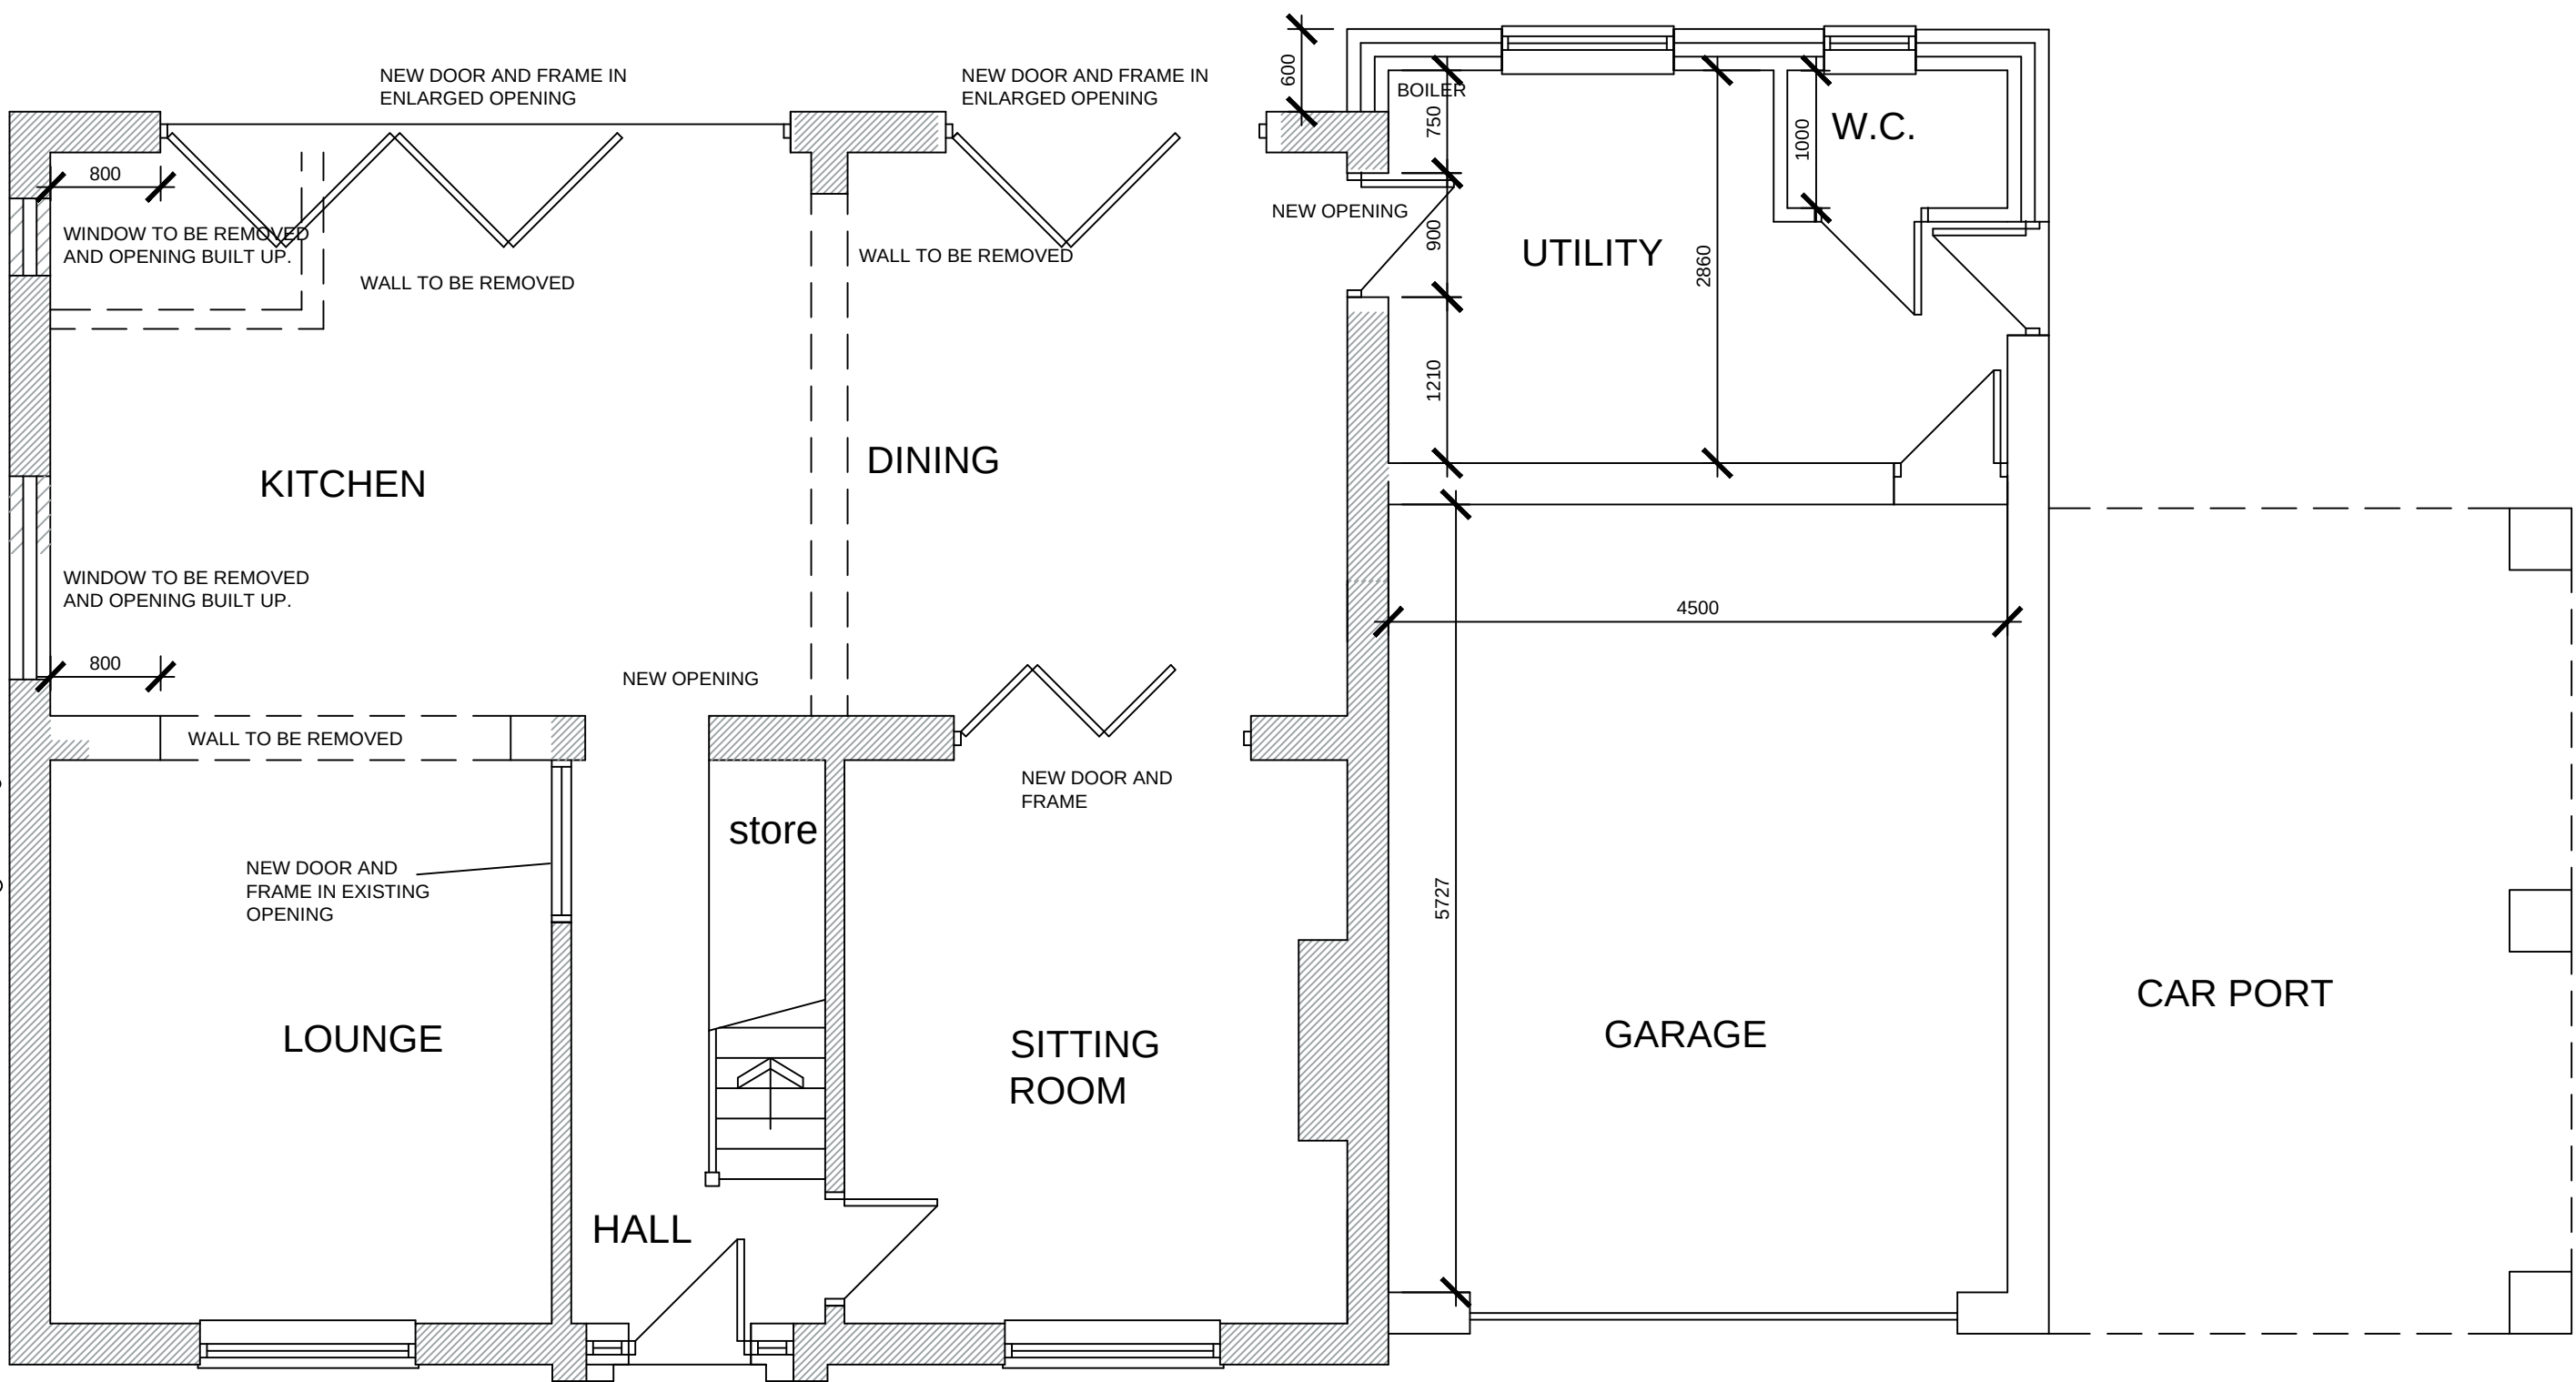


GROUND FLOOR PLAN
AS PROPOSED

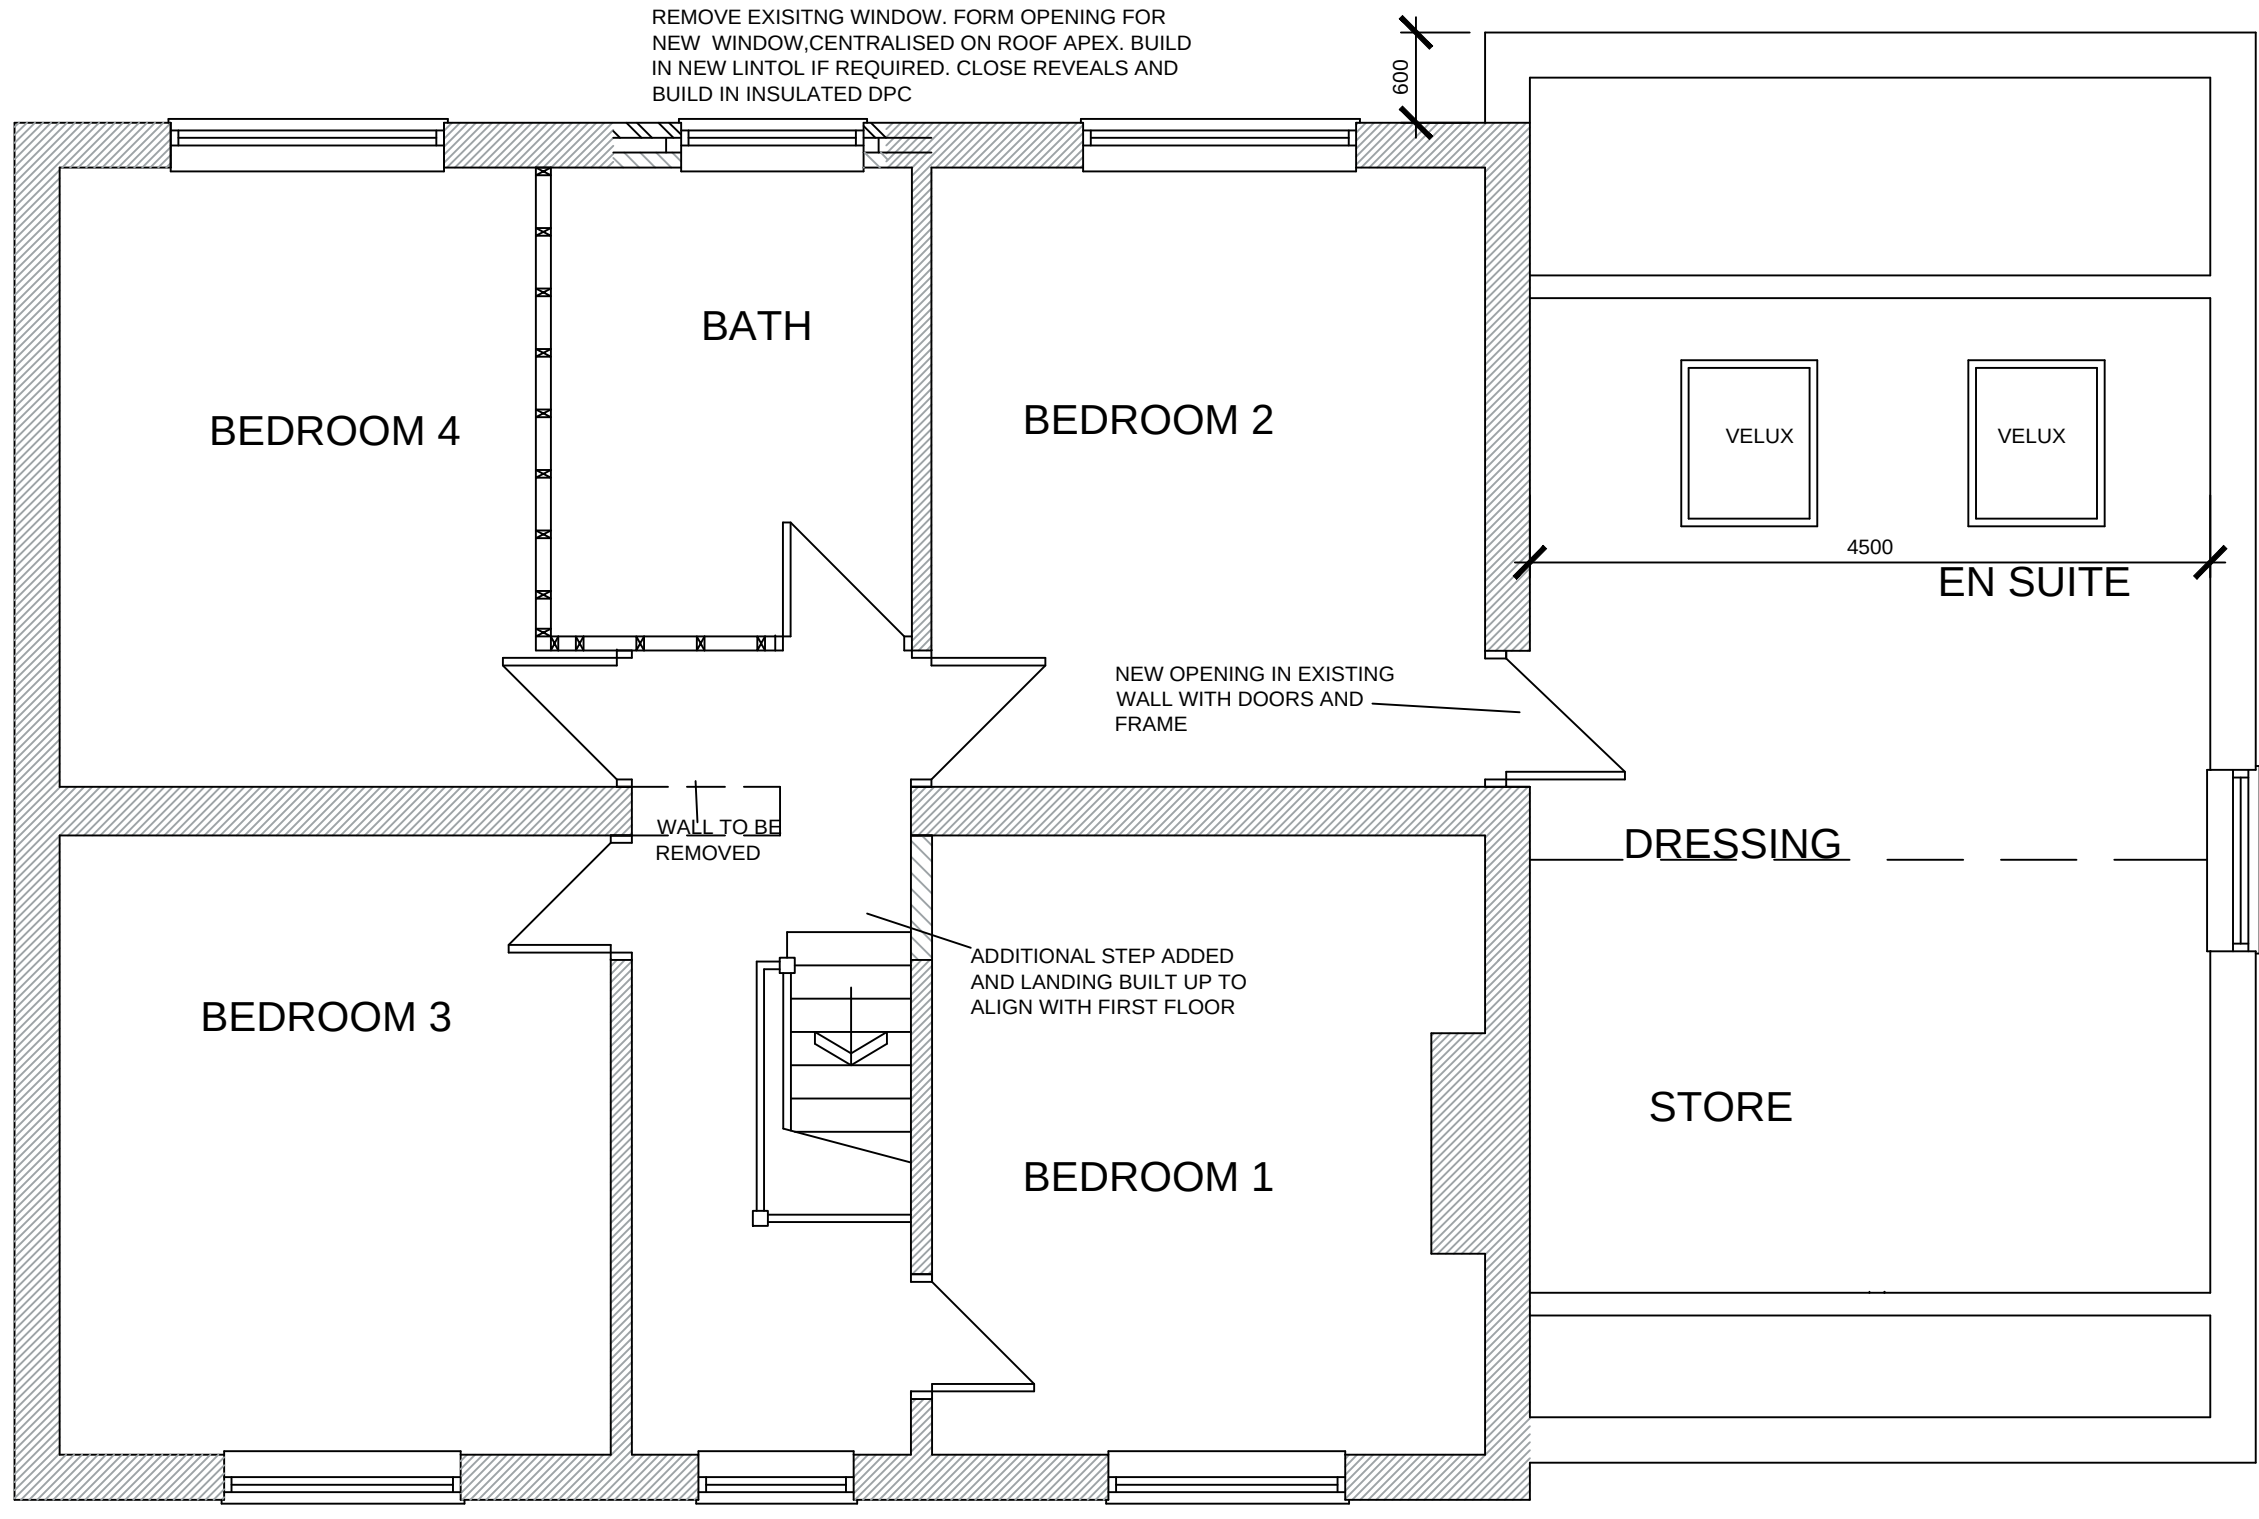

FIRST FLOOR PLAN
AS PROPOSED

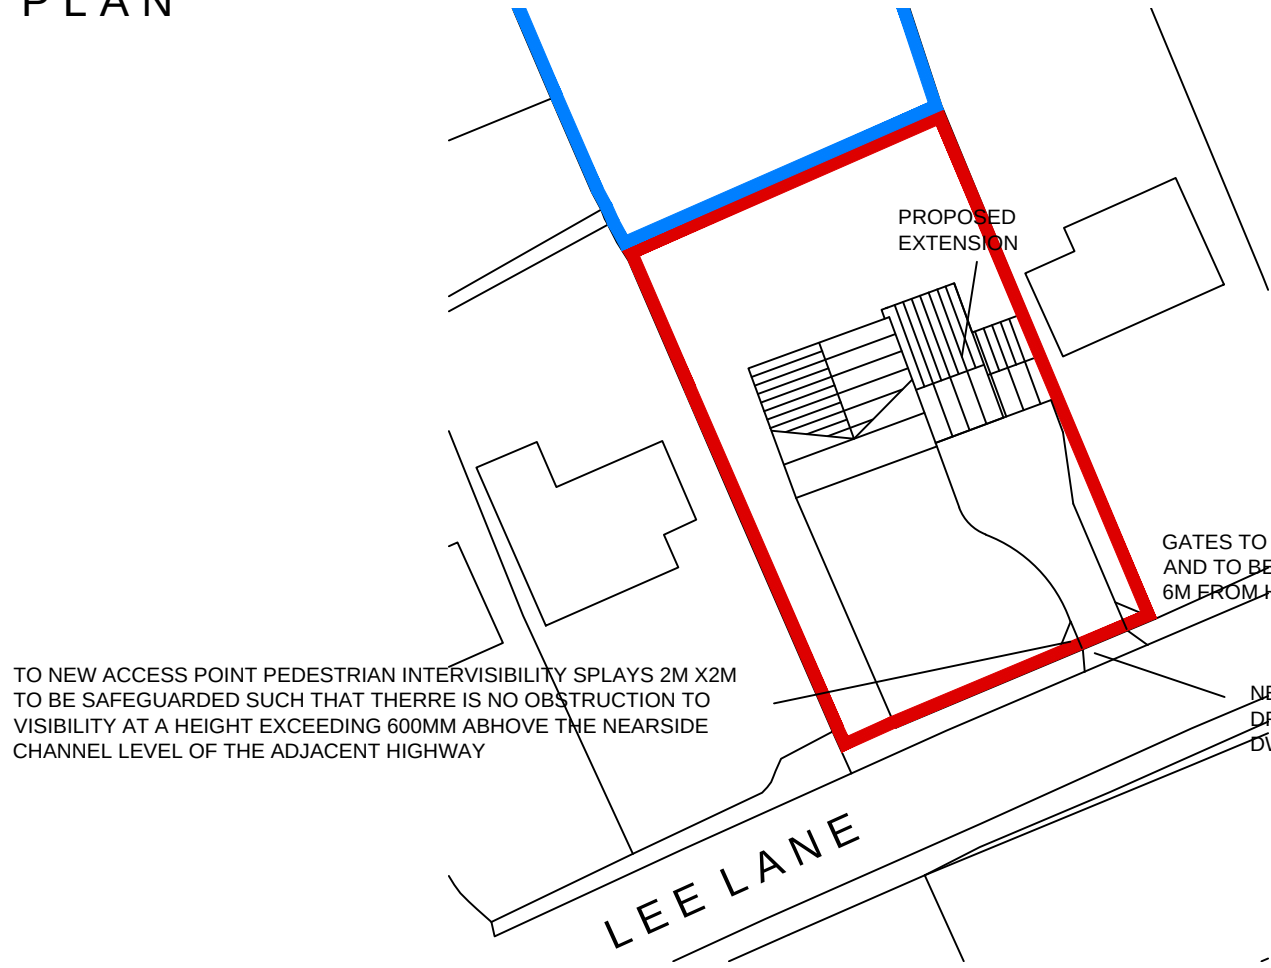

LOCATION PLAN
SCALE 1:500

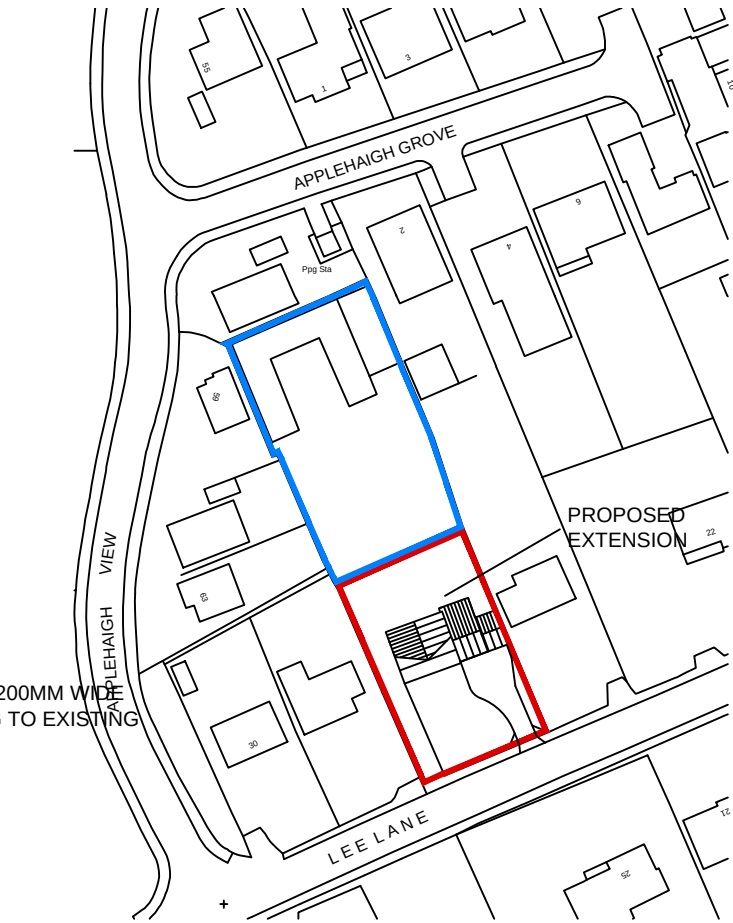

LOCATION PLAN
SCALE 1:1250

		8 MORSTON BUSINESS PARK, WHALEY ROAD, BARUGH GREEN, BARNLEY. S75 1HQ		Phone: 01226 208482 Fax: 01226 283030 Email: info@whiteaguspартnership.co.uk Web: www.whiteaguspартnership.co.uk	
ARCHITECTURAL SERVICES AND SURVEYORS					
Project. PROPOSED EXTENSION & ALTERATIONS AT 26 LEE LANE, ROYSTON BARNLEY			Client. MR & MRS GLEN LAWRENCE		
Drawing Title. PLANS AND ELEVATIONS AS PROPOSED			Date. MAY 2015		Scale. 1:50 & 1:100 @ A1
			Ref. 15-019	Dwg. No. 01	Rev. C
Date	Suffix	Description	Date	Suffix	Description
15-06-15	A	REVISED TO CLIENTS REQUIREMENTS			
07-07-15	B	REVISED TO CLIENTS REQUIREMENTS			
16-07-15	C	MINOR REVISIONS			