


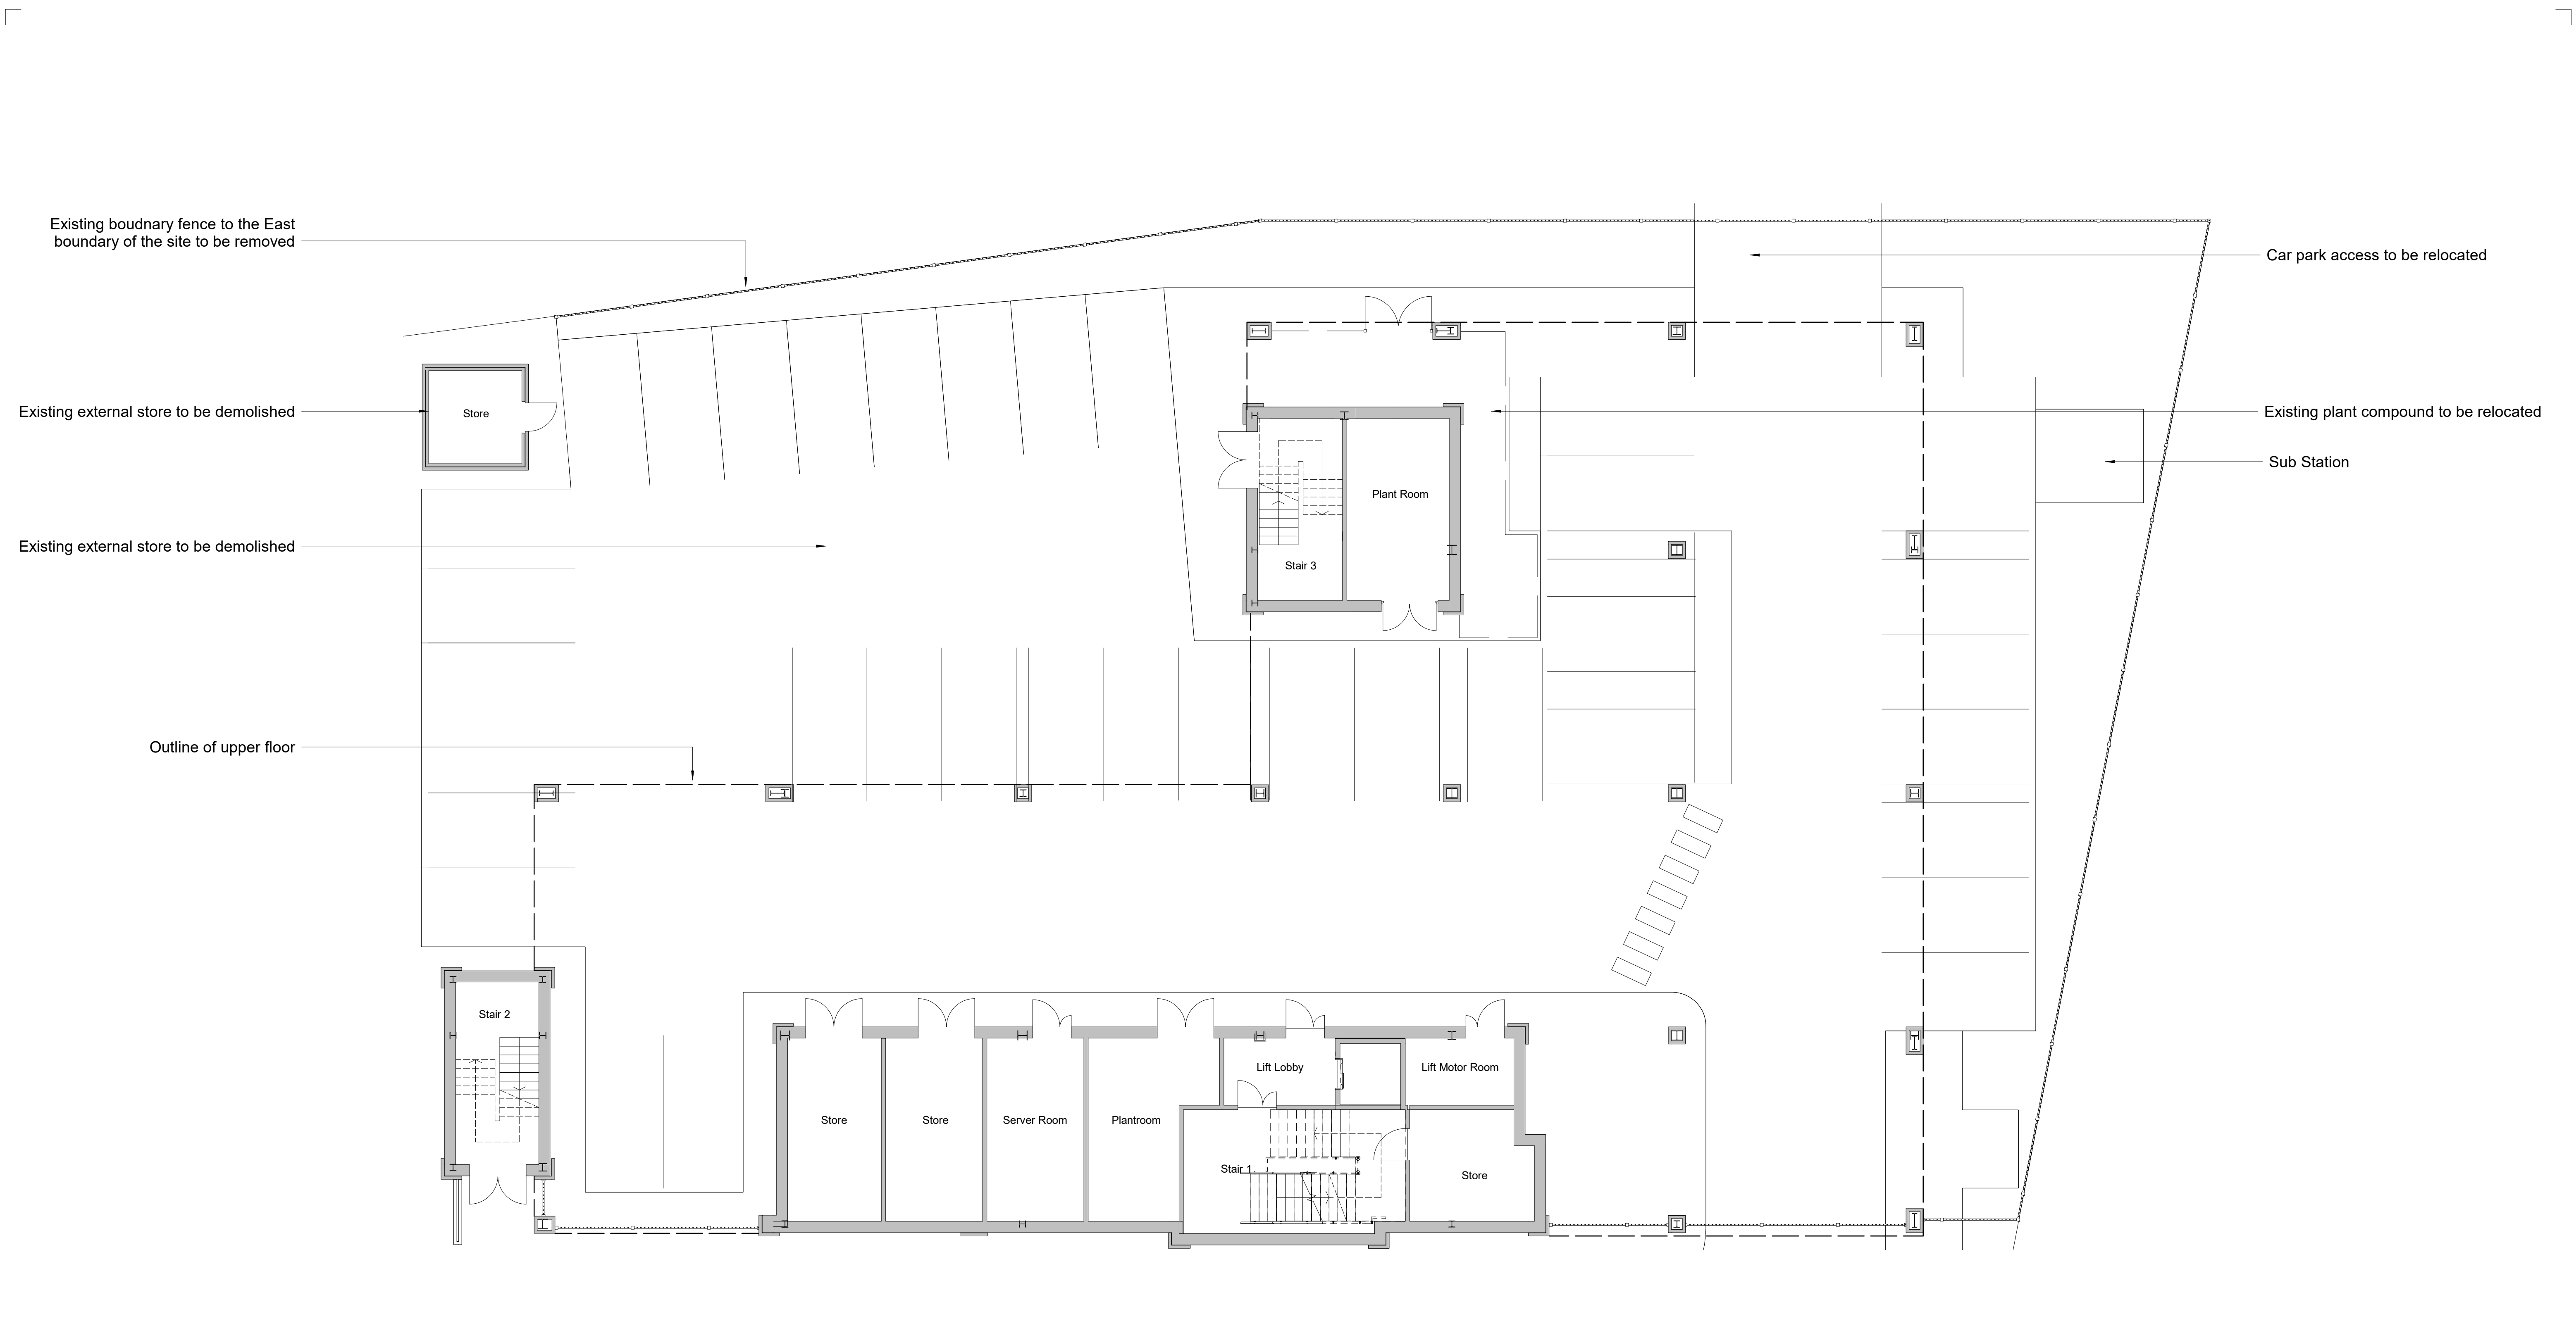

Rev	Date	Description	By	Chk
-----	------	-------------	----	-----

Planning

darnton
ARCHITECTURE

LEEDS

X11\$segl\$u\$yvd@ arc@v\wer\$.\$eg@ arc@v\wer\$W69\$HYY
X1p\$5=; ;\$ <5445\$
X1p\$5=; ;\$ <5445\$

CLIENT
Barnsley College

PROJECT
Incubator Hub

TITLE
Existing Lower Ground Floor Plan

CREATION DATE	SCALE @ A1	DRN	CHK	STATUS
---------------	------------	-----	-----	--------

October 2020	1: 100	CJS	TH	SD
--------------	--------	-----	----	----

SHEET NO.	REVISION
-----------	----------

14526 - DB3 - B01 - L1 - DR - A - 20001	
---	--

PROJECT NO|ORIGINATOR|ZONE|LEVEL|TYPE|ROLE|NUMBER

© COPYRIGHT. ALL RIGHTS RESERVED.
THIS DRAWING MUST BE READ IN CONJUNCTION WITH ALL OTHER RELEVANT DRAWINGS AND
ANY DISCREPANCIES MUST BE REPORTED TO DARNTON IMMEDIATELY.
FOR CONSTRUCTION, THIS DRAWING OR INFORMATION MUST NOT BE USED FOR CONSTRUCTION UNLESS EXPRESSLY ISSUED
FOR CONSTRUCTION. DO NOT SCALE OFF DRAWINGS. USE DISPLAYED DIMENSIONS.

PLOT DATE: 15/10/2020 14:52:01

