

Rev	Notes	Date

Garry Greetham Associates Ltd
 Residential Design Consultant
 Westwood House
 18 Carr Lane
 Tonkersley
 Barnsley S75 3BE
 Tel(01226)746573

PROJECT	Det. Garage Conversion	
CLIENT	Mr. & Mrs. A. Slater	
TITLE	Section & Roof Layout	
ADDRESS	81 Roebuck Ridge, Jump, Barnsley. S75 0LU	
DRAWN BY	ggg	
SCALE	1:50	DATE Oct 14
DRAWING No	755-04	REV
Member of the Chartered Institute of Architectural Technologists		

DENOTES "OVER FASCIA / UNDER TILE" VENTILATION


DENOTES "DRY RIDGE" VENTILATION EQUAL TO 10MM CONTINUOUS VENT.

INFILL TIMBERS TO SUPPORT HEADS OF STUDWORK BEAM.


50x125MM S.C3 GRADE RAFTERS @ 600MM C/C

TRIMMING OUT FOR VELUX ROOF LIGHTS.

LOCATION OF CONCEALED GUTTER.

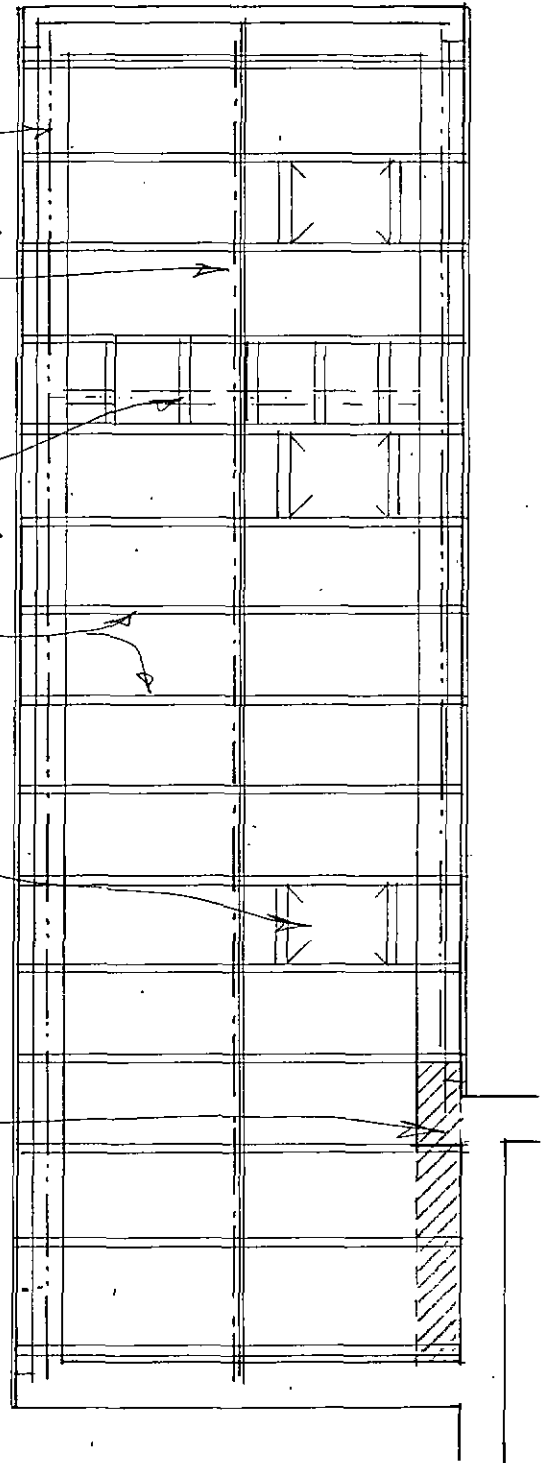

Roof Layout

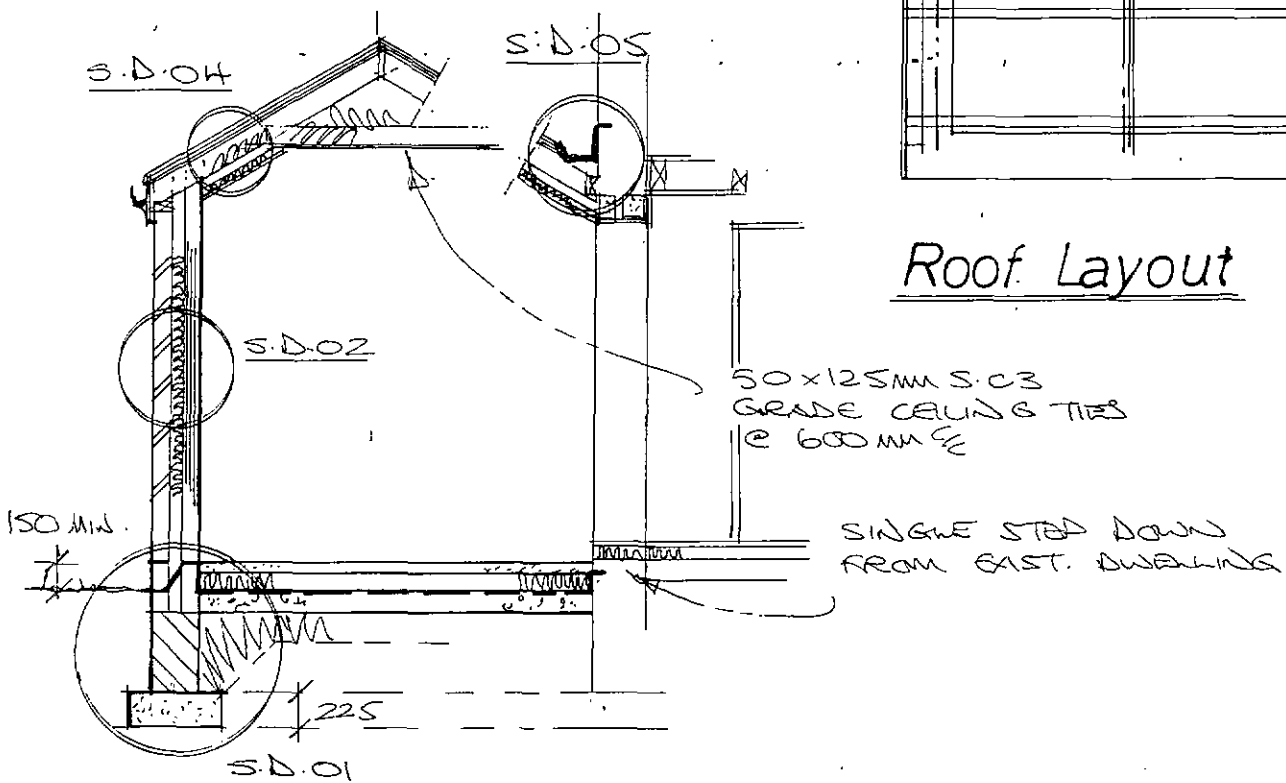

Typical Section

garage

Front Elevation

kitchen

dining

st.

hall

lounge

st.

W.C.

G.F. Layout

Received by:
ORIGINAL COPY

06 NOV 2014


CORPORATE MAIL ROOM

Rev	Notes	Date

Garry Greetham Associates Ltd
Residential Design Consultant
Westwood House
18 Carr Lane
Tankersley
Barnsley S75 3BE
Tel(01226)746573

PROJECT	Det. Garage Conversion		
CLIENT	Mr. & Mrs. A. Slater		
TITLE	Property as Existing		
ADDRESS	81 Roebuck Ridge, Jump, Barnsley. S75 0LU		
DRAWN BY	ggg		
SCALE	1:50; 1:100	DATE	Oct 14
DRAWING No	755-01	REV	

Member of the Chartered Institute of Architectural Technologists

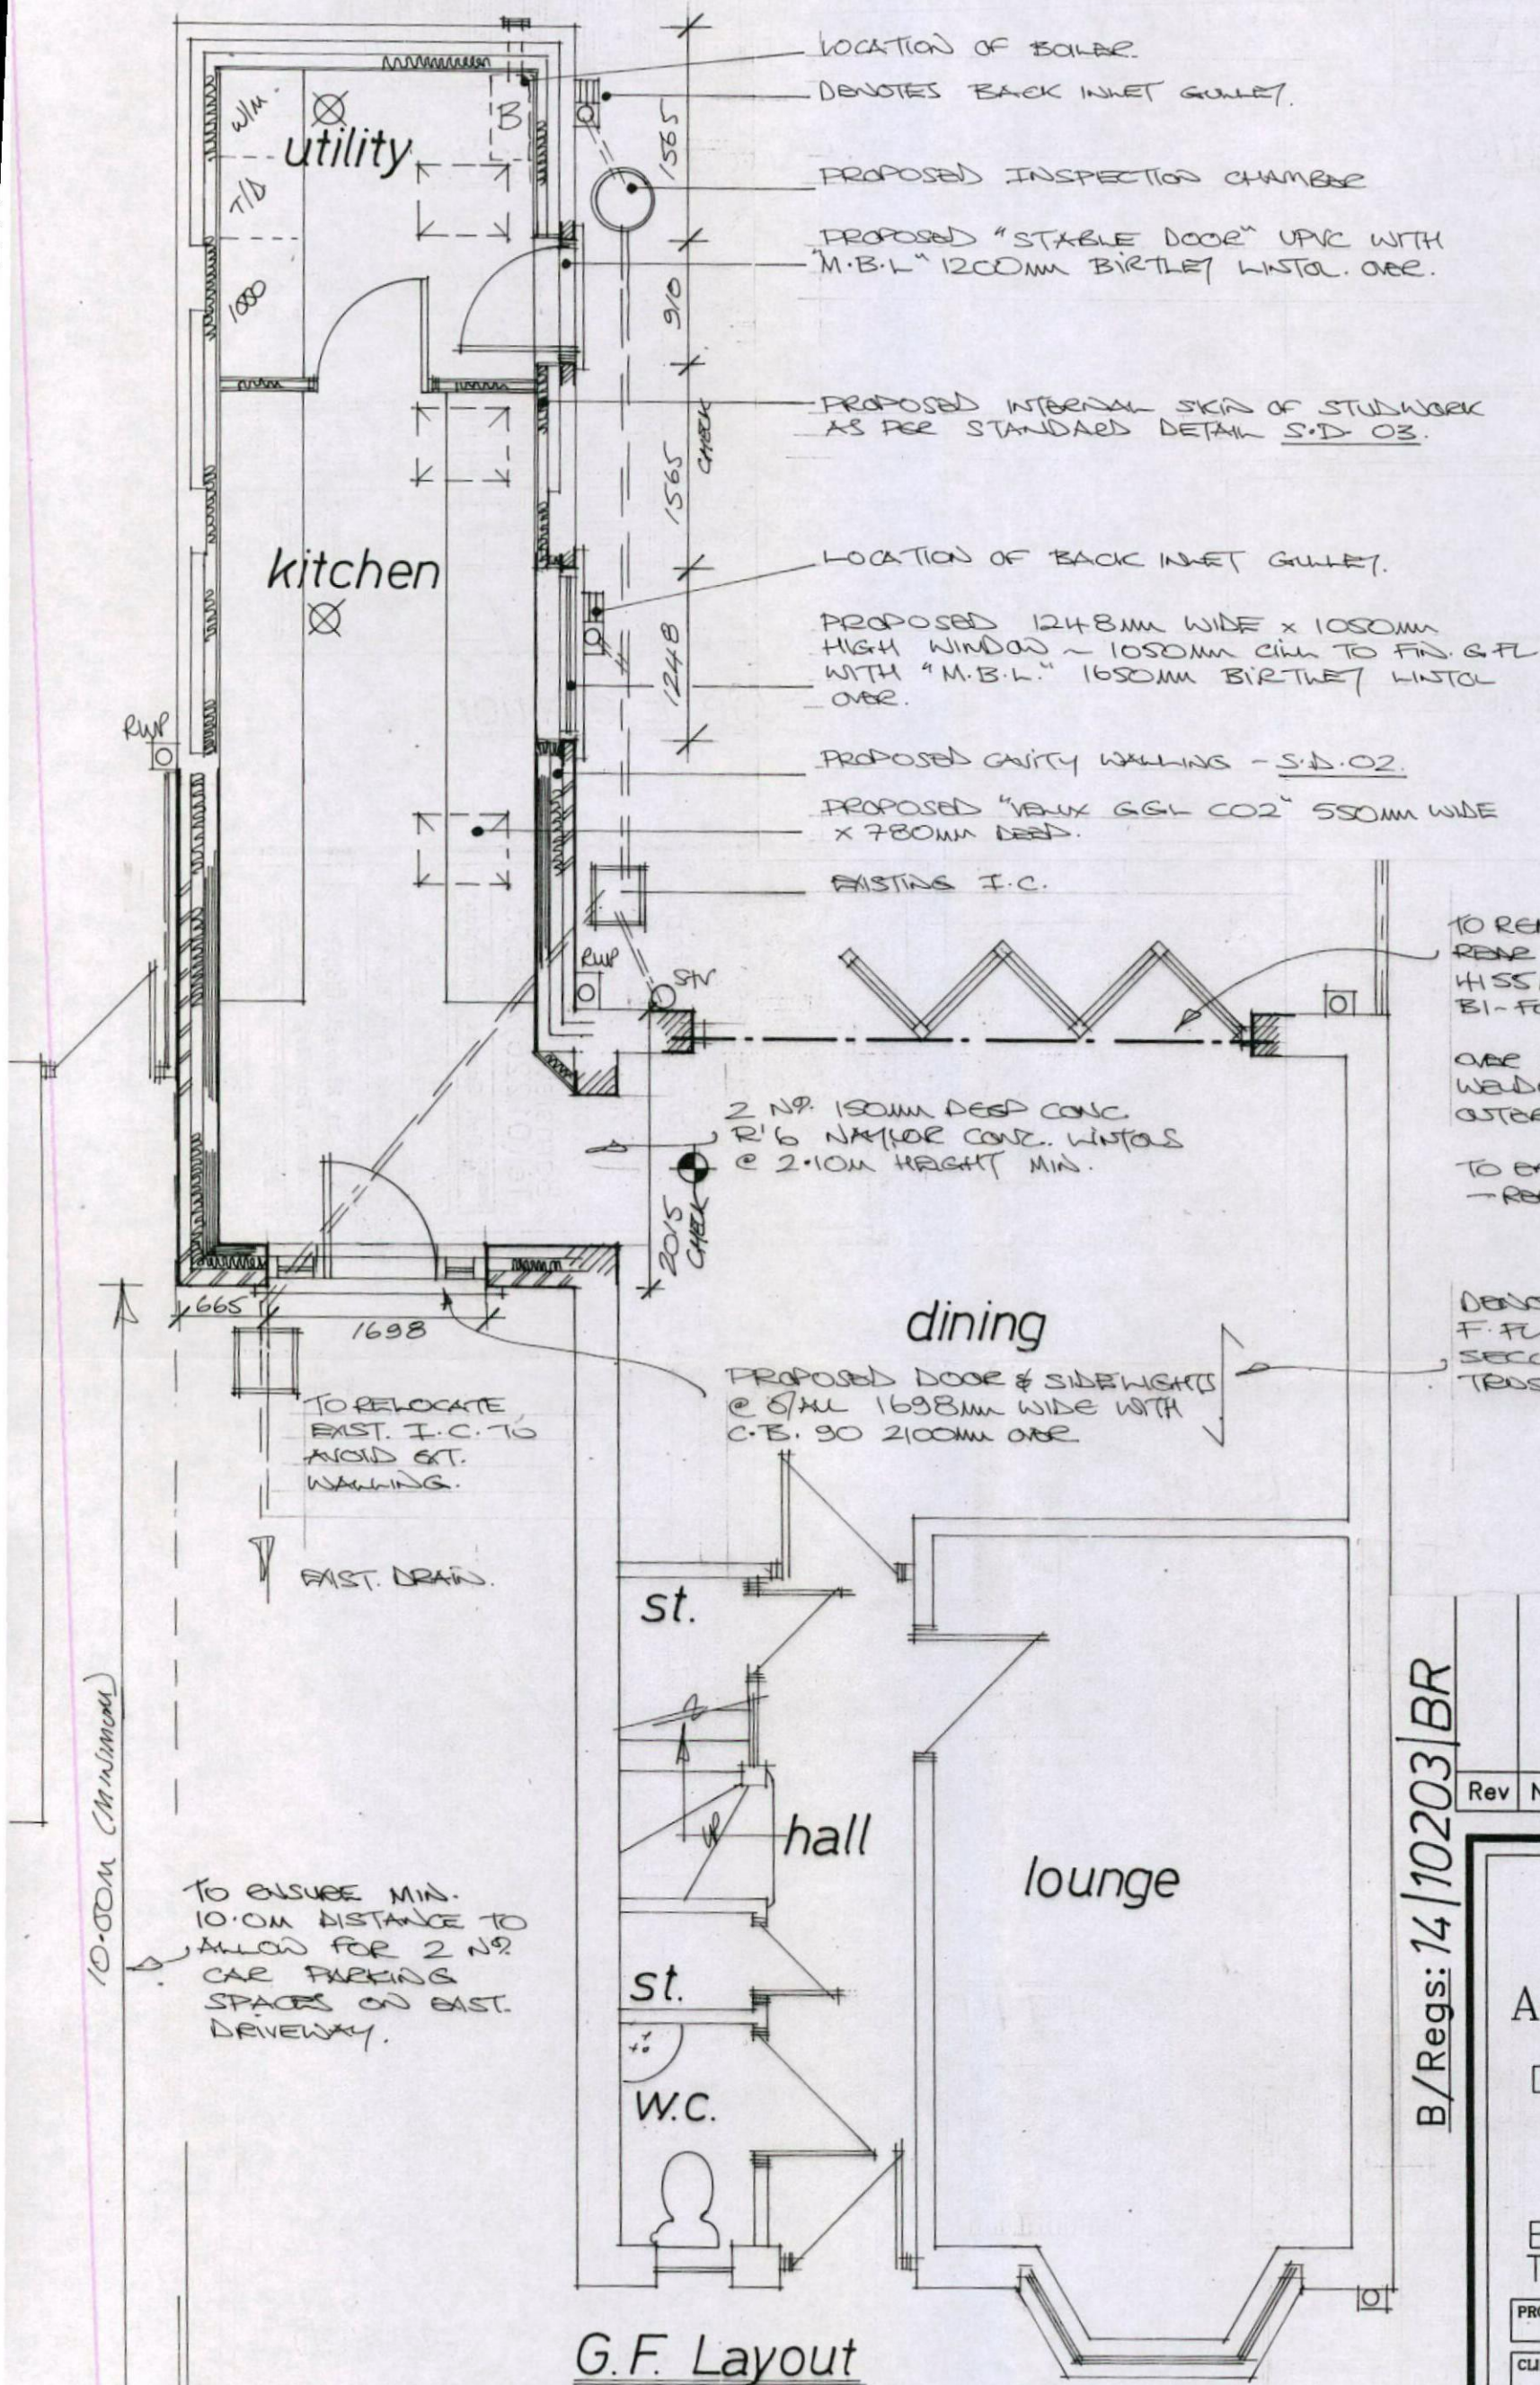

B/Regs: 14/10203/BR

Rev	Notes	Date

Garry Greetham Associates Ltd
 Residential Design Consultant
 Westwood House
 18 Carr Lane
 Tankersley
 Barnsley S75 3BE
 Tel(01226)746573

PROJECT Det. Garage Conversion

CLIENT Mr. & Mrs. A. Slater

TITLE Property as Proposed

ADDRESS 81 Roebuck Ridge,
 Jump, Barnsley. S75 0LU

DRAWN BY ggg

SCALE 1:100; 1:50 DATE Oct 14

DRAWING No 755-02 REV

Member of the Chartered Institute of Architectural Technologists


Planning:




Existing Elevations



Front Elevation

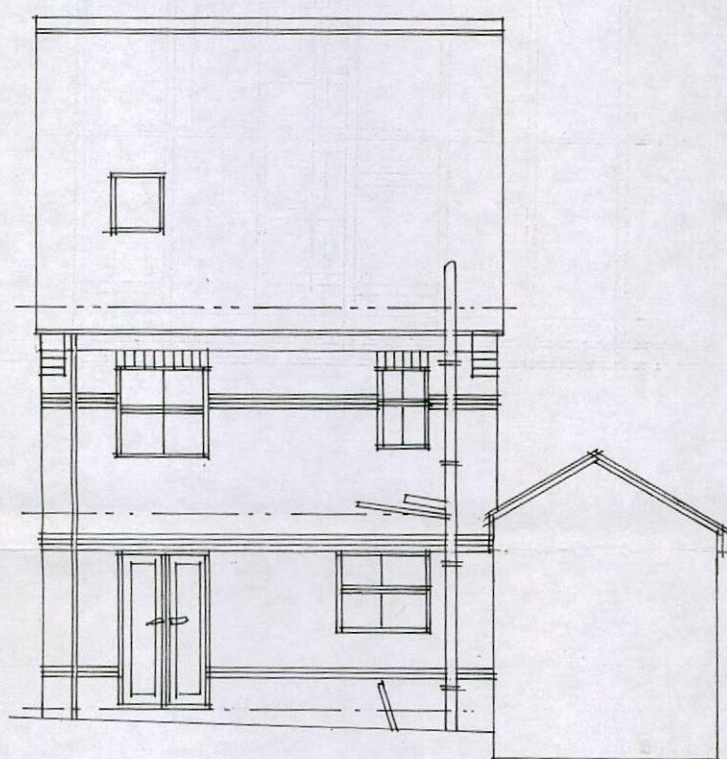

Rear Elevation

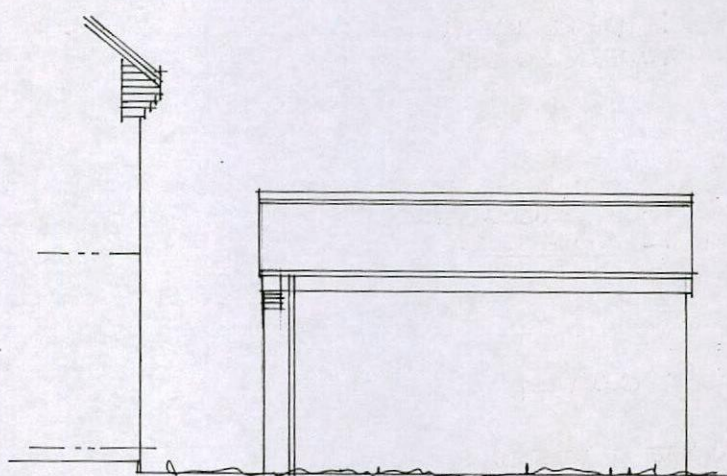


Side Elevation

Proposed Elevations




Front Elevation

MATCHING
2ND COURSE OF
SMOOTH CREAM
ACTING AS FEATURE

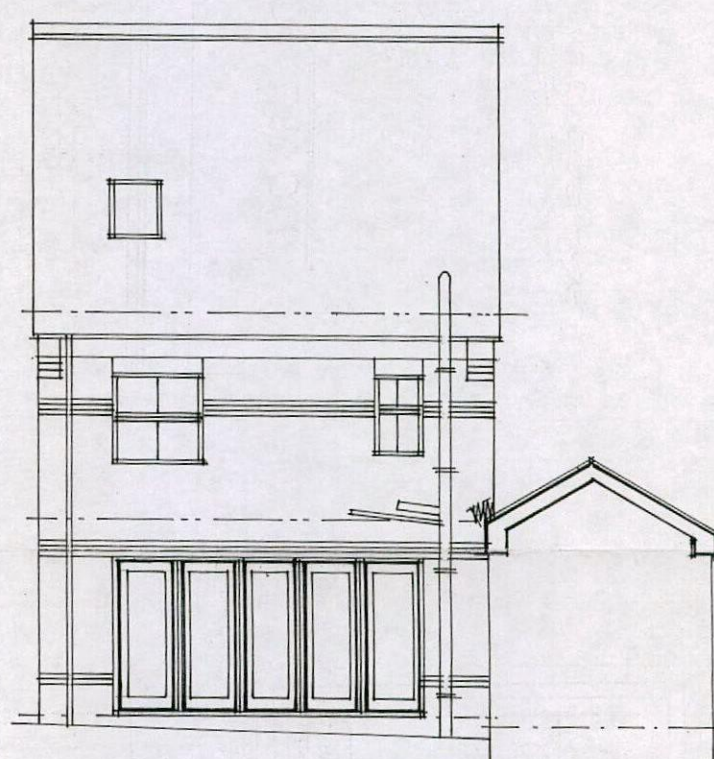

Rear Elevation

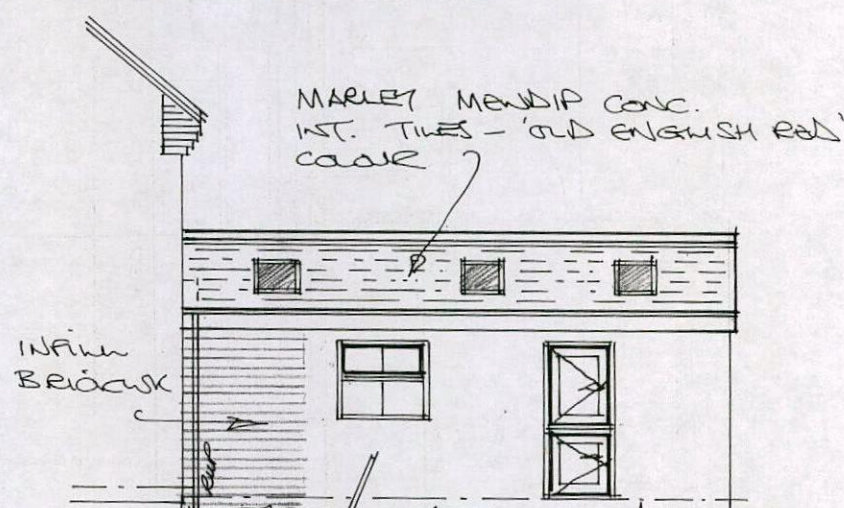

Side Elevation

Rev	Notes	Date

Garry Greetham Associates Ltd Residential Design Consultant Westwood House 18 Carr Lane Tankersley Barnsley S75 3BE Tel(01226)746573		
PROJECT	Det. Garage Conversion	
CLIENT	Mr. & Mrs. A. Slater	
TITLE	Exist. & Prop. Elevations	
ADDRESS	81 Roebuck Ridge, Jump, Barnsley. S75 0LU	
DRAWN BY	999	
SCALE	1:100	DATE Oct 14
DRAWING No	755-03	
Member of the Chartered Institute of Architectural Technologists		