


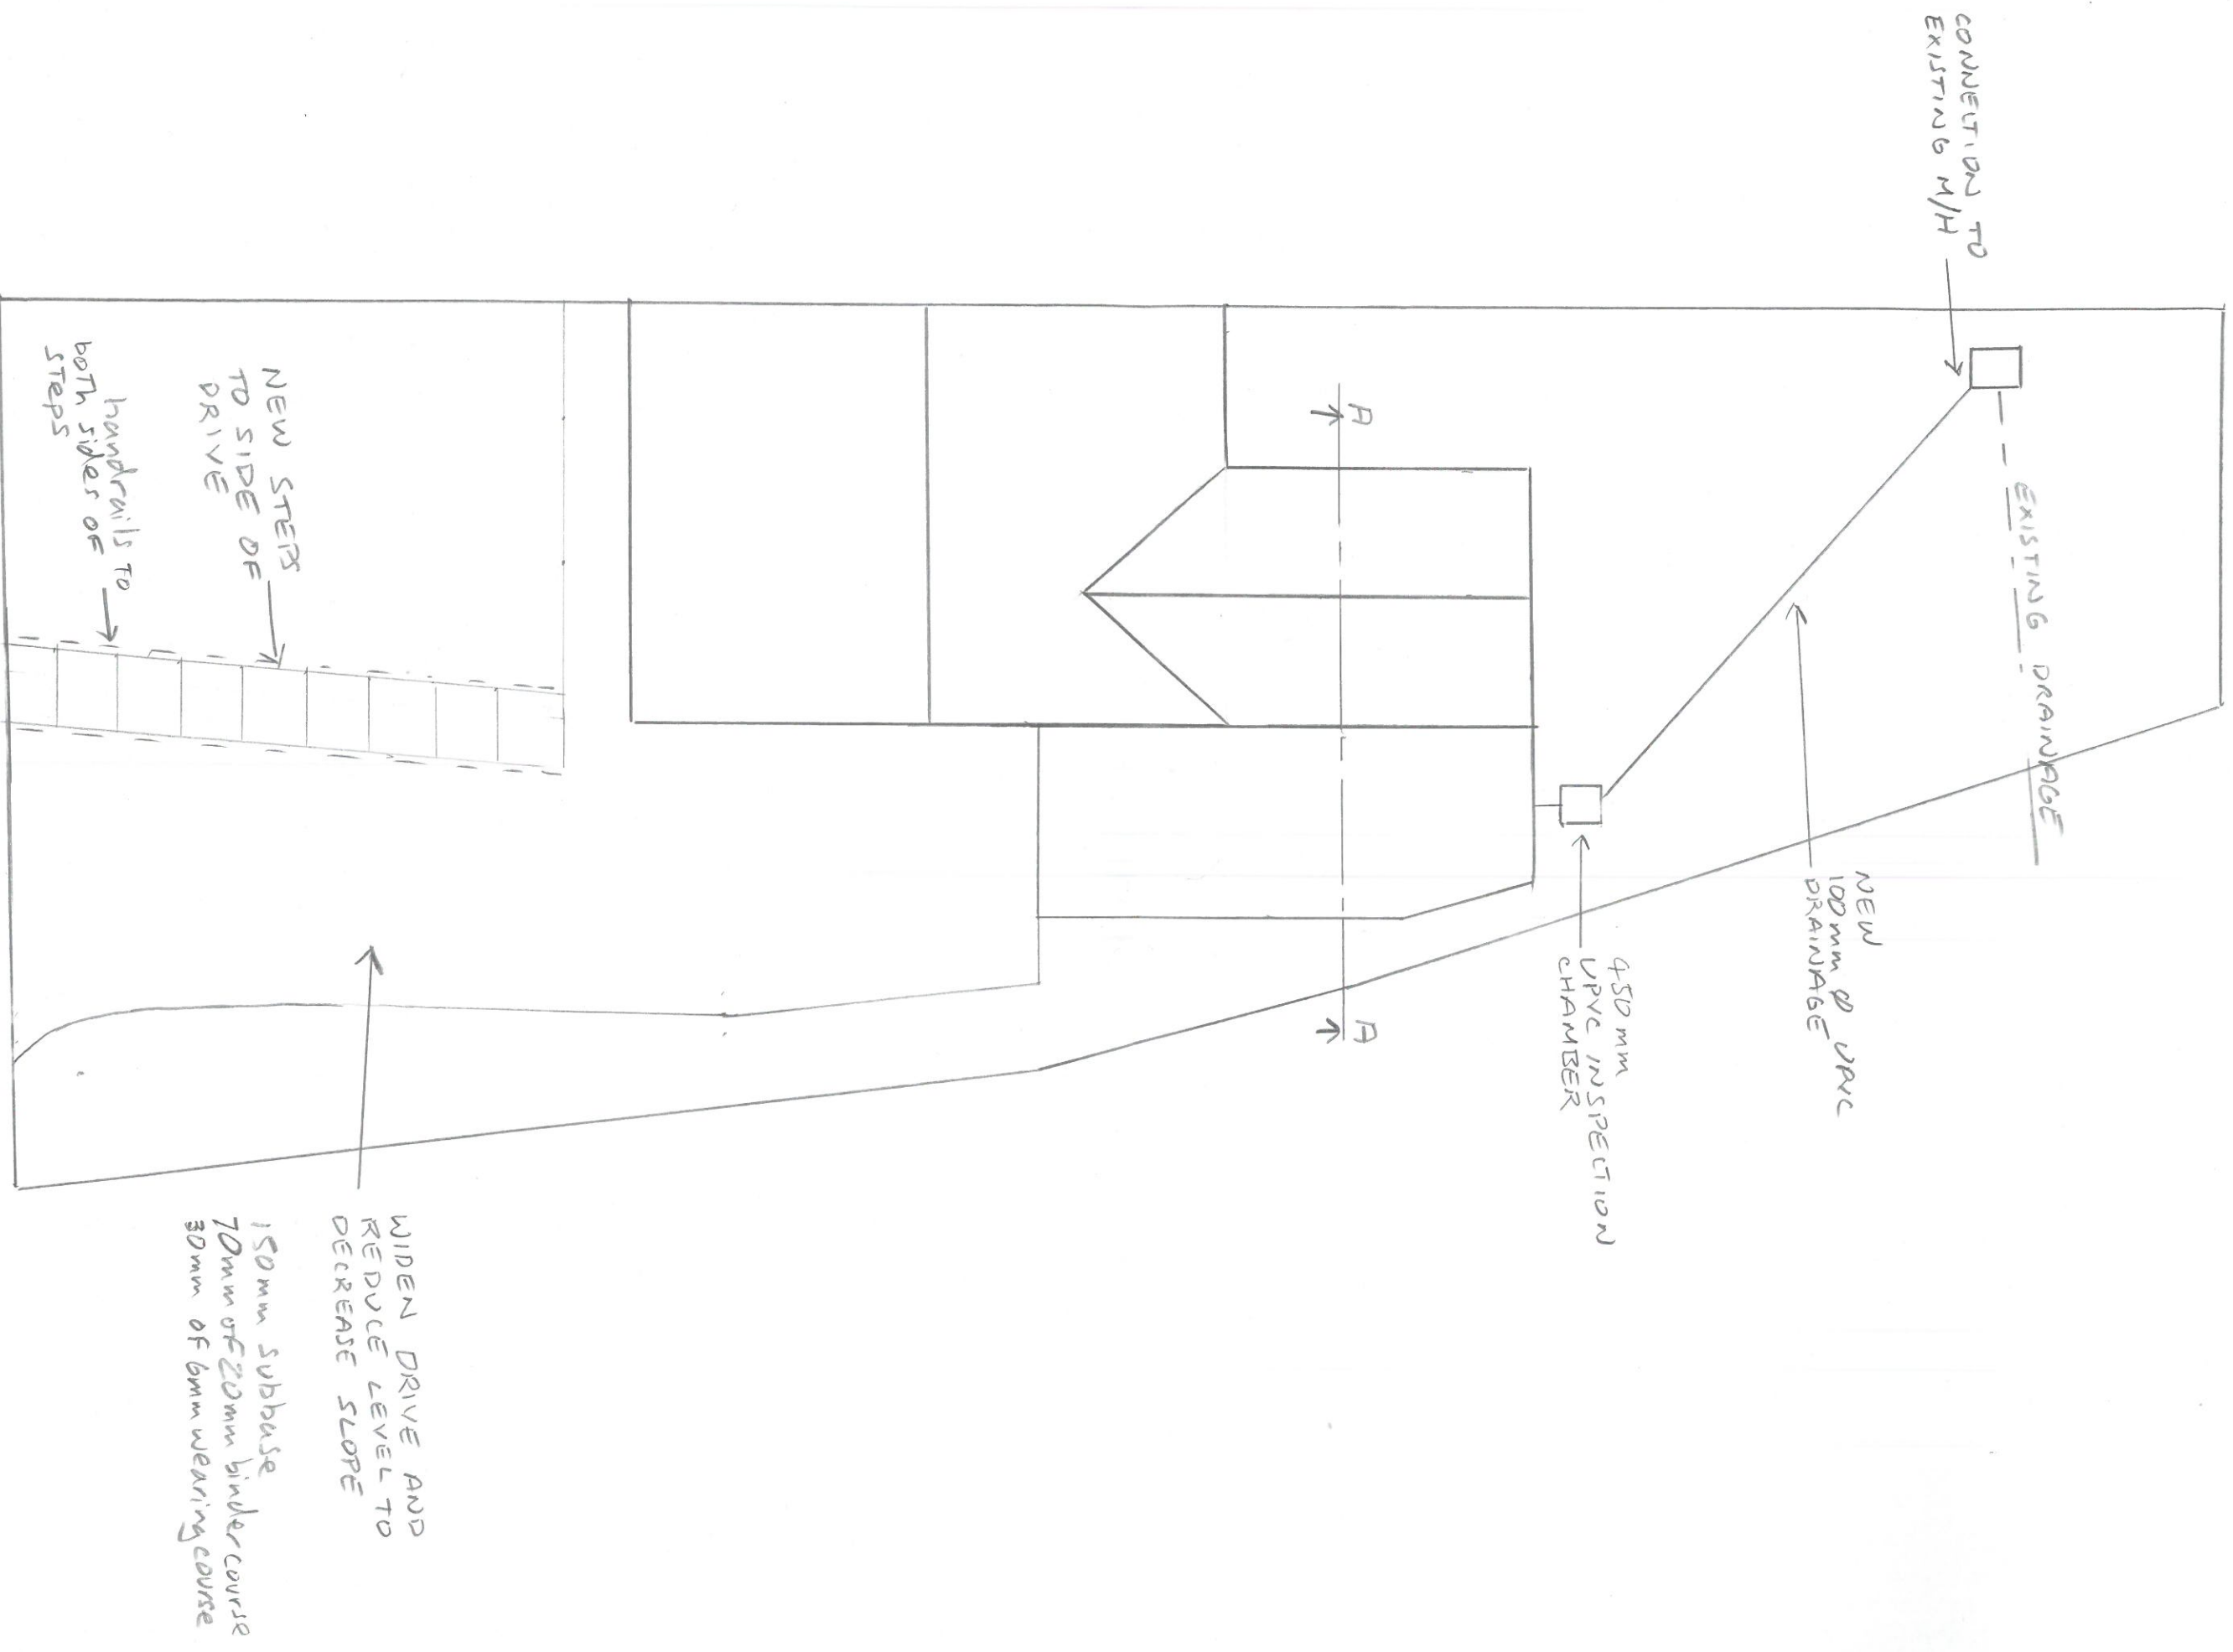

DRAWING 4

7 WOODLANDS VIEW
PROPOSED SITE PLAN
SCALE 1:100