



MR & MRS CHRIS BATLEY


13 BELL BANK VIEW,
BARNSLEY. S705HS

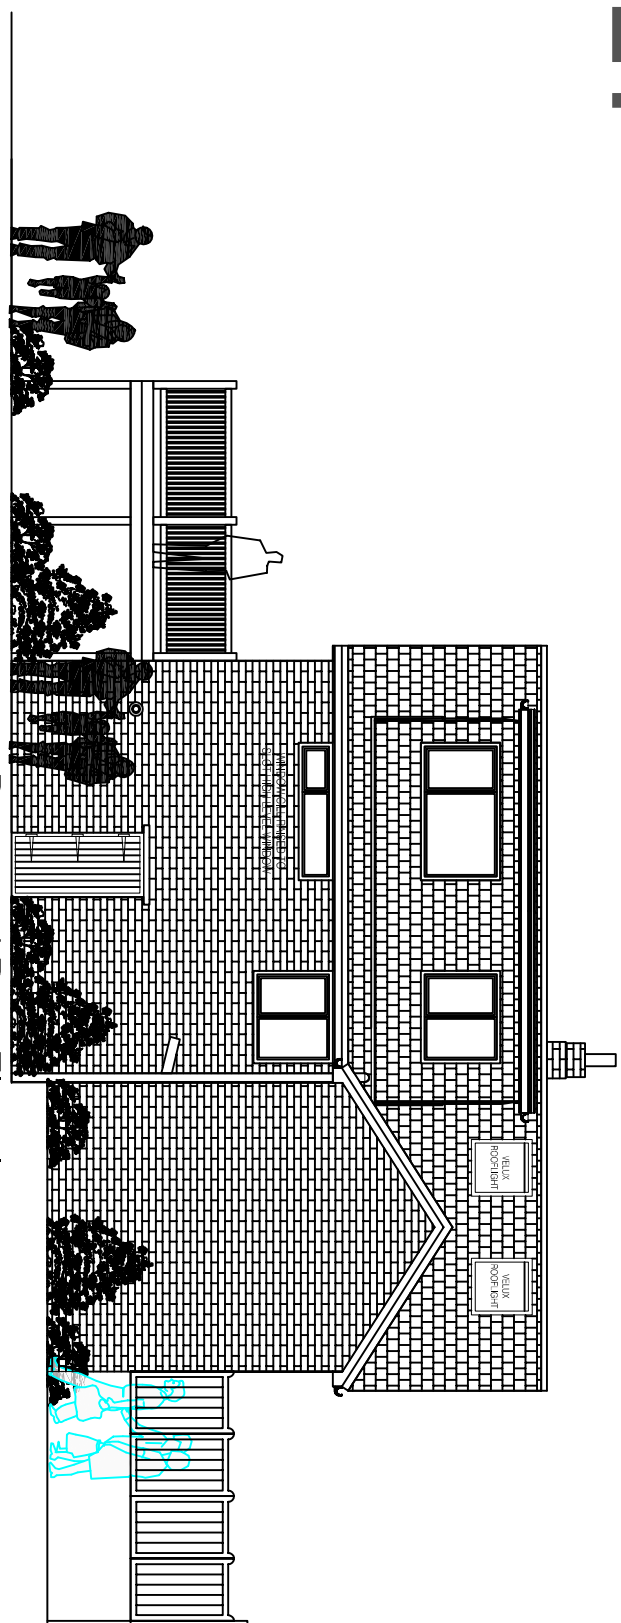


Proposed Rear Elevation

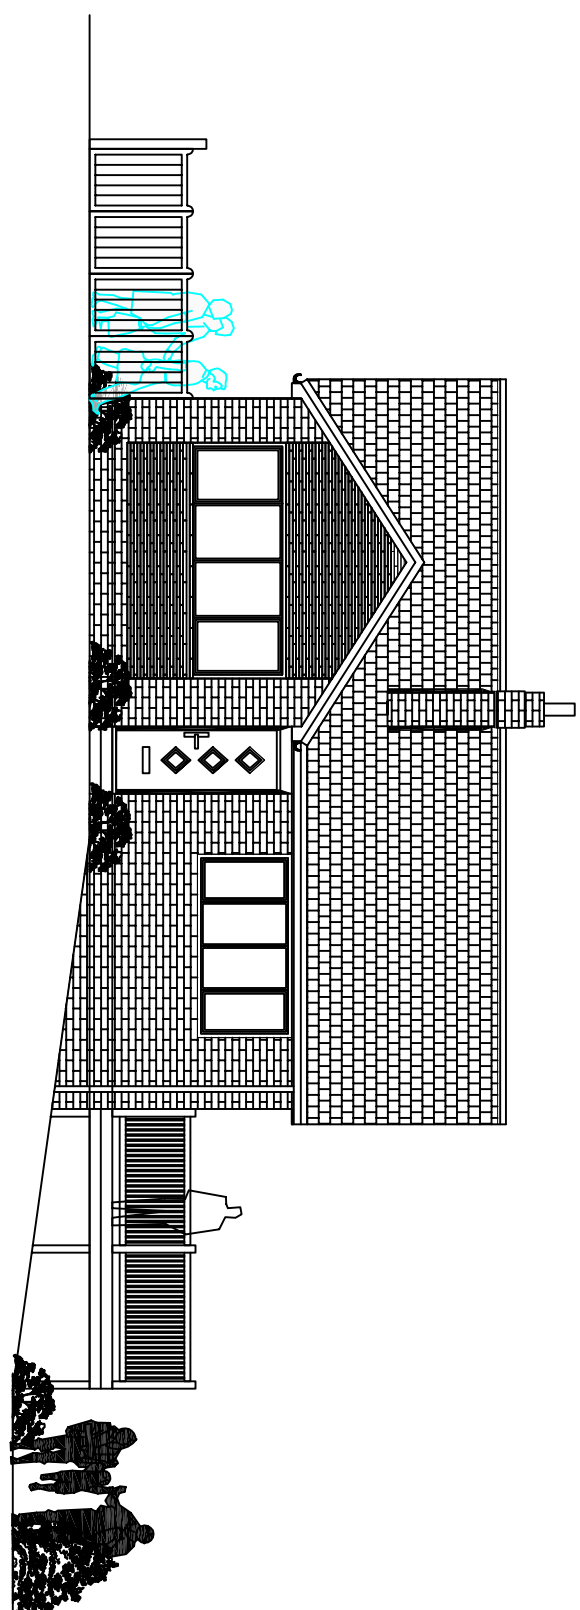


Proposed Front Elevation

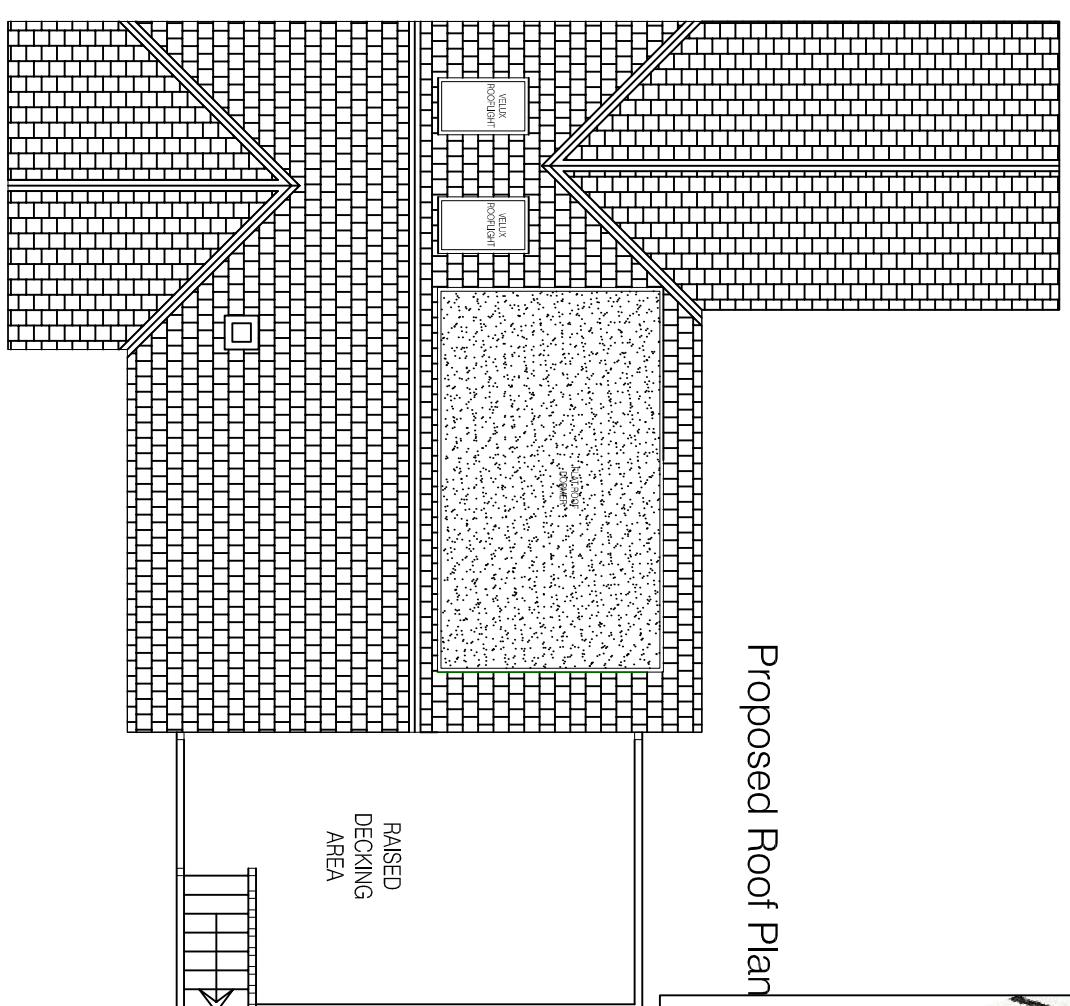


Proposed Roof Plan

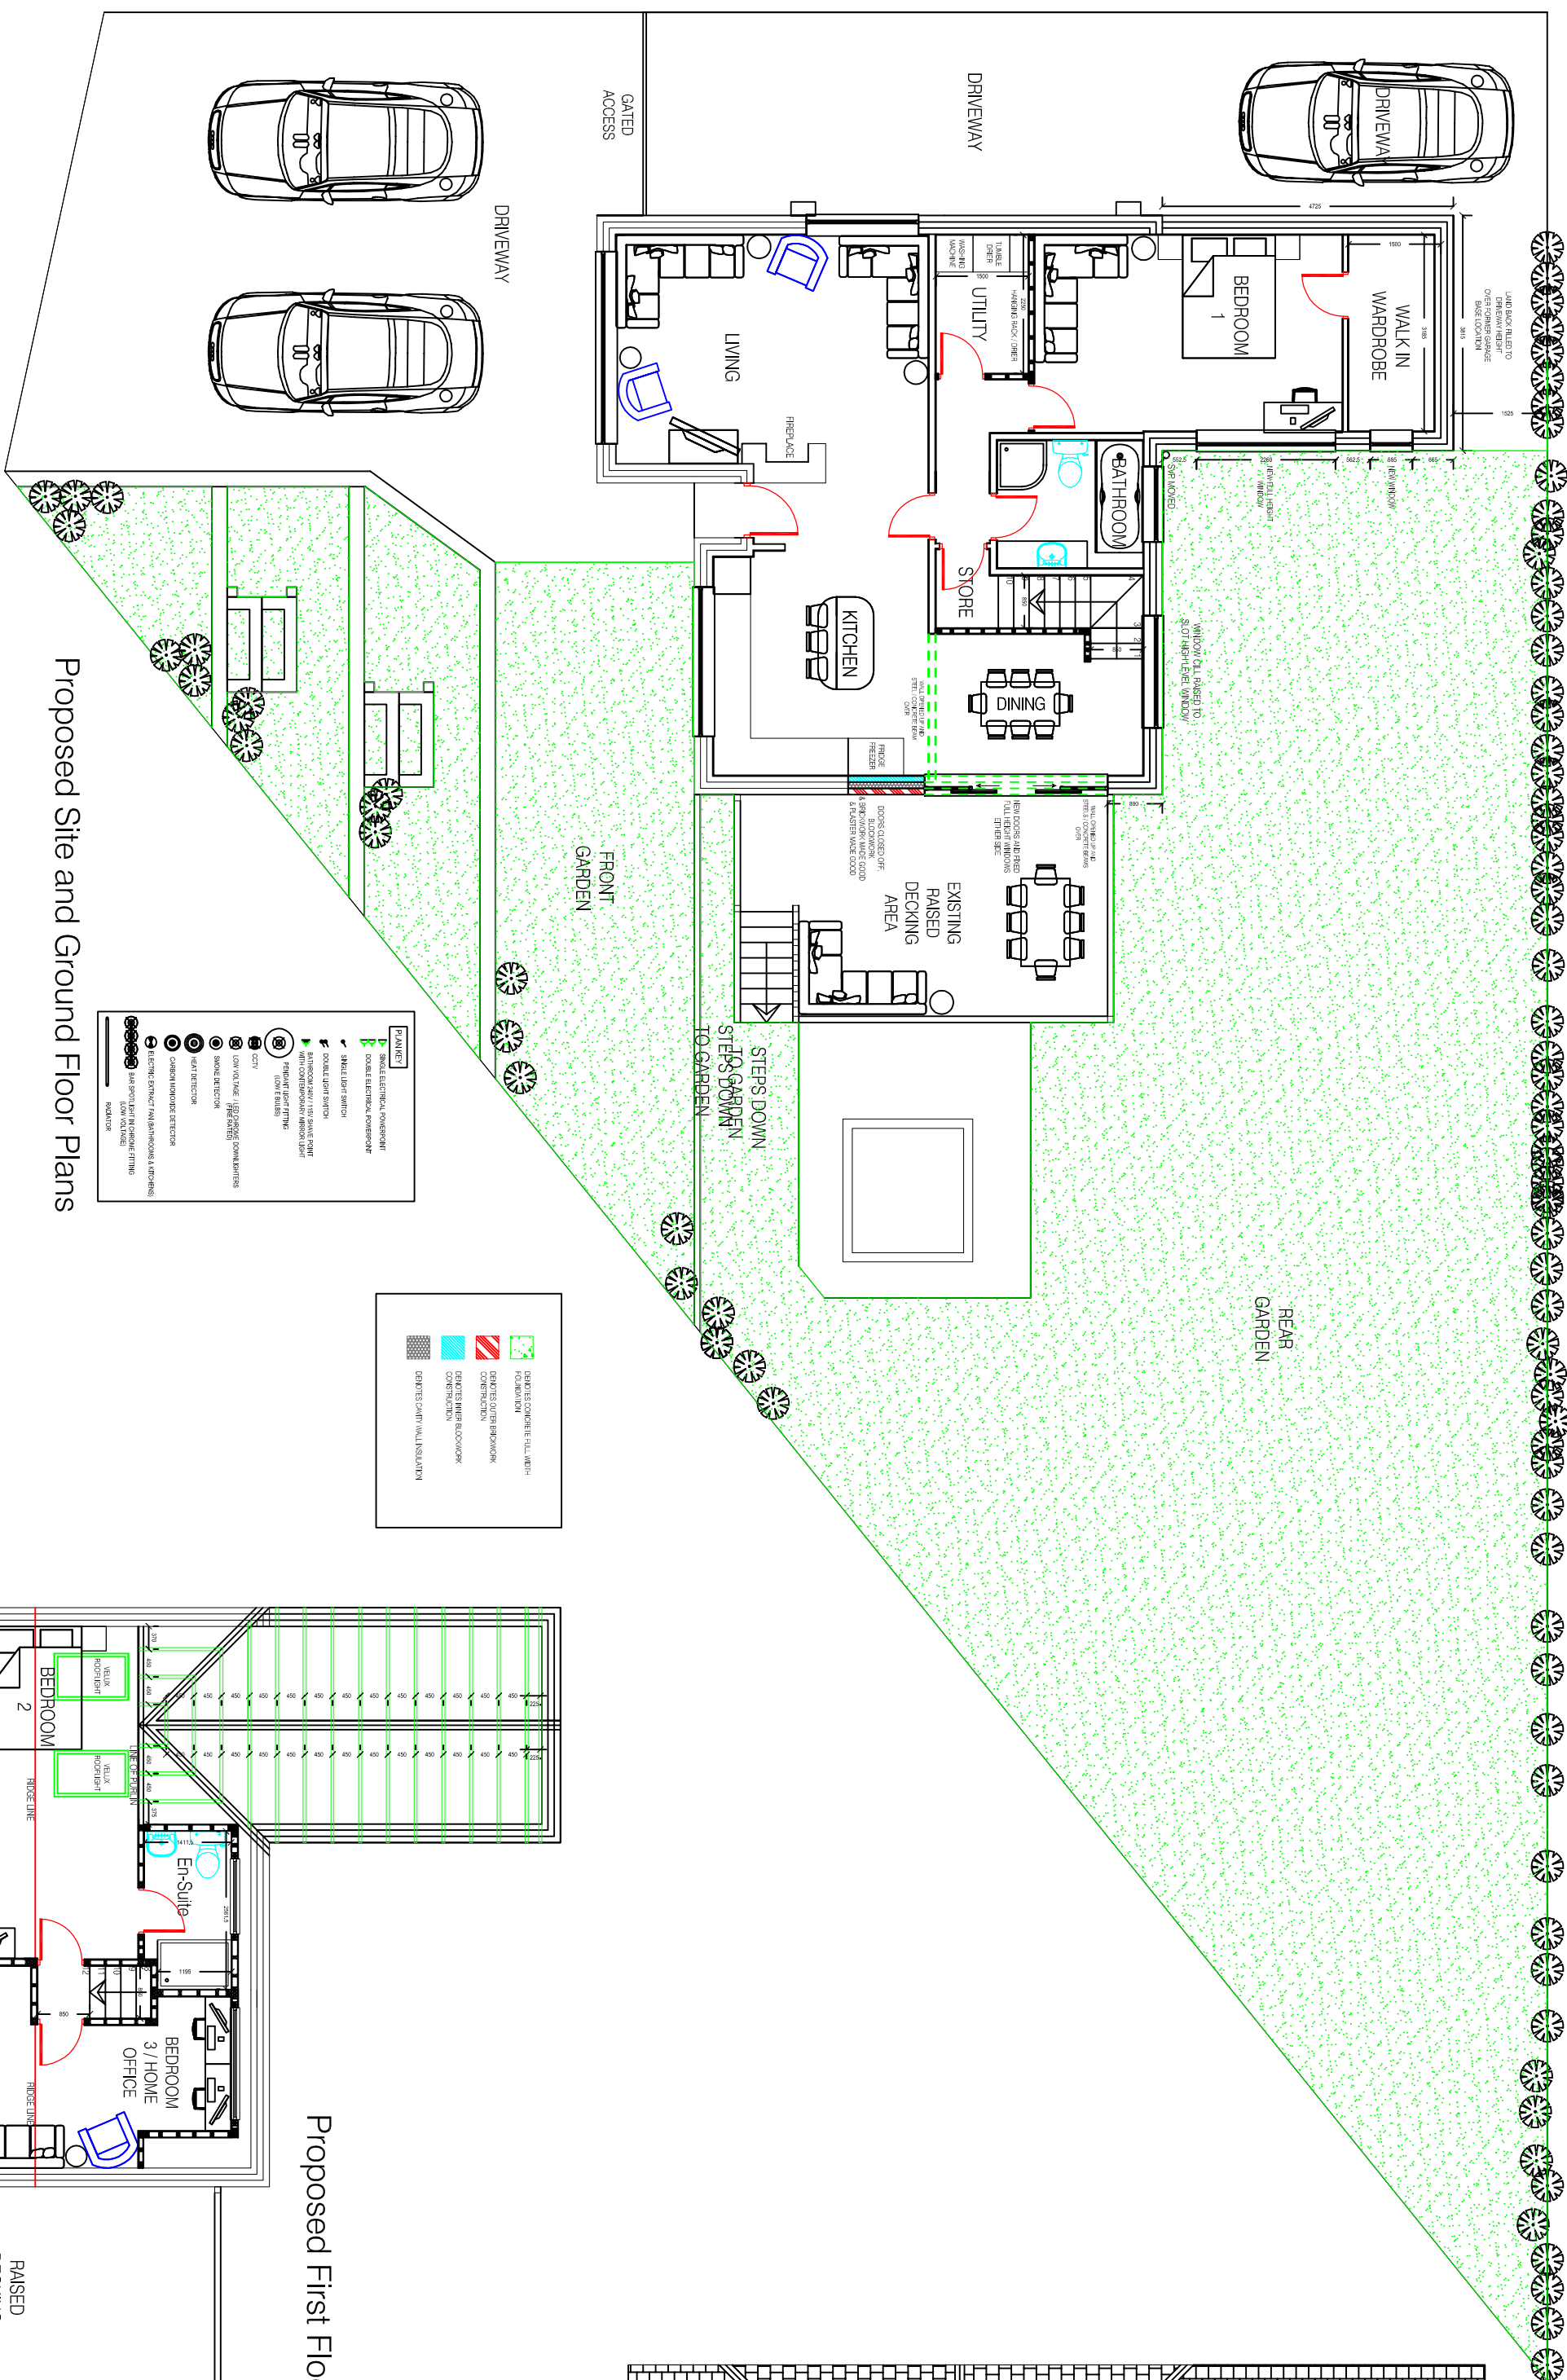


Proposed Site and Ground Floor Plans

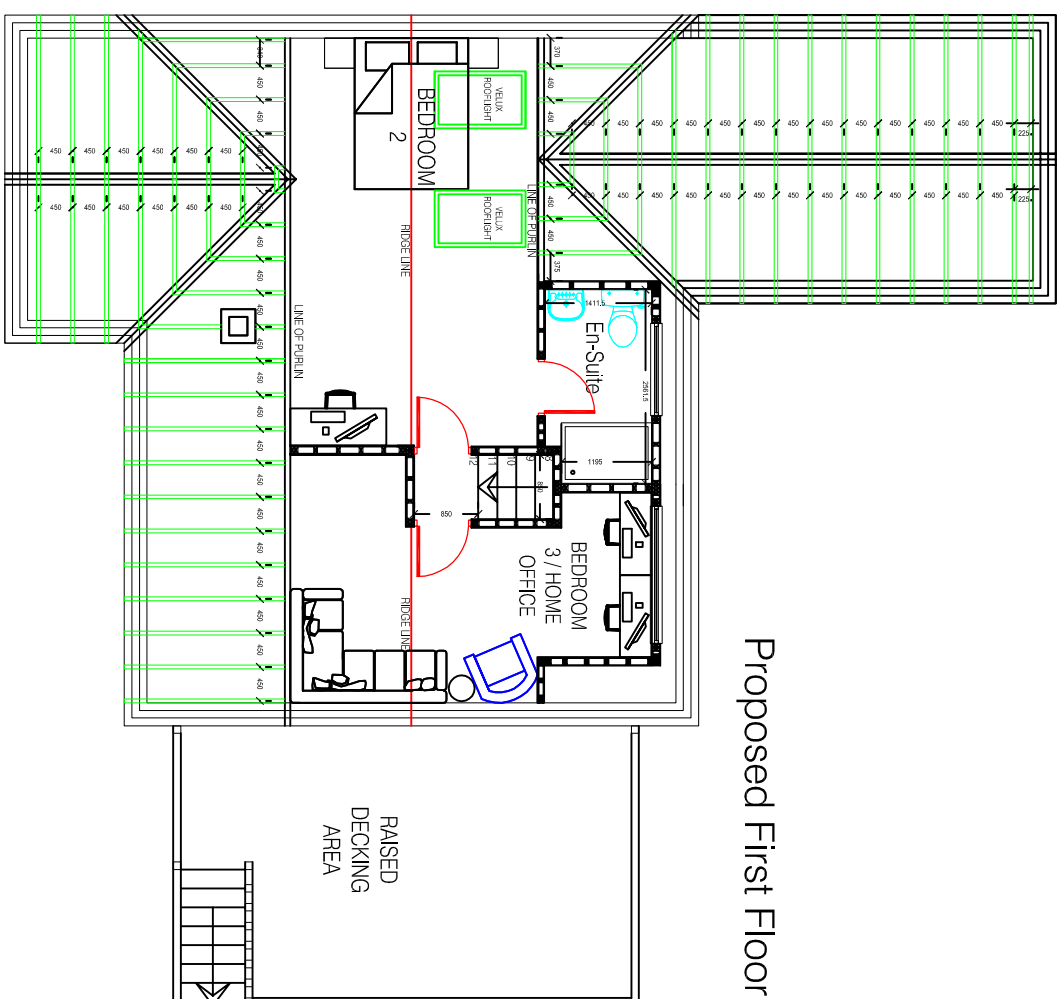


Proposed First Floor Plan

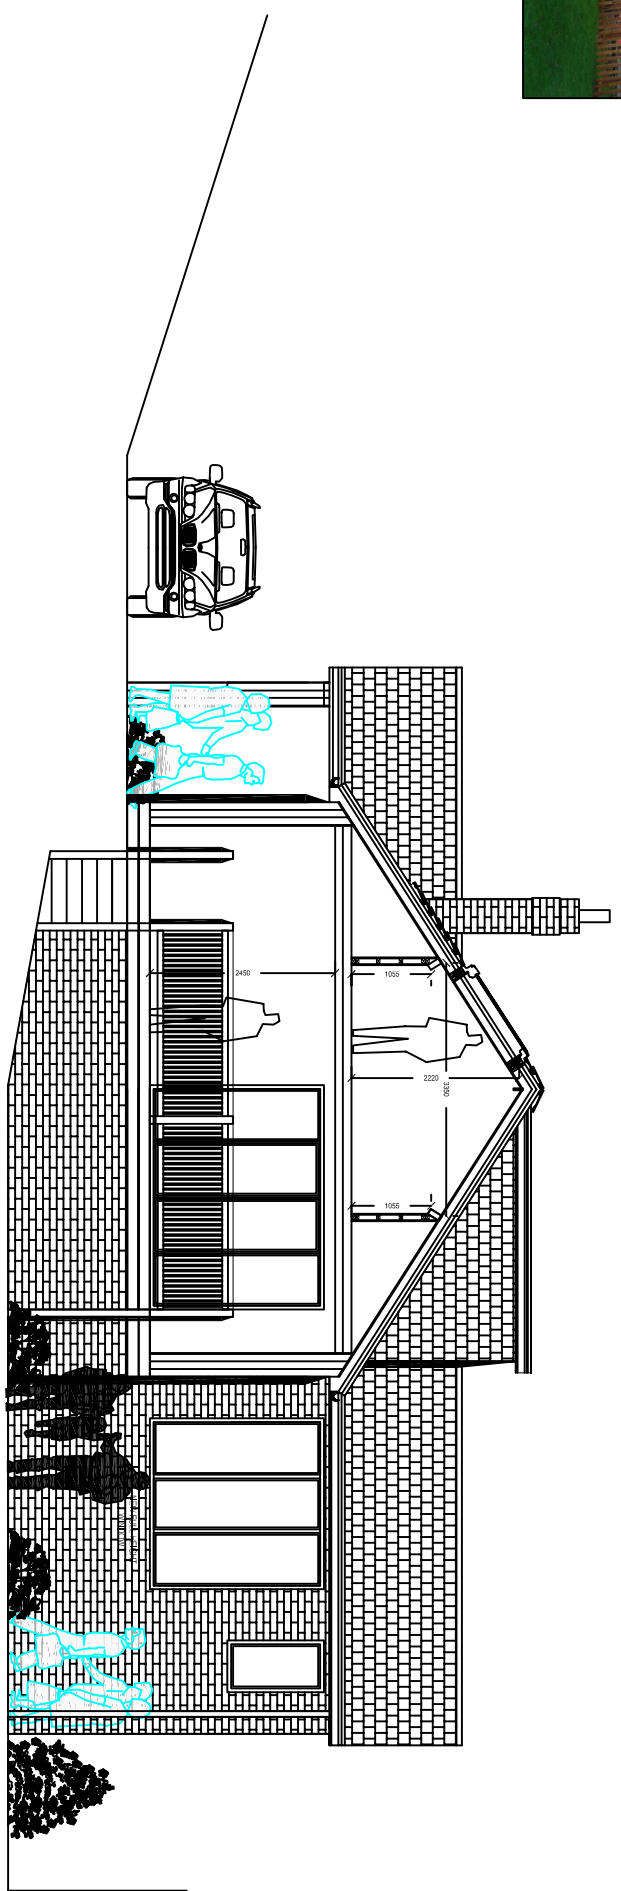


Proposed Side Section

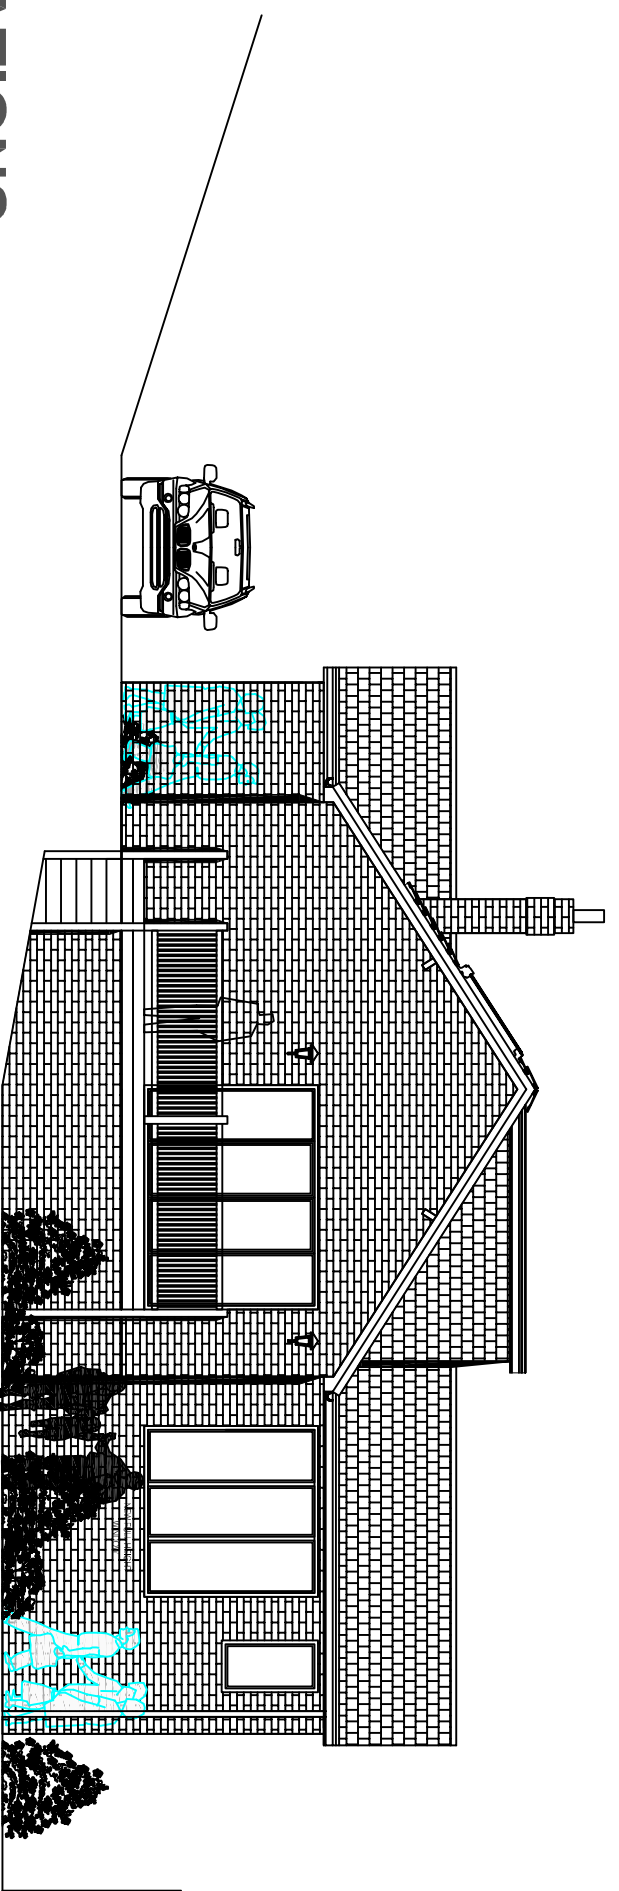

Proposed Side Elevation

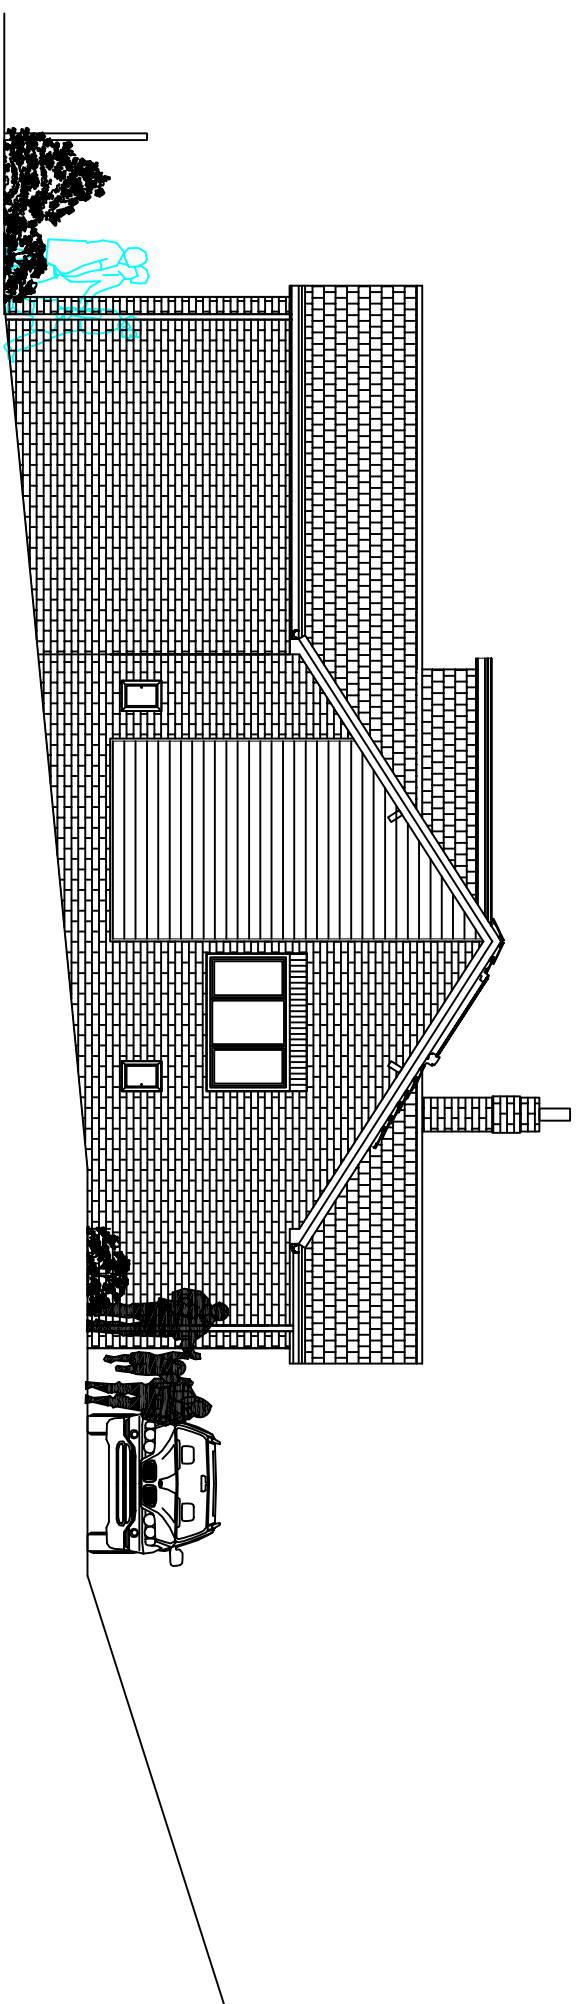

Proposed Side Elevation

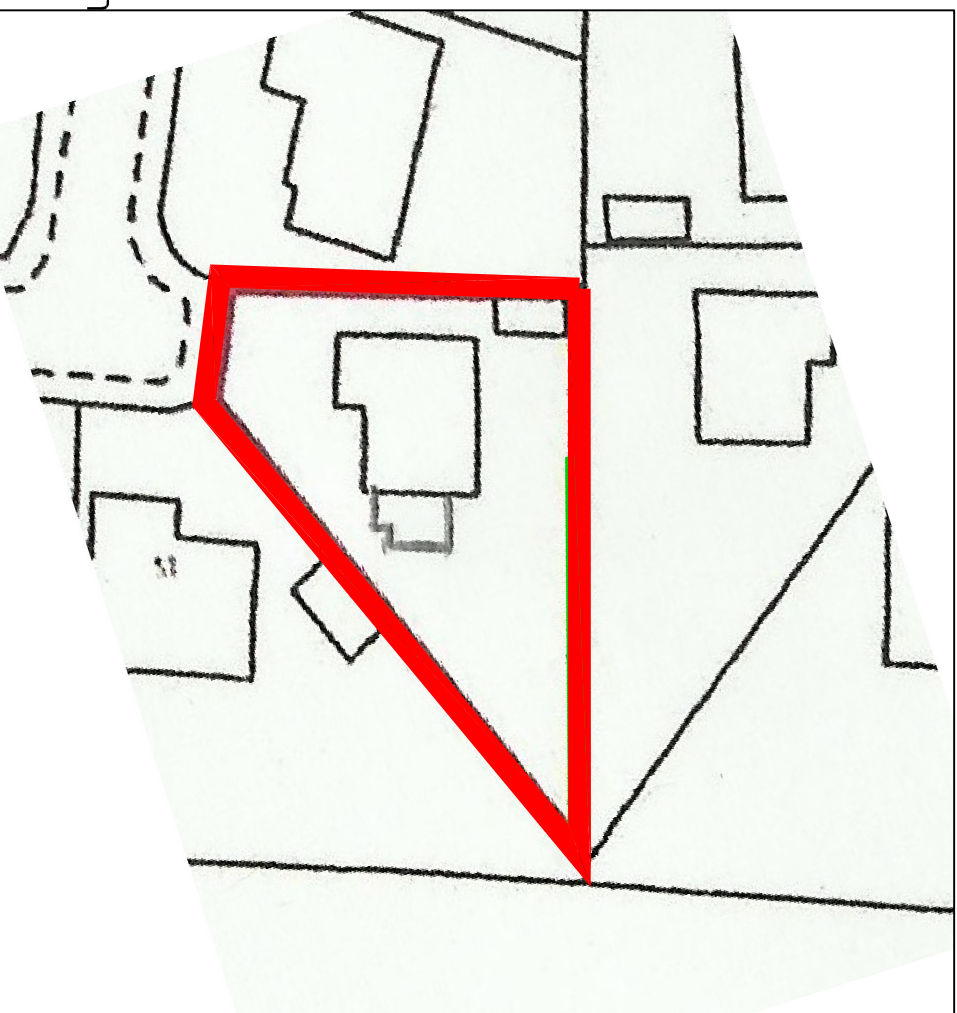

Site location plan
@1:500 scale

- Architectural design
- Planning & Building Regulations
- Landscape architecture
- 3D Visualisation & model making

CLIENT
MR. CHRIS. BATLEY

13 BELL BANK VIEW
BARNLSLEY, S70 5HS

DRAWING OF
PROPOSED EXTENSION TO DWELLING
SINGLE TO REAR PORCH ALTERATIONS
LOFT CONVERSION WITH DORMERS
ALONG WITH INTERNAL ALTERATIONS
PROPOSED PLANS & ELEVATIONS & SITE

drawing no	rev	date
DWG-002	A	MAR-21
scale	drawn	checked by
1:100 @ A1	SMT	CB
		checked date
		MAR-21

PROPOSED PLANS & ELEVATIONS