



Drawing No.	Rev No.
MID001 -004	A

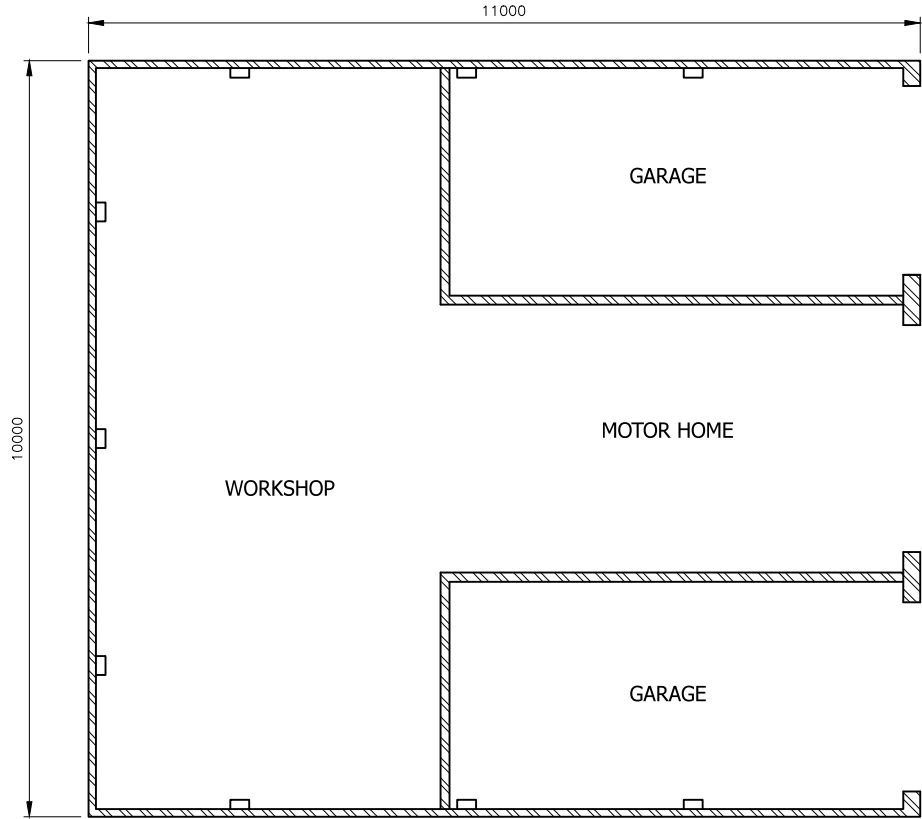

PROPOSED GARAGE FLOOR PLAN
SCALE 1:100 AT A3

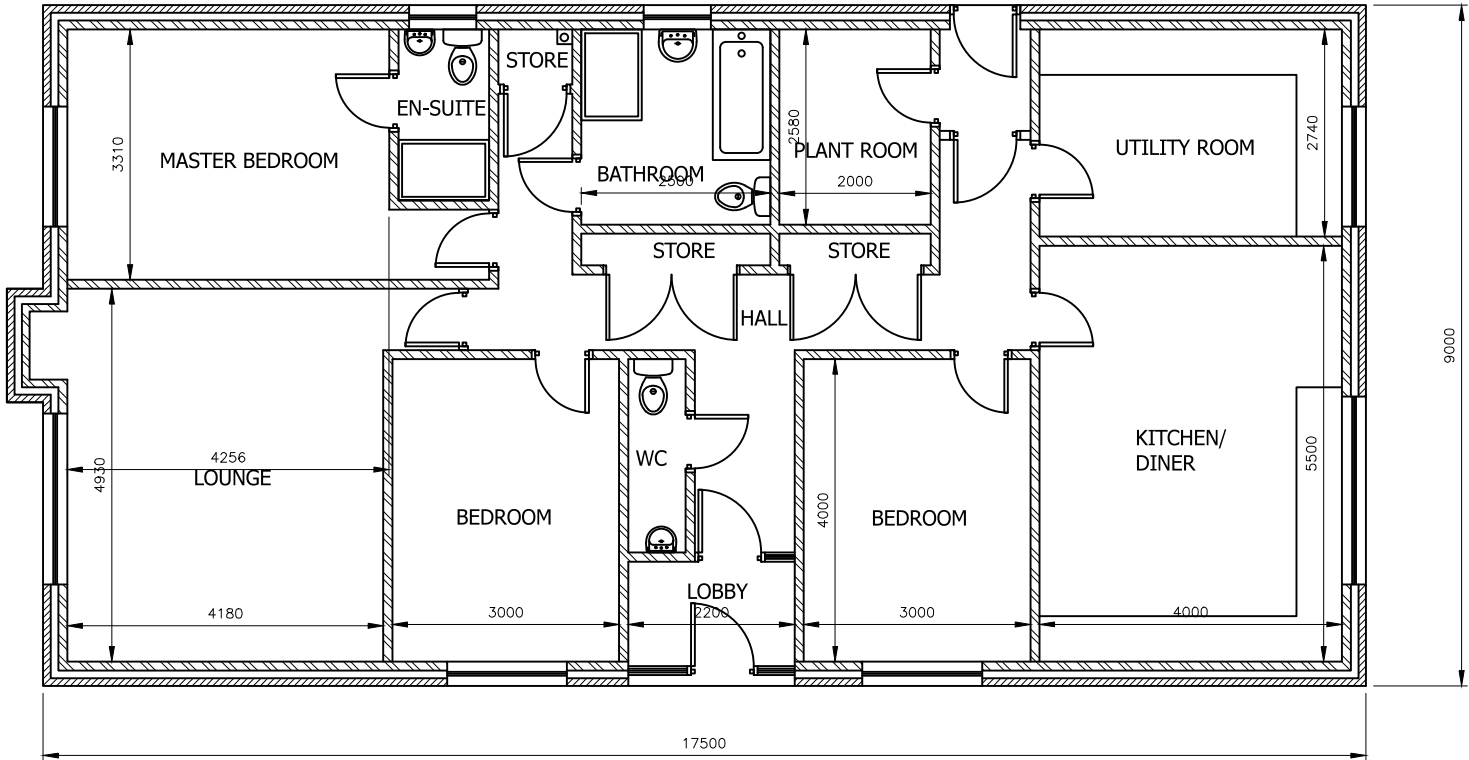

PROPOSED GROUND FLOOR PLAN
SCALE 1:100 AT A3

DO NOT SCALE: Contractor to check all dimensions and report any omissions or errors

NOTES

A	Garage redesigned and moved	JRB			26/06/18
Rev	Description	By	Chk	App	Date

JRB DESIGNS Ltd
1 Saville Road
Cudworth
Barnsley
S72 8LT
Tel: 01226 383542
Fax: 01226 380078
Mob: 07970 541192
Email: john@jrbdesigns.co.uk

This drawing is copyright. © jrbdesigns Ltd.

Client	MR. I DANIEL		
Drawing Title	PROPOSED PLANS		
Address	10 LOWFIELD ROAD BOLTON-UPON-DEARNE ROTHERHAM S63 8JF		
Project Title:	NEW DETACHED BUNGALOW WITH DETACHED GARAGE		
Purpose of Issue:	PLANNING		
Drawing Status	FIRST ISSUE		
Scale at A3 AS SHOWN	Drawn By JRB	Date 08/03/2018	
Checked By	Date 08/03/2018	Approved By	Date 08/03/2018
Project No. MID001	Drawing No. 004	Revision A	
APPROVAL ☒ INFORMATION ☐ TENDER ☐ CONTRACT ☐ CONSTRUCTION ☐			