



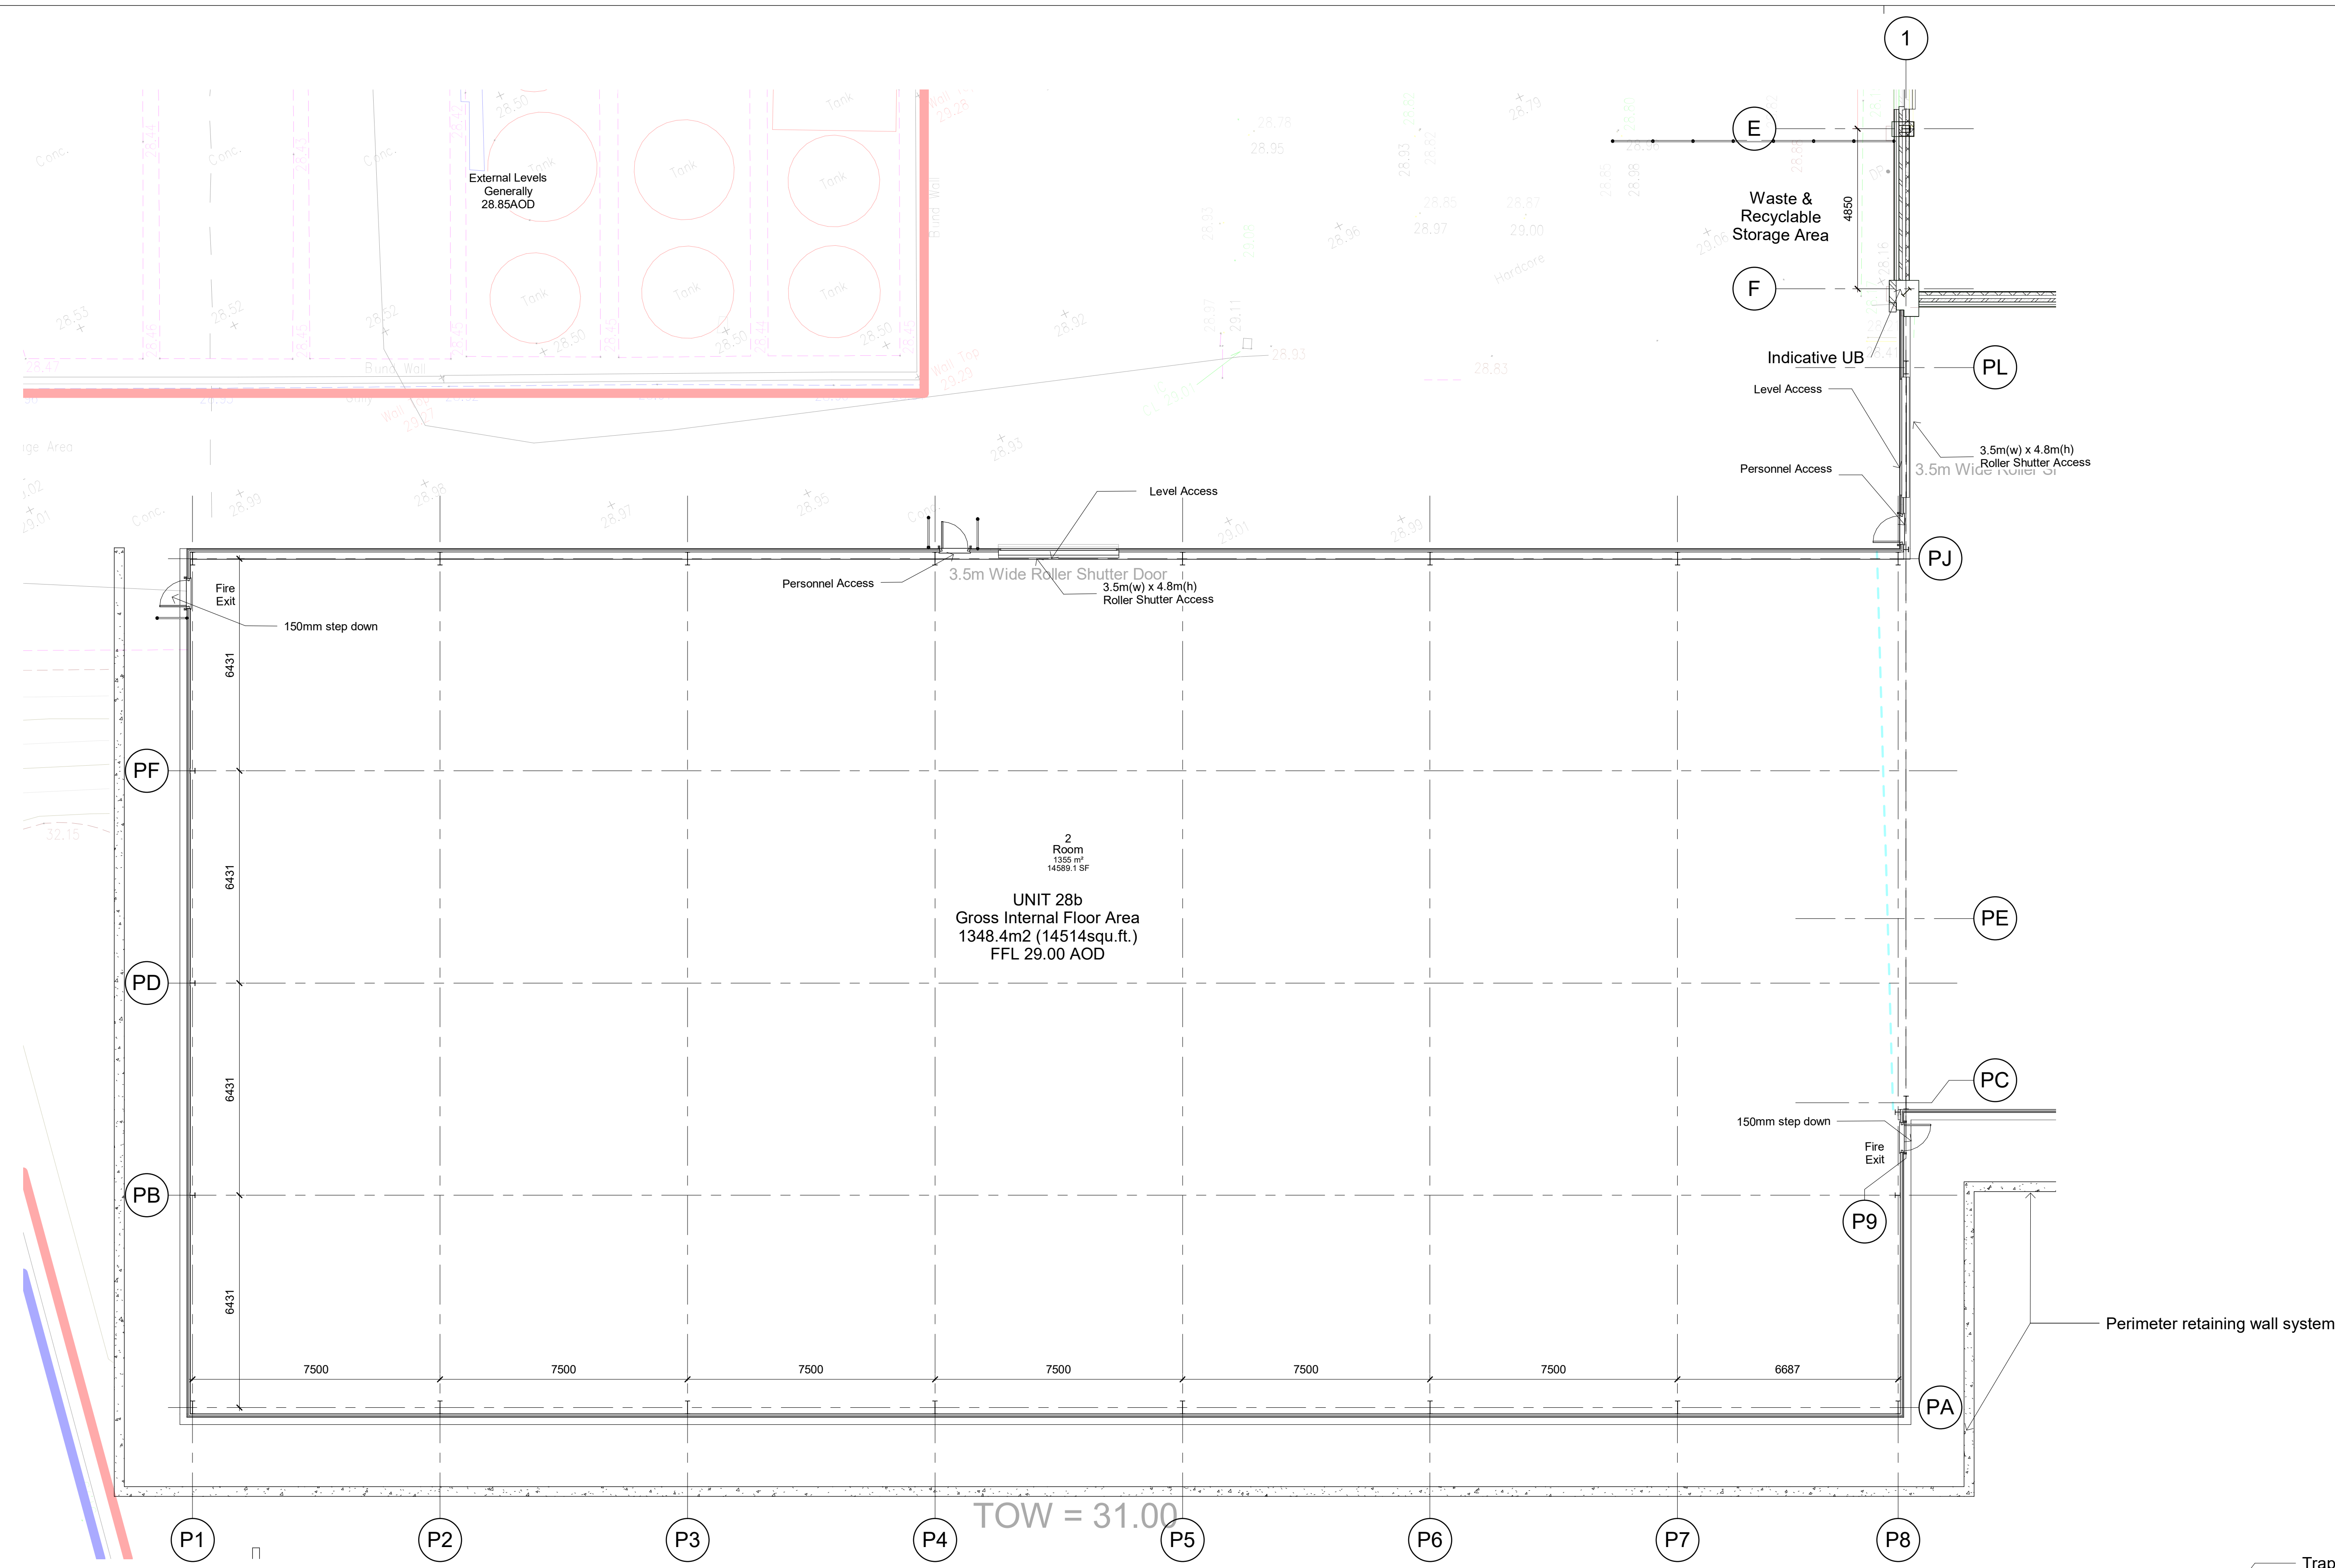

1 Ground Floor Plan Unit 28b As Proposed
1 : 100

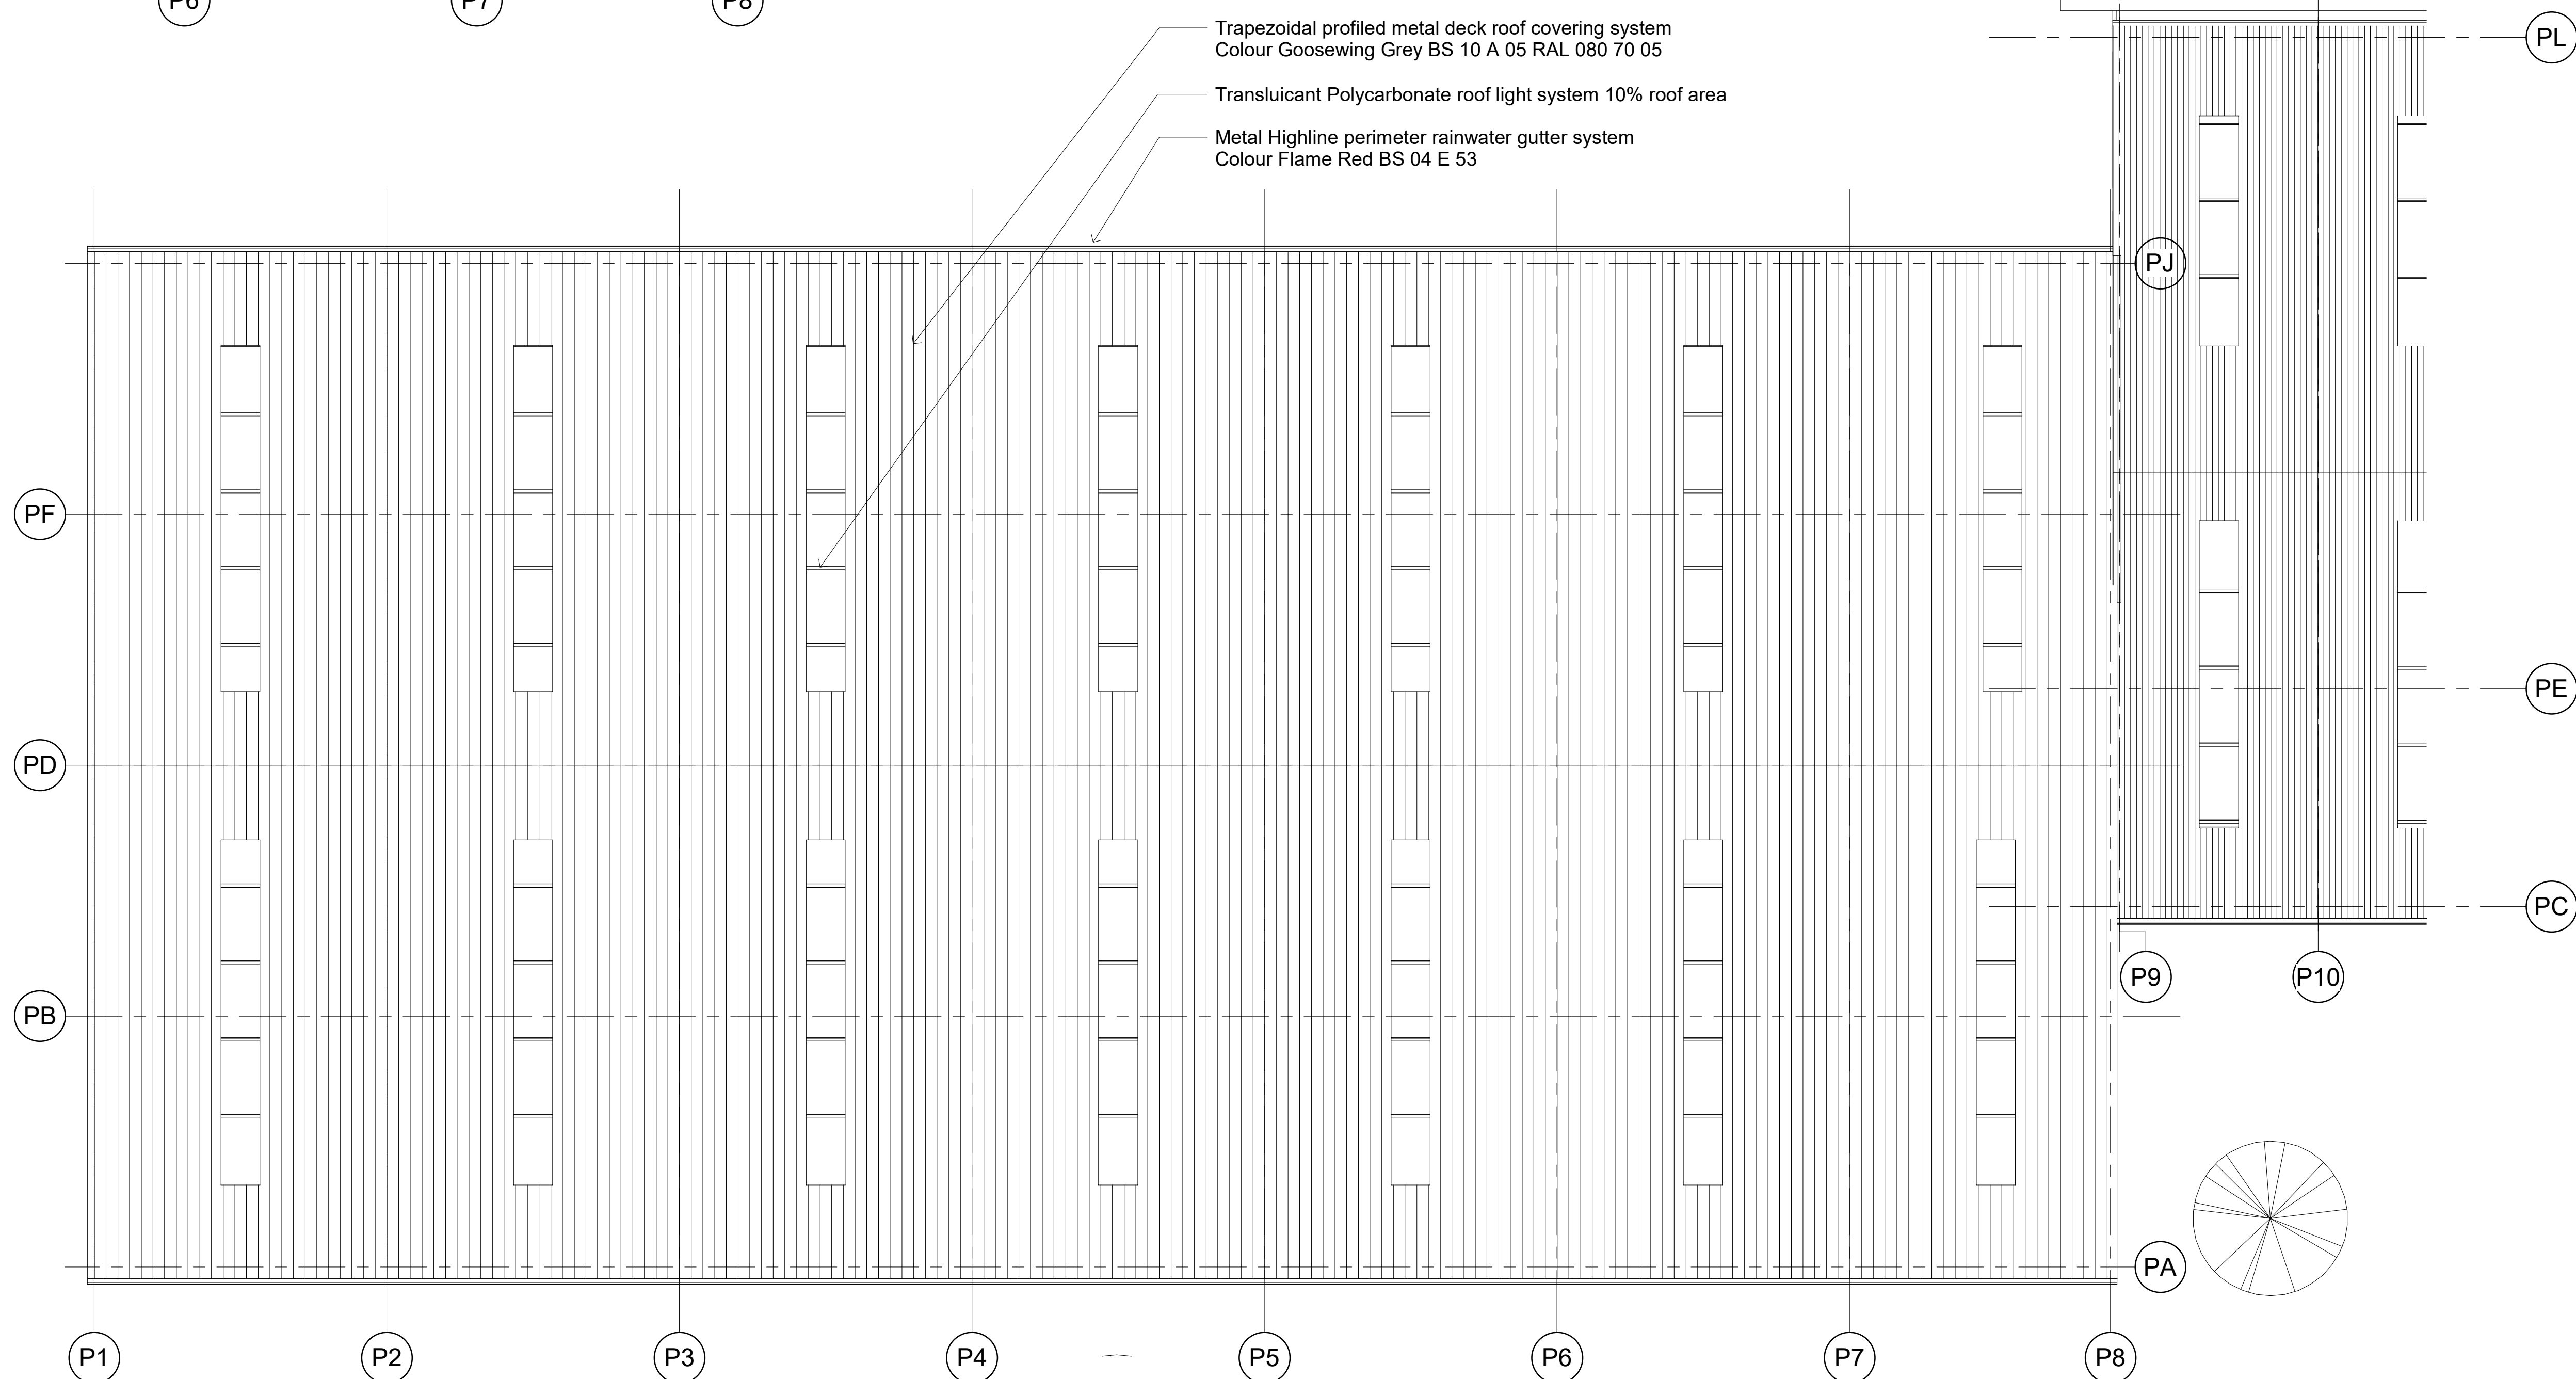

2 Roof Plan Unit 28b As Proposed
1 : 100

NOTES

A	21.01.19	Notes added	JHT	JH
Rev	Date	Description	DR	CH
©copyright				

UVDB
Registered

Link-up
Qualified via Audit

GGP
CONSULT

CONSULTING ENGINEERS
ARCHITECTS
PROJECT MANAGEMENT
2 Hallam Road
Priory Park East
HULL HU4 7DY
United Kingdom
Telephone (+44) 01482 627963
Fax (+44) 01482 641736
Email info@ggpcconsult.co.uk

Client:
Granville Oil & Chemicals
Ltd.

Job Title
Proposed Extension Unit 28
Goldthorpe Industrial Estate
Rotherham

Drawing Title
General Arrangement
Plans Unit 28b As
Proposed

Status
PLANNING

Scale
1 : 100

Date
02/01/2019

Drawn By
JHT

Checked
JC

Approved
AT

Dwg. No.
27988 AA_(100)_13

Rev
A

AO - ORIGINAL SHEET SIZE