


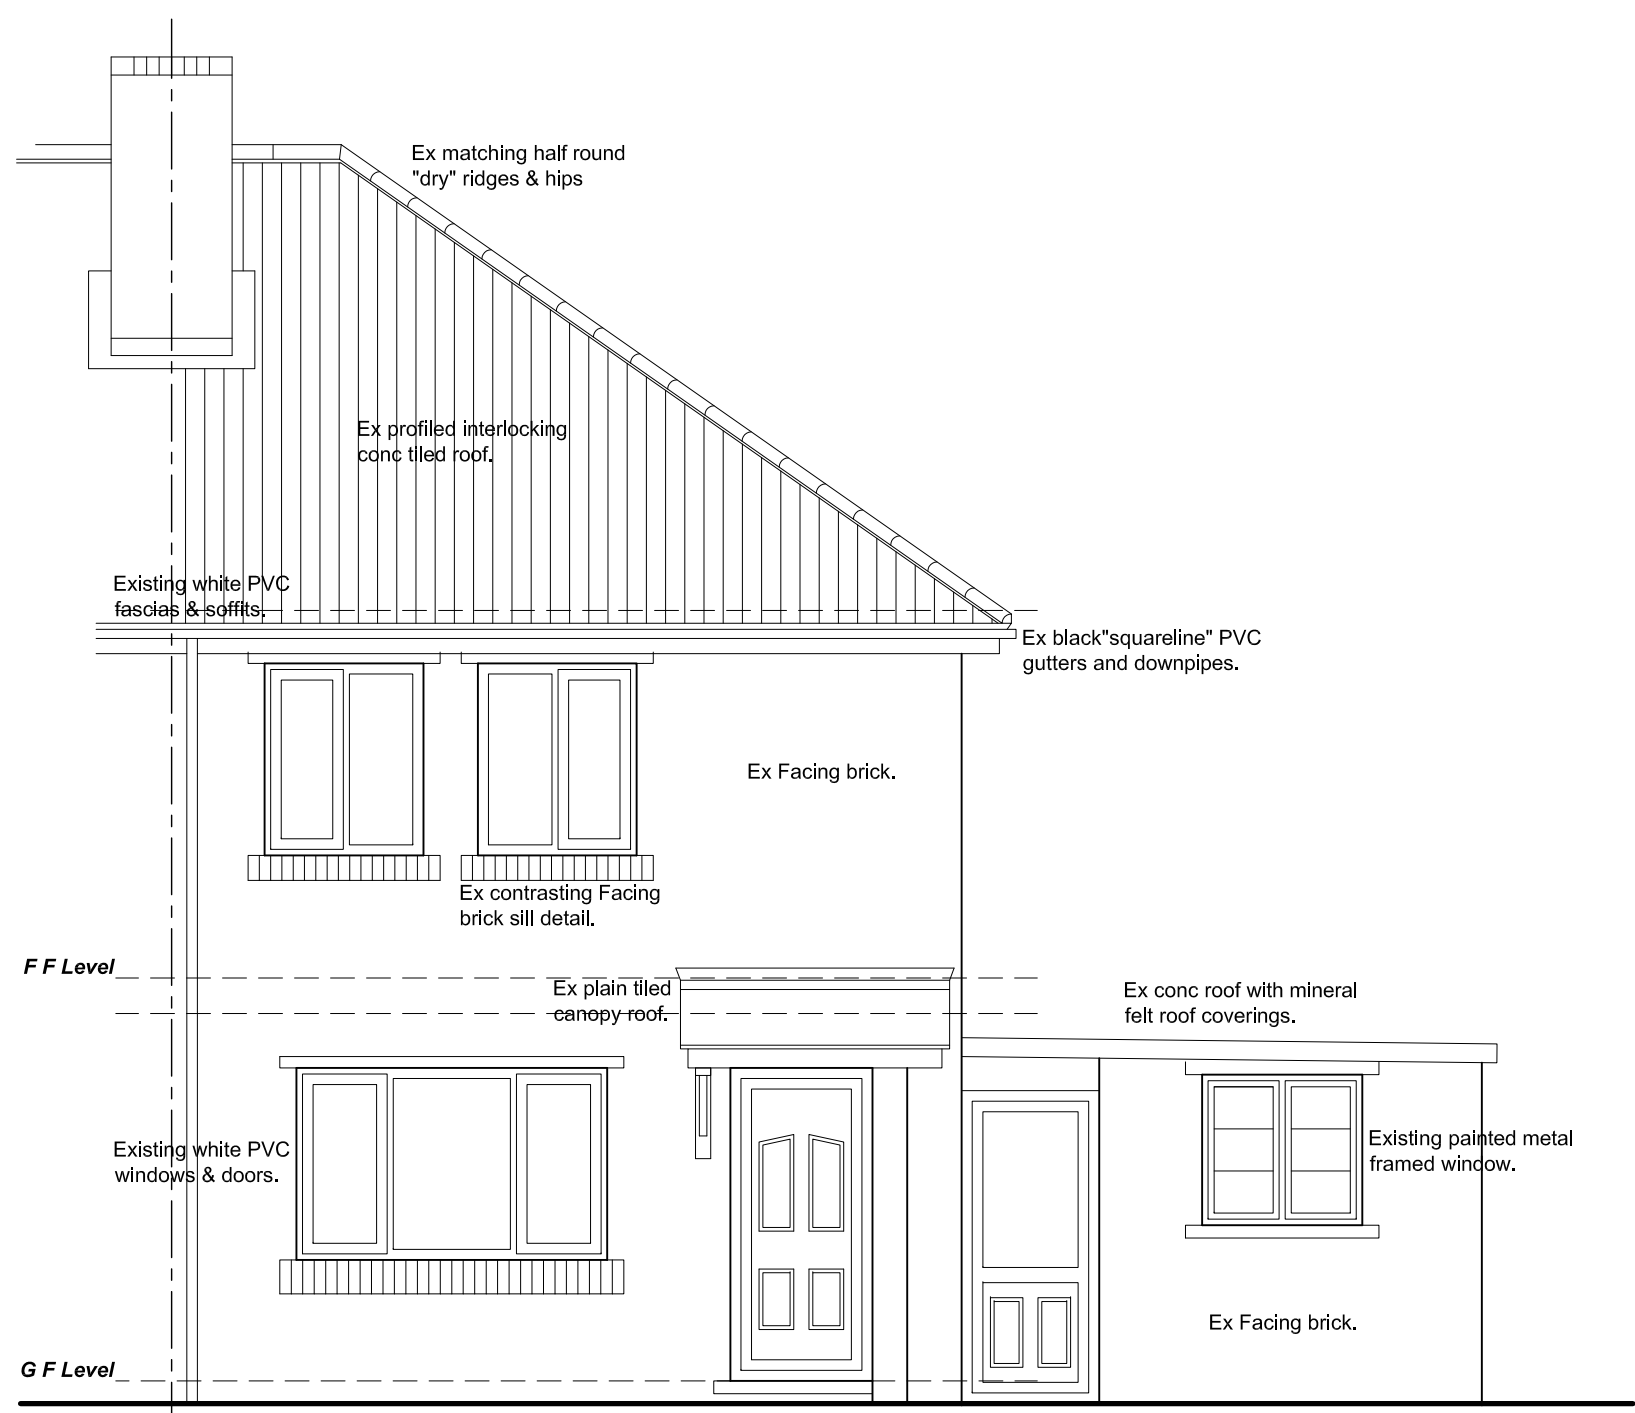


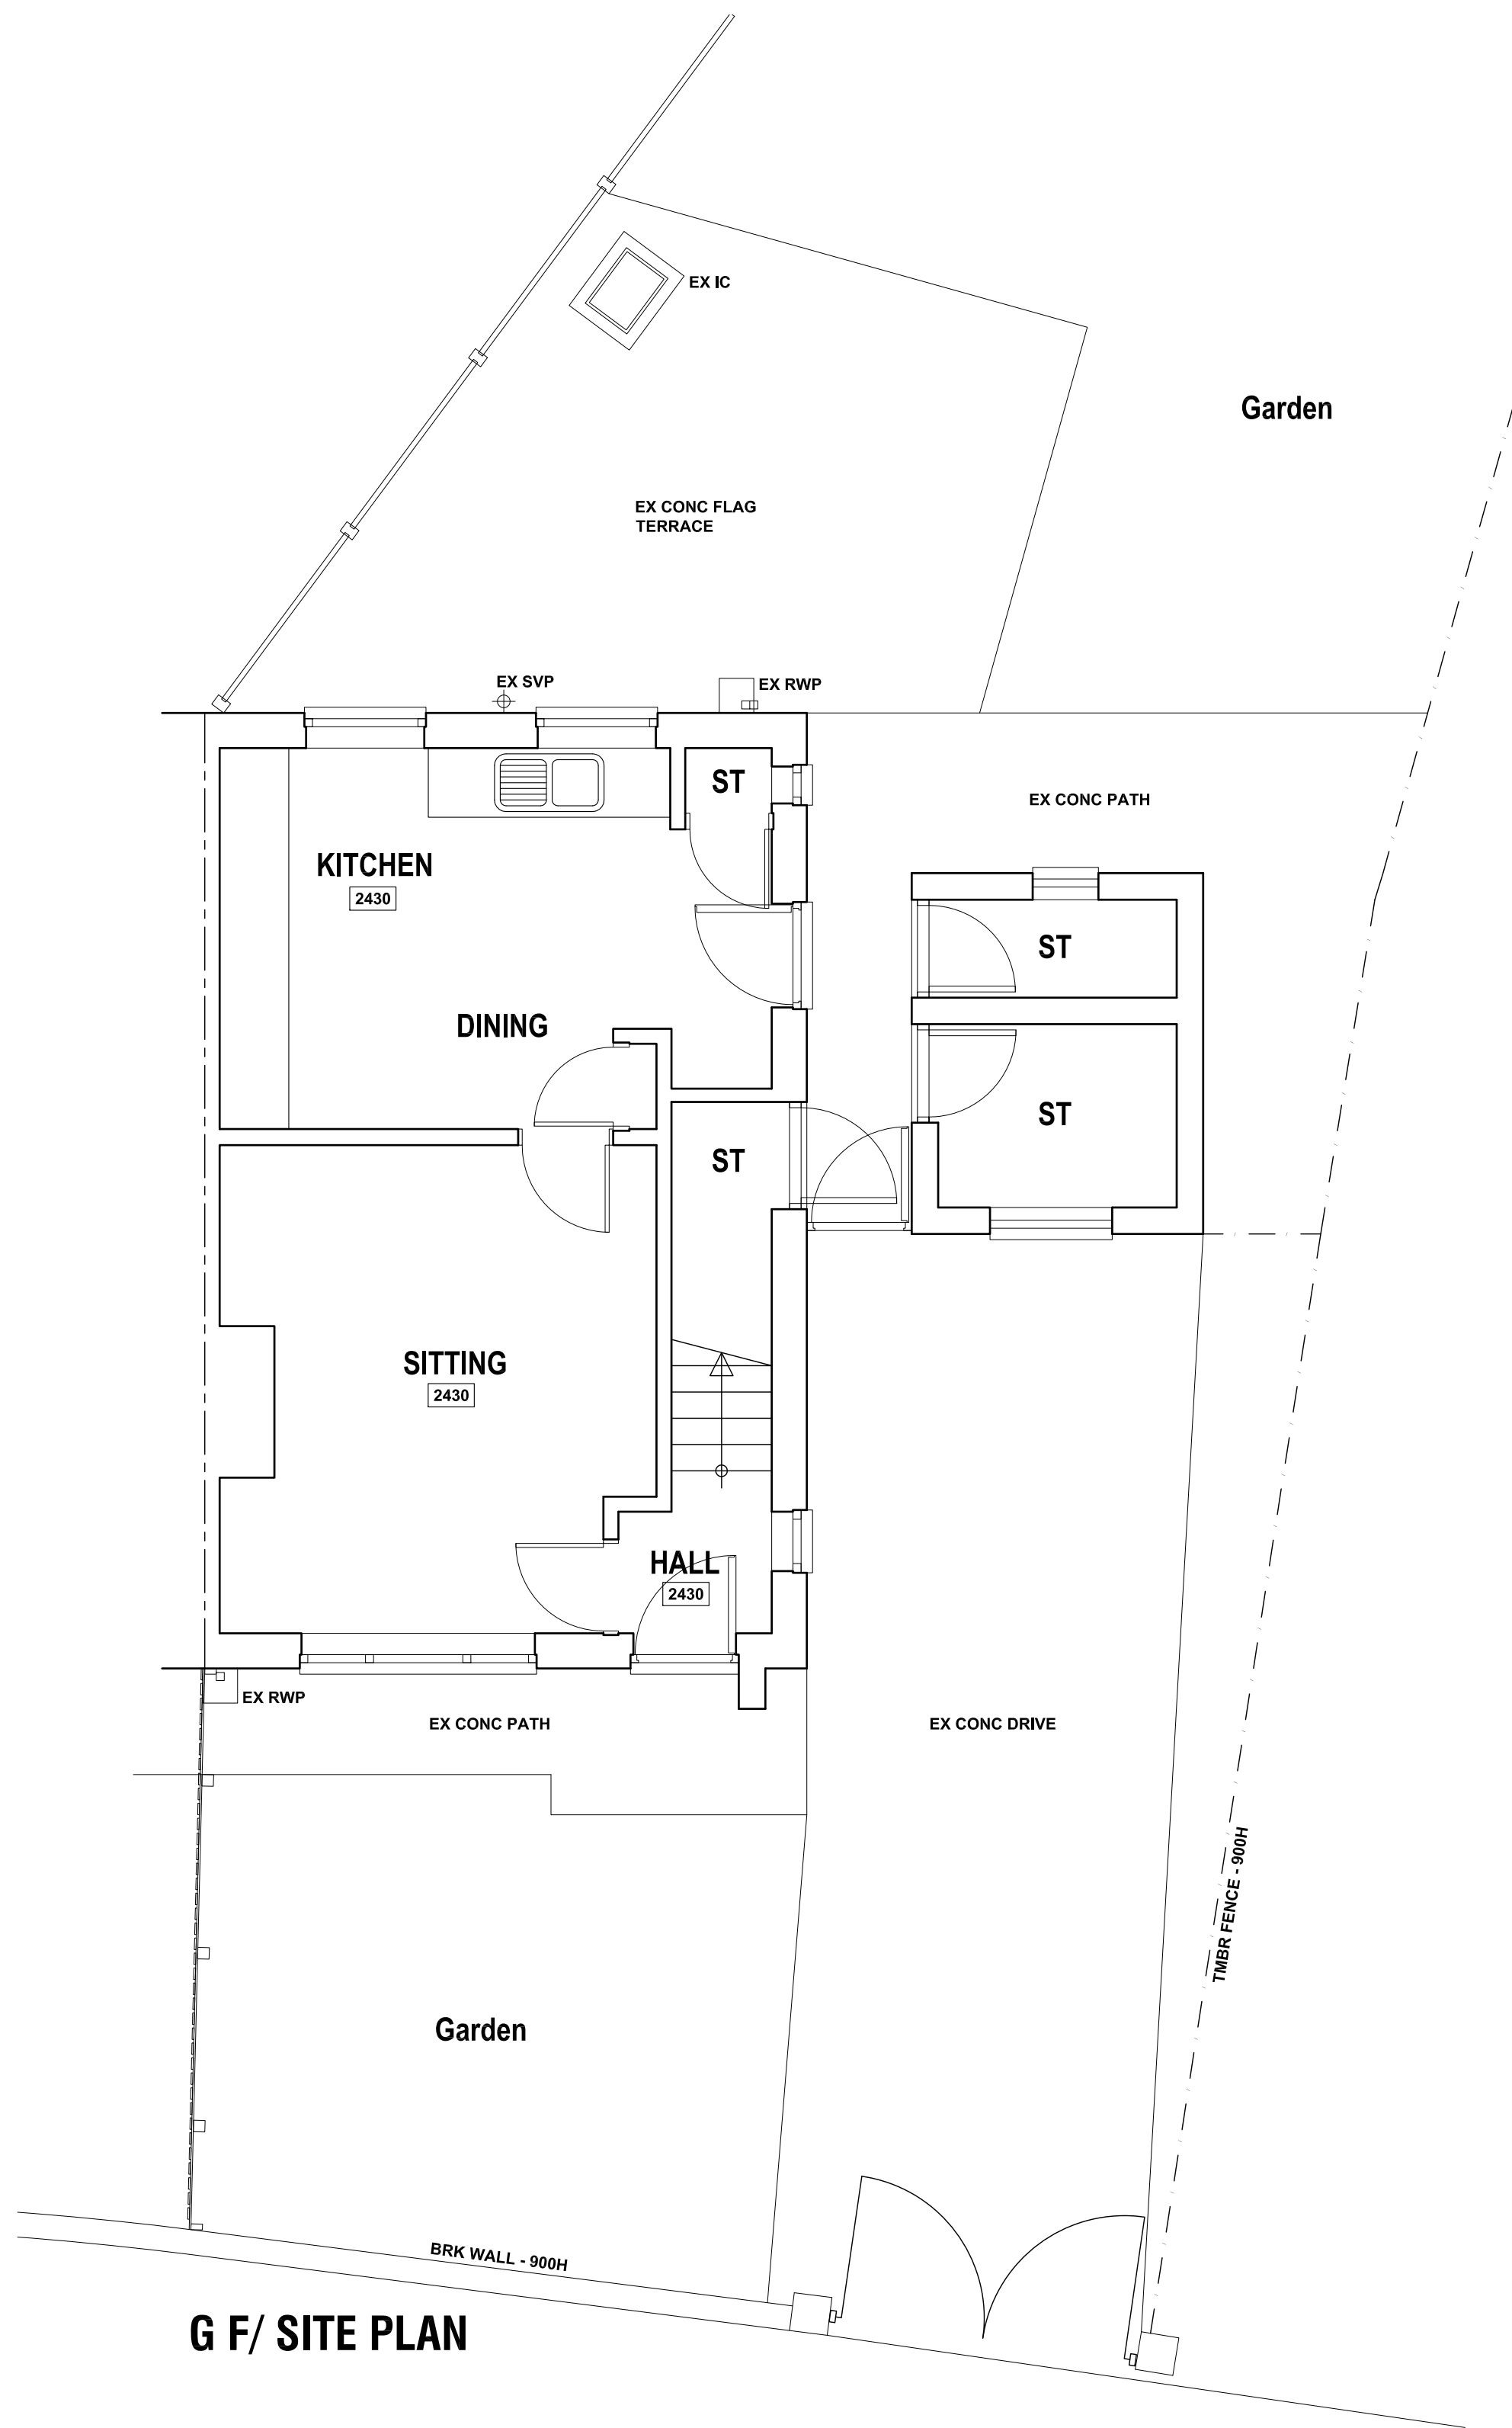


FRONT ELEVATION

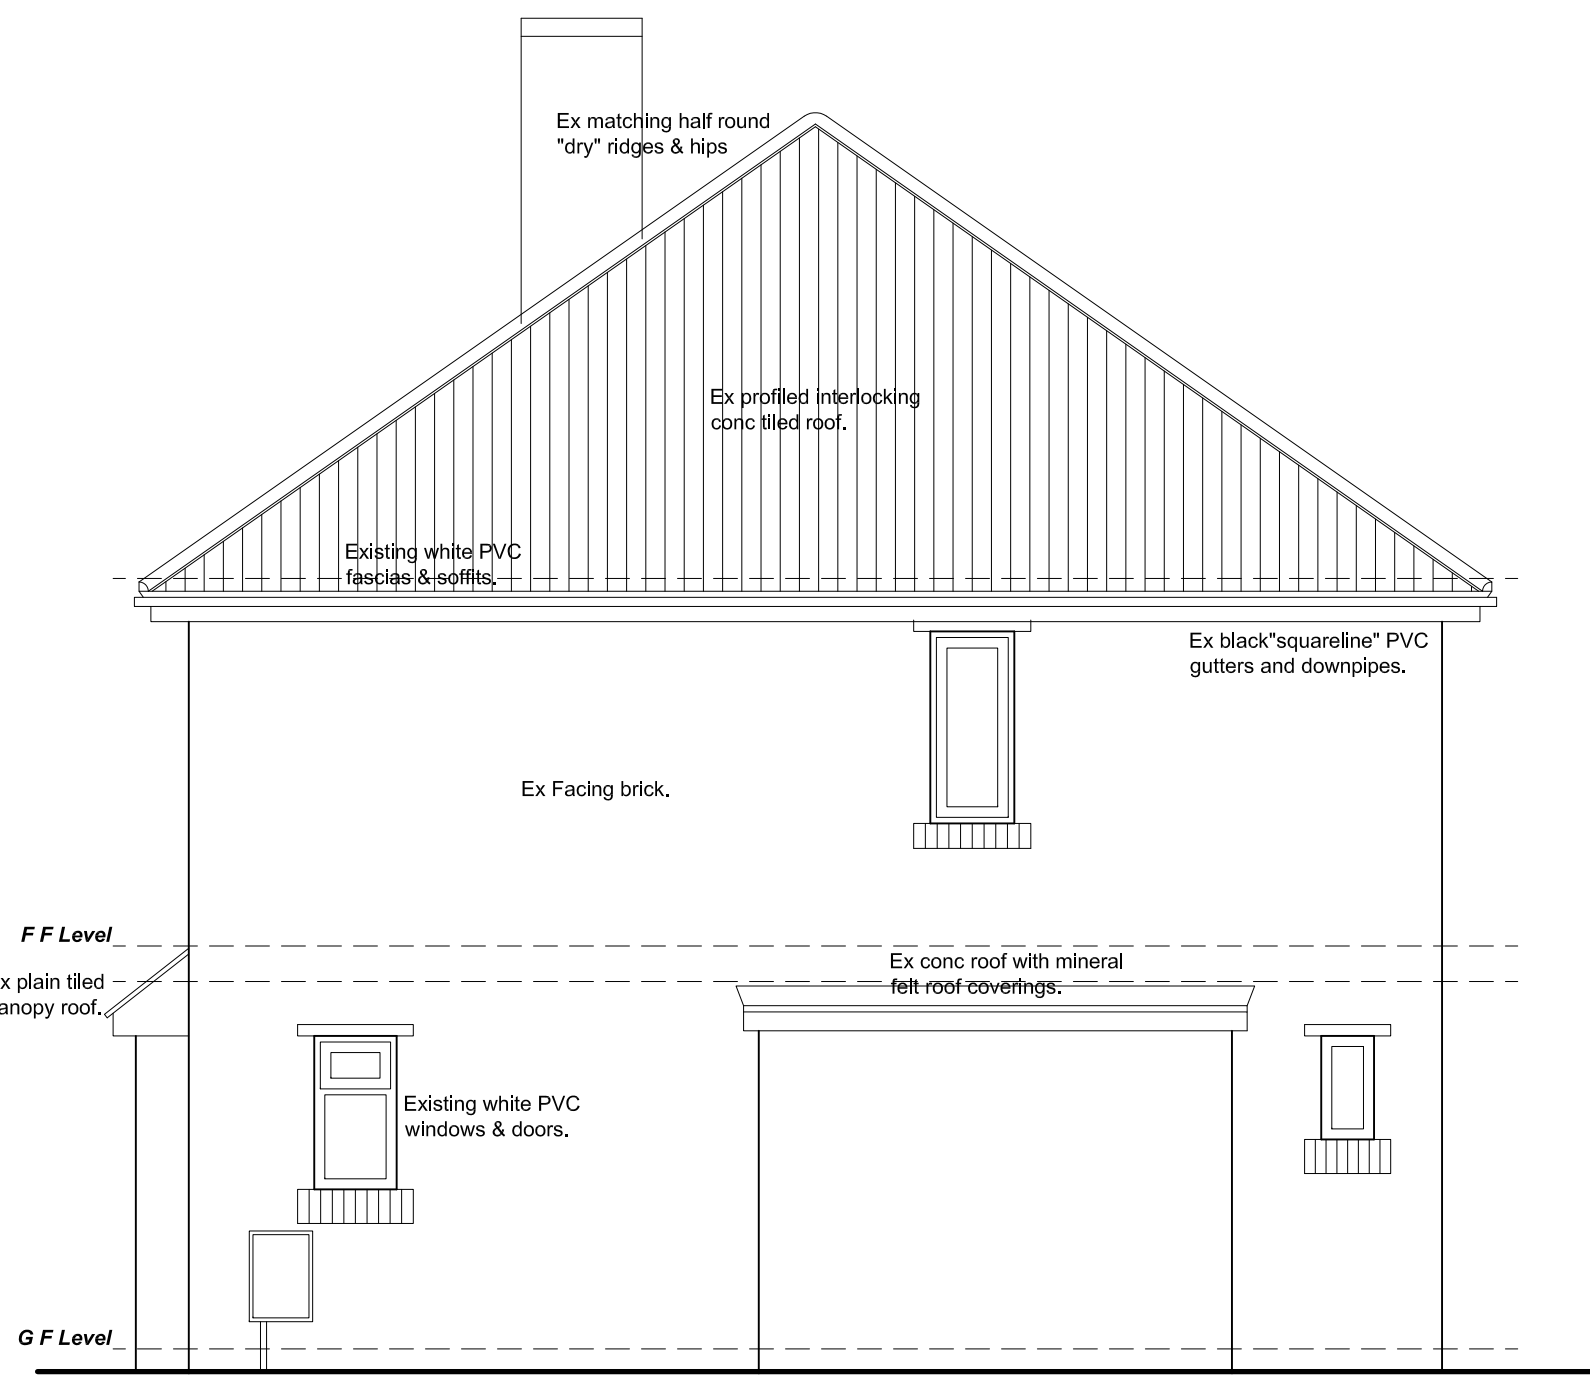

SIDE ELEVATION R

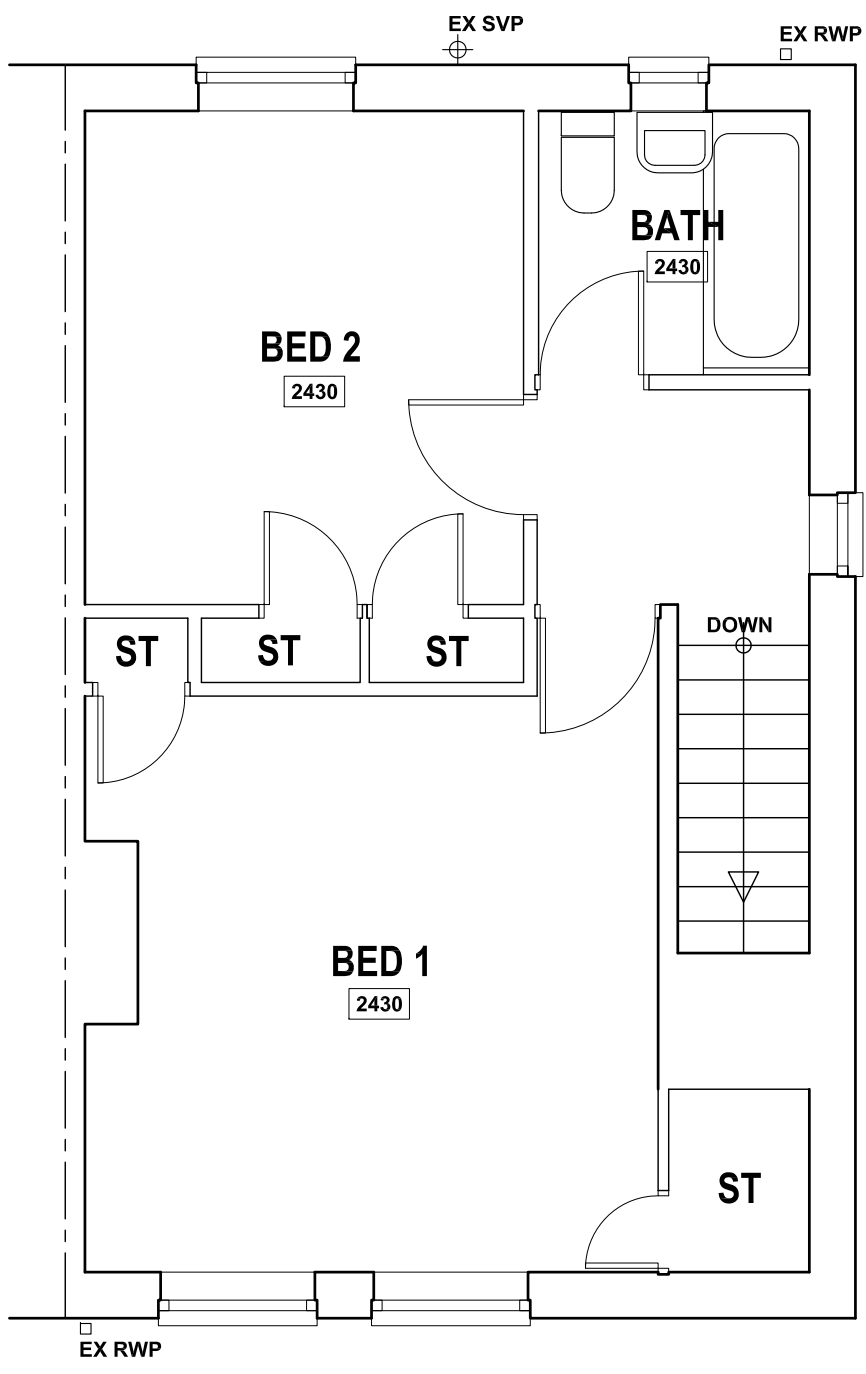

FIRST FLOOR PLAN

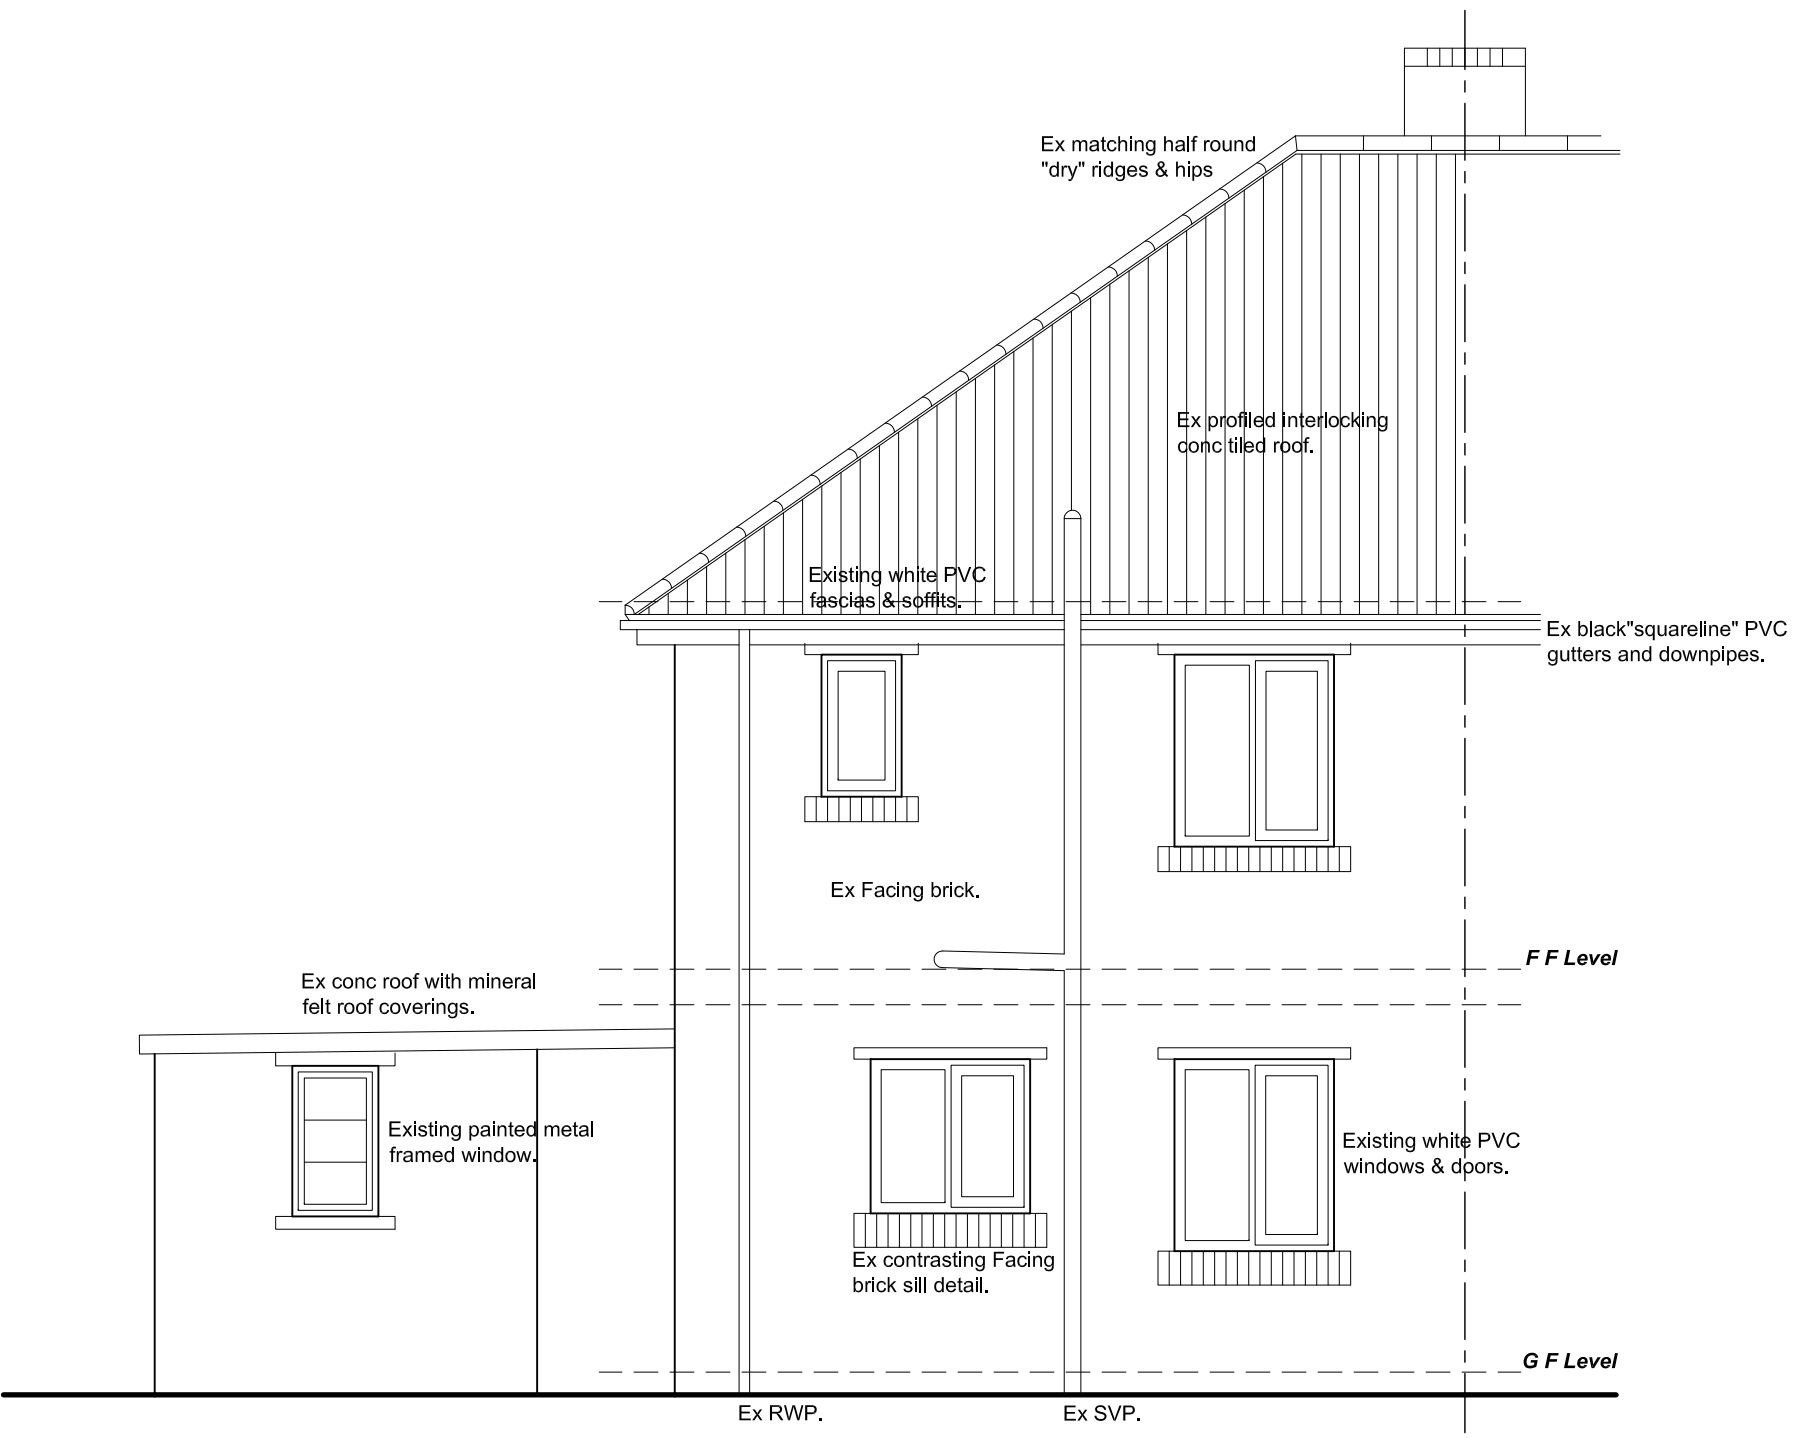

REAR ELEVATION

Revision	Date	Description
15 DERWENT CRESCENT, ATHERSLEY SOUTH, BARNLEY, S71 3QU.		
SURVEY Plans & Elevations.		
Ms D Hurd.		

JJE Architectural Ltd
23 Windmill Road, Wombwell,
Barnsley, S73 8PW.
Tel: 01226 754507
Email: jeald@btconnect.com

This drawing and the copyright is the Architectural Company's property and maybe used or reproduced only by agreement. All Dimensions in Millimetres Unless specified otherwise and subject to verification on site.

Scale: 1:50 @ A1	Date: APRIL 2020
Ref: 201919	Drwg No: 01

0 cm	2 cm	4 cm	6 cm
------	------	------	------