


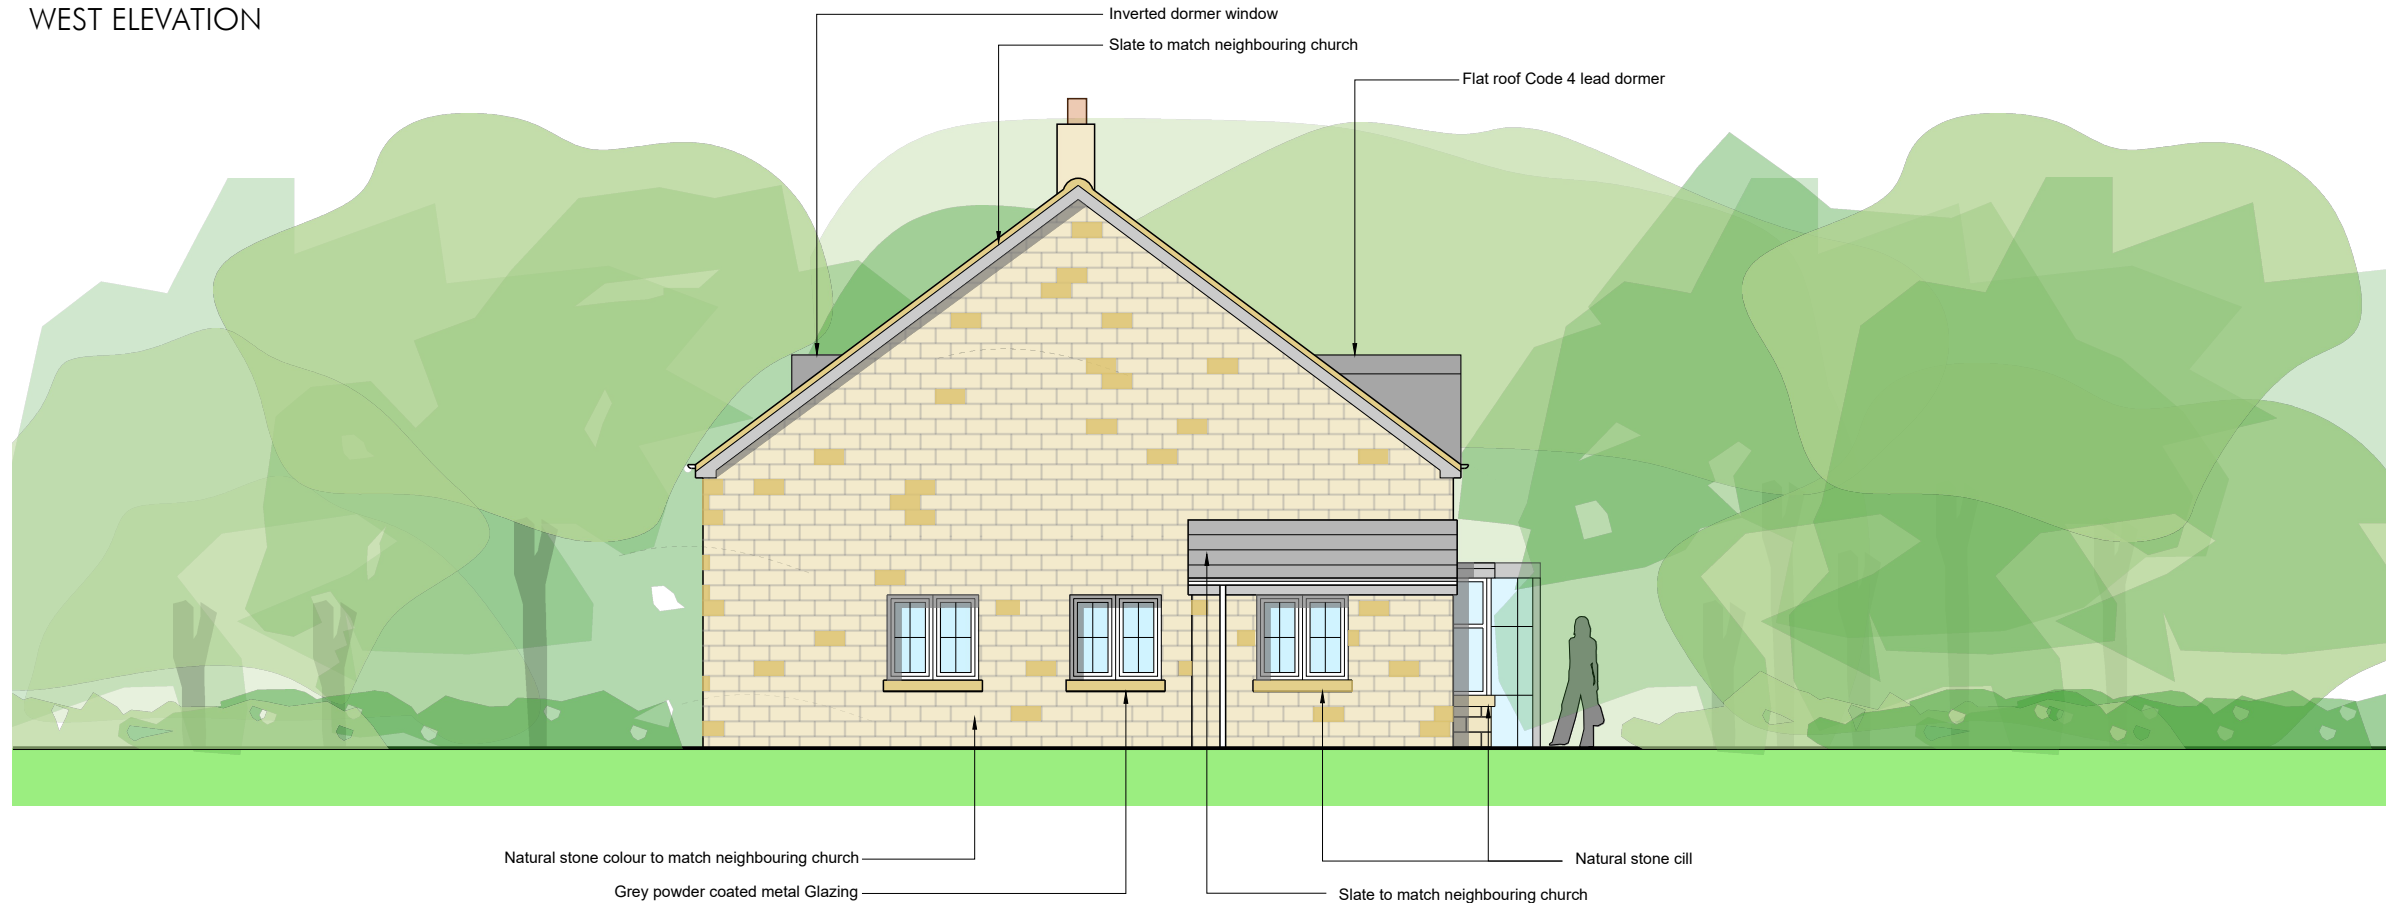

WEST ELEVATION



NORTH ELEVATION

0 1 2 3 4 5 6 1:100

date
JULY '22
scale
1:100@A3
drawn
DL

project name
COTTAGE AT EAGLES RETREAT
ALL HALLOWS, HIGH HOYLAND
drawing title
PROPOSED ELEVATIONS

project number
ERB.21
drawing number
150B

