



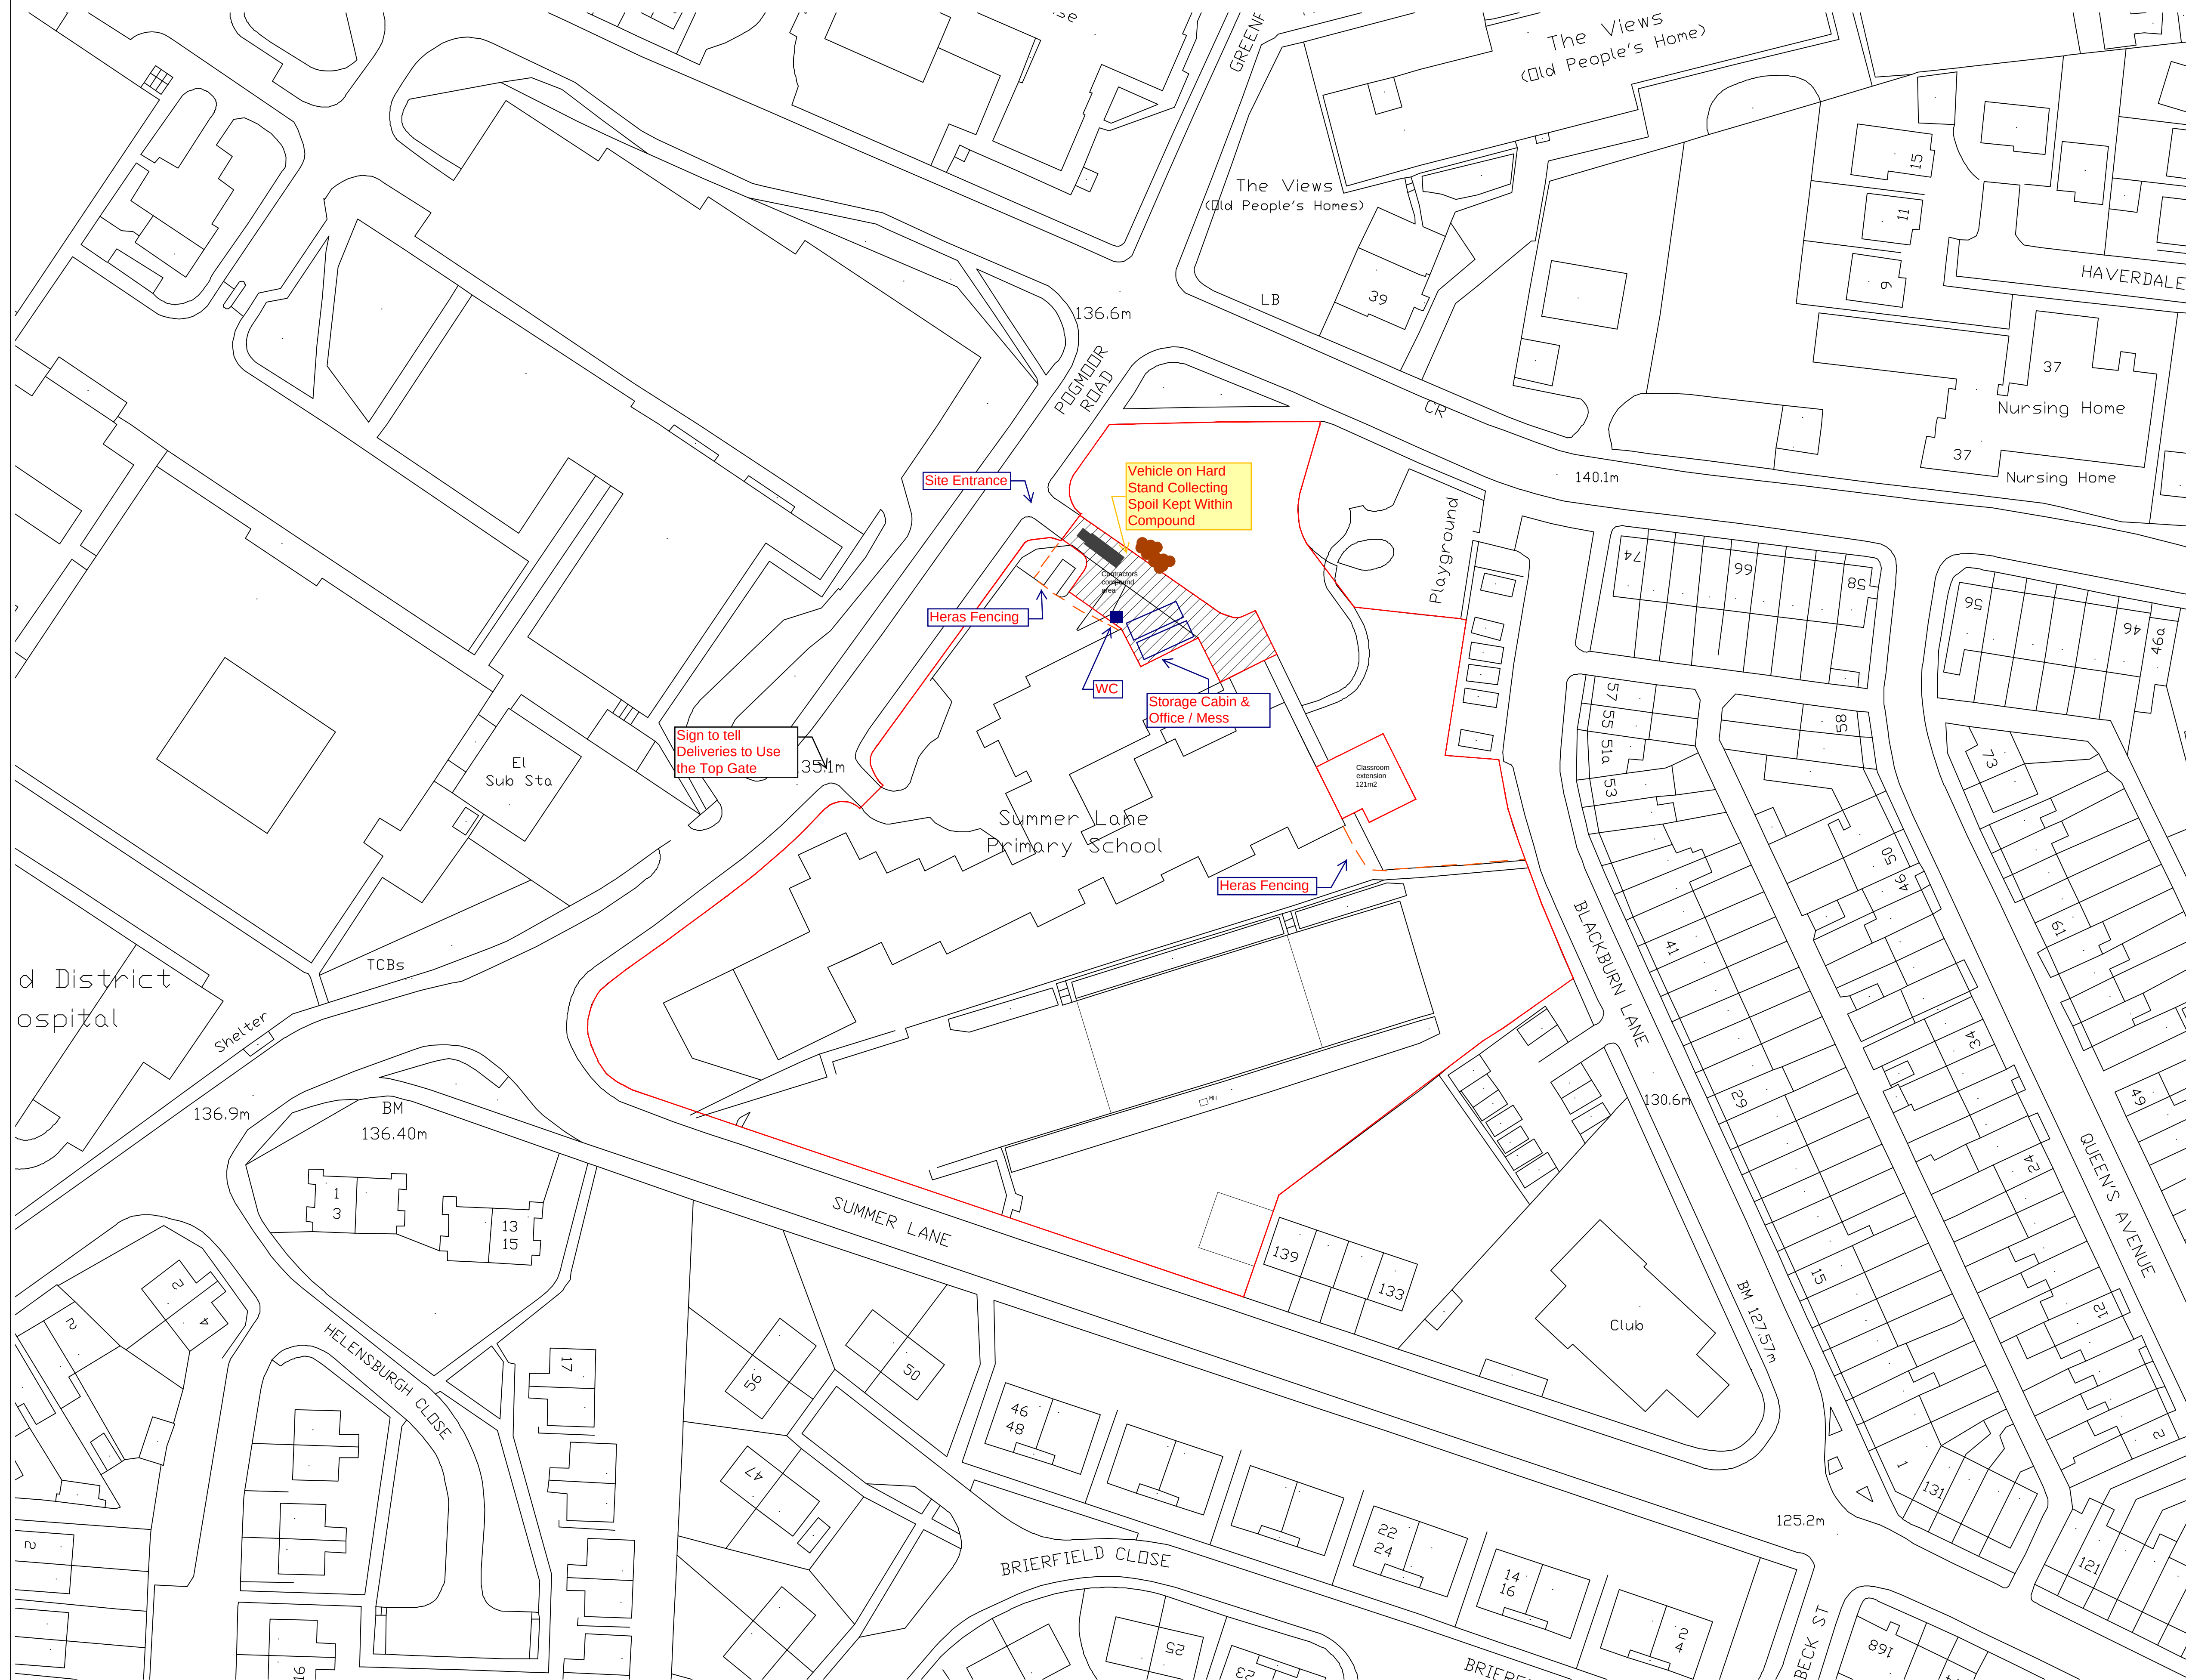

RESPONSIBILITY IS NOT ACCEPTED FOR OTHERS SCALING DIRECTLY FROM THIS DRAWING. DO NOT SCALE FROM THIS DRAWING, USE WRITTEN DIMENSIONS ONLY.

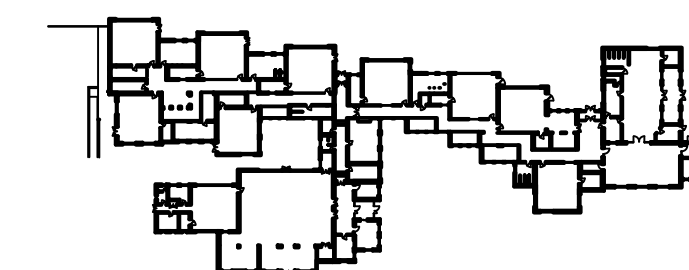

KEY PLAN



THIS DRAWING IS PRODUCED FOR USE IN THIS PROJECT ONLY AND MAY NOT BE USED FOR ANY OTHER PURPOSE. NPS PROPERTY CONSULTANTS LTD ACCEPT NO LIABILITY FOR THE USE OF THIS DRAWING OTHER THAN THE PURPOSE FOR WHICH IT WAS INTENDED IN CONNECTION WITH THIS PROJECT AS RECORDED IN THE 'PURPOSE FOR ISSUE' AND 'FILE STATUS CODE'.

THIS DRAWING MAY NOT BE REPRODUCED IN ANY FORM WITHOUT PRIOR WRITTEN AGREEMENT OF NPS PROPERTY CONSULTANTS LTD.

© CROWN COPYRIGHT AND DATABASE RIGHTS 2015 ORDNANCE SURVEY
LICENCE NUMBER 100022264

Notes:

O&P Construction Services Ltd

Site Setup for Compound

Date: 13/07/15

Author: Laura Worthington

Drawing No: OPSS-SL-01

FIRST ISSUE									
P1									
COMMENT									
REV	DRAWN	DATE	CHECKED	DATE	APPROVED	DATE			
 NPS Barrisley Cotswold Plaza, Sackville St. Barrisley, South Yorkshire, S17 2JG Tel: 01226 774606, Email: barrisley@nps.co.uk, www.nps.co.uk									
CLIENT									
Education									
PROJECT									
Summer Lane Primary School Classroom Extension & Internal Alteration									
TITLE									
Site Plan									
SCALES		DISCIPLINE			PROJECT NUMBER				
1:500		ARCHITECT			16-1-1026				
DRAWING NUMBER		PURPOSE OF ISSUE					REV CODE		
NPS- DR -A-(90) -010							P1		
STATUS CODE							DRAWN BY		
D2		PRELIMINARY					LS		