


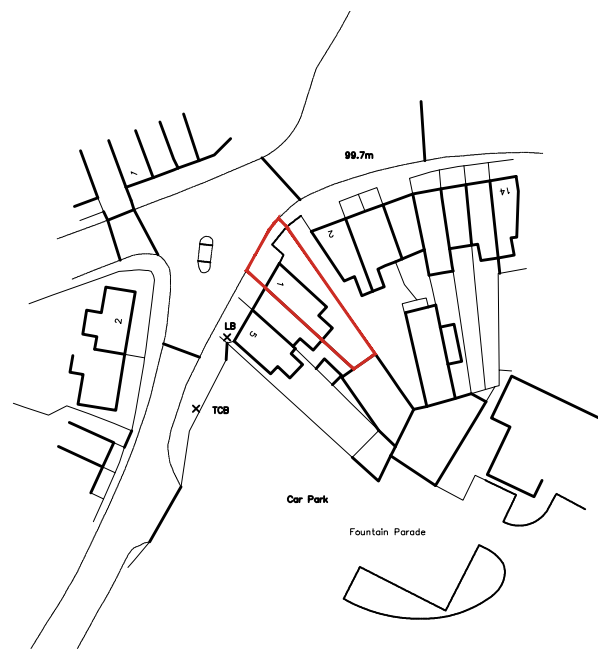


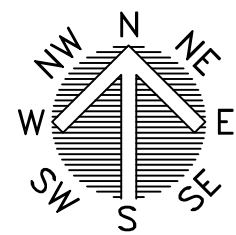


Location Plan
scale 1:1250

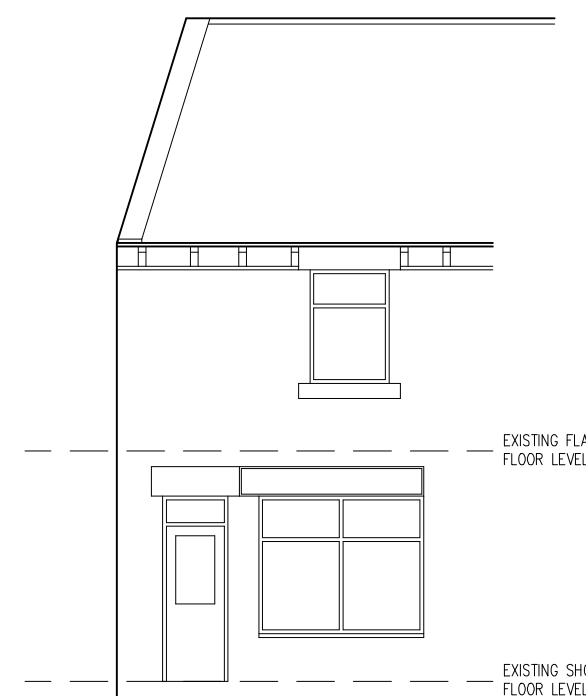


Existing Front Elevation
scale 1:100

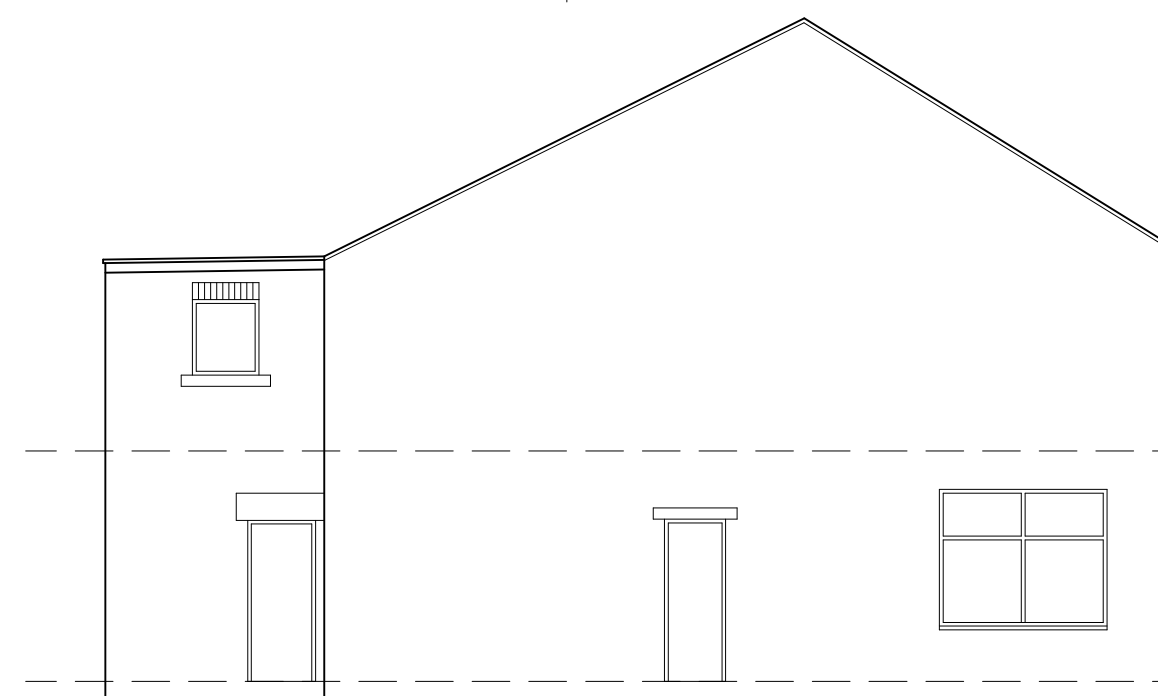


Existing Side Elevation
scale 1:100

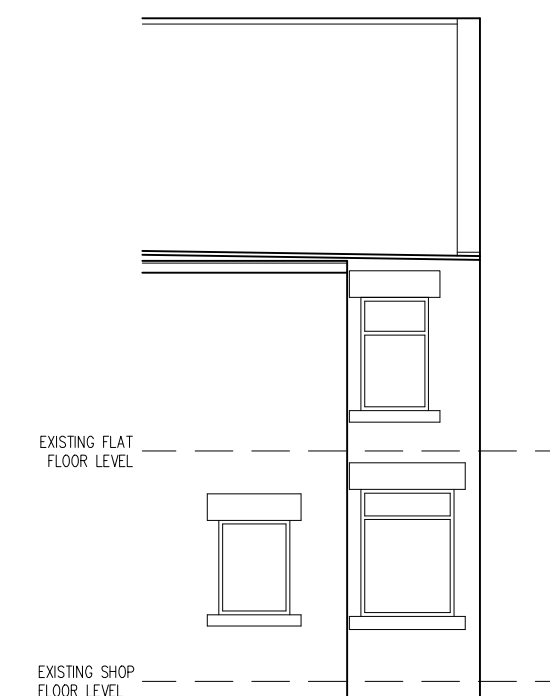


Existing Rear Elevation
scale 1:100

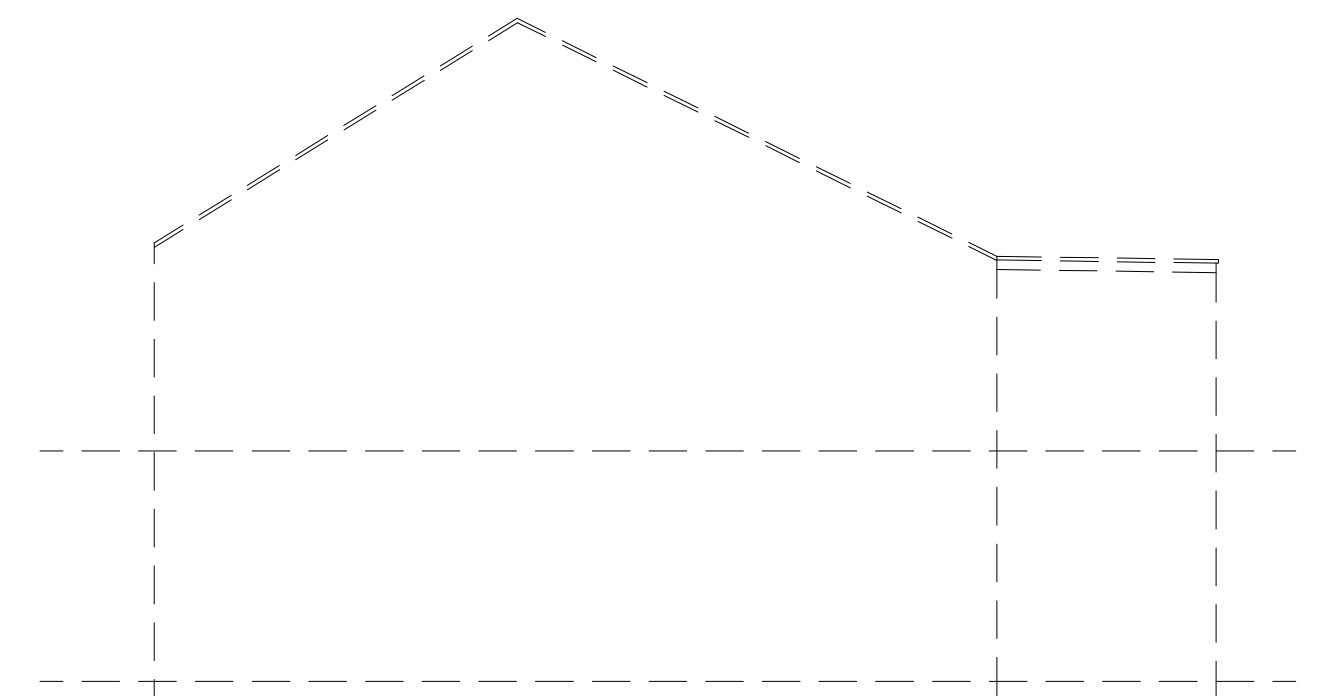


Existing Side Elevation
scale 1:100

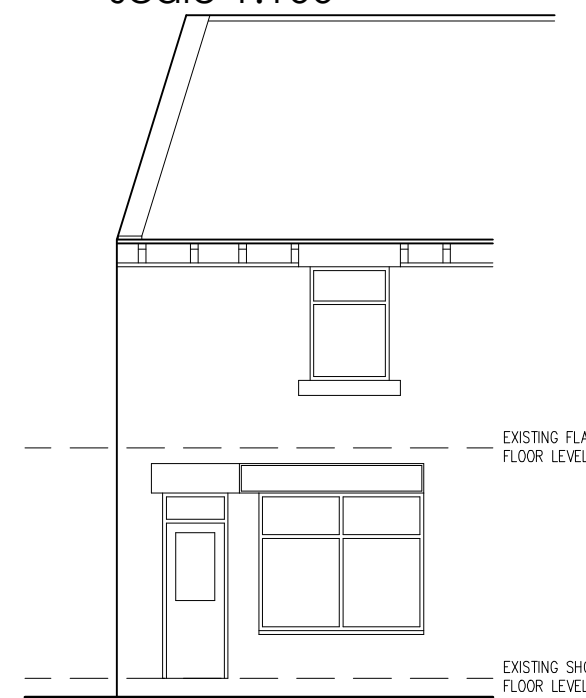


Proposed Front Elevation
scale 1:100

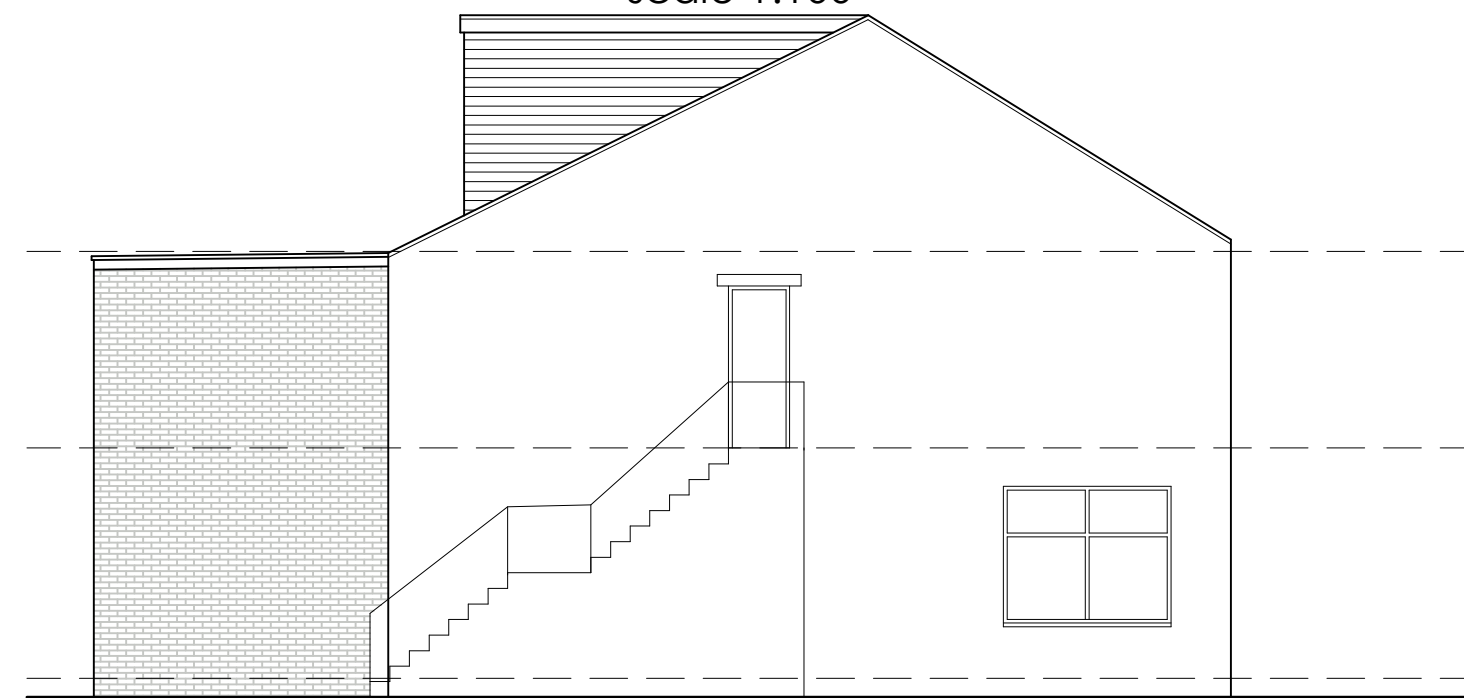


Proposed Side Elevation
scale 1:100

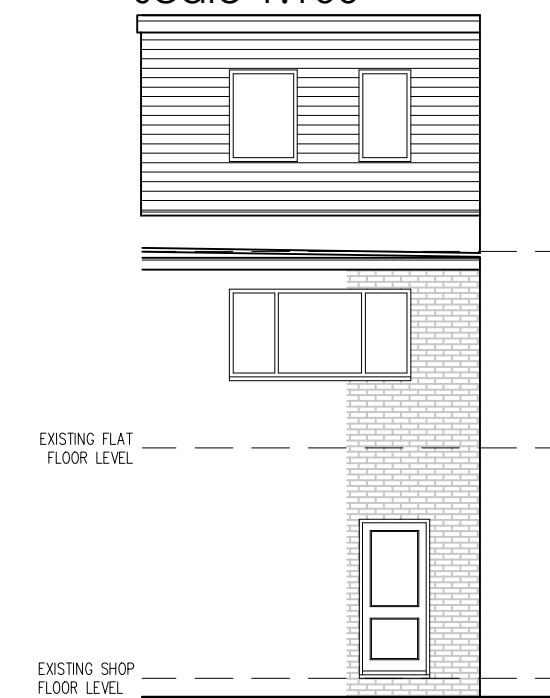


Proposed Rear Elevation
scale 1:100

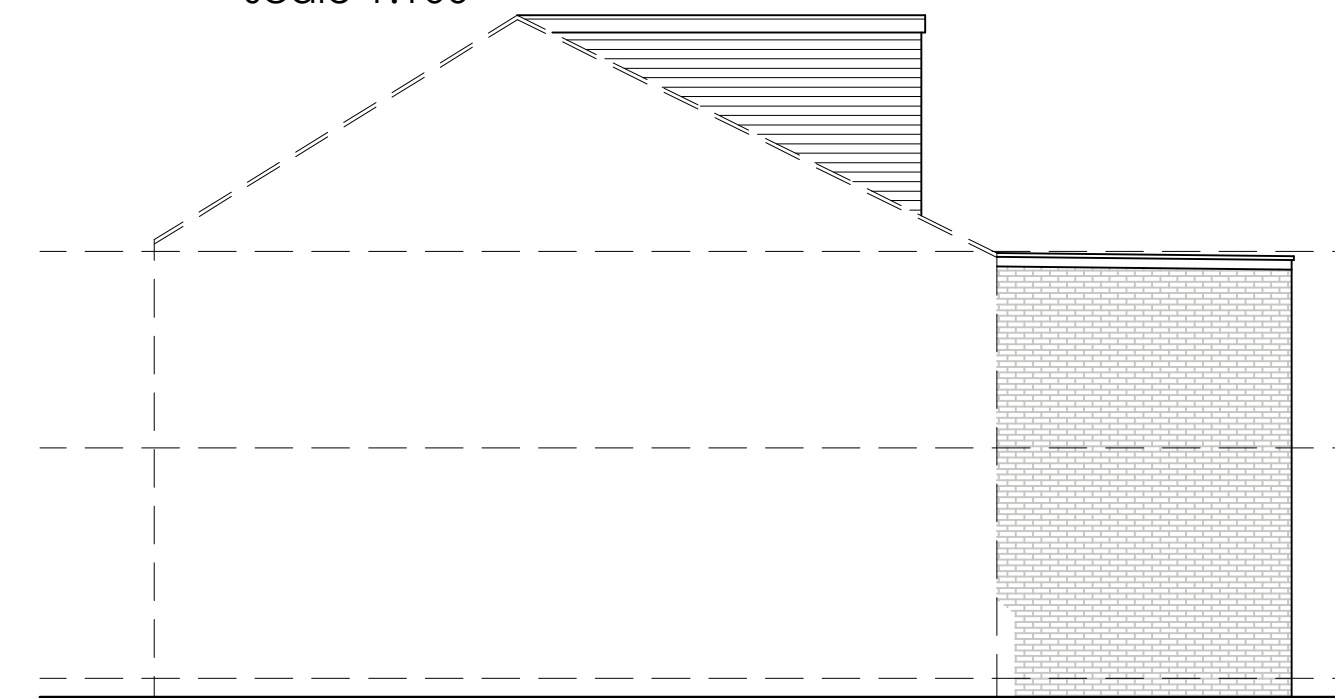

Proposed Side Elevation
scale 1:100

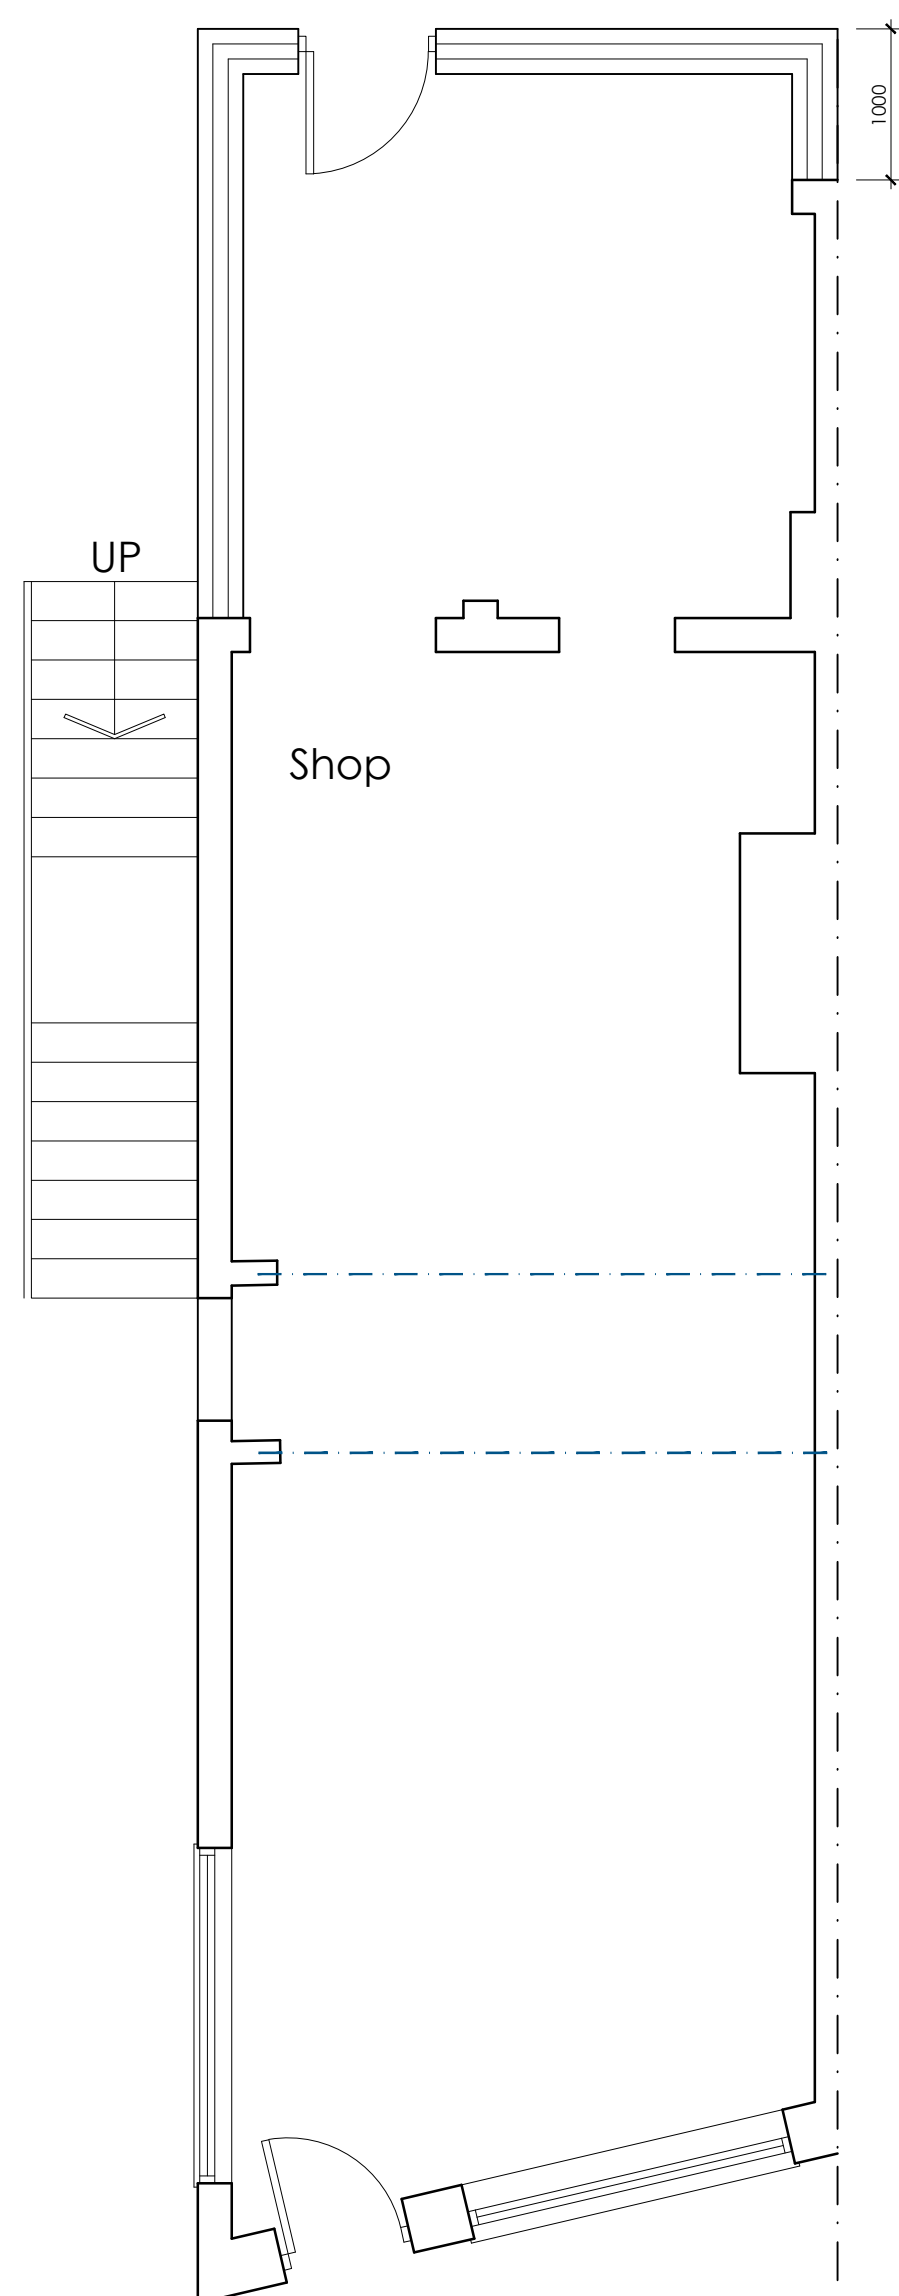


Proposed Ground Floor Plan
scale 1:50

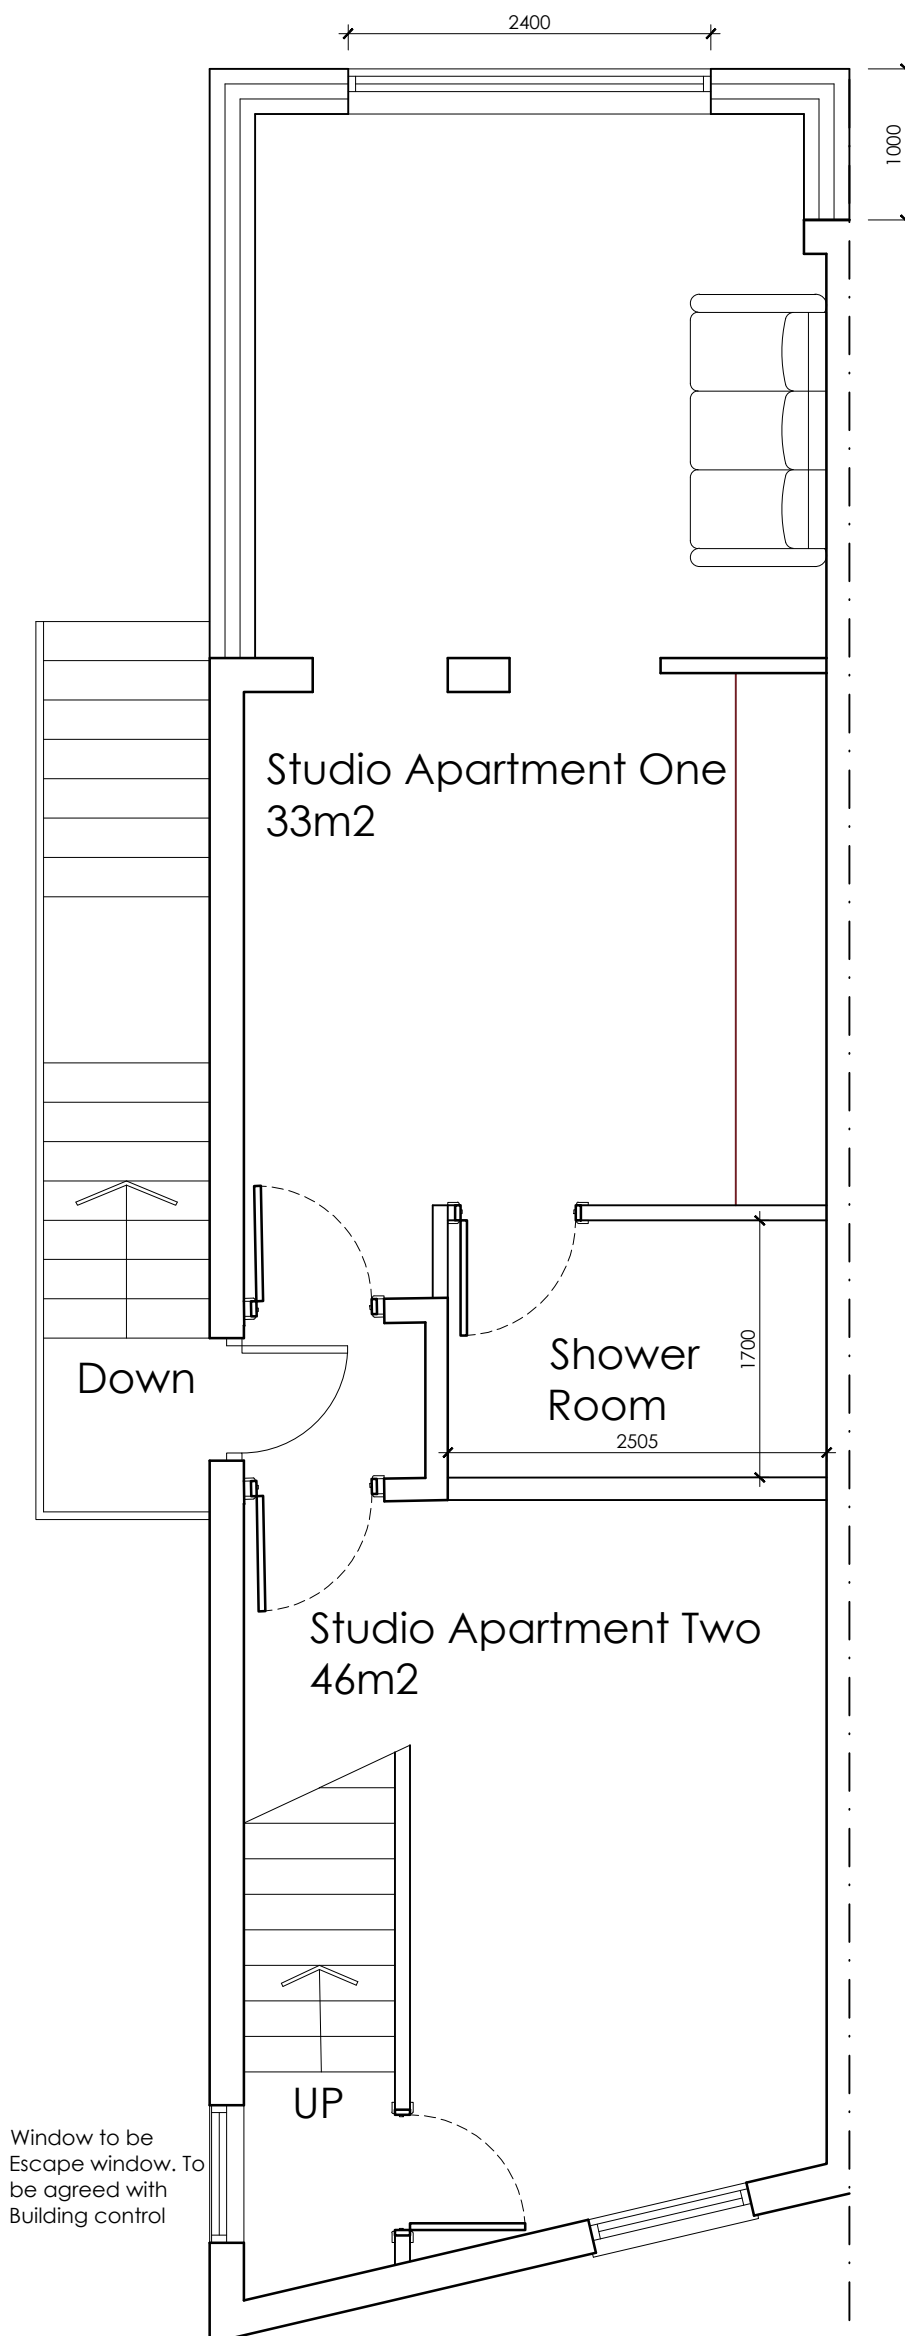


Window to be
Escape window. To
be agreed with
Building control

Proposed First Floor Plan
scale 1:50

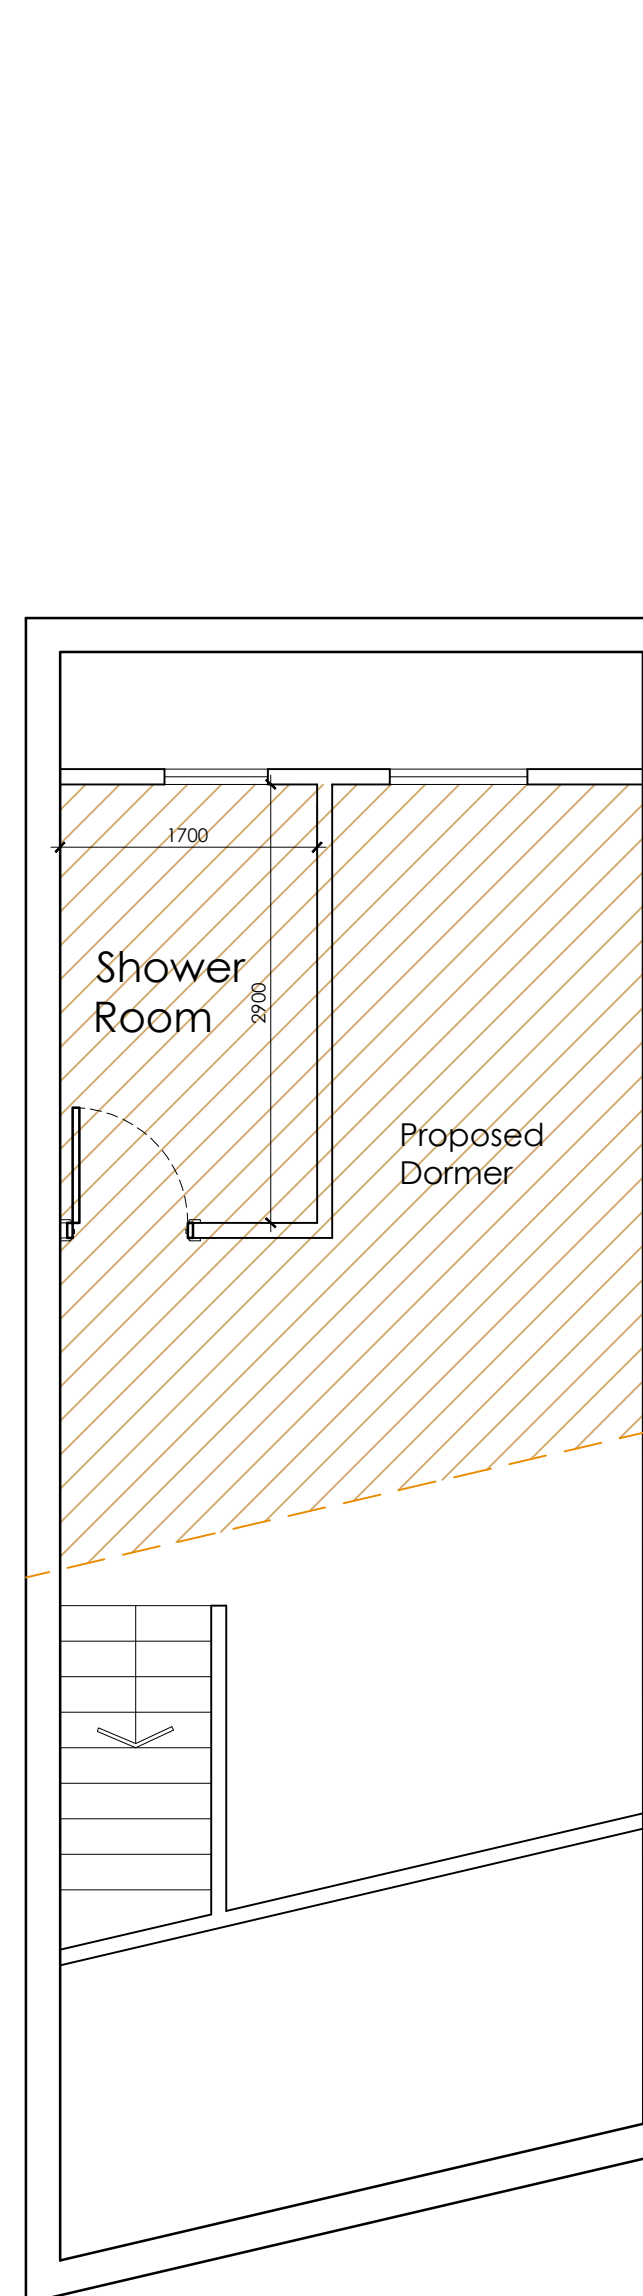

Proposed Second Floor Plan
scale 1:50

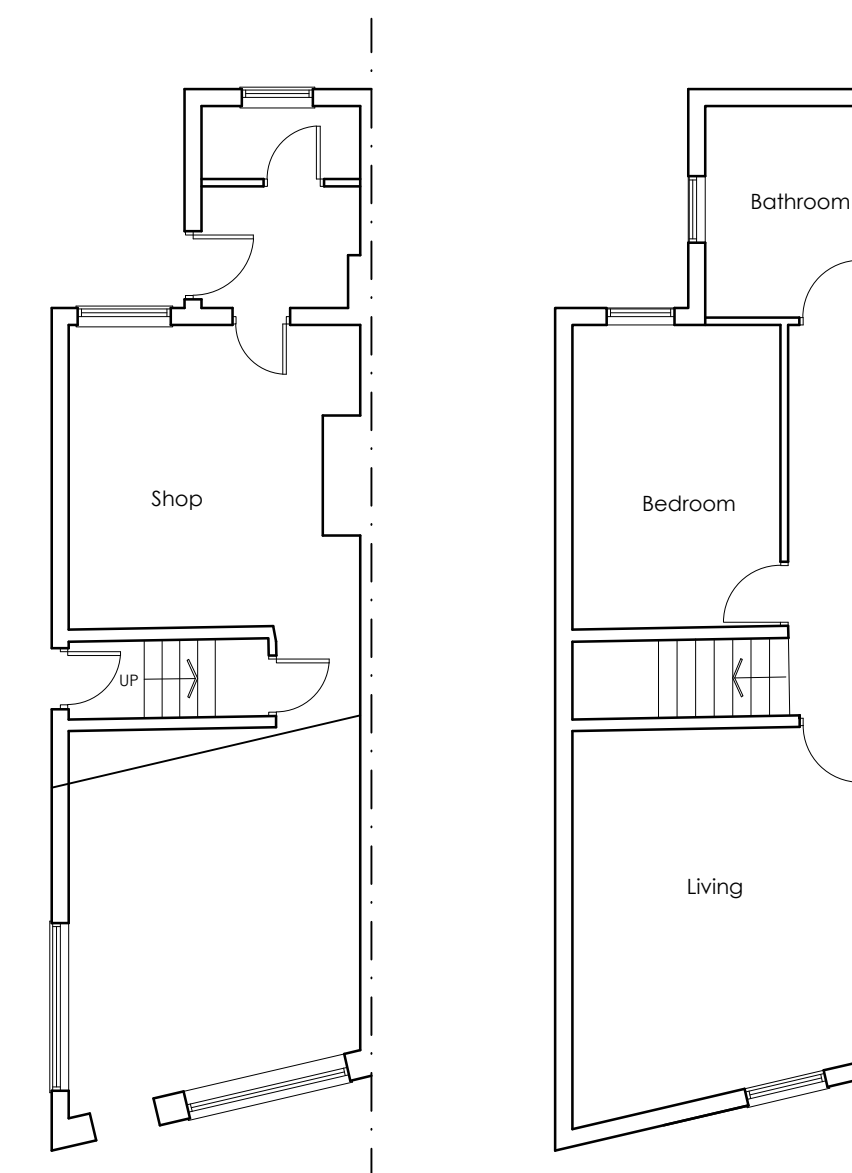

Existing Floor Plans
scale 1:100



Block Plan
scale 1:500

 White Agus PARTNERSHIP			OFFICE ONE, 34 VICTORIA ROAD, BARNSELEY, S70 2BU			Phone: 01226 208482		
ARCHITECTURAL SERVICES						Email: info@whiteaguspартnership.co.uk Web: www.whiteaguspартnership.co.uk		
Project. PROPOSED EXTENSION AT 1 SPARK LANE, MAPPLEWELL BARNSELEY, S75 6BN					Client. MR P. WATSON			
Drawing Title. PLANS AND ELEVATIONS					Date. AUGUST 2021		Scale. 1:50 & 1:100 @ A1	
					Ref. 21-005		Dwg. No. 01	
					Rev.			
Date			Suffix			Description		