

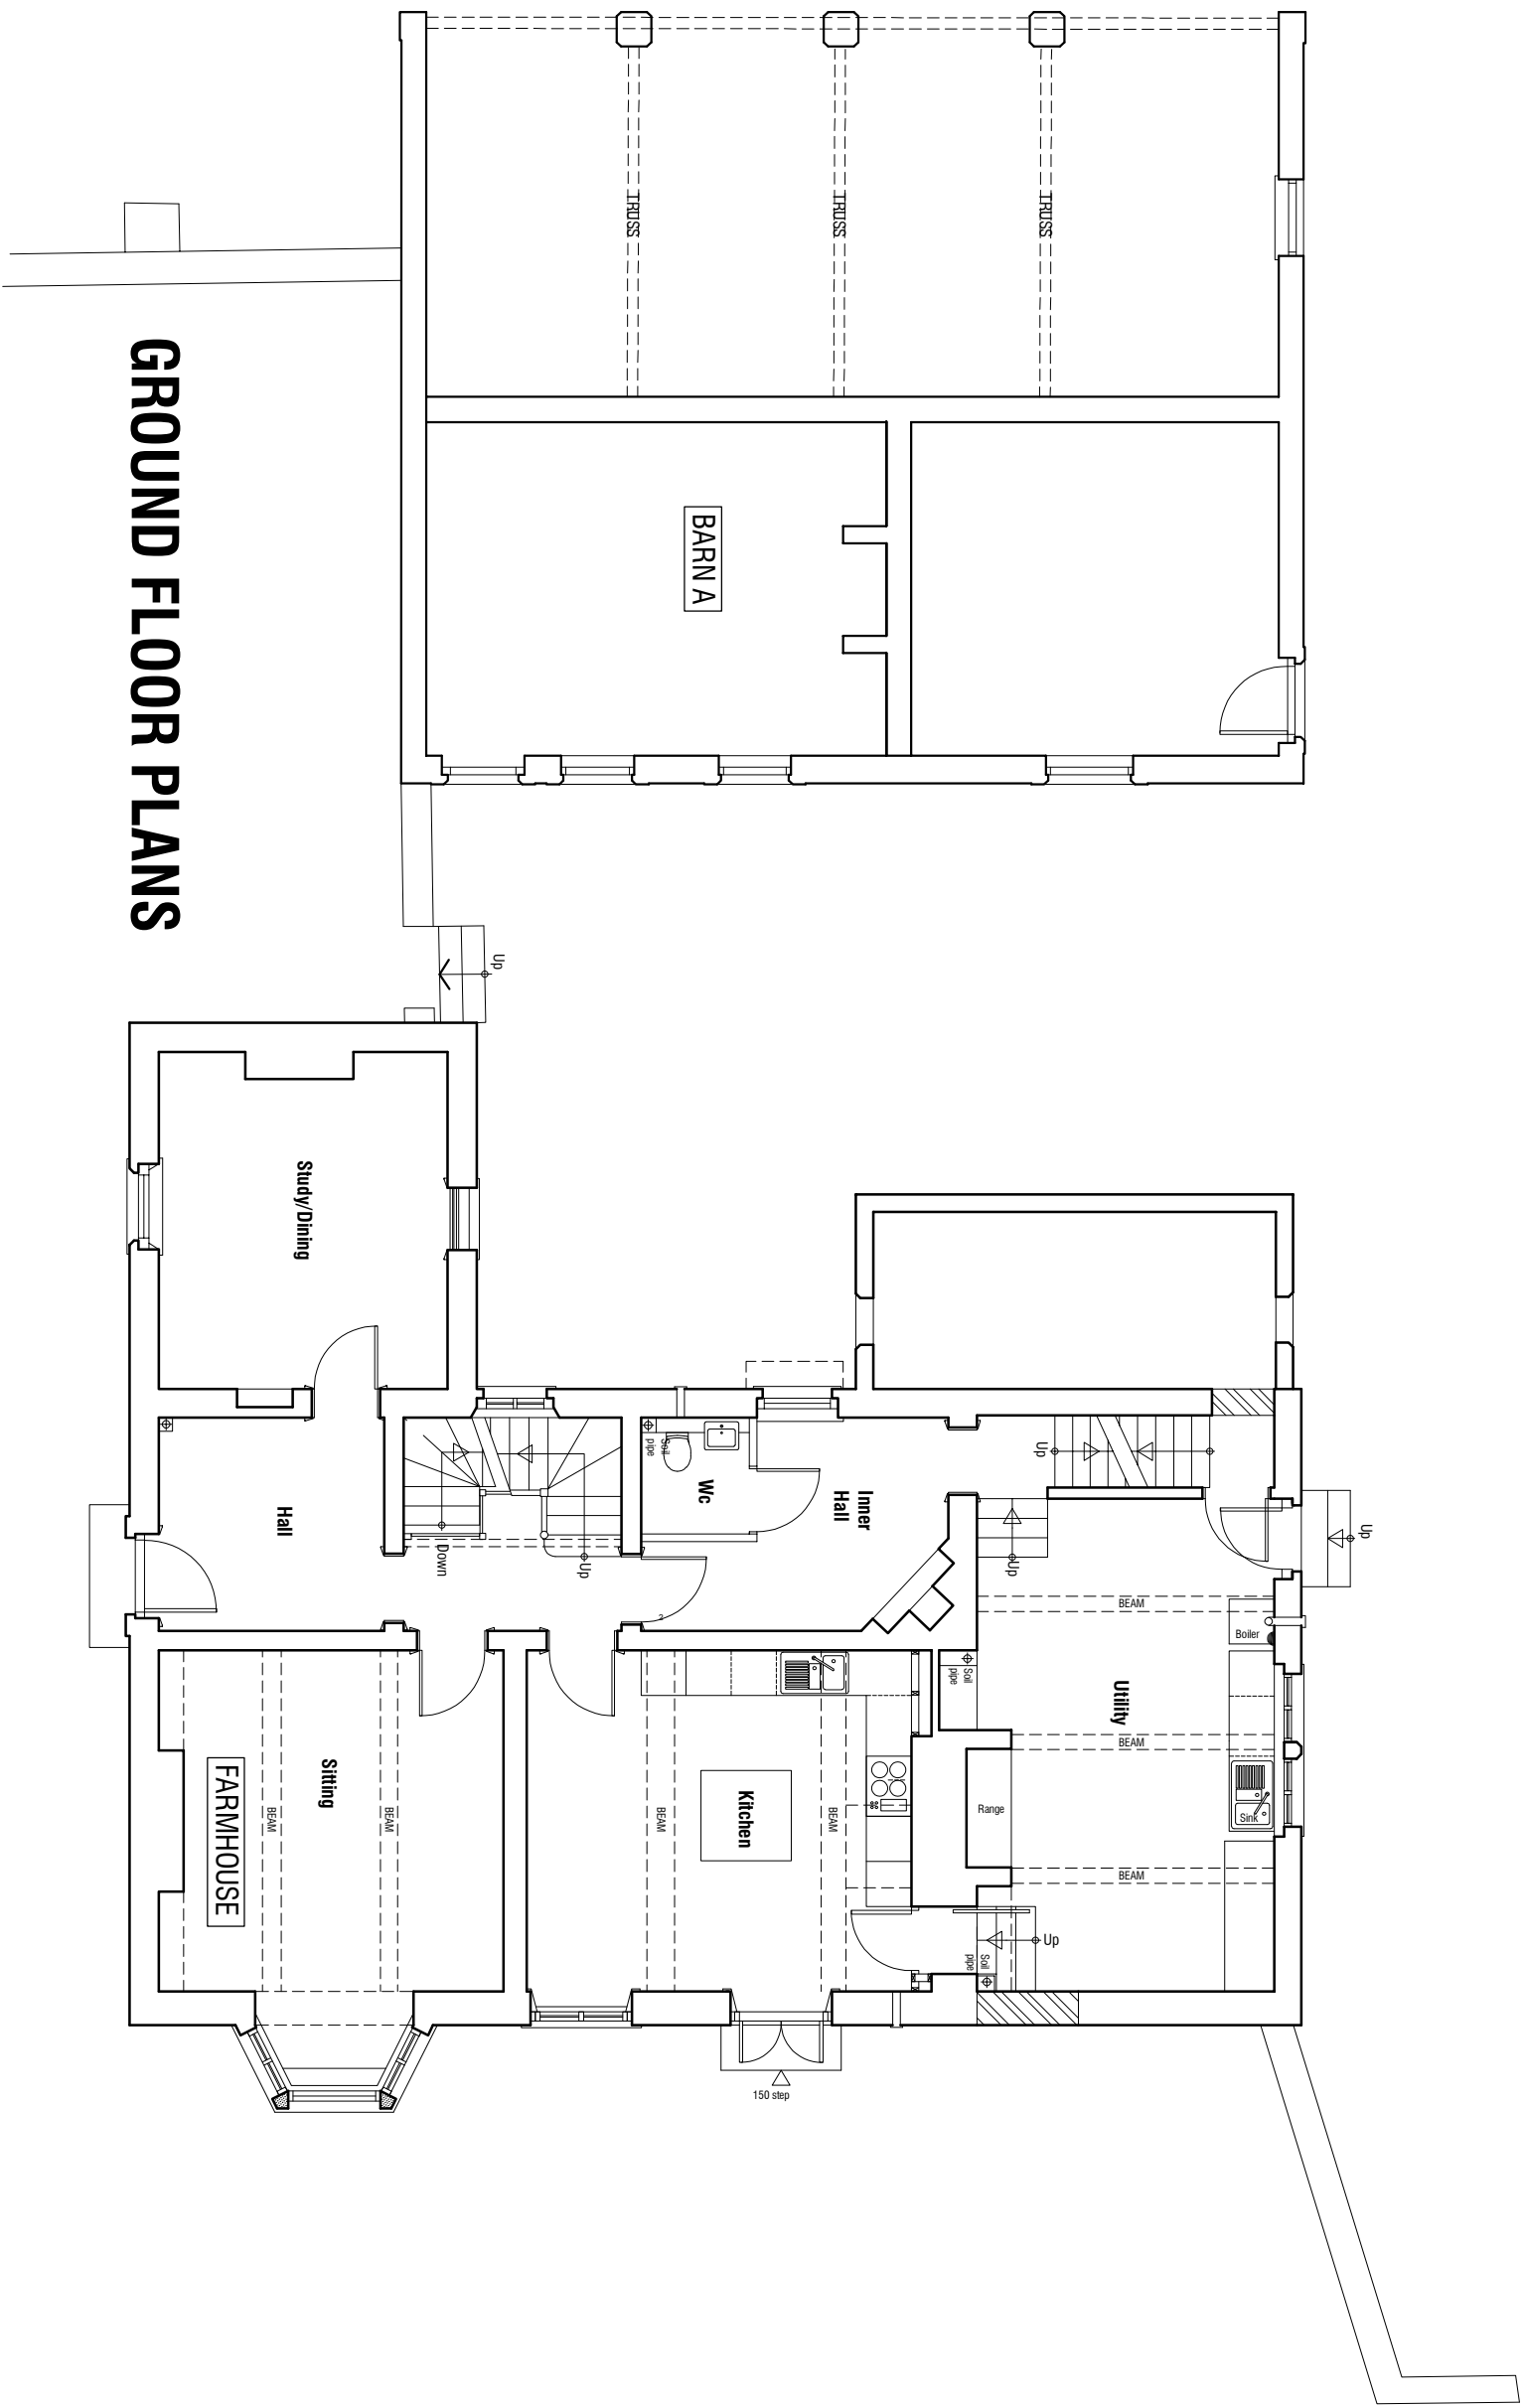
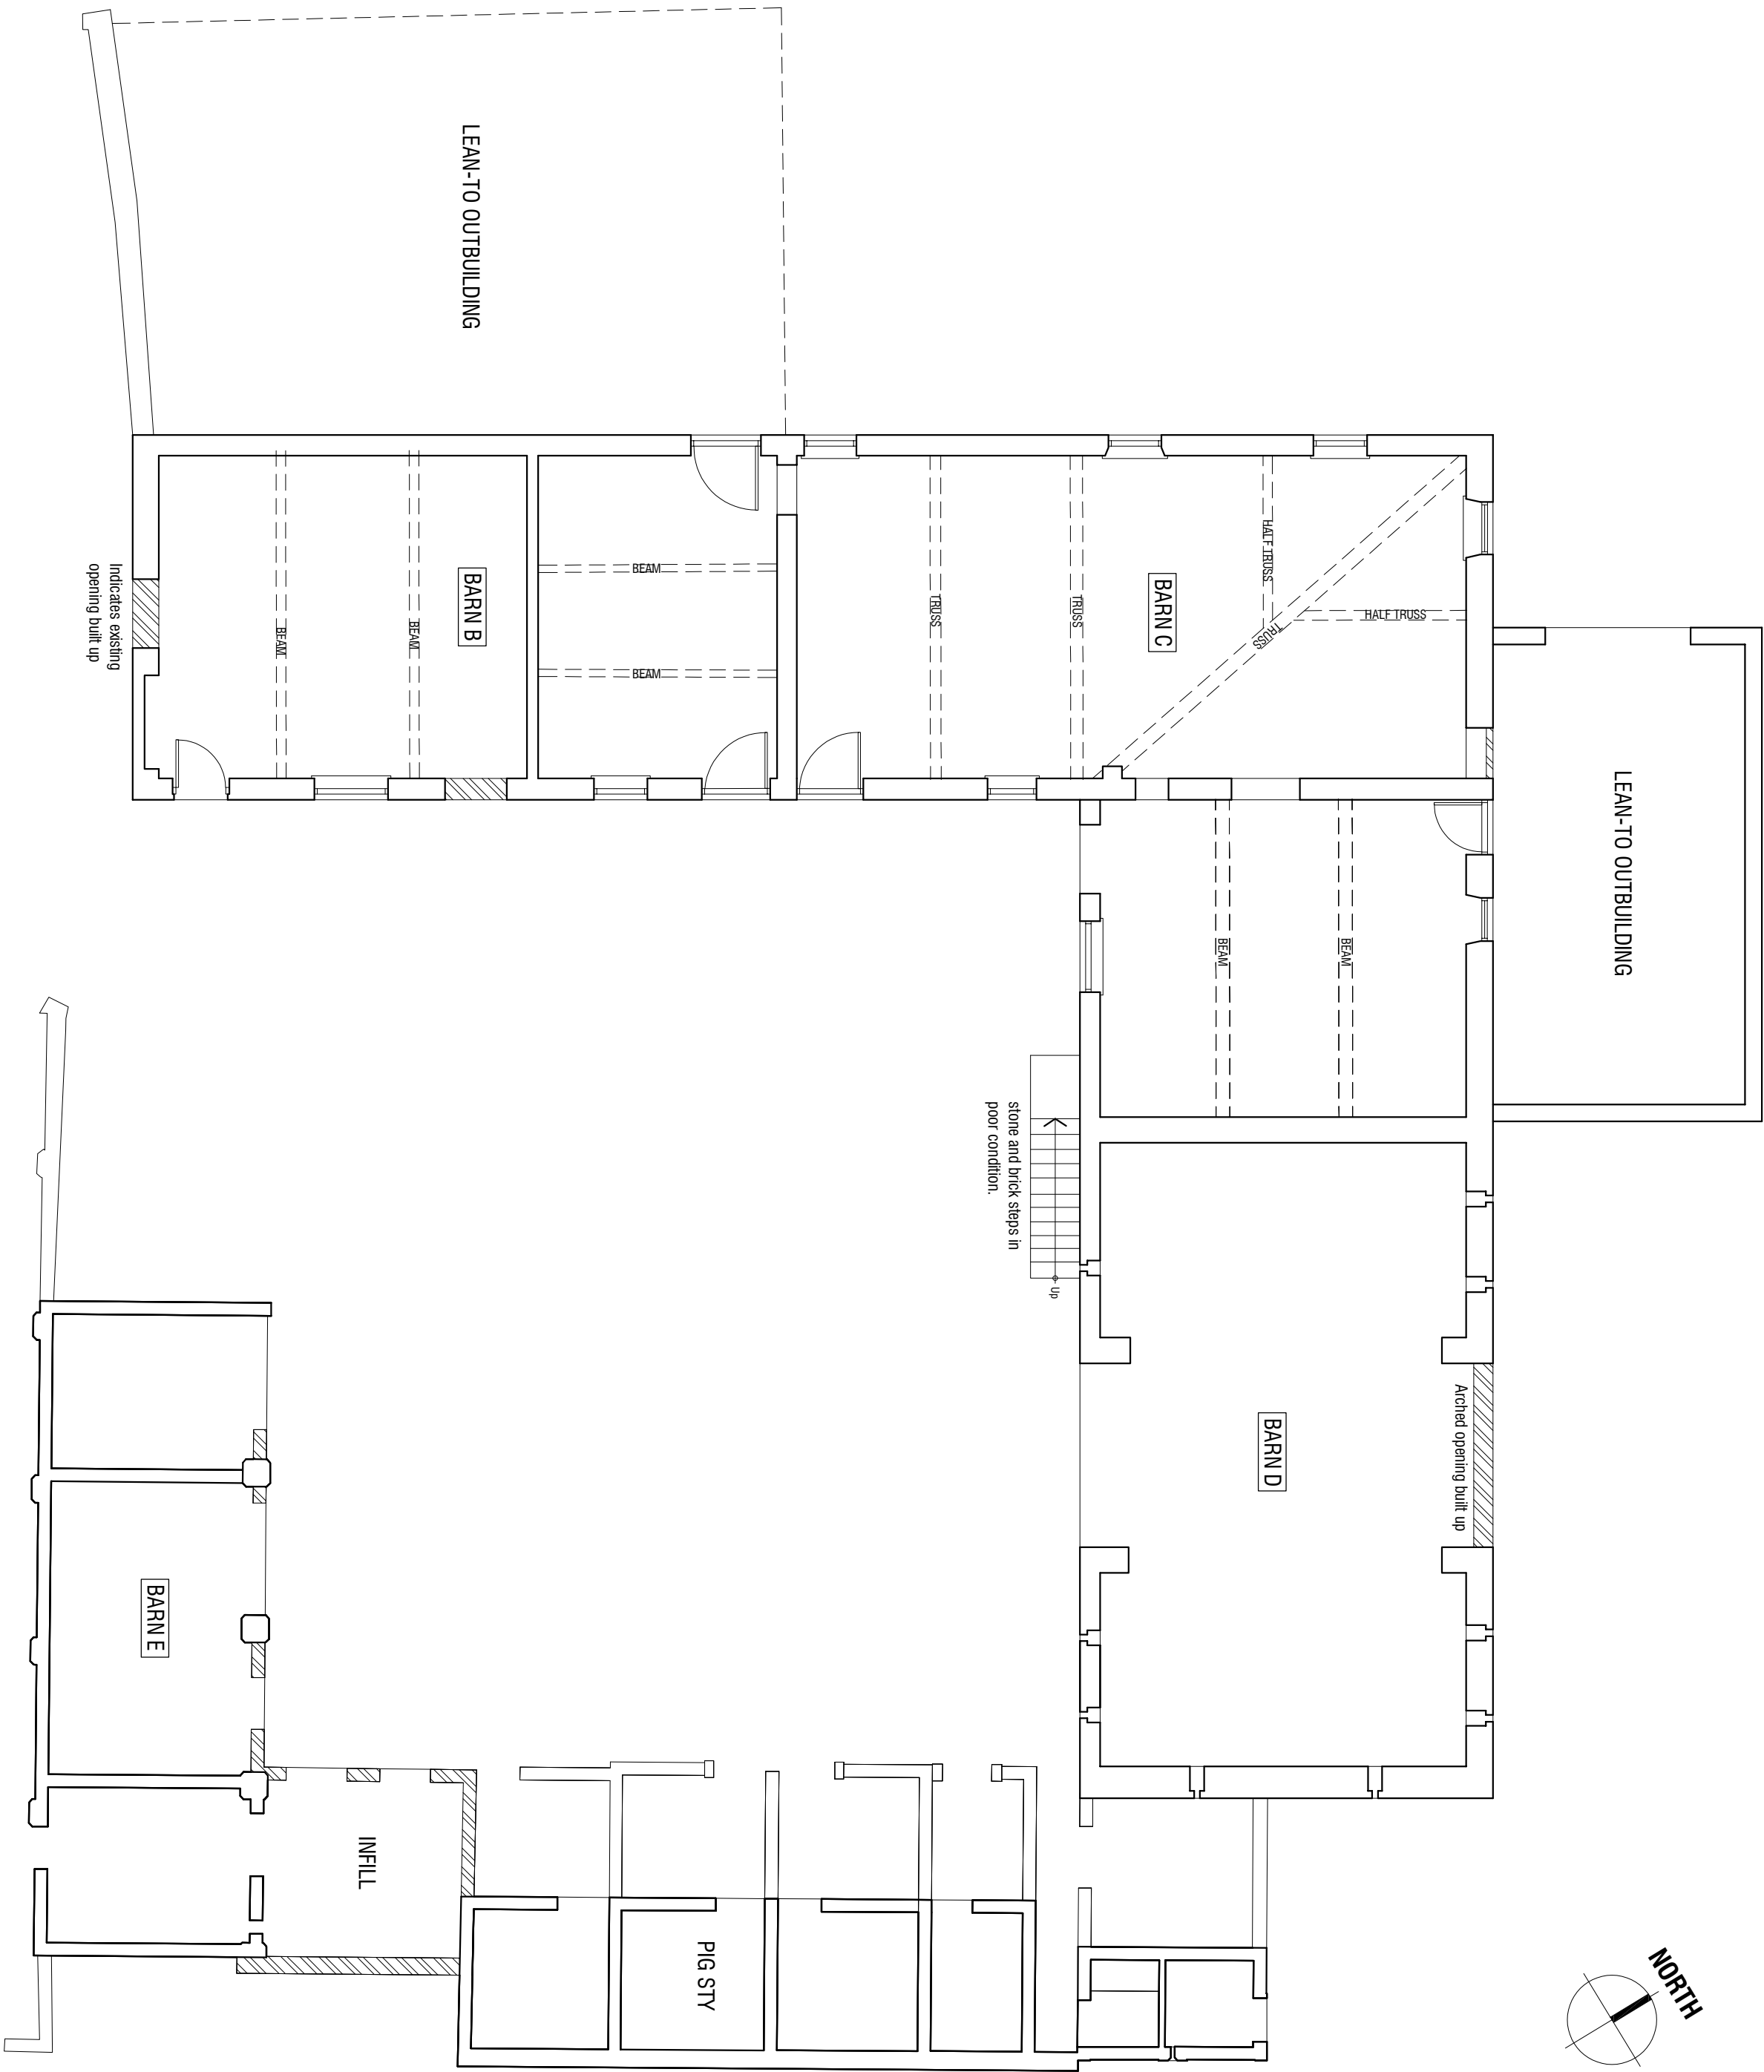
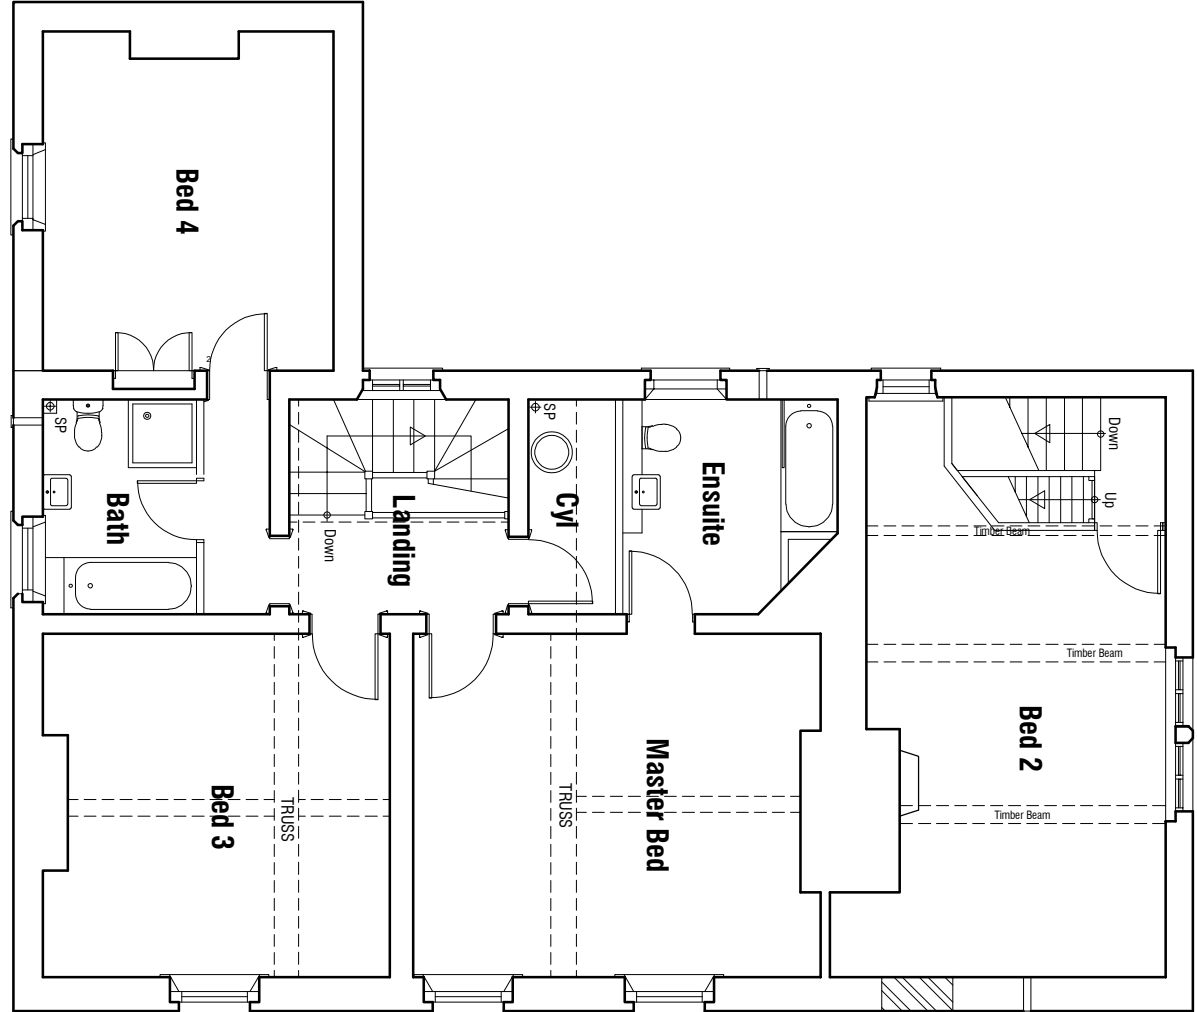


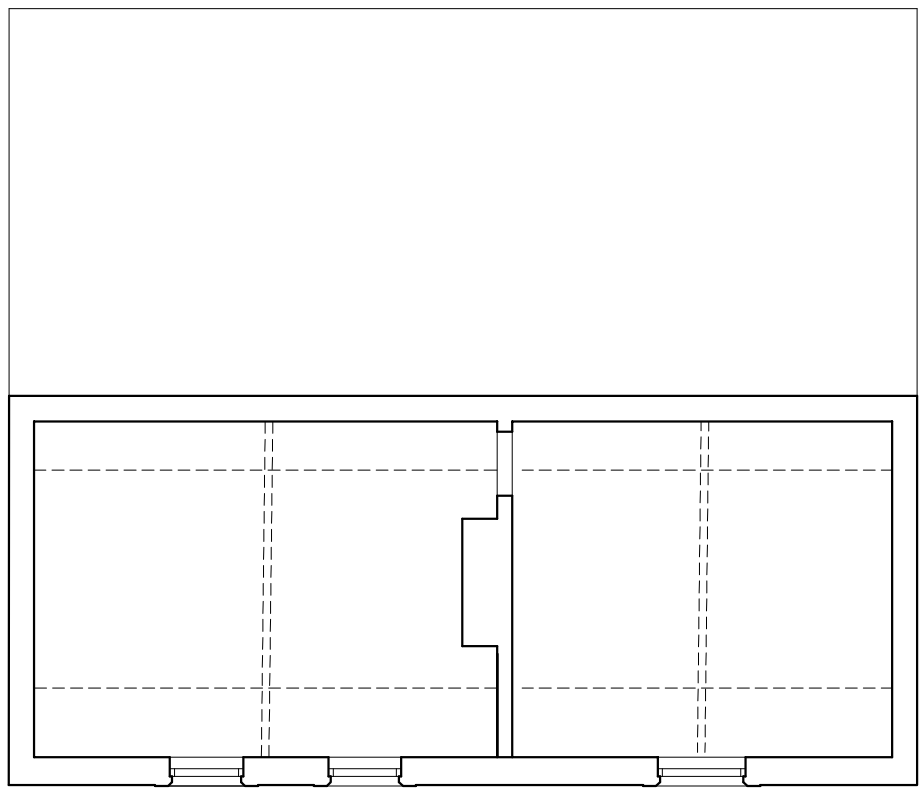

GROUND FLOOR PLANS

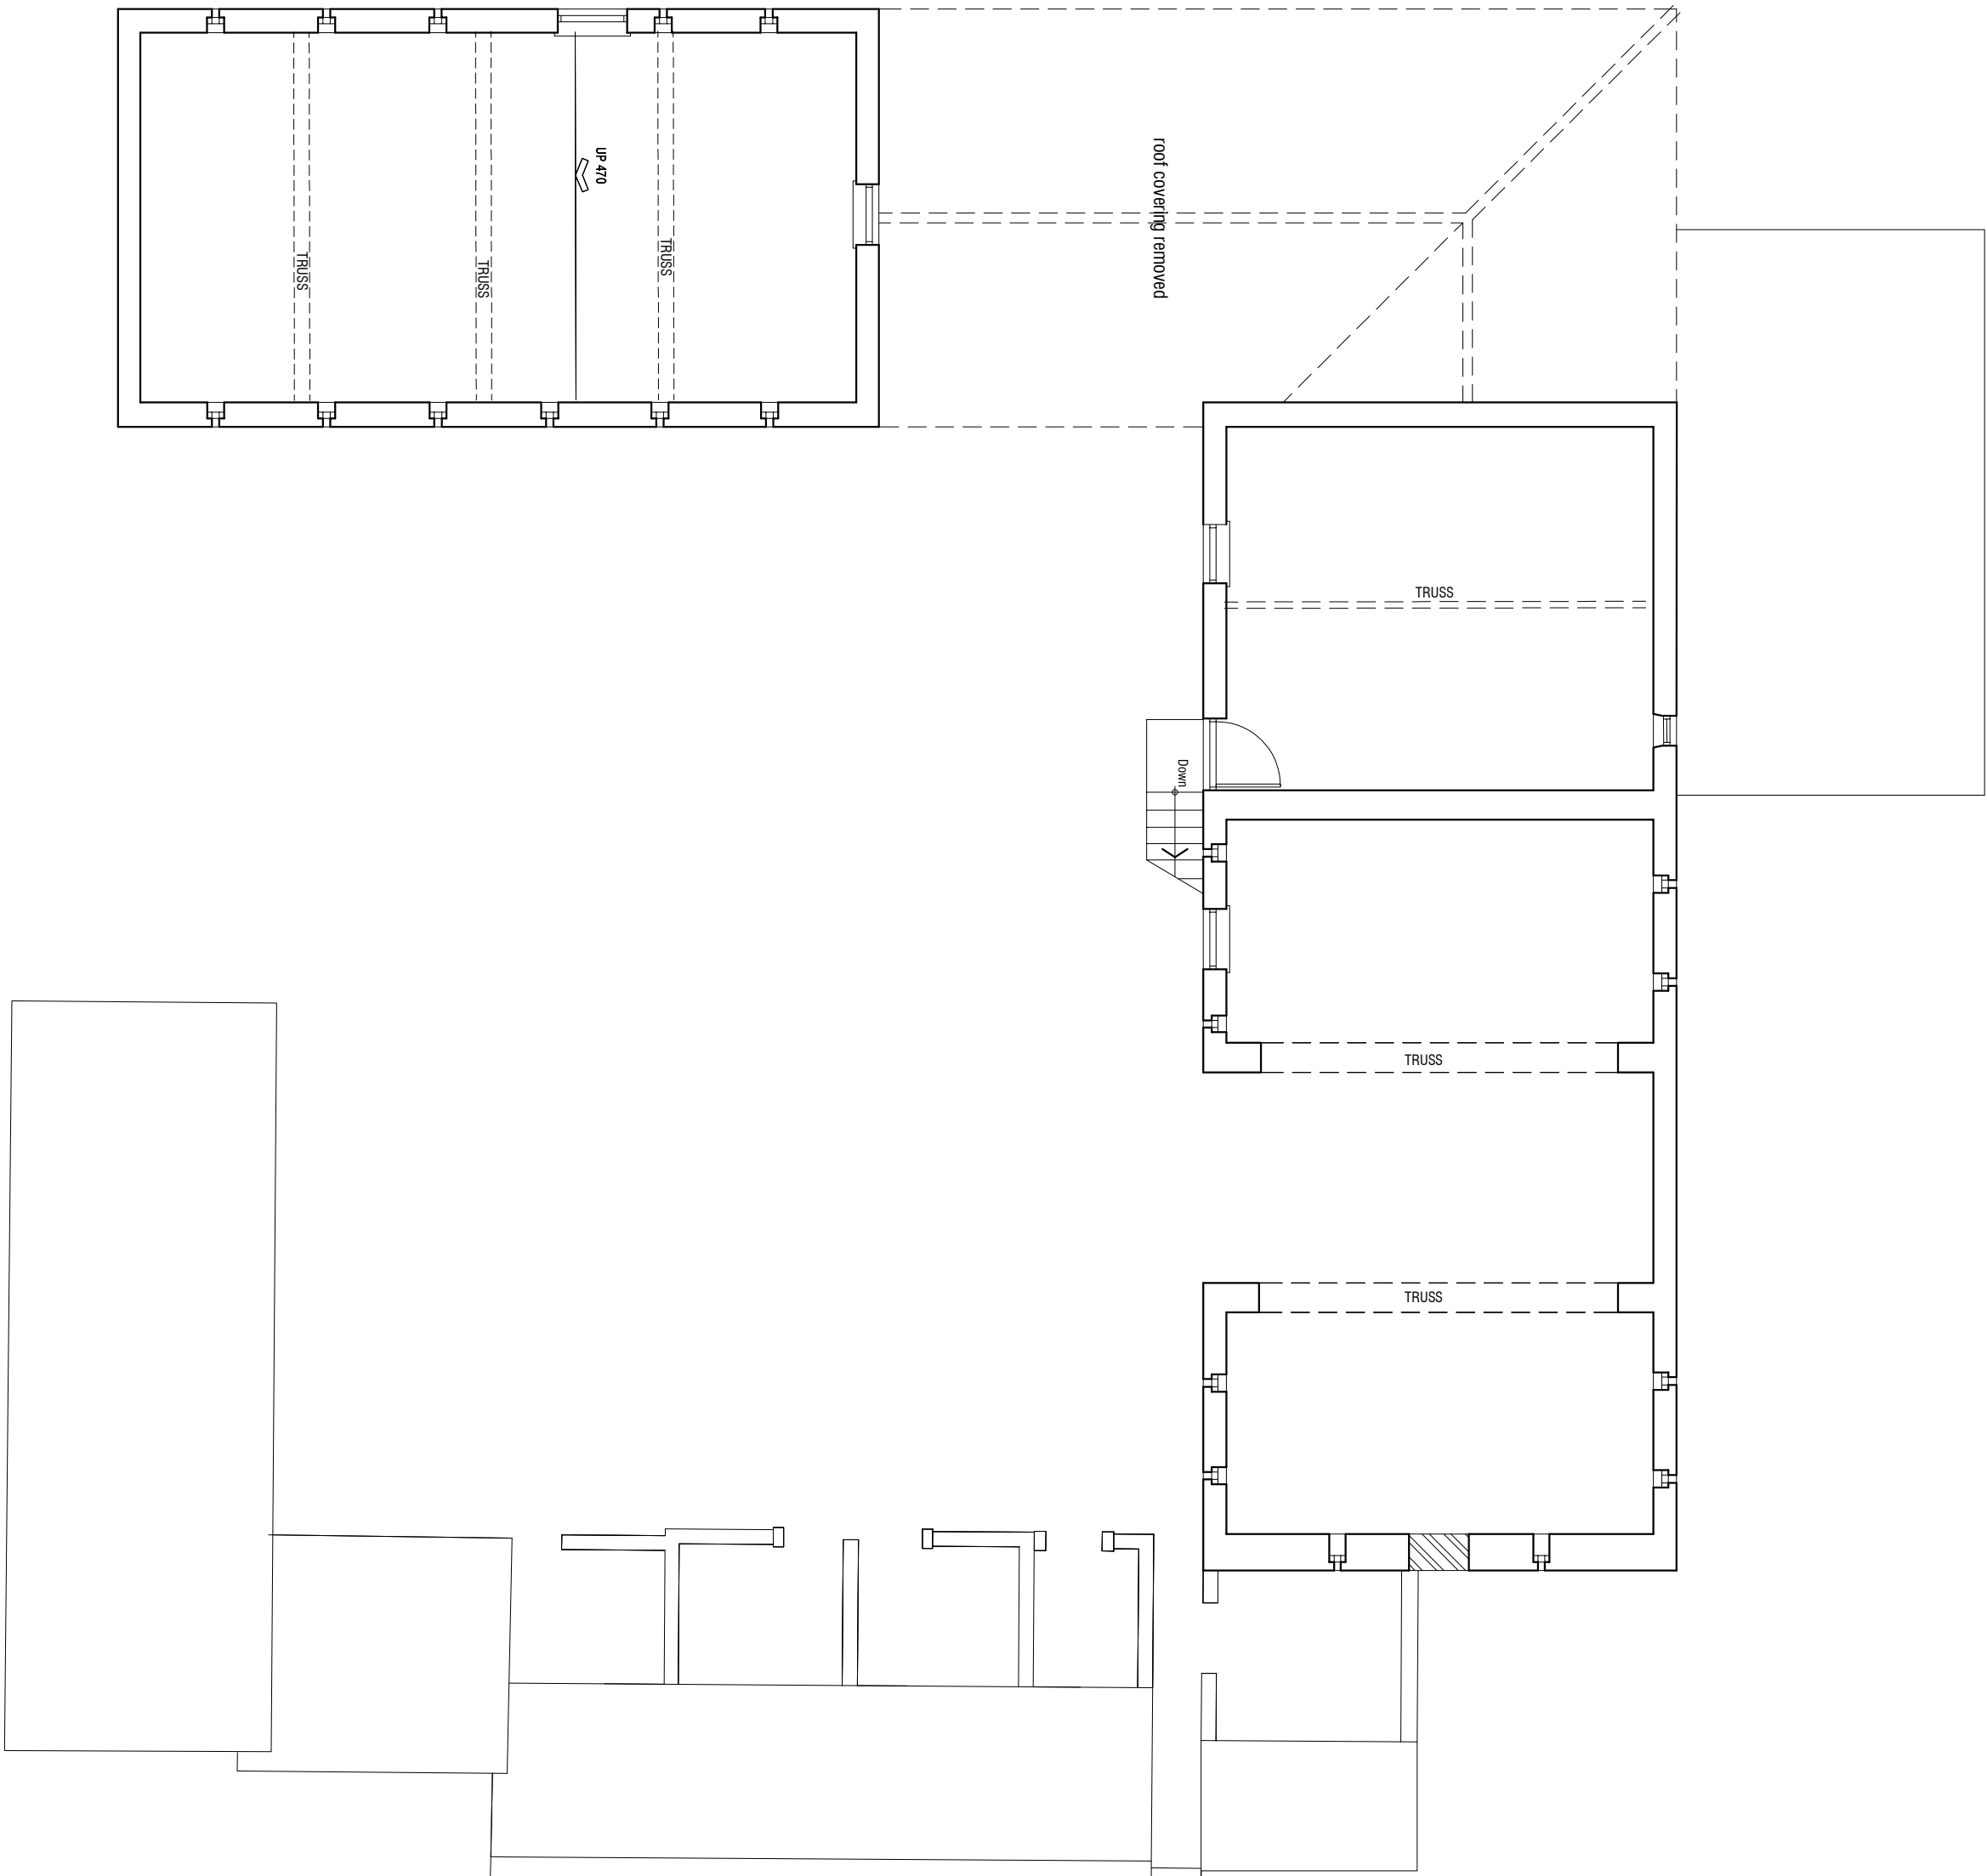

GROUND FLOOR PLANS

FALL HEAD FARMHOUSE
AND BARN
FALL HEAD LANE
SILKSTONE
BARNLEY S75 4LB

AS EXISTING
FLOOR PLANS

mboothdesign

architectural design and building consultants

Field House
Barnsley
T: 01228 296296
M: 07881 888300
E: mark@mboothdesign.co.uk

Scale: 1:100 @ A1
Date: DEC 2019
Dwg No: S02

Drawn: MJB
Ref: 19.33
Rev: -

Copyright reserved. All dimensions in construction shall reference stated.
Dimensions for setting out or existing buildings shall be taken and noted on site.

Scale

1:100

1:200

1:500

1:1000