
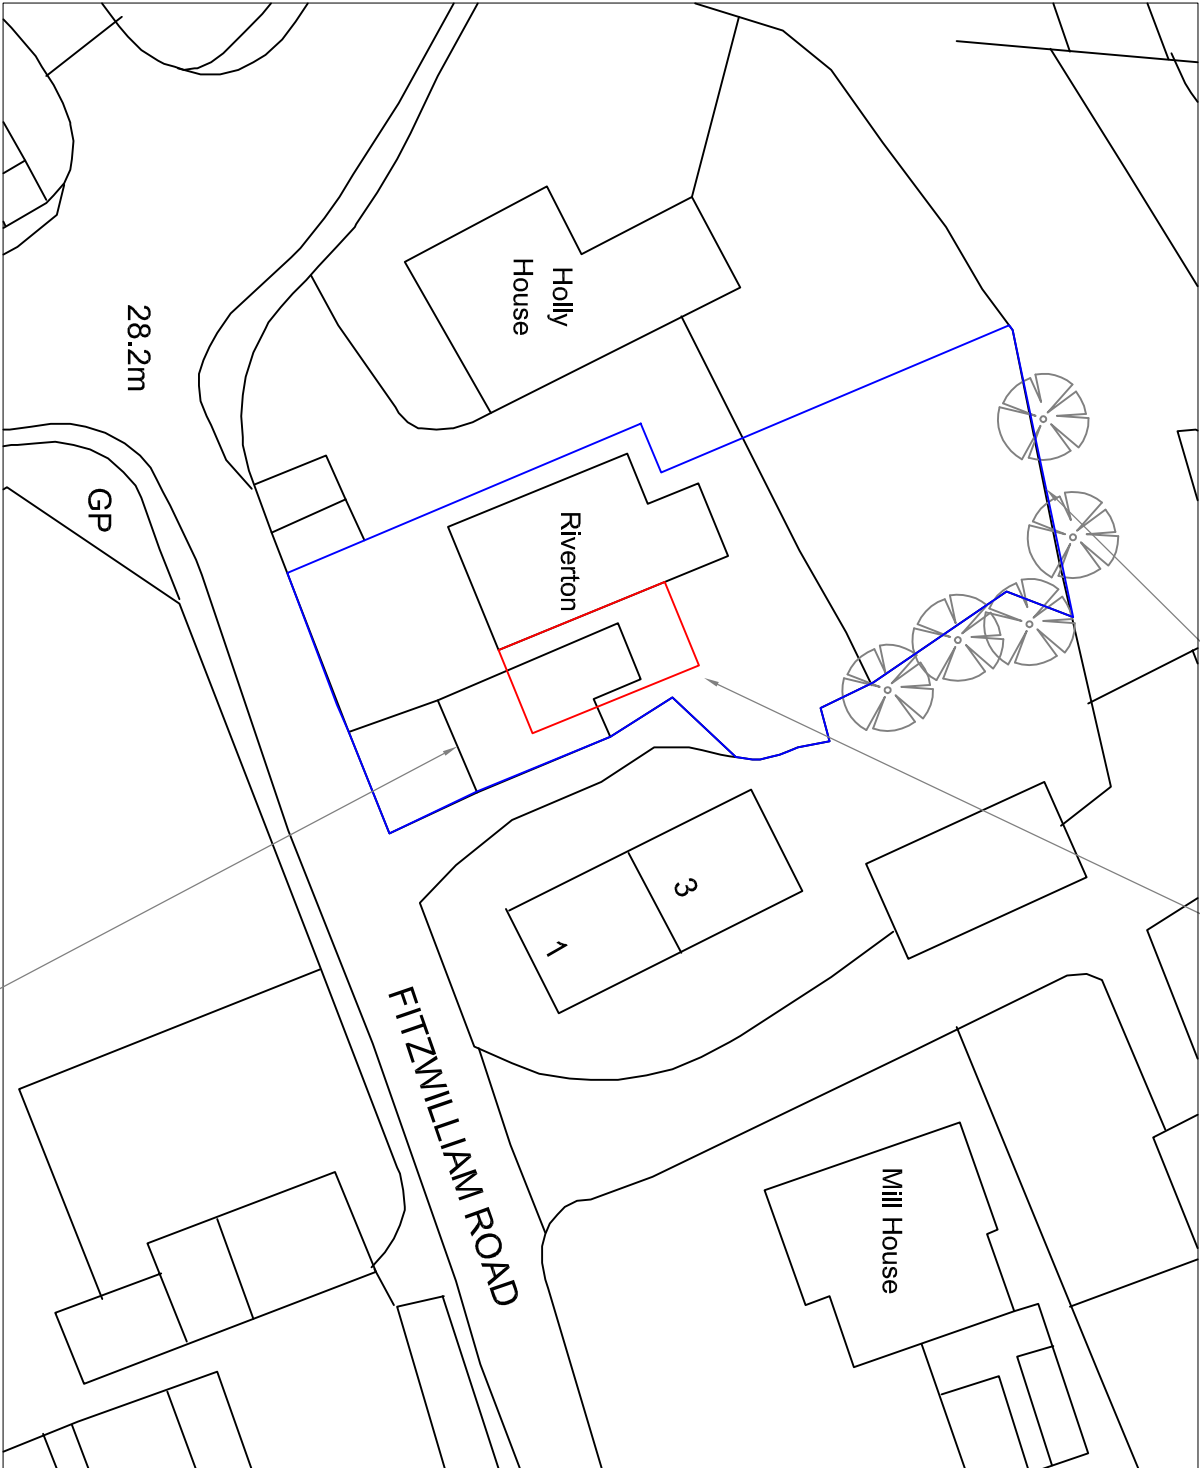


Drawing No.	Rev No.
MWC003 -001	

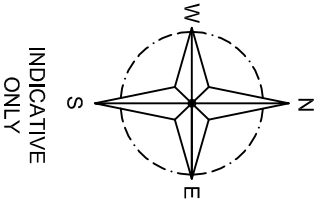

DO NOT SCALE: Contractor to check all dimensions and report any omissions or errors

NOTES

Rev	Description	By	CHK	APP	Date
-----	-------------	----	-----	-----	------

JRB DESIGNS LTD
166 Churchfield Lane
Barnsley
S75 5FA
Tel: 01226 383542
Fax: 01226 380078
Mob: 07970 541192
Email: jrb@jrbdesigns.co.uk
This drawing is copyright. © Jrbdesigns Ltd.

Client
MR W CHIPCHASE

Drawing Title
SITE PLANS

Address
RIVERTON
FITZWILLIAM ROAD
DARFIELD
BARNSLEY S73 9HY

Project Title:
PROPOSED TWOSTOREY
SIDE EXTENSION

Purpose of Issue:
PLANNING

Drawing Status
FIRST ISSUE

Scale at A3	Drawn By	Date
AS SHOWN	JRB	13/02/2011
Checked By	Approved By	Date
W/C	W/C	13/02/2011
Project No.	Drawing No.	Revision
MWC003	001	

APPROVAL ☒ INFORMATION ☐ TENDER ☐ CONTRACT ☐ CONSTRUCTION ☐