
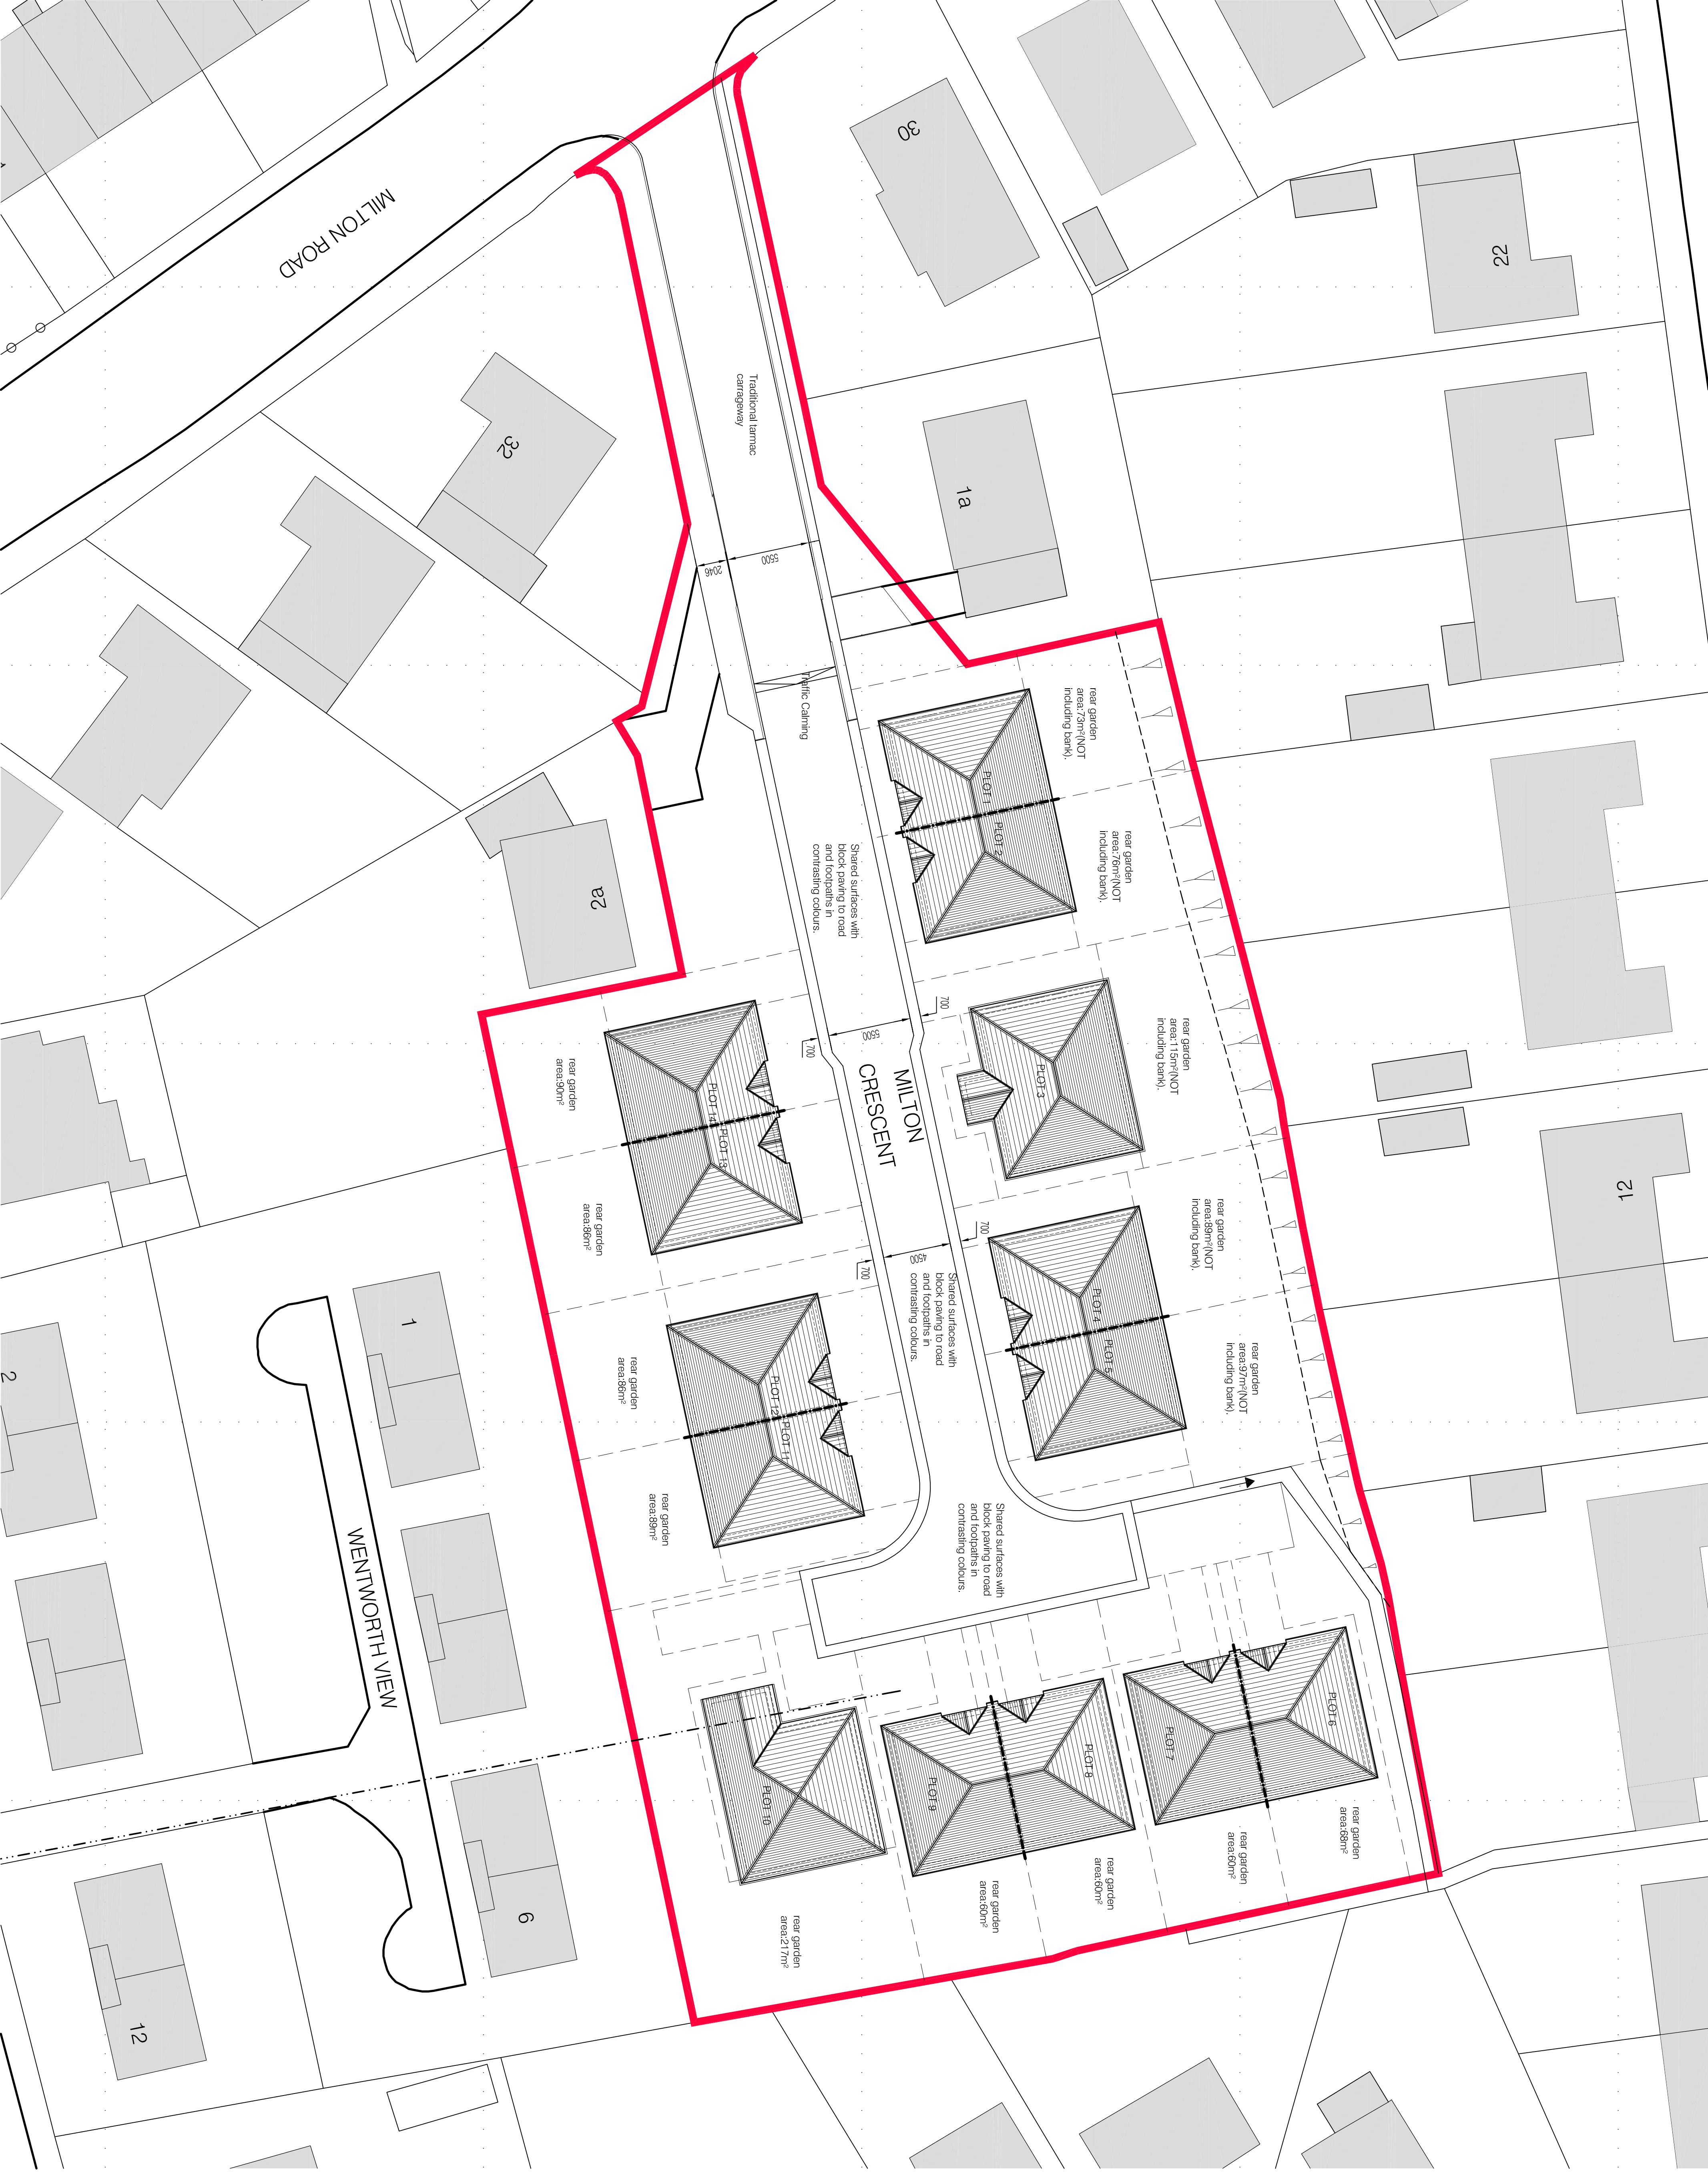


This drawing is copyright and shall not be reproduced nor used for any other purposes without the written permission of the Architect. The drawing must be used in accordance with the Building Regulations and the Building Act 1984. It is the contractor's responsibility to ensure full compliance with the Building Regulations. It is the contractor's responsibility to check and verify all dimensions on site. Any discrepancies to be reported immediately. IF NOT LABELED ASK. No liability is accepted for any loss or damage of any kind, including loss of profits or materials, known to be necessary to health & safety must not be used or specified on this project.

XREFS IN THIS DRAWING

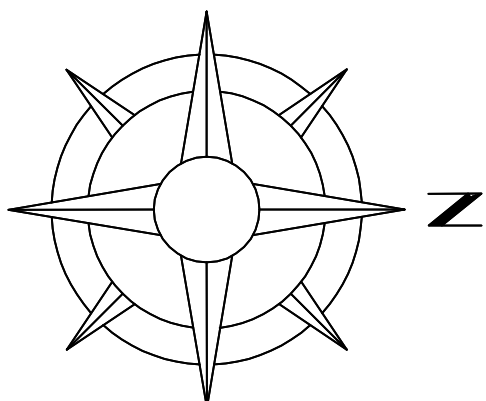

No.	Date	Description	Checked By
1			

CLIENT	OAKWELL HOMES
--------	---------------

PROJECT	DEVELOPMENT OF LAND AT MILTON CRESCENT - BARNSLEY
---------	---

TITLE	PROPOSED SITE PLAN
-------	--------------------

DRAWING STATUS		PLANNING APPROVAL			
DRAWN	NJT			CHECKED	NJT
SCALE	1:200 @ A1; N.T.S. @ A3				
DATE	OCTOBER 2009				

NJT

DESIGN LIMITED

barrow 4

humble farm

wentworth

christfield

S42 6NB

1: 07891 014599 | enquiries@njtdesign.co.uk | www.njtdesign.co.uk

JOB NO.	DRAWING NUMBER	REV
08-012	A(90)-03	-