




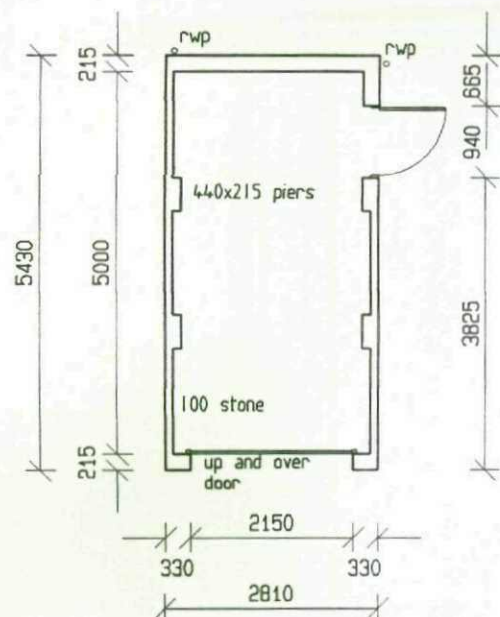


PROPOSED GARAGE PLAN
SCALE 1:100

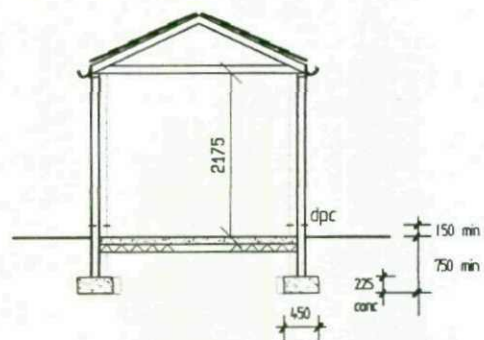


PROPOSED GARAGE SECTION
SCALE 1:100

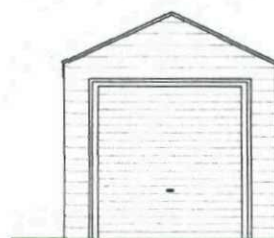


PROPOSED FRONT
SCALE 1:100

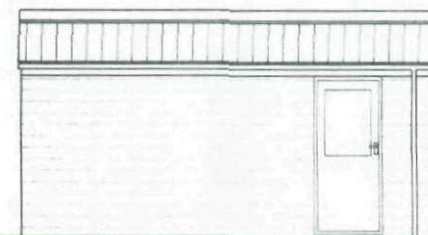

PROPOSED SIDE
SCALE 1:100

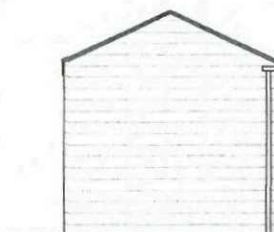

PROPOSED REAR
SCALE 1:100

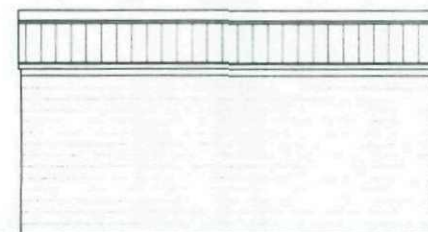


PROPOSED SIDE
SCALE 1:100


DRG. NO. JA/01. ISSUE 02.
SHEET 2 OF 2.

PROPOSED GARAGE

PROPOSED 1 STOREY EXTENSION AND DETACHED GARAGE
AT 106 SUMMER LANE, BARNSELEY FOR MS HELEN JACKSON

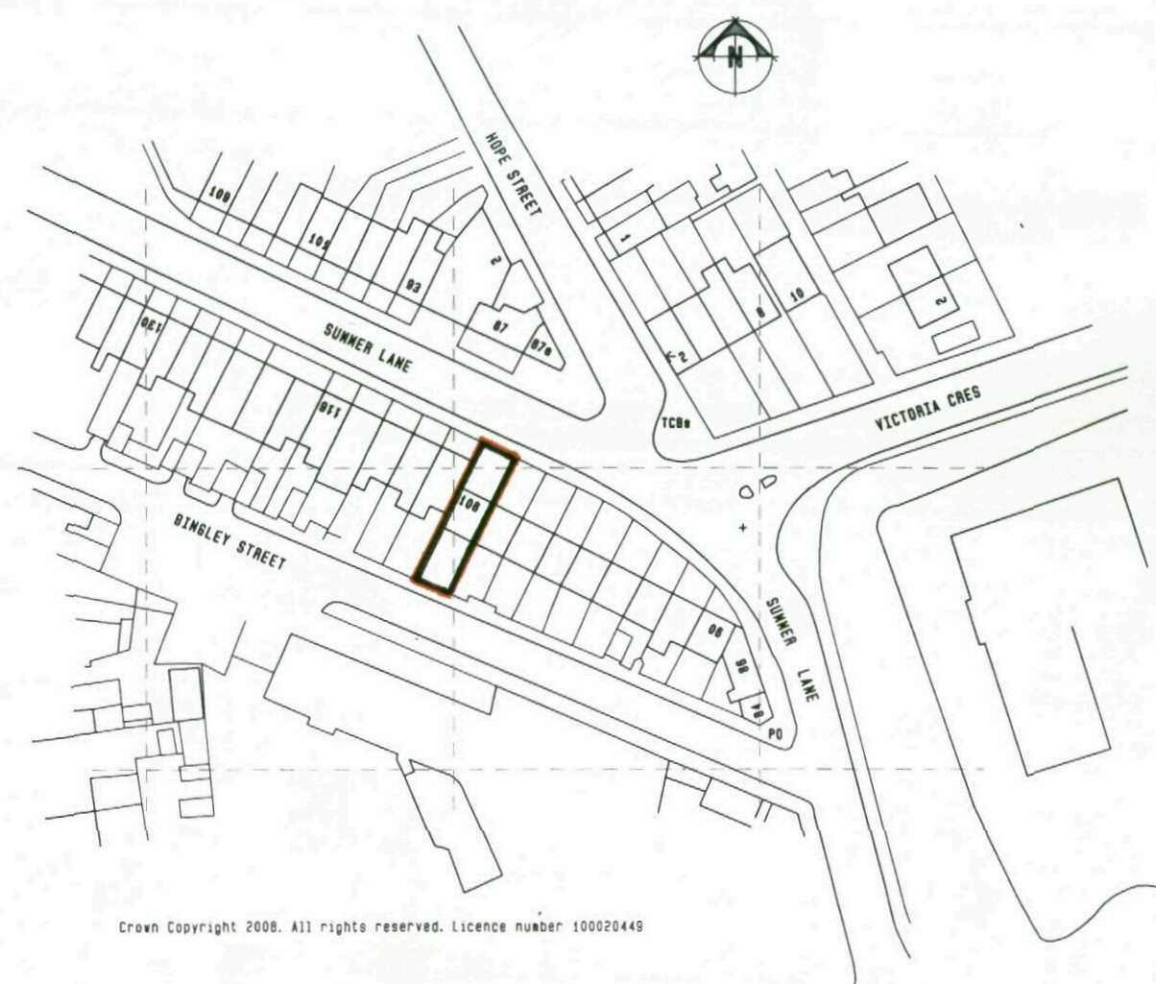

LOCATION PLAN (1 : 1250)

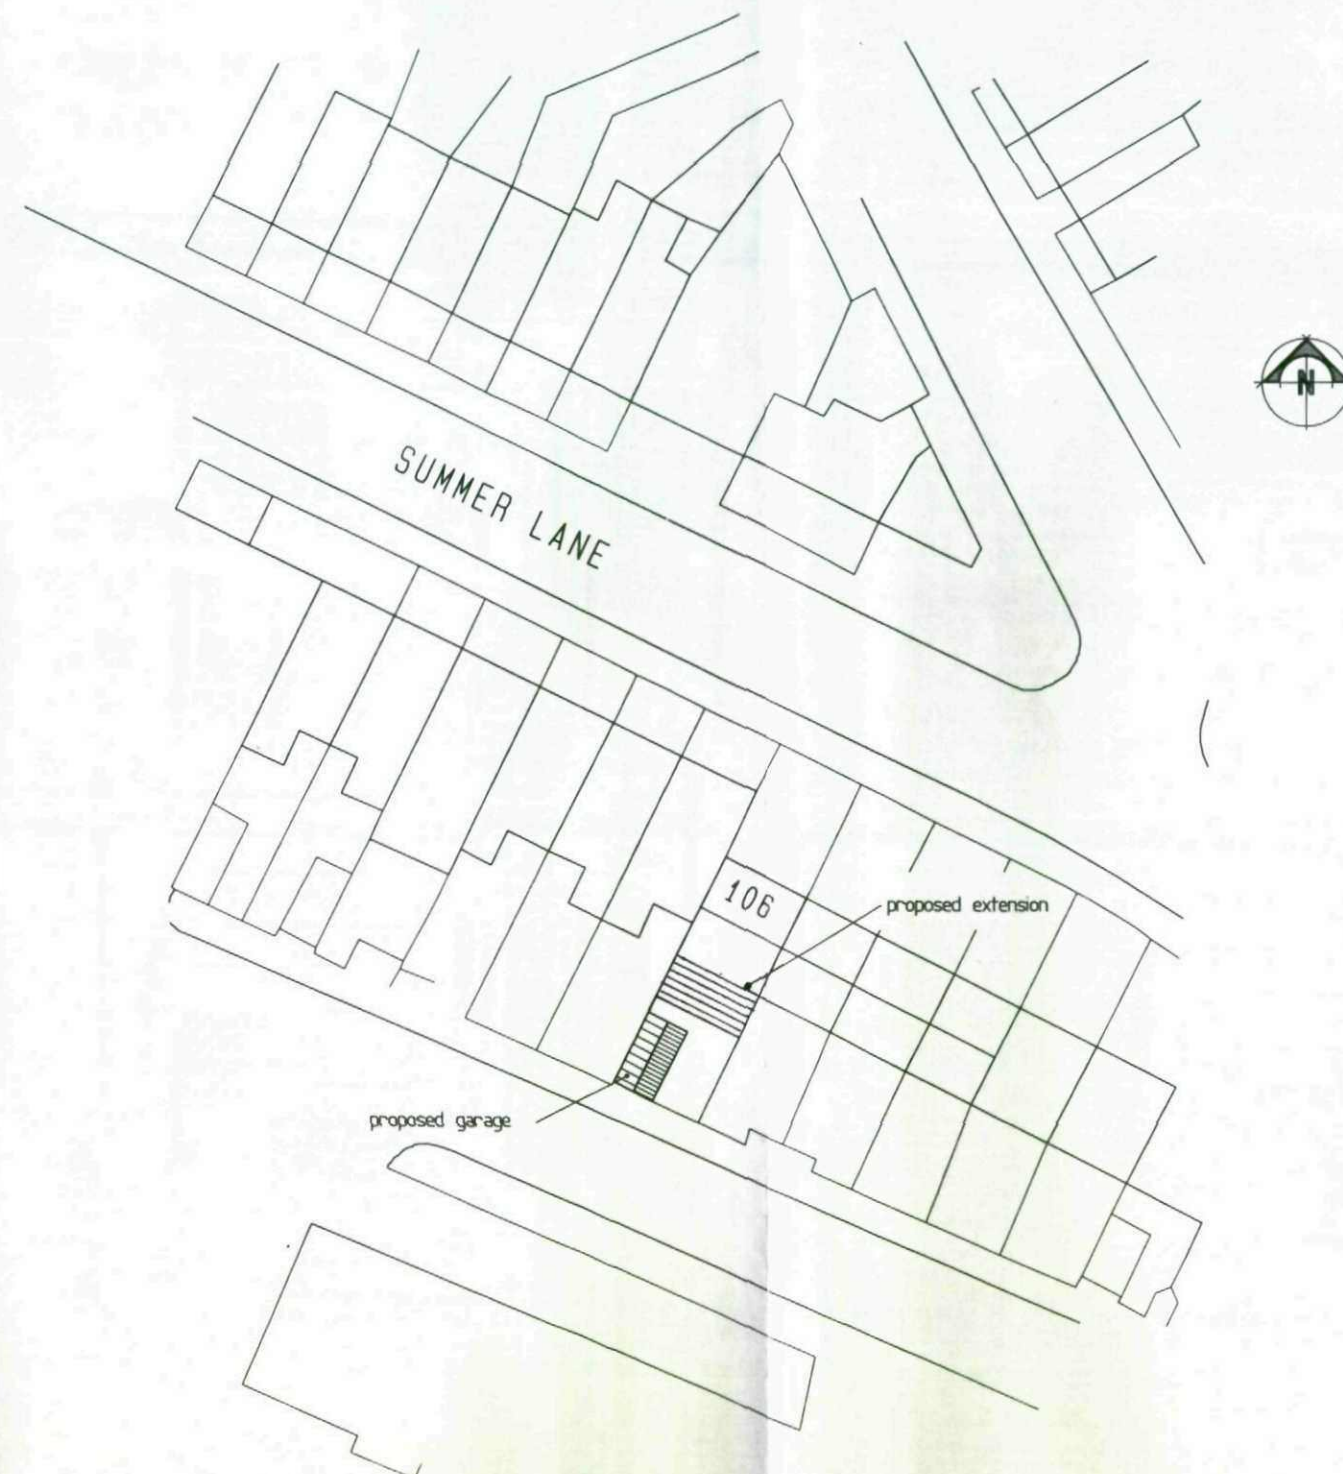

SITE PLAN (1 : 500)