



Drawing No.	Rev No.
MMF001 -002	


Scale 1:100

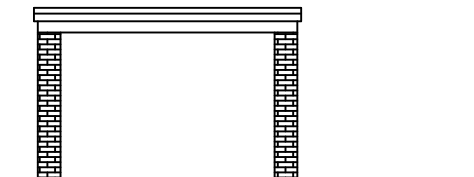


EXISTING FRONT ELEVATION
SCALE 1:100 AT A3

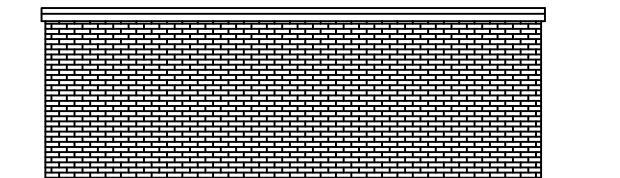

EXISTING END ELEVATION
SCALE 1:100 AT A3

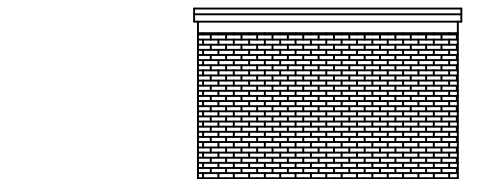

EXISTING REAR ELEVATION
SCALE 1:100 AT A3

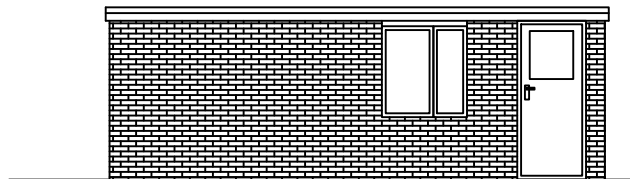

EXISTING END ELEVATION
SCALE 1:100 AT A3

DO NOT SCALE: Contractor to check all dimensions and report any omissions or errors

NOTES

Rev	Description	By	Chk	App	Date
-----	-------------	----	-----	-----	------

JRB DESIGNS Ltd
1 Saville Road
Cudworth
Barnsley
S72 8LT
Tel: 01226 383542
Fax: 01226 380078
Mob: 07970 541192
Email: john@jrbdesigns.co.uk

This drawing is copyright. © jrbdesigns Ltd.

Client

MR. M FRANCIS

Drawing Title

EXISTING ELEVATIONS

Address

42 POPLAR AVENUE
SHAFTON
BARNSELEY
S72 8PE

Project Title:

PROPOSED DETACHED GARAGE

Purpose of Issue:

PLANNING

Drawing Status

FIRST ISSUE

Scale at A3 AS SHOWN	Drawn By JRB	Date 08/06/2023
-------------------------	-----------------	--------------------

Checked By	Date 08/06/2023	Approved By	Date 08/06/2023
------------	--------------------	-------------	--------------------

Project No.	Drawing No.	Revision
MMF001	002	-

APPROVAL ☒ INFORMATION ☐ TENDER ☐ CONTRACT ☐ CONSTRUCTION ☐