


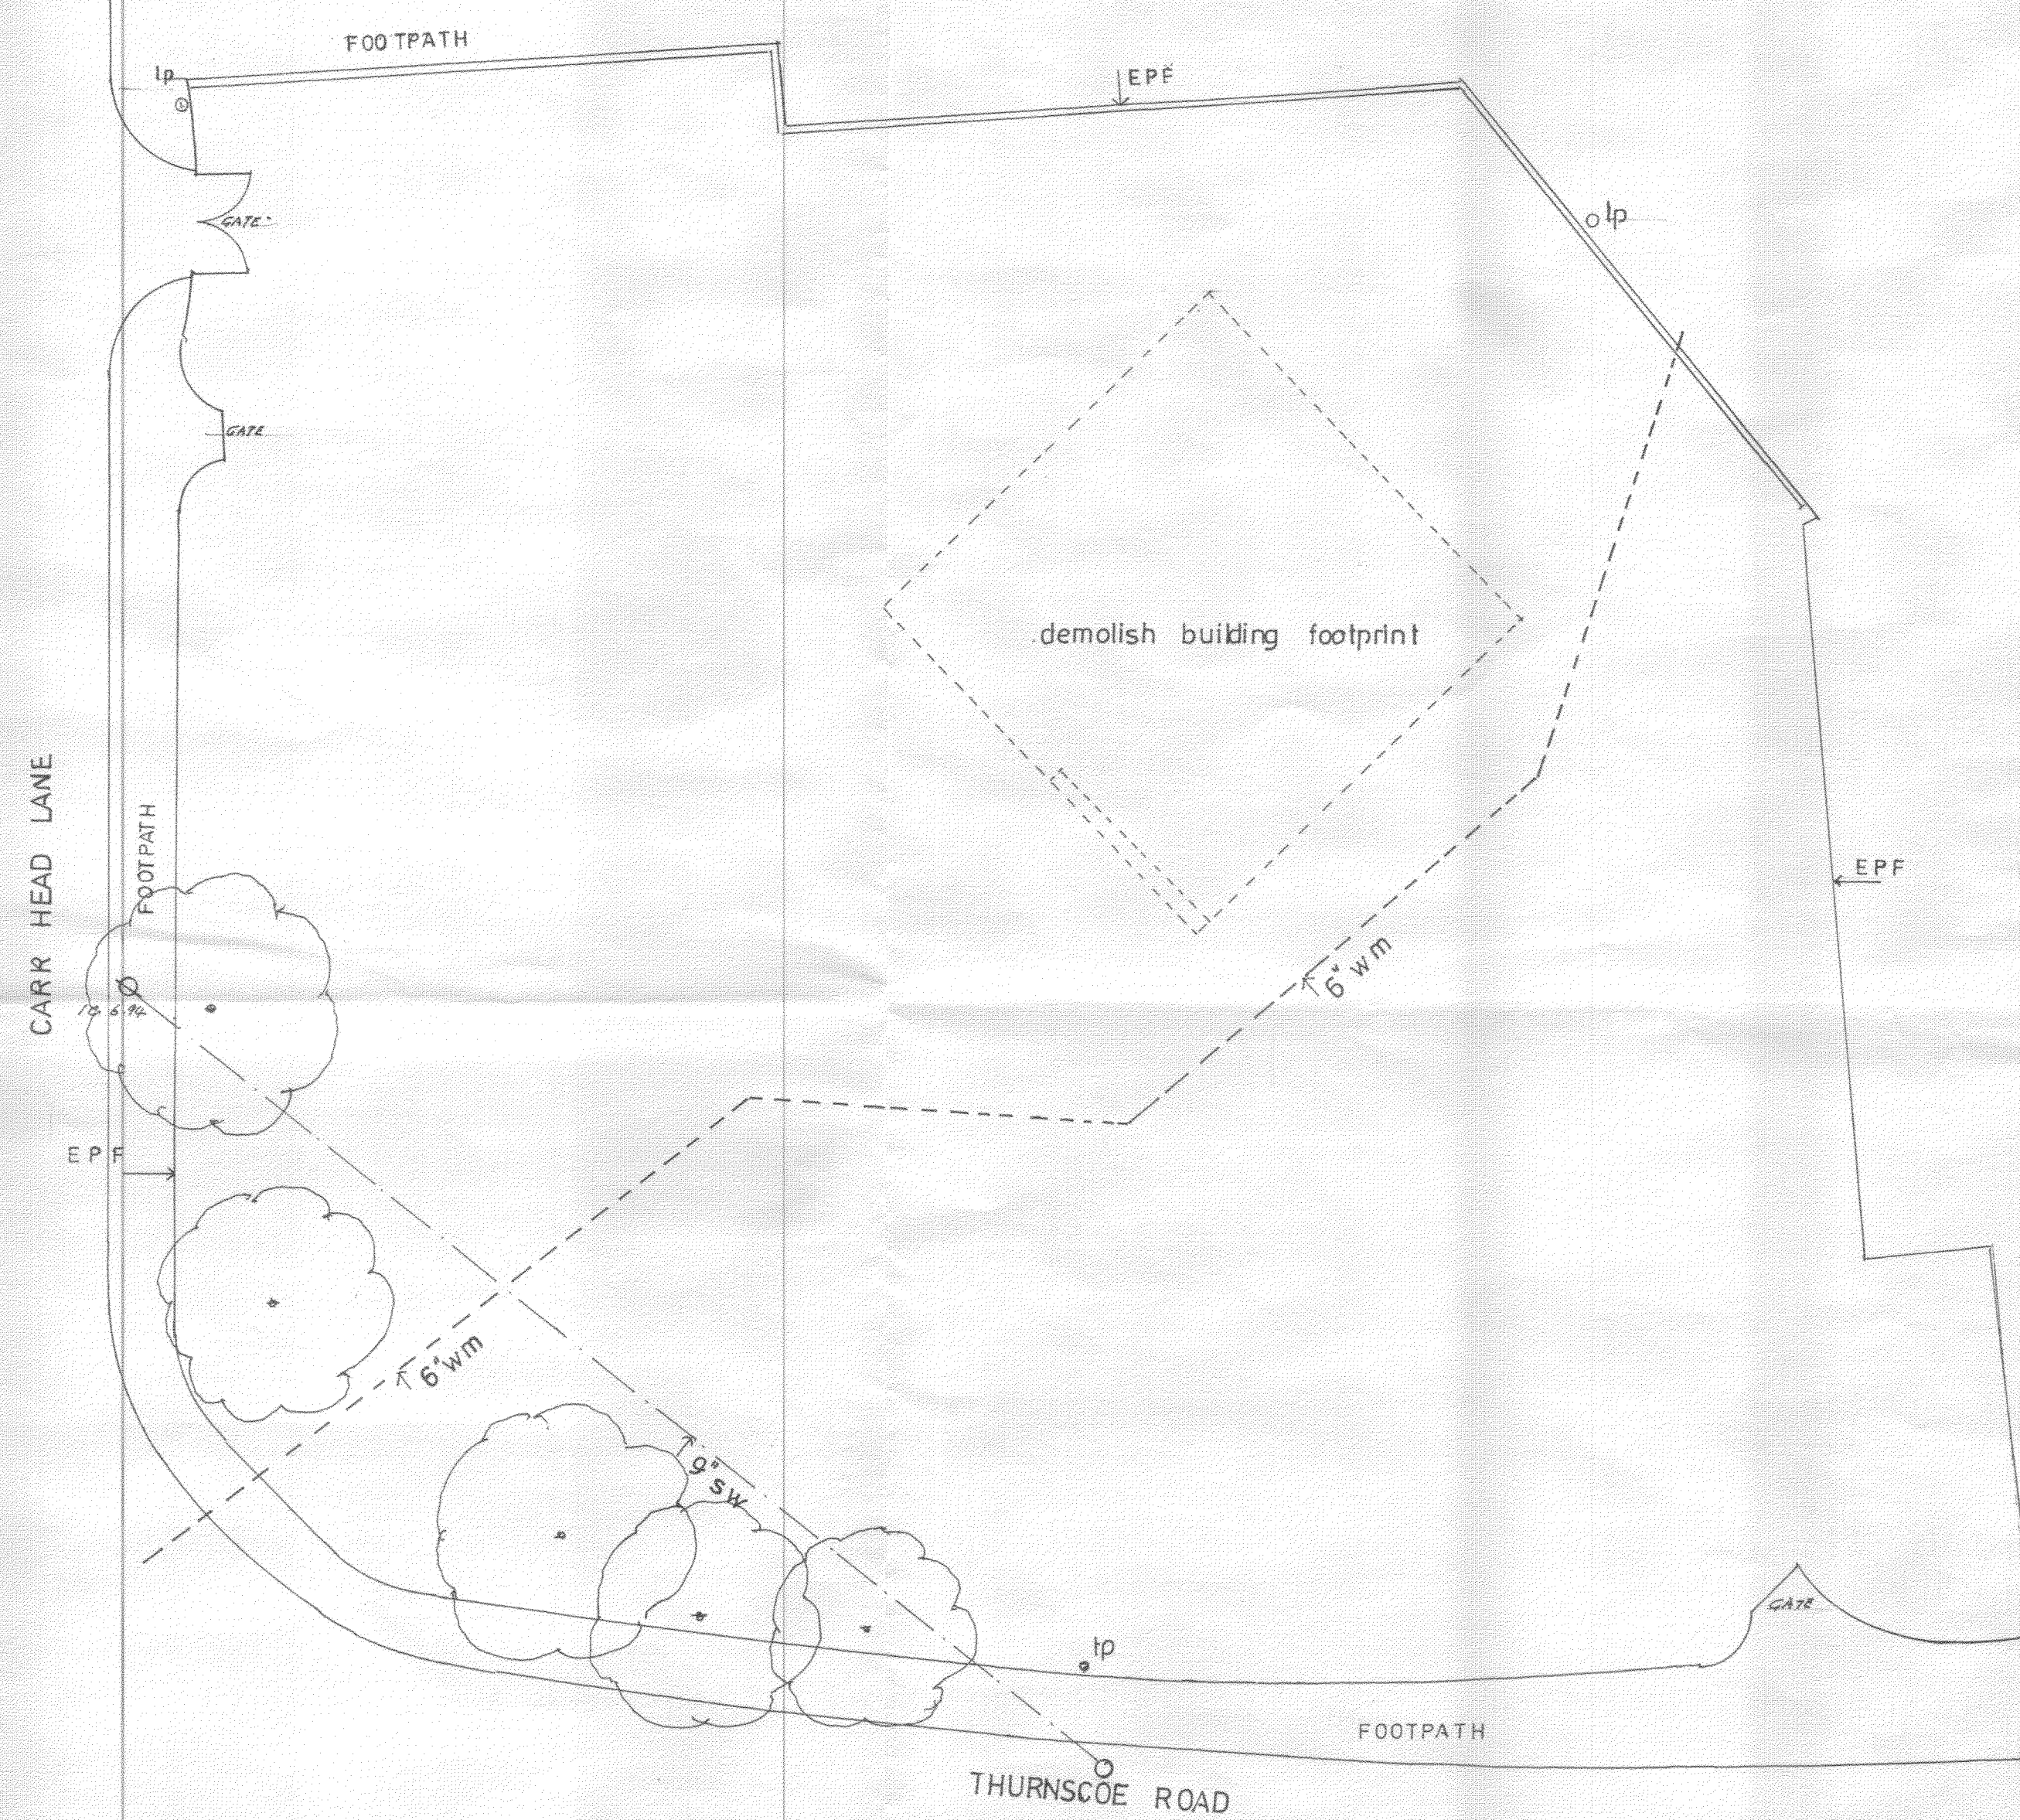

SITE PLAN AS EXISTING

KEY TO ABBREVIATIONS

c	conservatory
cb	close board
d	drive
EPF	existing paladin fence
g	garage
lp	lamp post
tp	telegraph pole
swd	surface water drain
wm	water main


GENERAL NOTES

REFERENCE TO DRAWINGS

740/1	SITE PLAN AS EXISTING & SITE LAYOUT PLAN	a)	PLOT 2 WITH CONSERVATORY
740/2	HOUSE PLANS FOR	b)	PLOT 3 HANDED WITHOUT CONSERVATORY
740/3	HOUSE PLANS FOR		PLOTS 1 & 4
740/4	GARAGE DETAILS		PLOT 2 INCLUDING GYM OVER & SOLAR HEATING PANELS
740/5	GARAGE DETAILS		PLOTS 1, 3 & 4 DOUBLE DETACHED

APPROX. PLOT AREAS

NO.	SM	SY
1	668	719
2	902	971
3	657	707
4	733	789

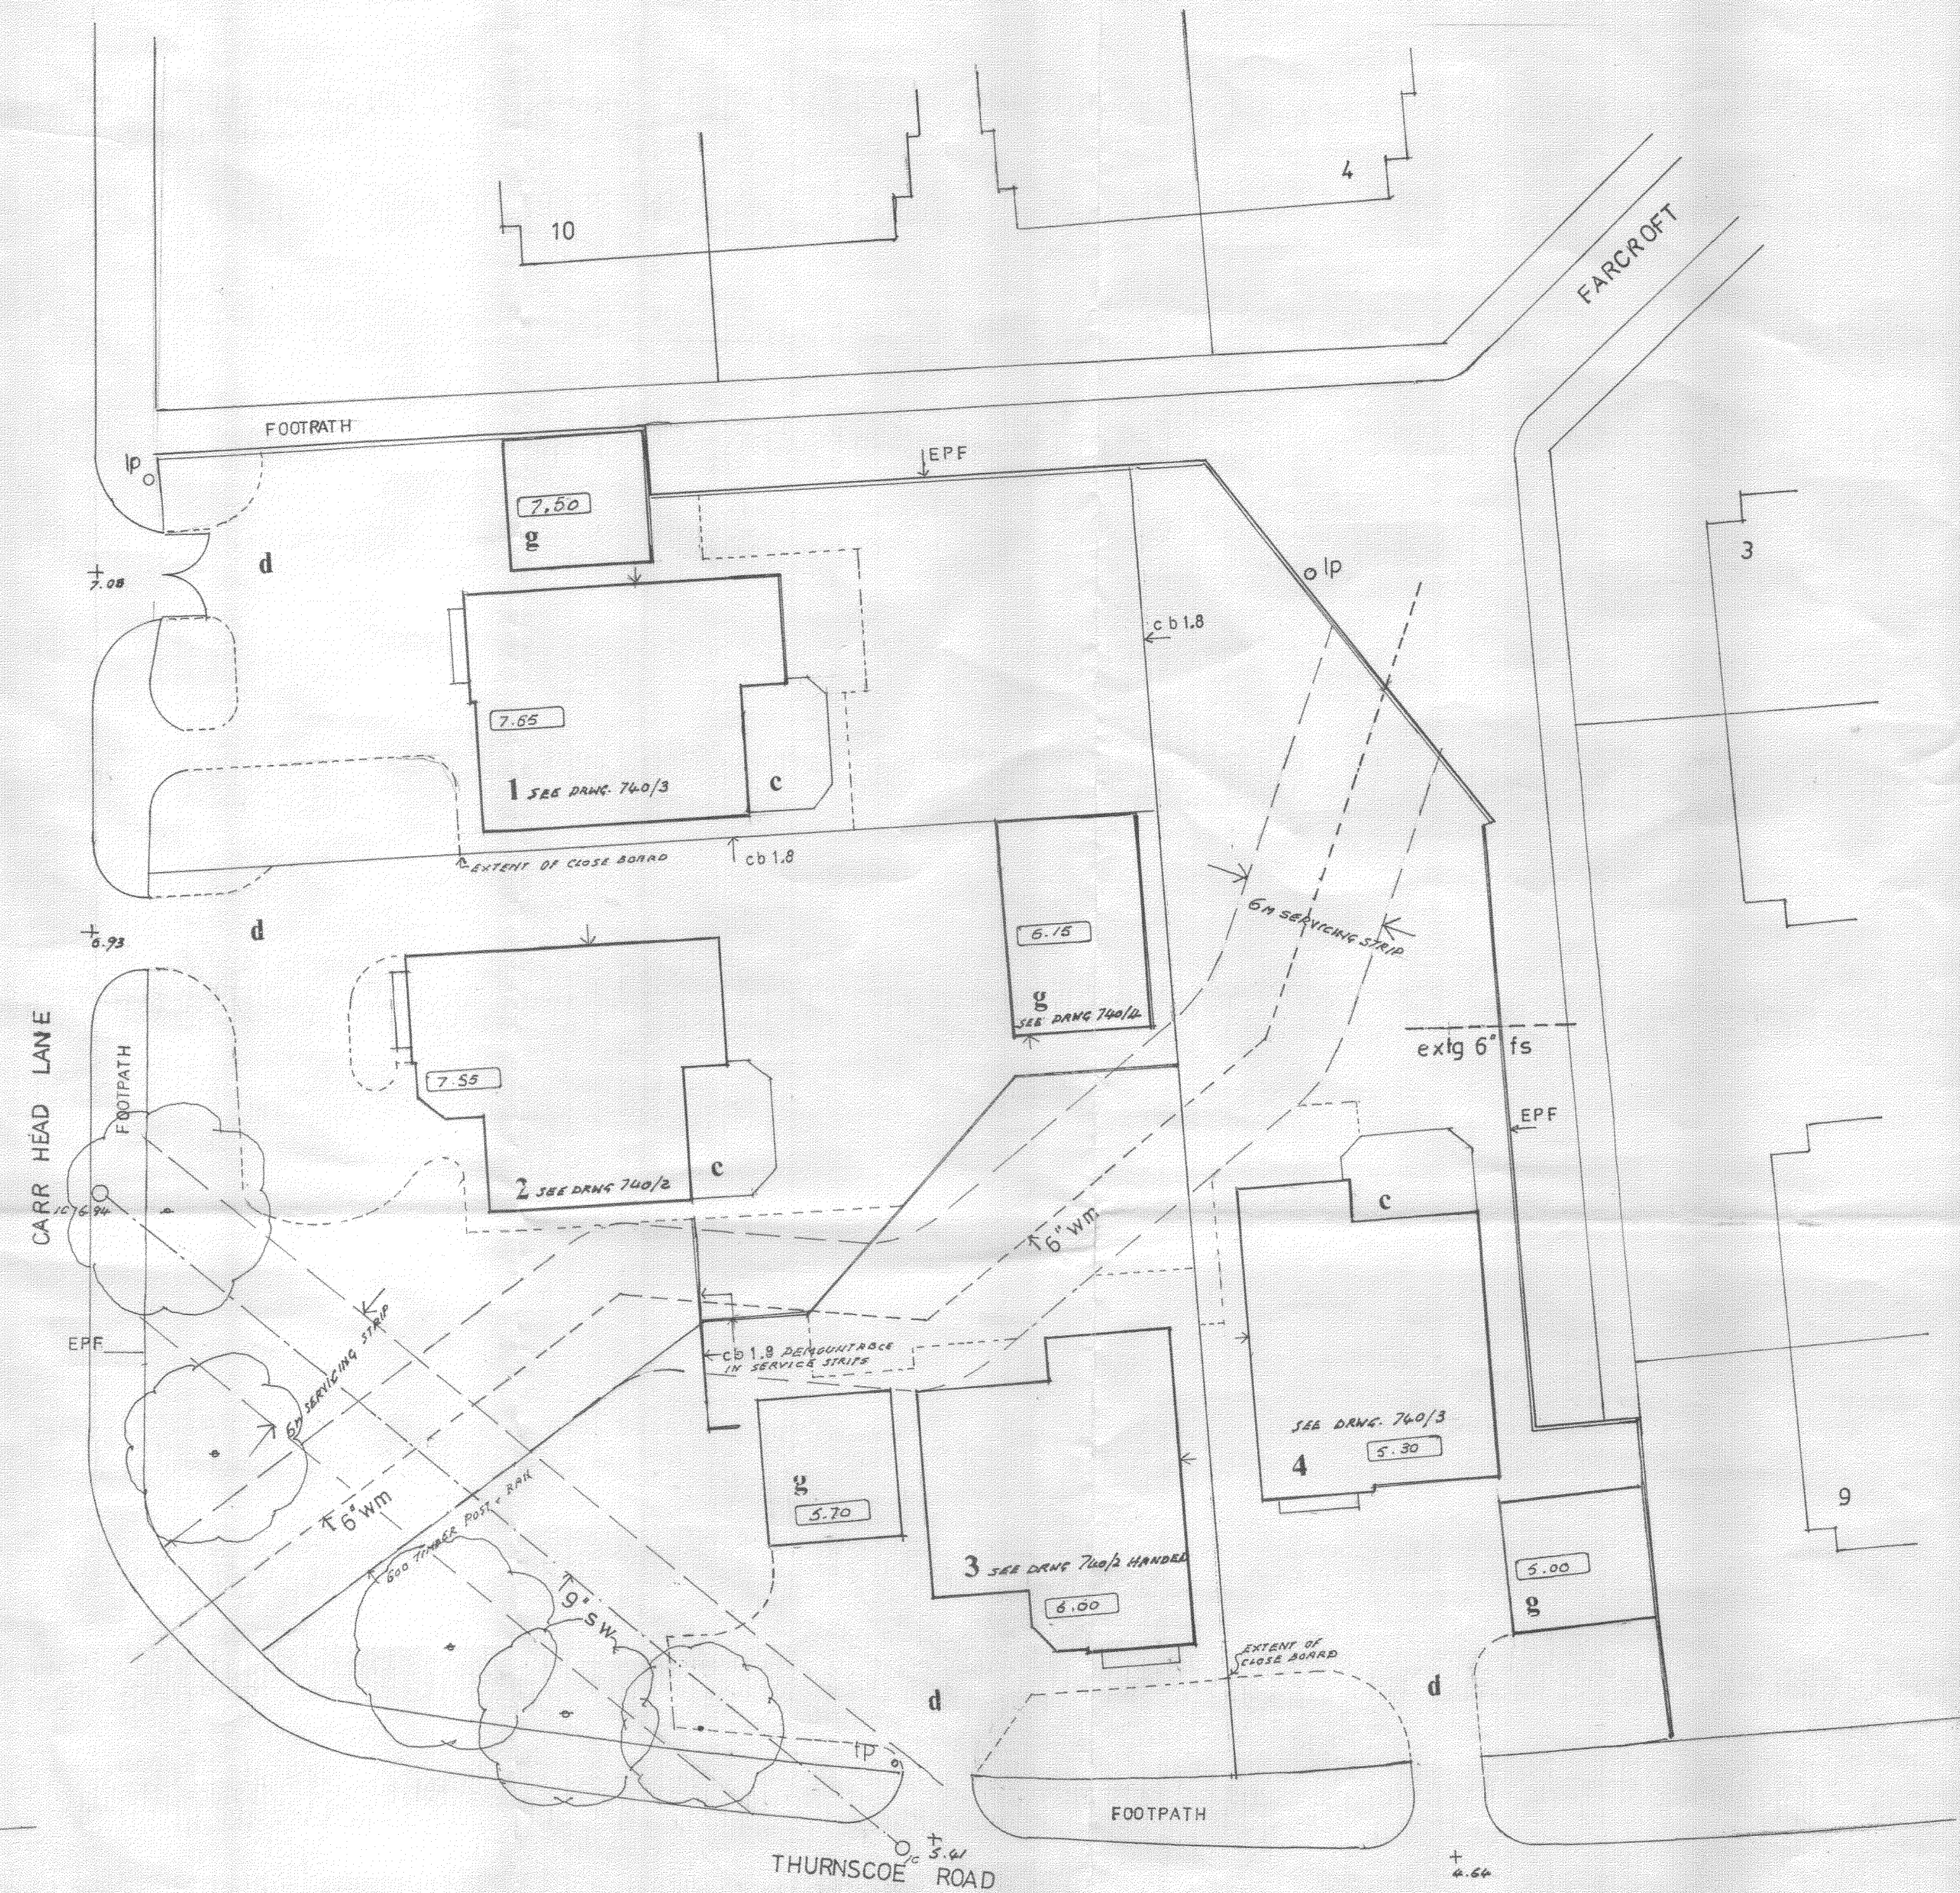

SITE PLAN LAYOUT PROPOSALS FOR 4no. DETACHED HOUSES

AMENDMENTS

DATE	NO.	DESCRIPTION
21.03.13	A	ADD FARCROFT y. Nos 2-10 LAYOUT

PROPOSED HOUSES at THE ROUNDABOUT CENTRE
Thurnscoe Road, Bolton on Dearne, Rotherham S63 8DB
For Mr & Mrs K Buck

SITE LAYOUT PLAN 740/1A

Scale 1 : 200

Gordon Stephenson, Chartered Architect. R.I.B.A.
10 Parkwood Rise, Barnby Dun, Doncaster DN3 1LY

email stevenson_g3@sky.com

Tel 01302 891411

Feb 2013