

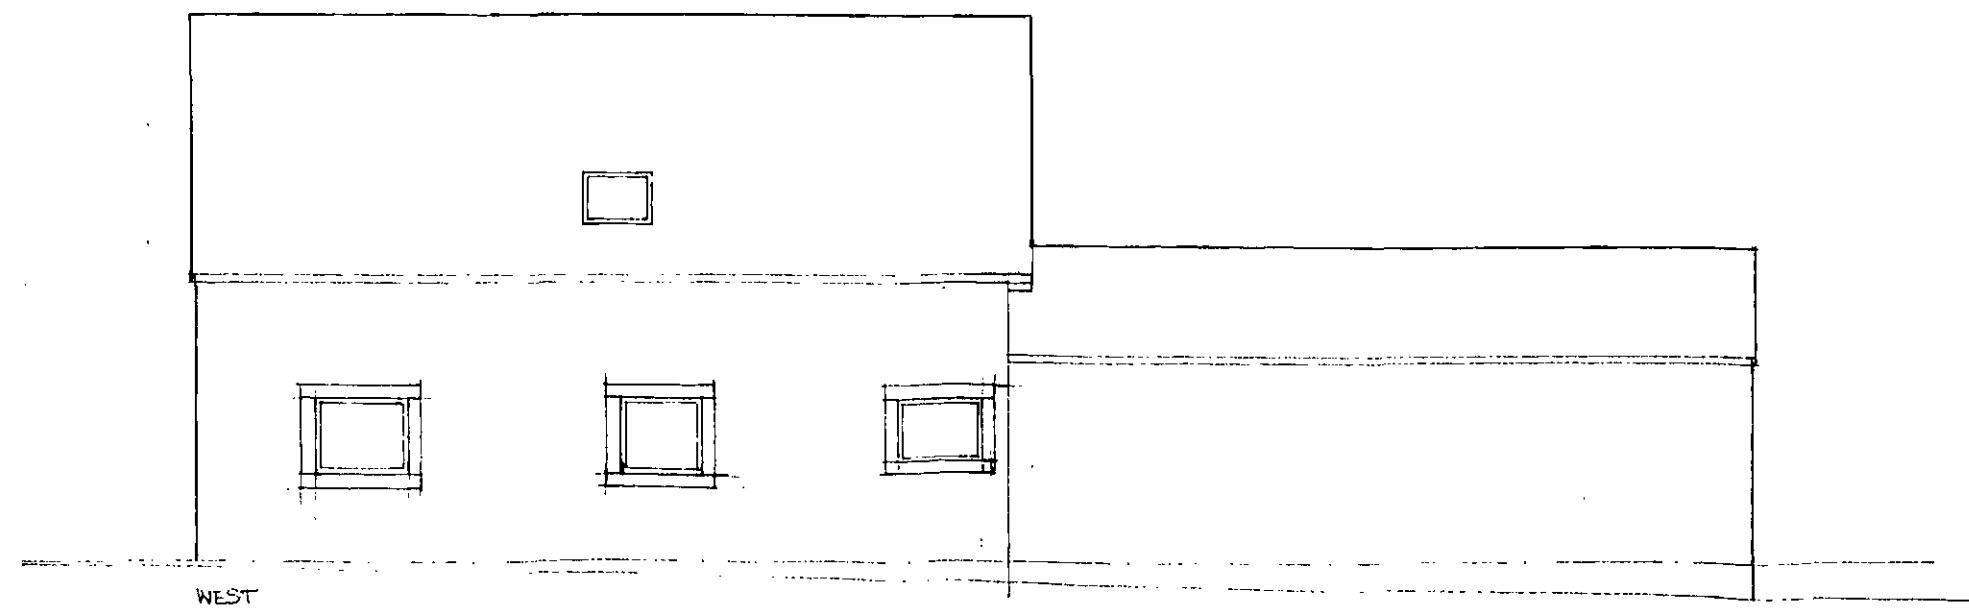
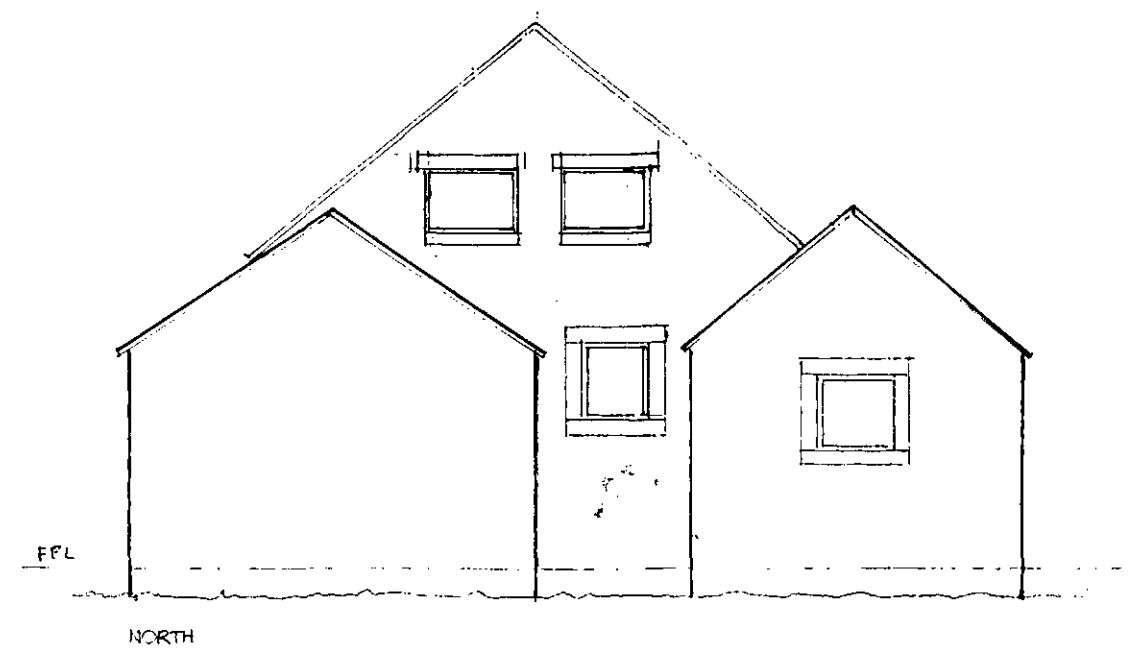
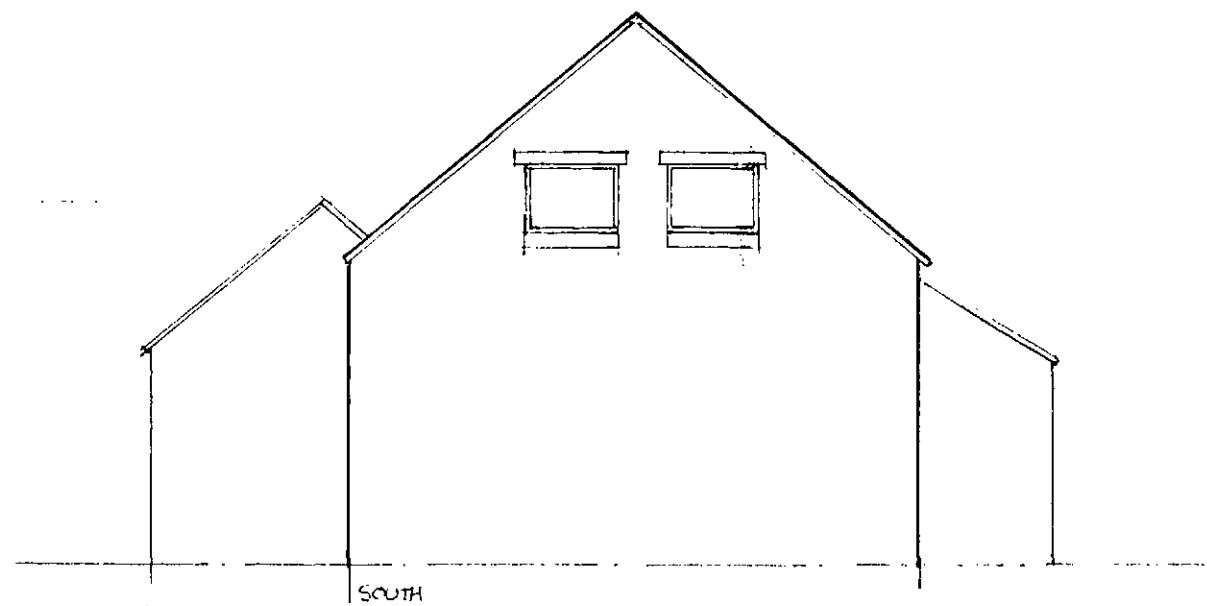
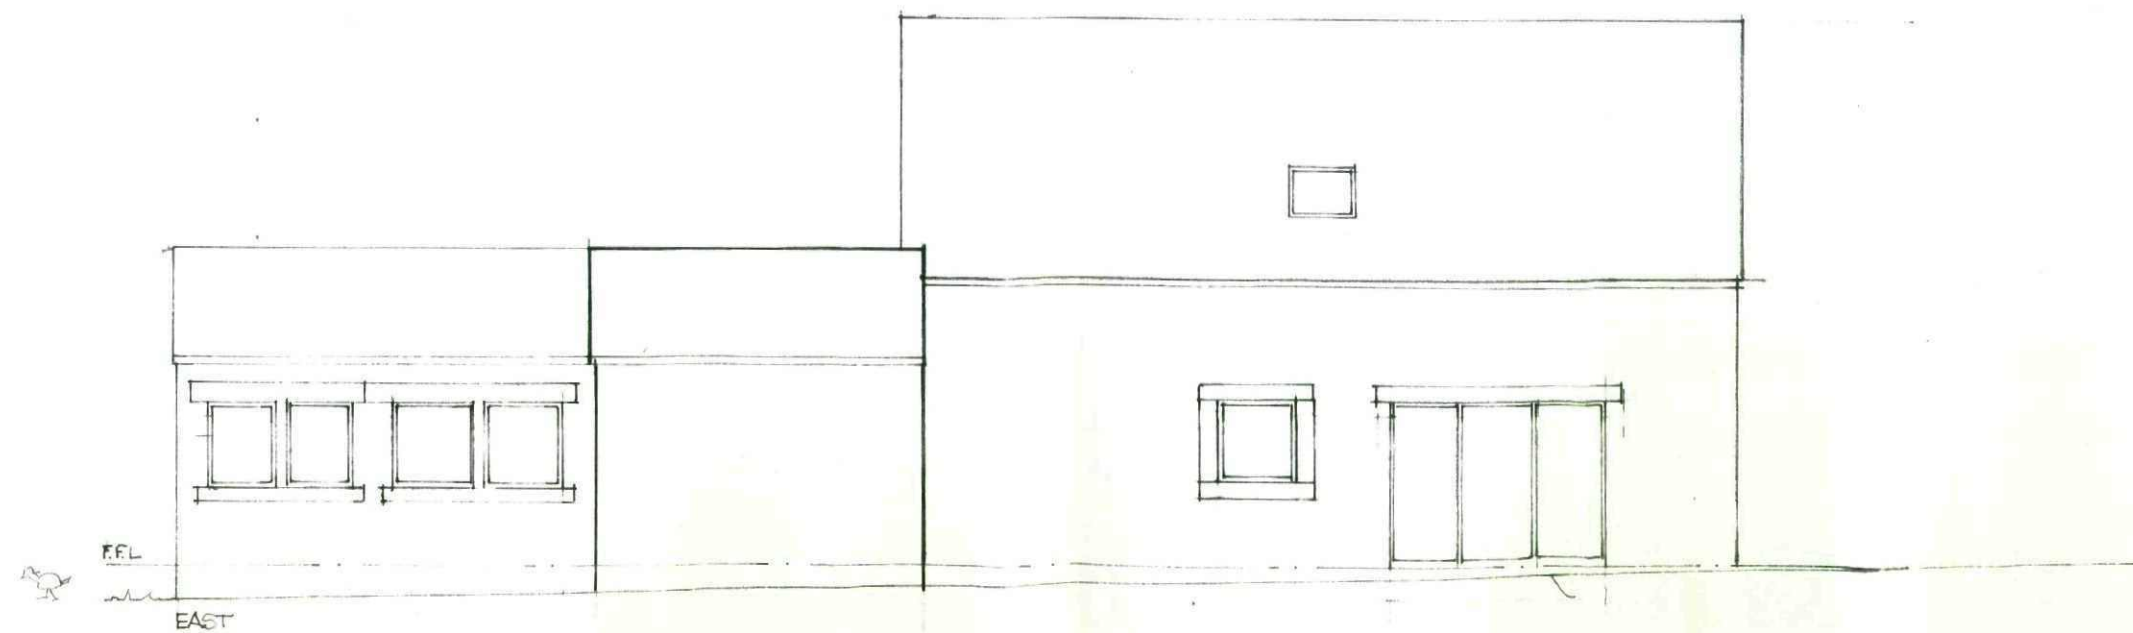


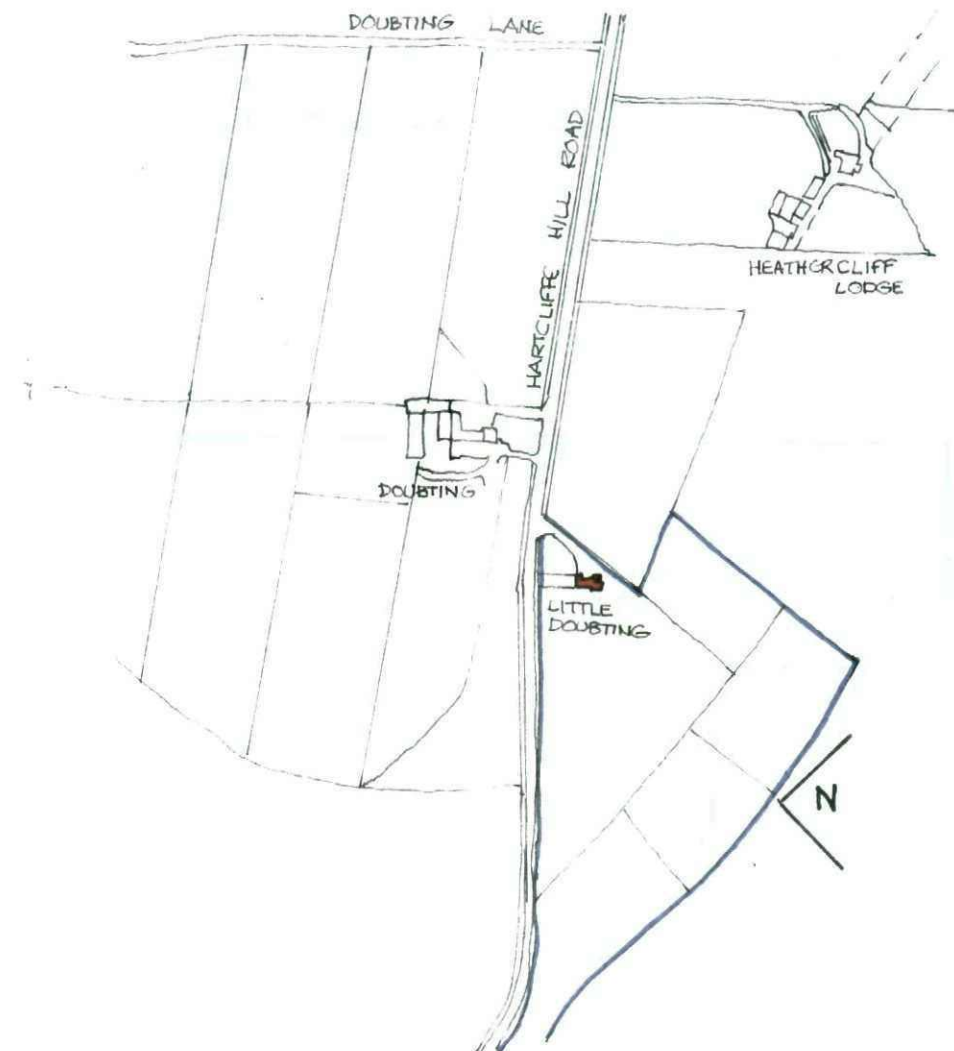


LITTLE DOUBTING FARM - CONVERSION TO DWELLING - ELEVATIONS - 1:100 7/2010 DRG 1P 1


MICHAEL A CLYNCH
 Dip. Arch. Dip. T. P. A.R.I.B.A.
 Architect & Town Planner
 14 Huddersfield Road, Ingbirchworth
 Sheffield S36 7GF Tel: 01226 766308

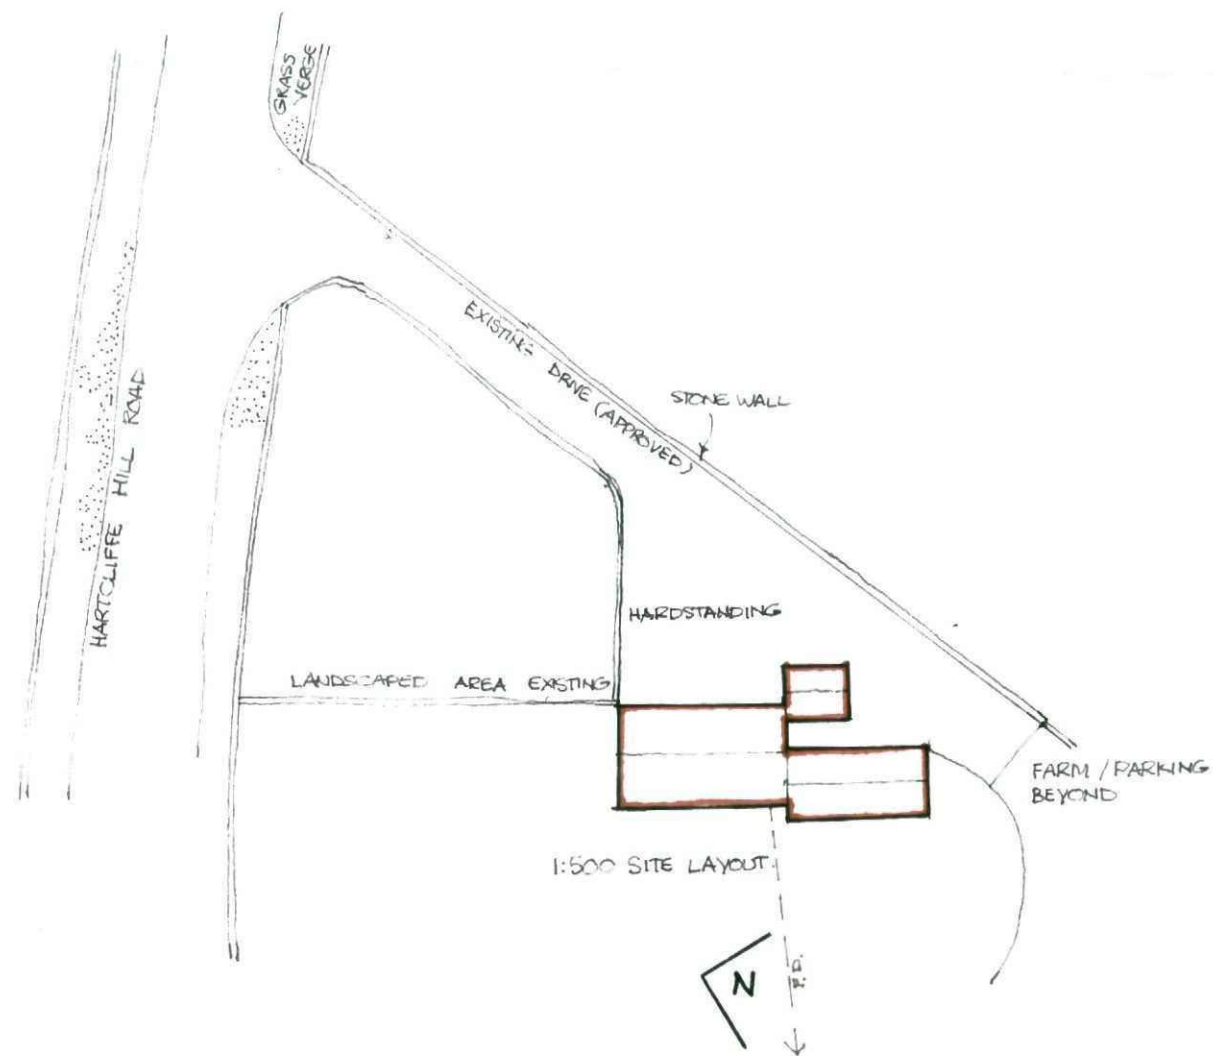

LITTLE DOUBTING FARM - CONVERSION TO DWELLING - ELEVATION - SITE PLANS 1:100 1:500 1:2500 DRG NO 2

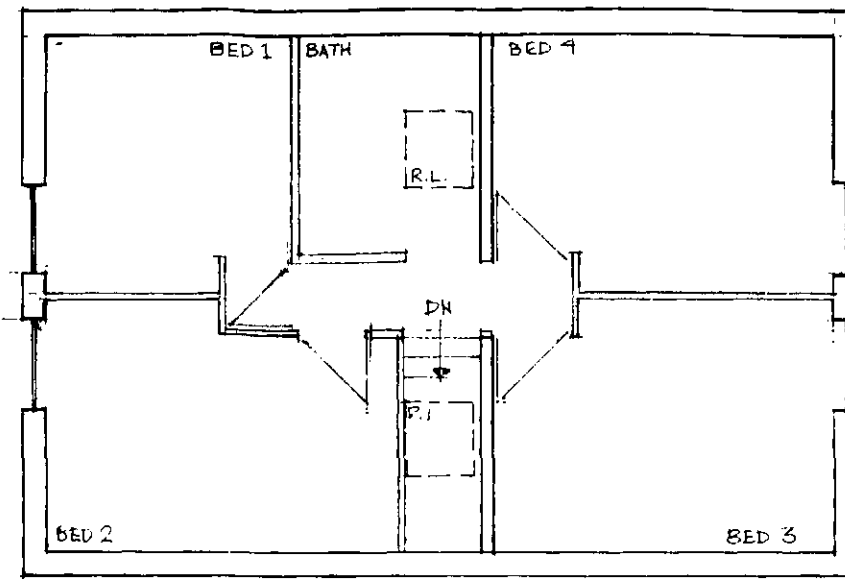

1ST FLOOR

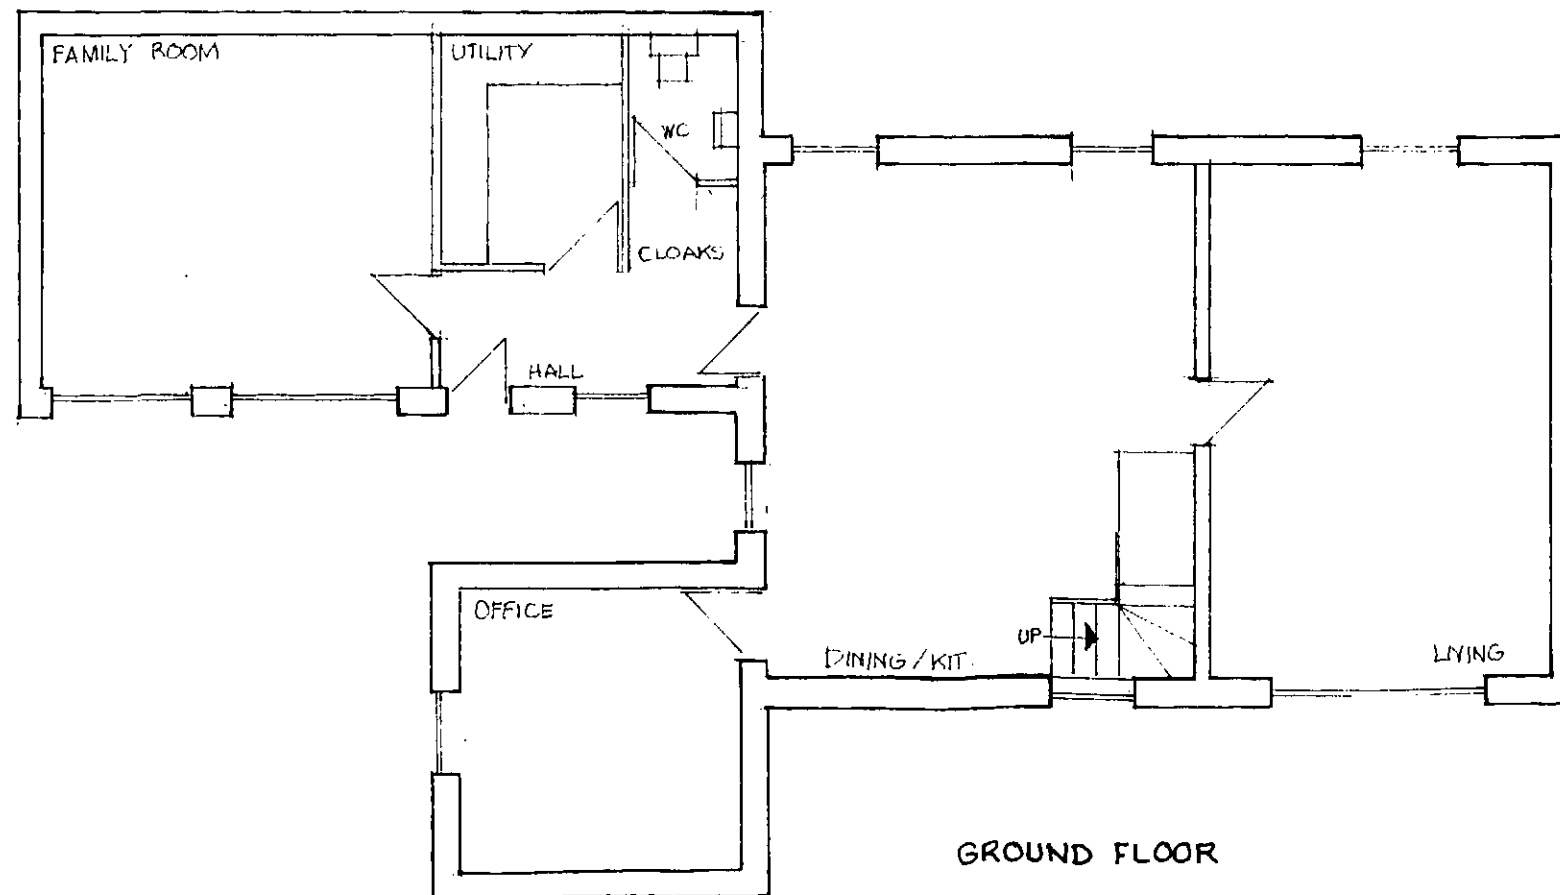

GROUND FLOOR

LITTLE DOUBTING FARM - CONVERSION TO DWELLINGS PLANS 1:100 7/2010 DRG NO 3.

MICHAEL A CLYNCH
 Dip. Arch. Dip. T. P. A.R.I.B.A.
 Architect & Town Planner
 14 Huddersfield Road, Ingbrichworth
 Sheffield S26 2GF Tel: 0114 266 0000