


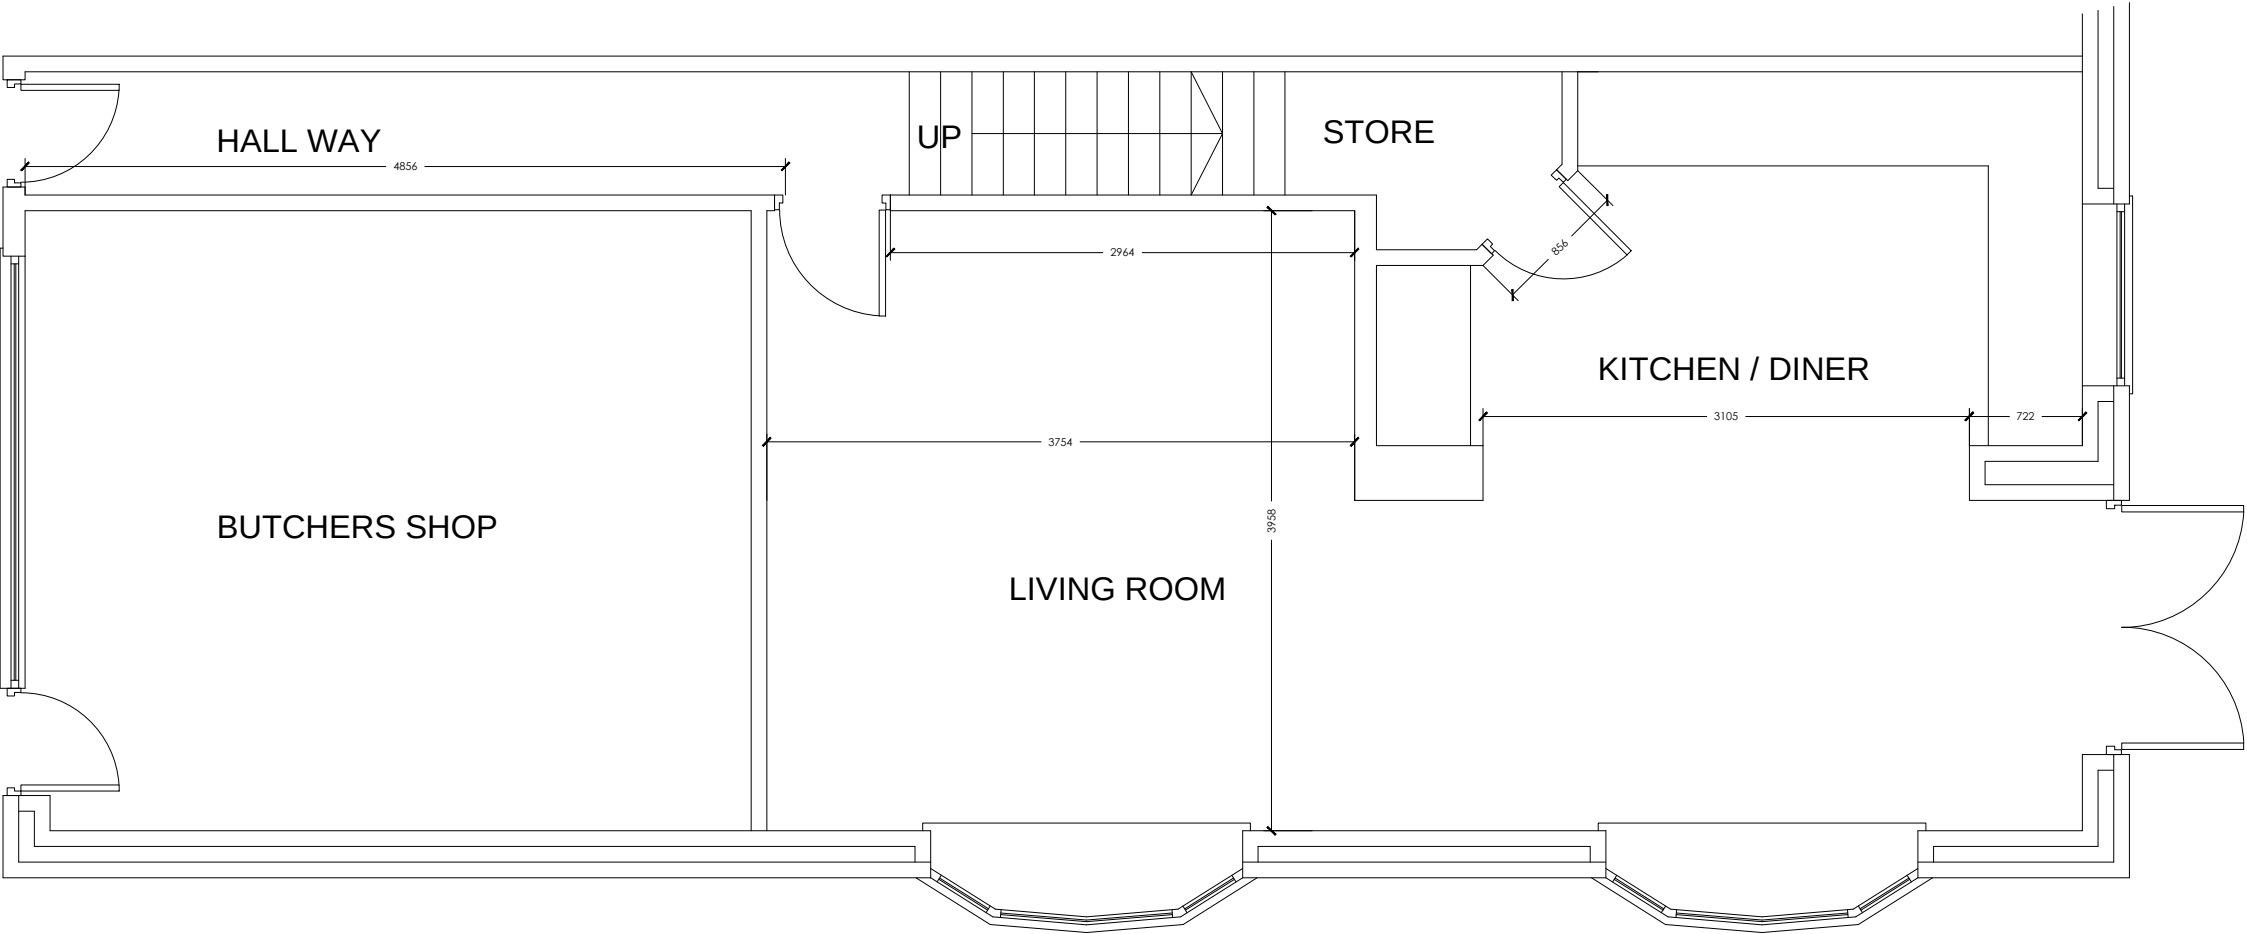

Ground Floor Plan as Existing

PROPOSED EXTENSION

Mr Jamie Attwood
164 Midland Road,
Royston, Barnsley
S71 4PX

Drawing Title
EXISTING GROUND FLOOR

Scale 1:50 @ A3	Date
Drawn by ARN	Revision -
Drawing no. 2016-01-02	